




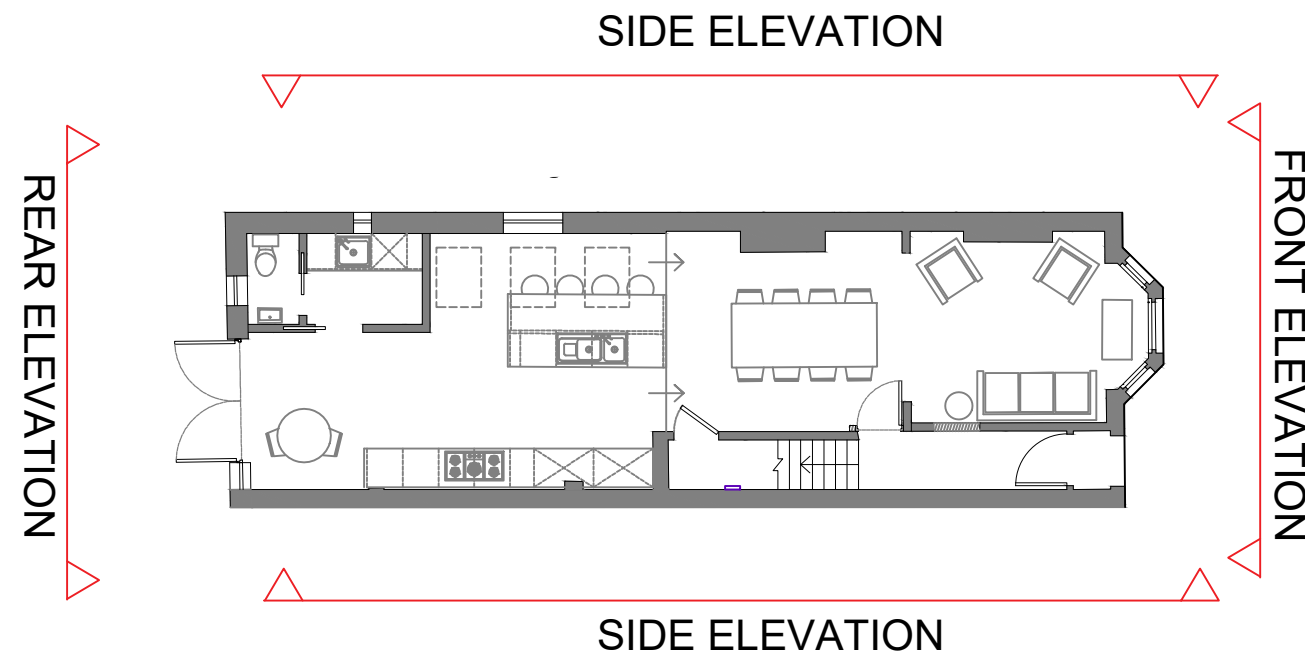

Front Elevation 1:50 @ A1

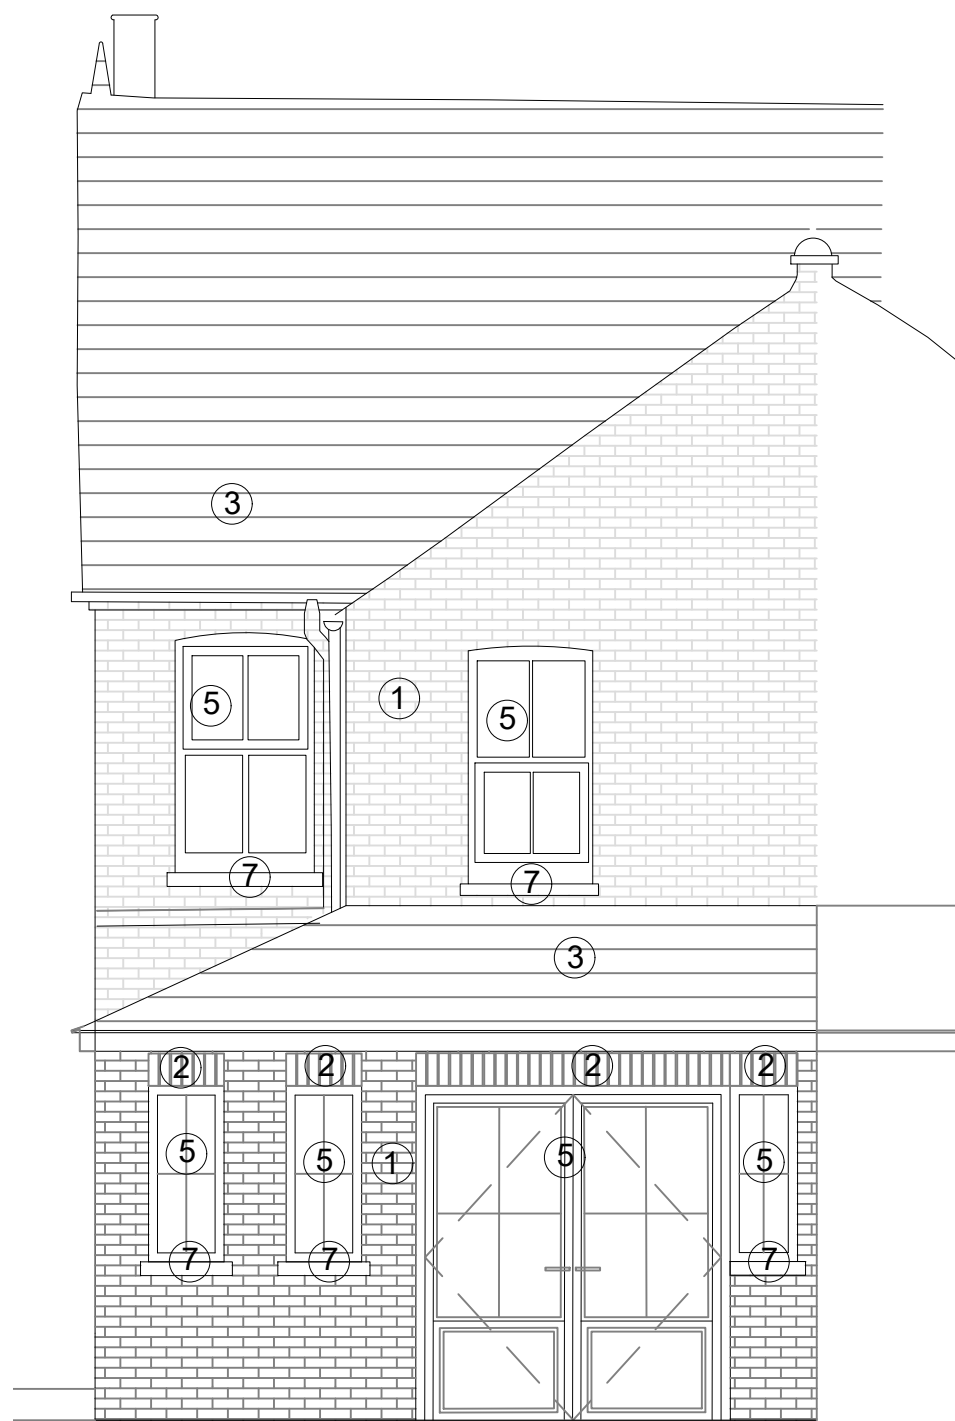


Rear Elevation 1:50 @ A1

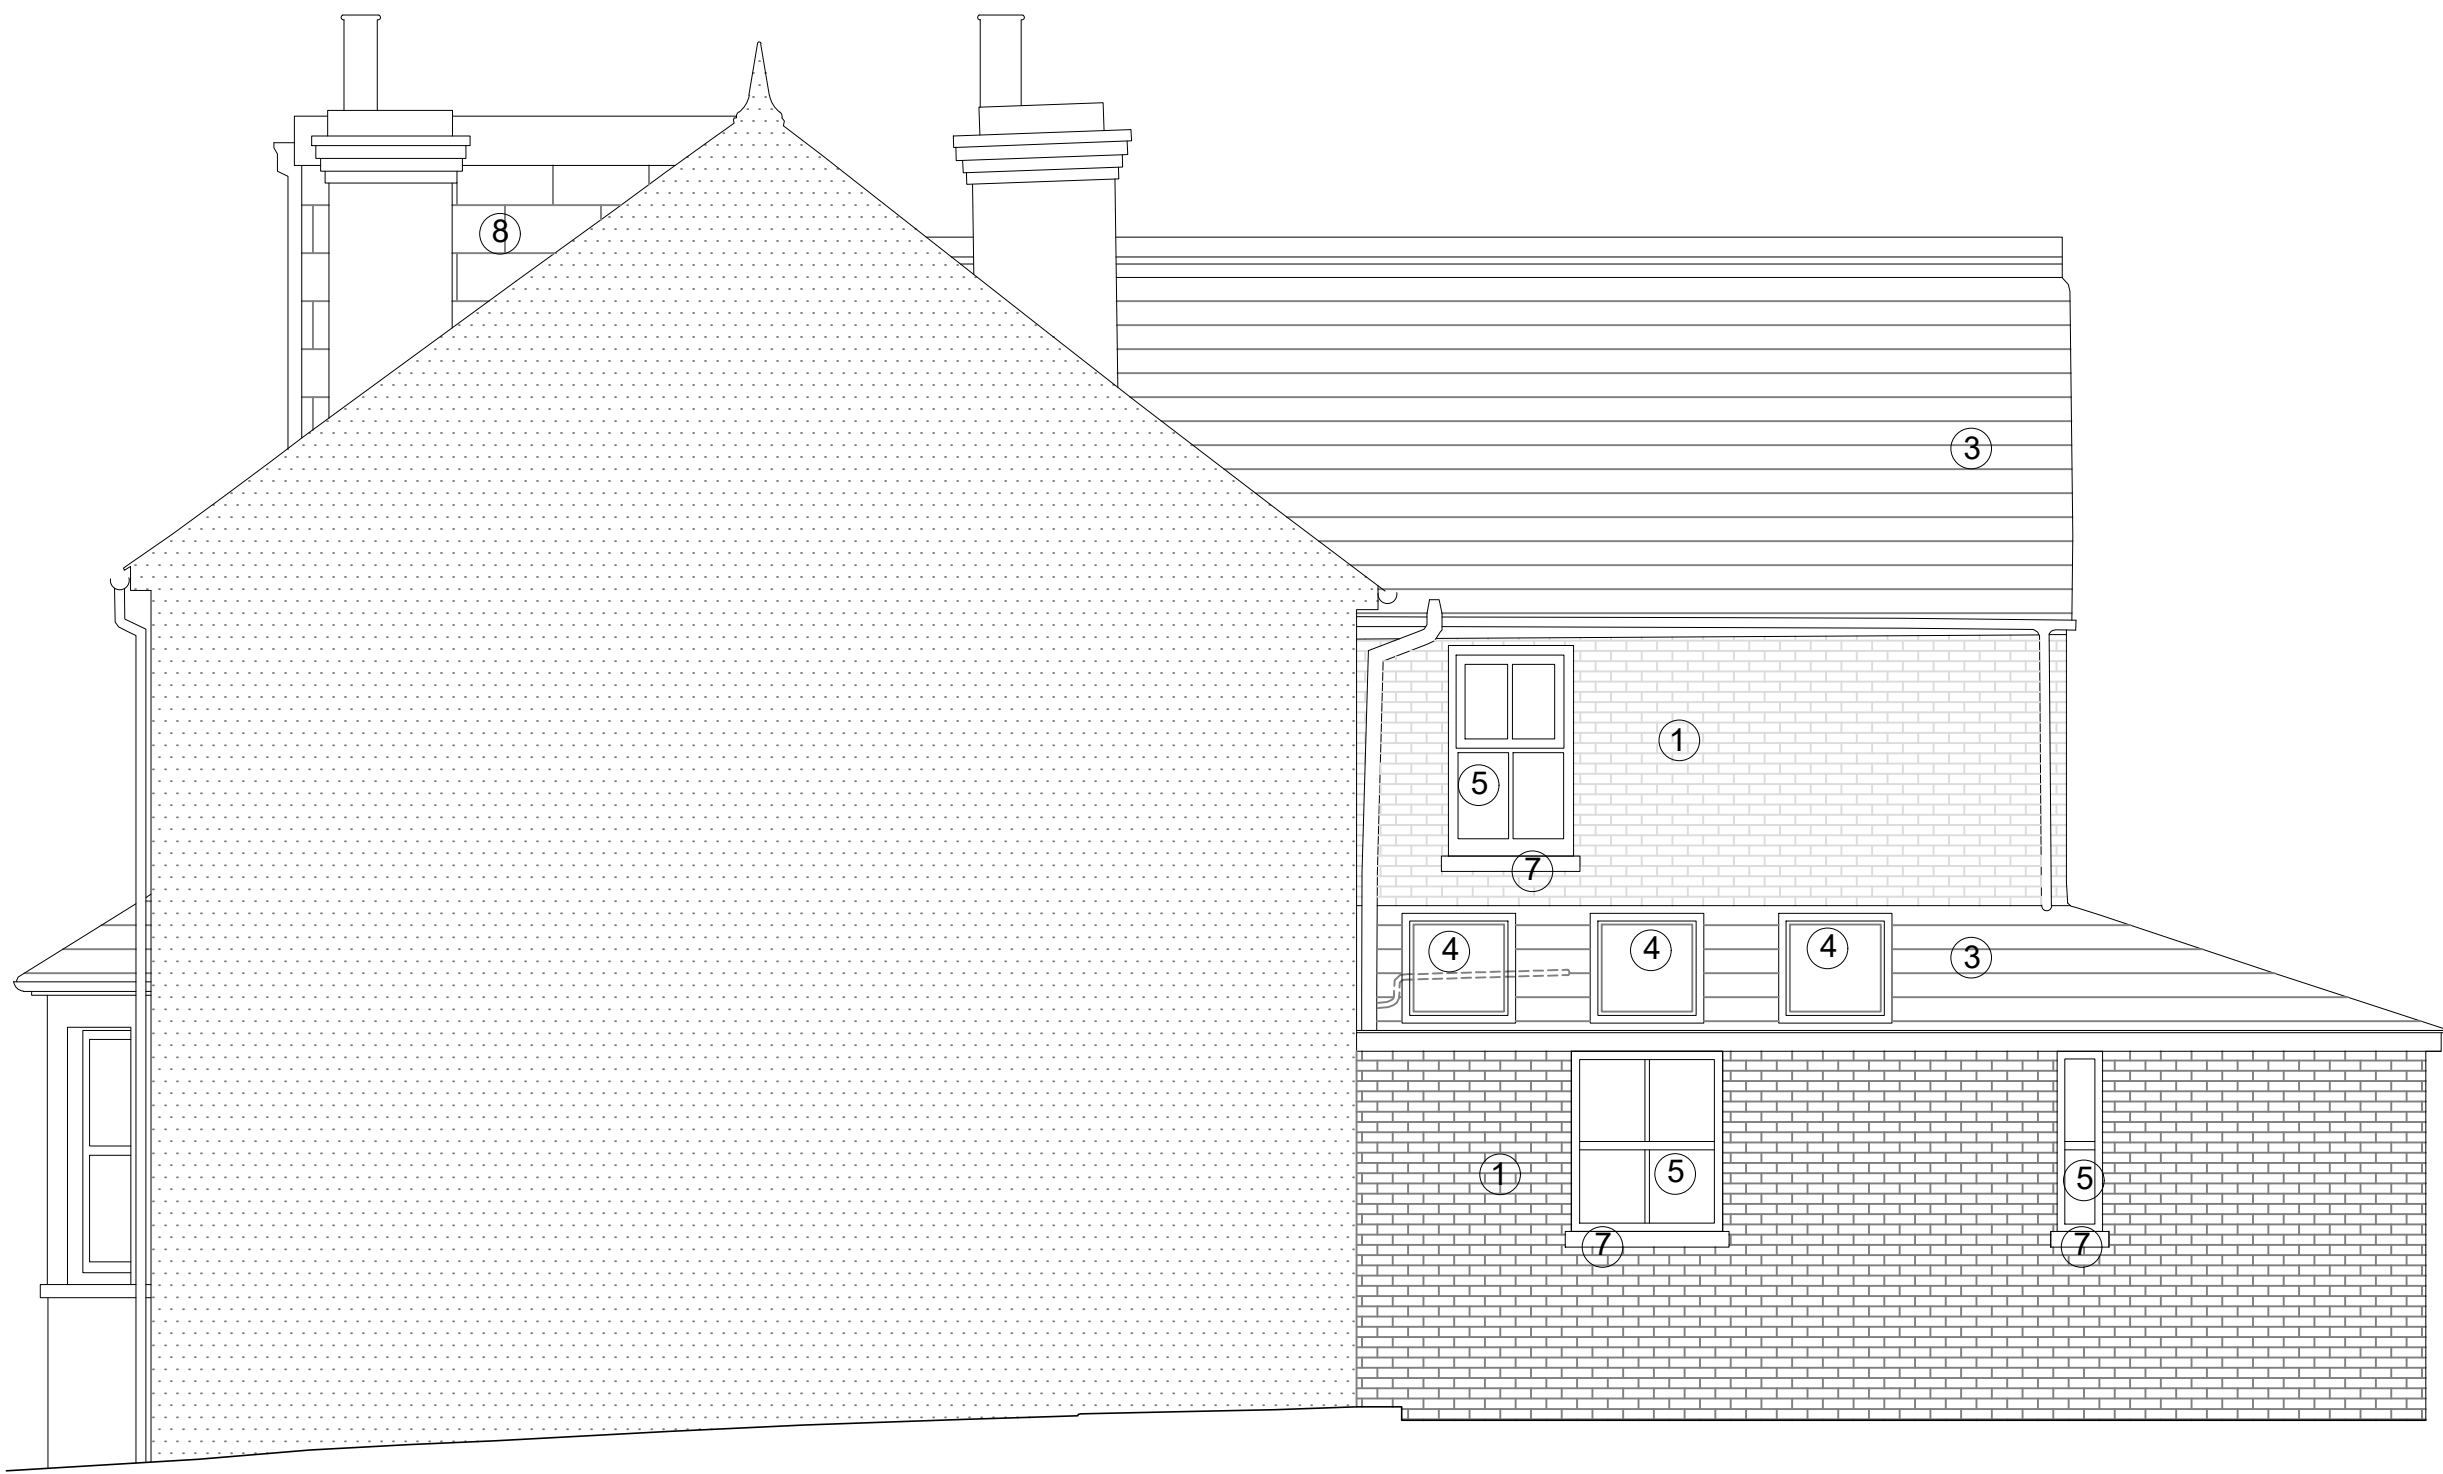

Side Elevation 1:50 @ A1

MATERIALS KEY

- ① Brickwork
- ② Brick soldier course
- ③ Roof tiles
- ④ Roof windows velux or similar
- ⑤ uPVC windows & doors
- ⑥ Sofits painted white
- ⑦ Stone window sills
- ⑧ Slate Cladding

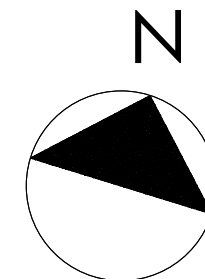

Note
Survey not undertaken by LUPA.
Drawing based on information from others.
Dimensions to be checked prior to works starting.
Any discrepancies to be reported to the Architect.
Drawings for Feasibility issue only
Drawing shows Design Intent -Not for construction



NOTES
Do not scale drawings dimensions govern. All dimensions to be checked on site. Drawing to be read in conjunction with all consultants information. Any discrepancies to be reported to Architect. LUPA does not take responsibility for legal boundary lines and advises a specialist should produce a separate drawing. DWG files are issued for information only use PDF for records
Copyright of this drawing is held by LUPArchitecture Ltd. Not to be used for any purpose without consent
LUPARCHITECTURE Ltd. ©Copyright

Rev	Description	Dr	Ch	Date
01	Planning Issue	lup	lup	09.06.23
01	Planning Draft -- Window revised	lup	lup	06.06.23
00	Planning Draft -- Issue	lup	lup	03.06.23

Rev	Description	Dr	Ch	Date

Client
**ANDREW WALDEN
&
IVA RICKO**

Project
**32 WAVERLEY ROAD
GROUND FLOOR REMODEL
WITH EXTENSION TO SIDE**

Title
**PLANNING PROPOSED
PLAN & ELEVATIONS
MATERIALS**

LUPARCHITECTURE Ltd.
103 Mayfield Drive, Caversham, RG4 5JR
+44 (0) 7771470630
lyou@LUPArchitecture.com

Date	Drawn	Checked	Scale
MAY 2023	LUP	LUP	1:50@A1
Job No.	Drawing No.	Revision	
2326	011	01	