




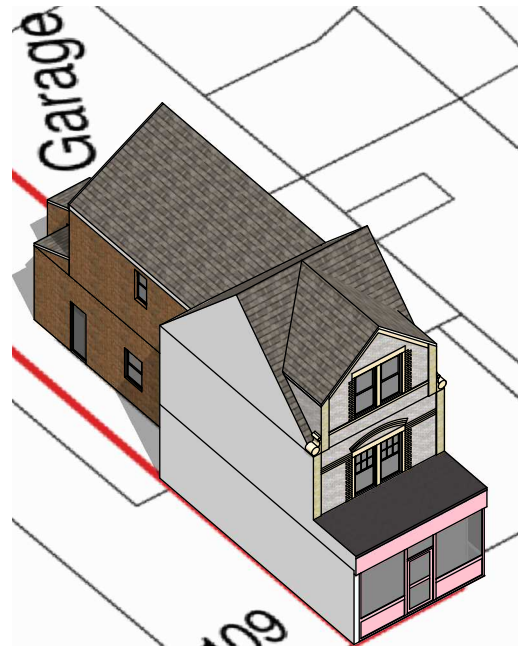


EXISTING FRONT ELEVATION

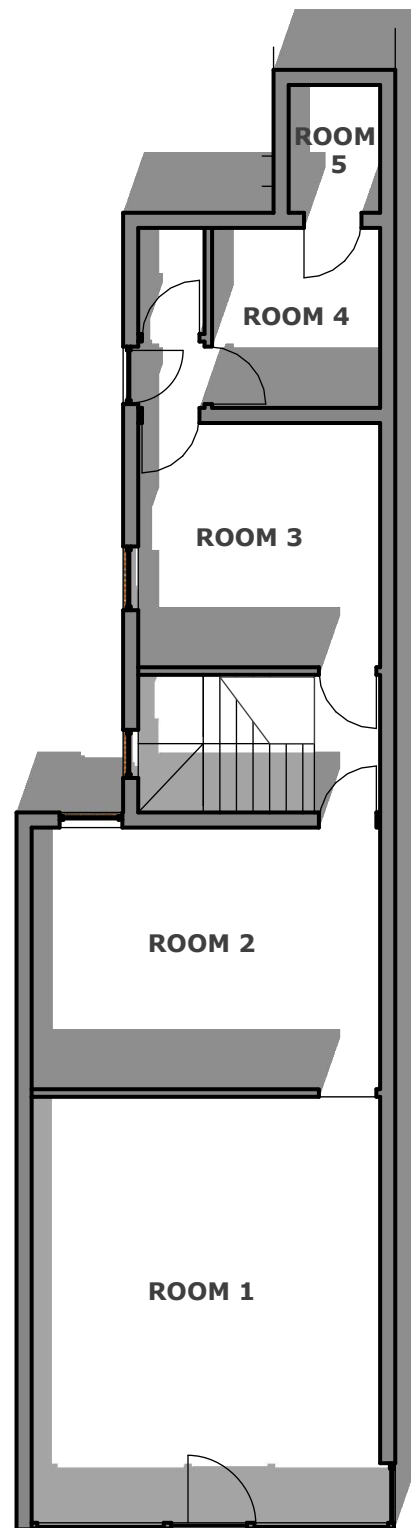


EXISTING GROUND FLOOR

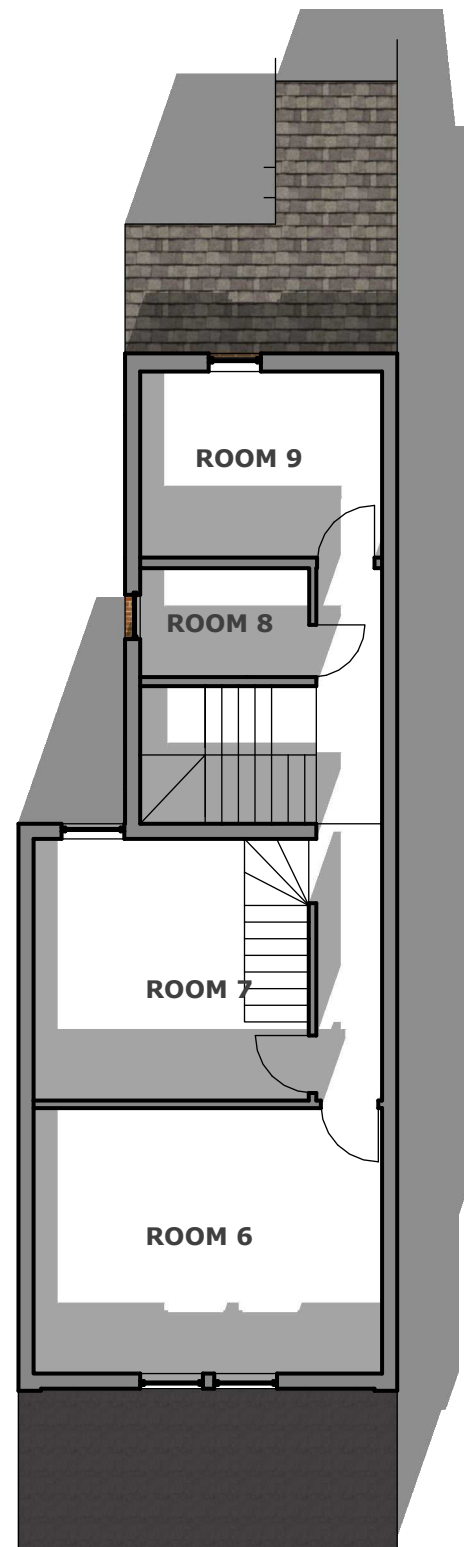

EXISTING FIRST FLOOR

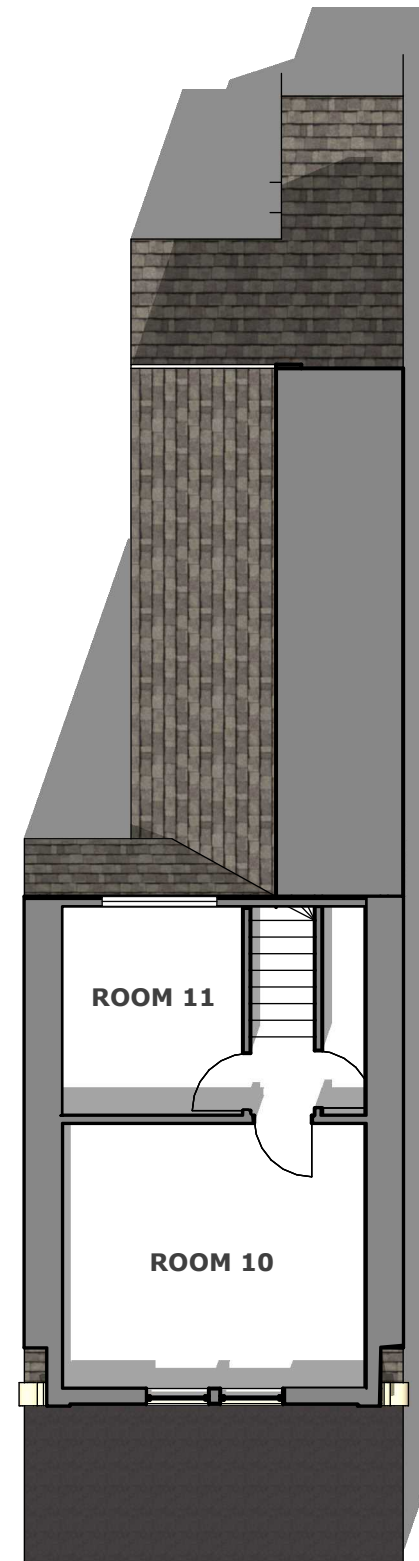

EXISTING LOFT FLOOR

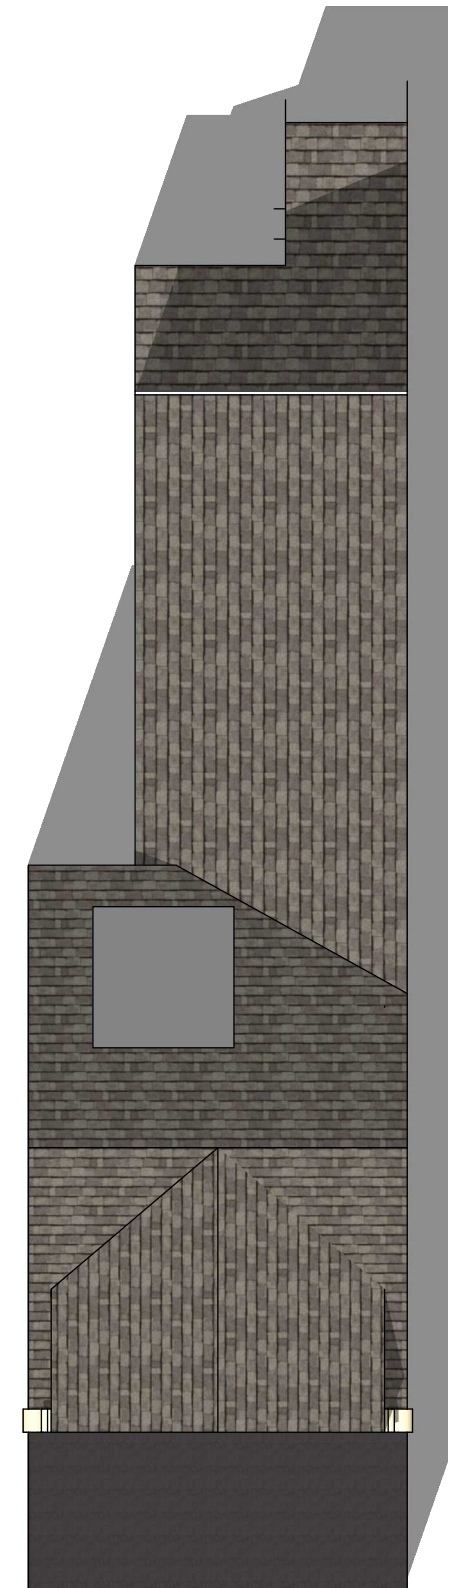

EXISTING ROOF PLAN



EXISTING PLANS SCALE 1:100 @ A3

