


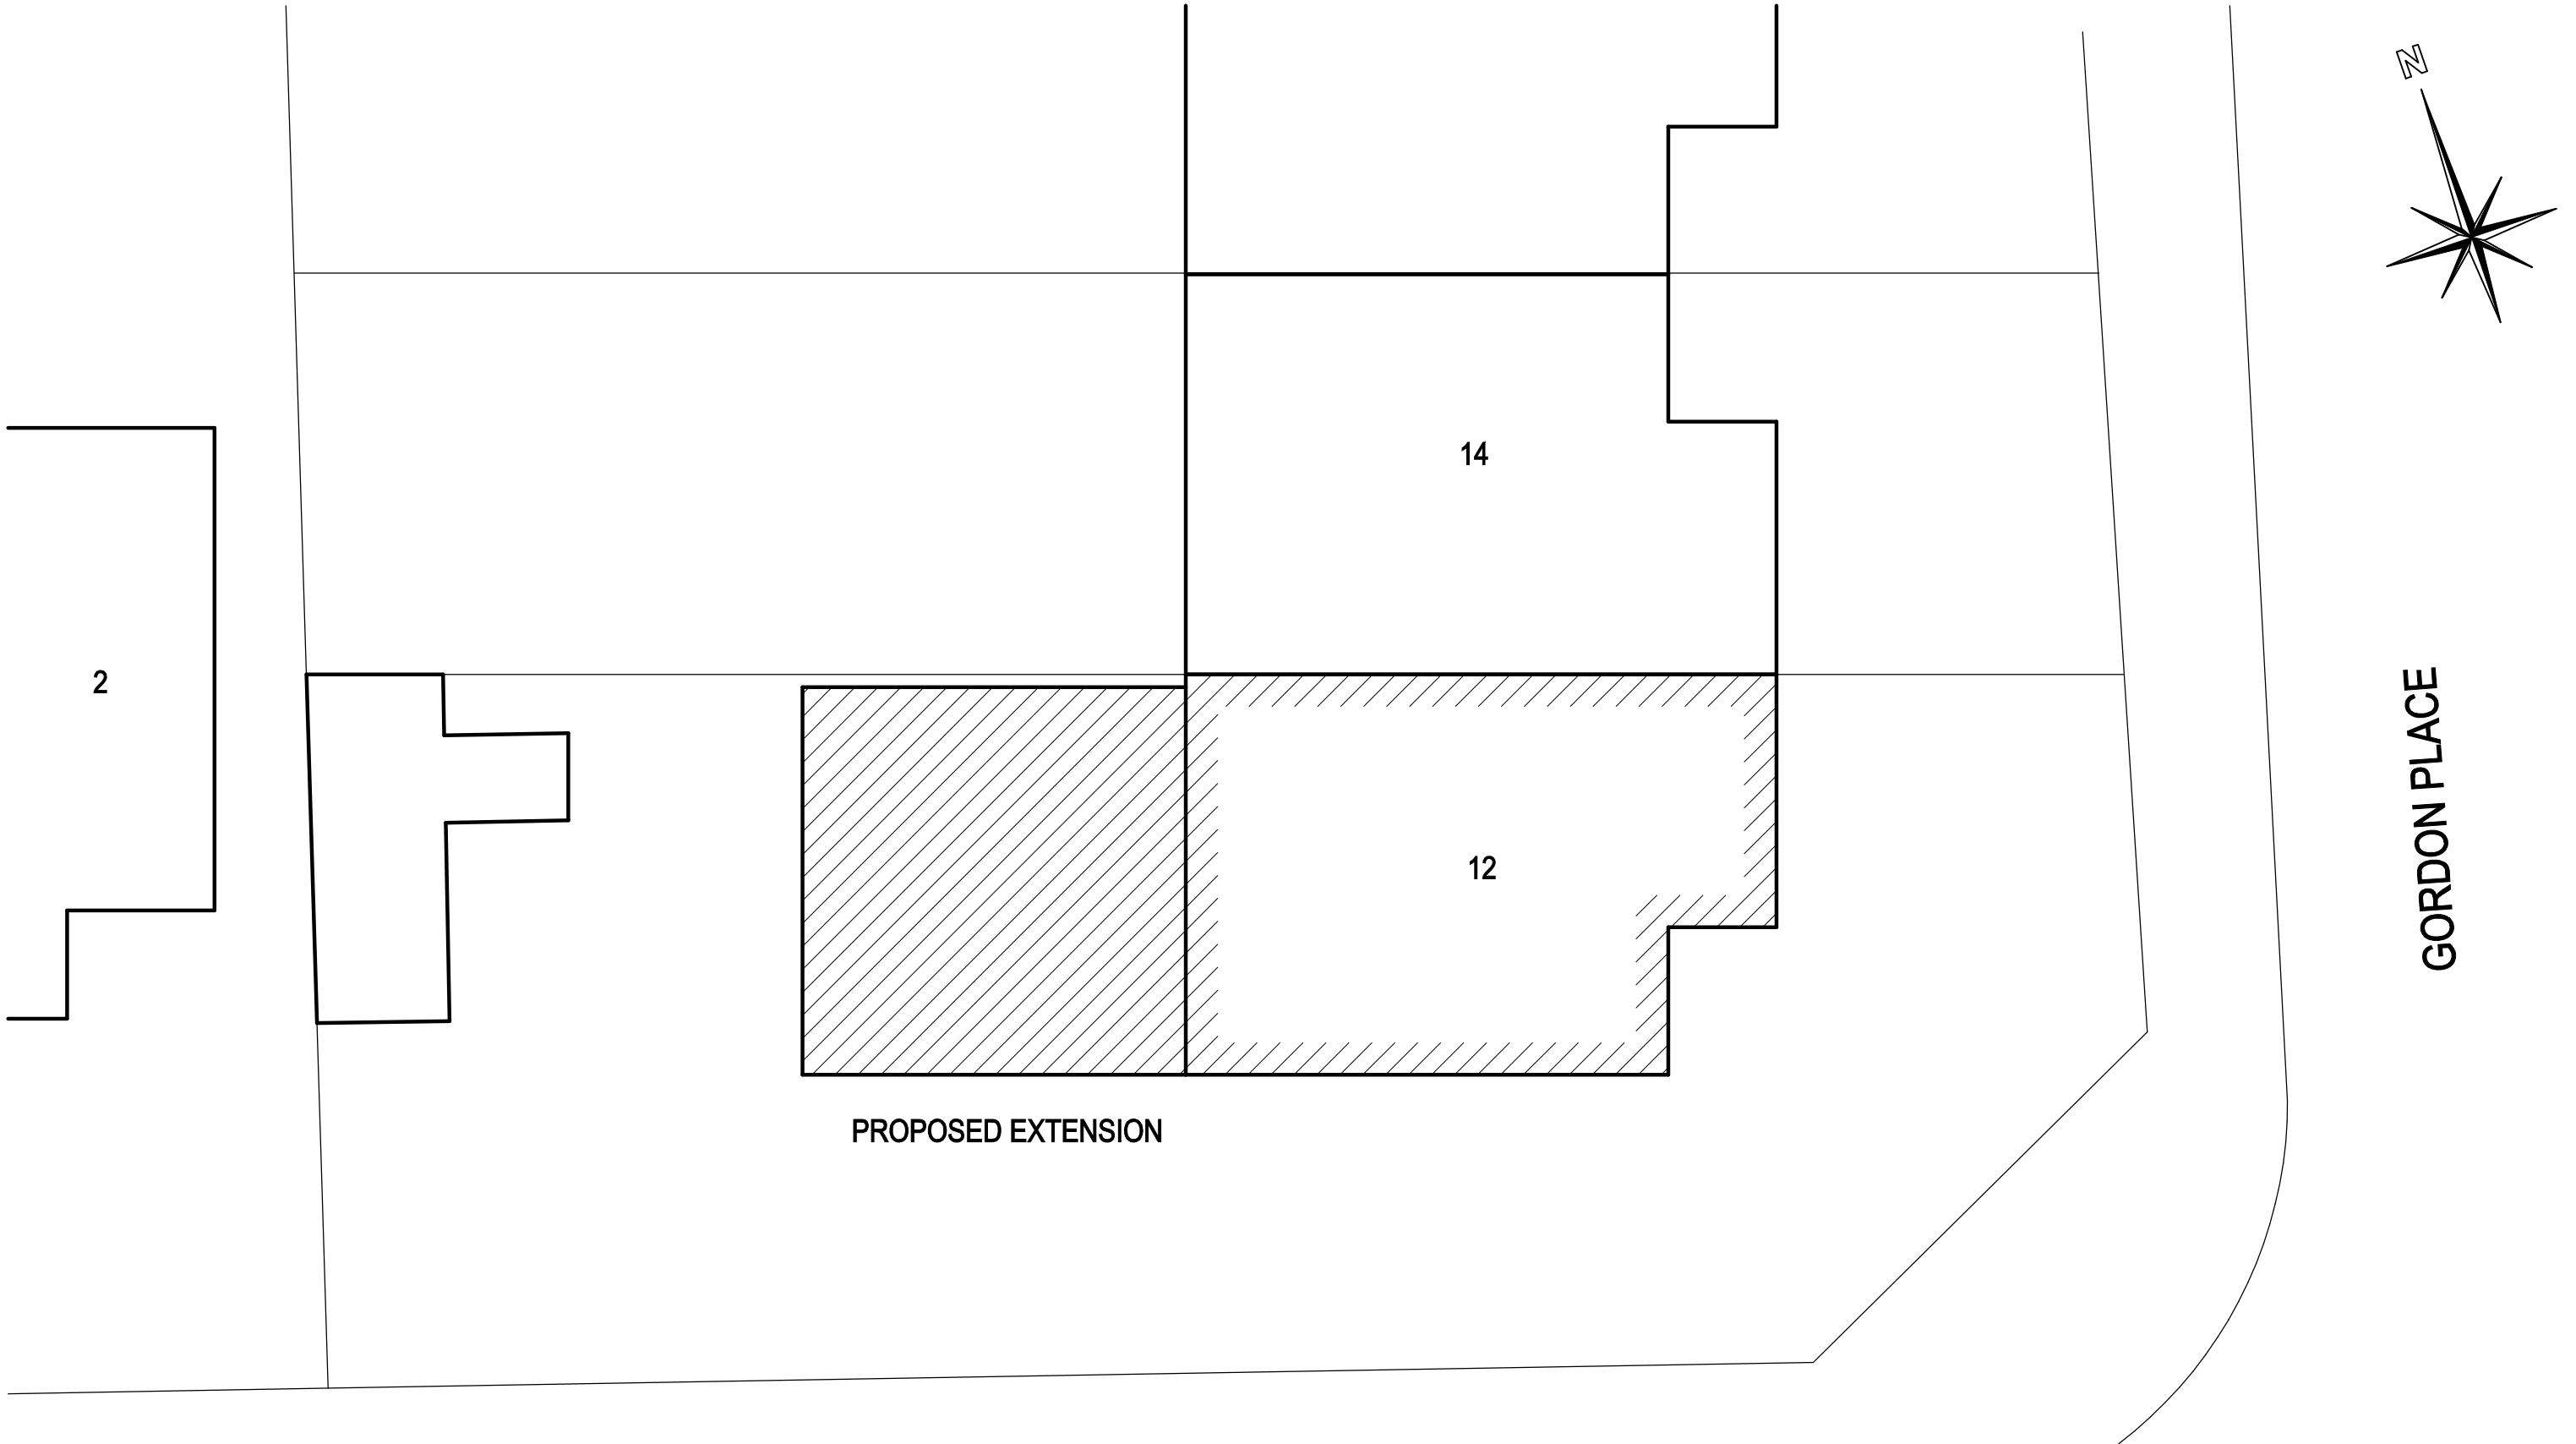

Job			SINGLE STOREY REAR EXTENSION 12 GORDON PLACE READING RG30 1LA		pioneer designs ltd 17 Kingswood Court, Reading RG30 2AU 01183475590 / 07725338742 pioneerdesignsltd@gmail.com
Client			MR JITENDRA TAMBE		
Drawing			SITE PLAN		
Date	JULY 2023	Scale	1:100	Dwg. No.	230701-3
Date					Revisions
A					18.05.21 DRAWING UPDATE