


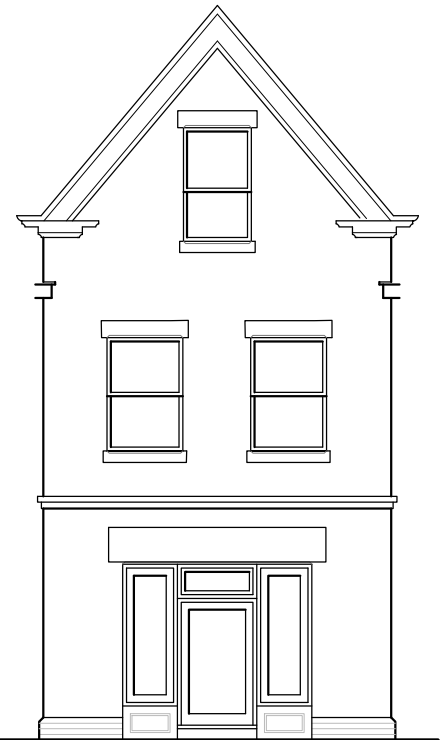


PROPOSED 'DOWNING ROAD' ELEVATION




PROPOSED 'SCHOOL ROAD' ELEVATION



PROPOSED 'CORNER' ELEVATION

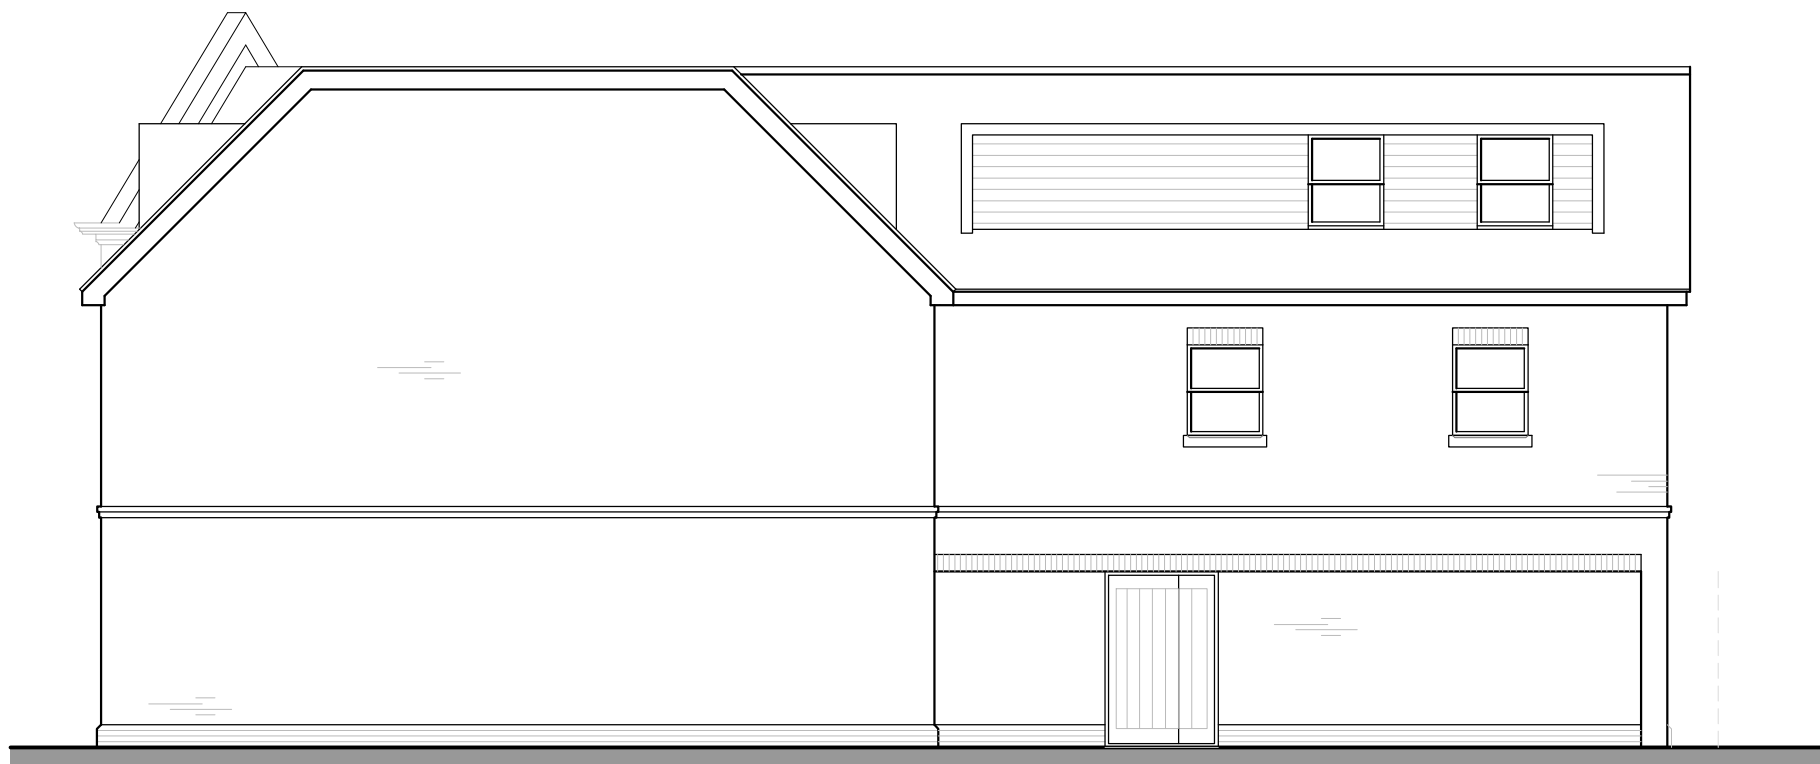

PROPOSED REAR ELEVATION

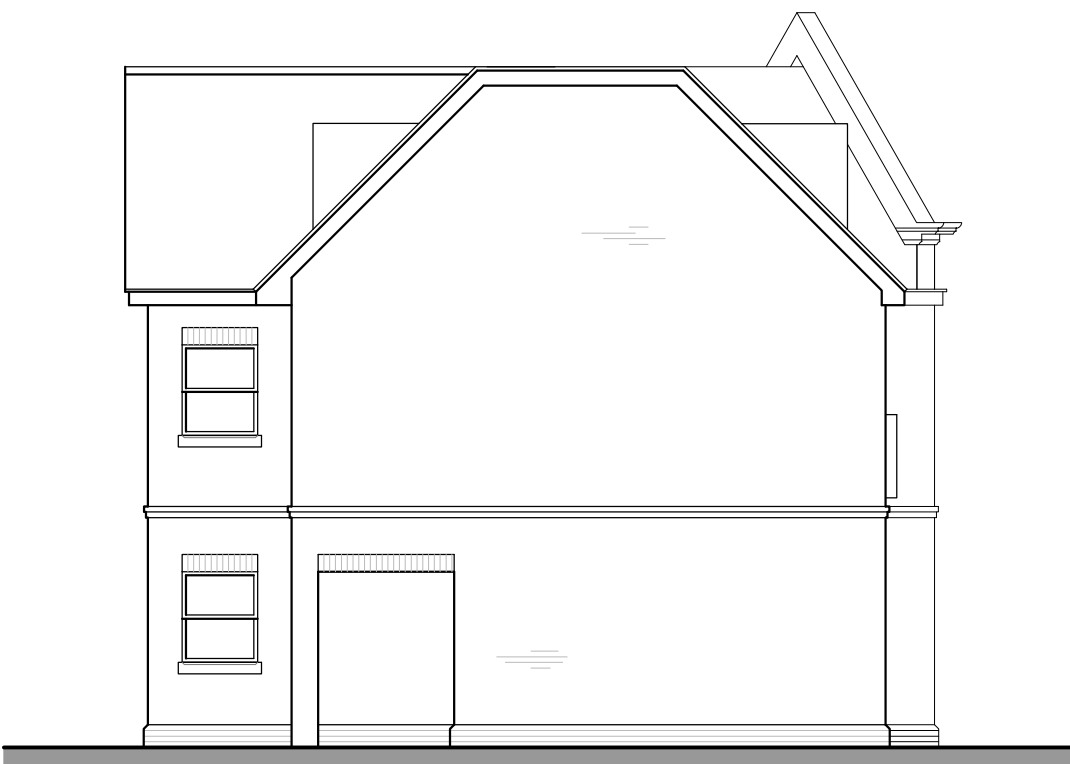

PROPOSED SIDE ELEVATION

Rev.	Date	Detail
A	12.10.21	Bin and cycle storage relocated and lockable access door added
B	21.01.22	Building redesigned in accordance with planning officer comments
C	07.04.22	Proposed Elevations updated
D	17.05.22	Proposed Elevations updated

Status
PLANNING ISSUE



ASCOT DESIGN
Timeless architecture

Ascot Design Ltd, Berkshire House 39-51 High Street, Ascot, Berkshire, SL5 7HY
Tel: 01344 299330 Fax: 01344 299331 Email: info@ascotdesign.com
www.ascotdesign.com

Client
CHESTERS PLACE LIMITED

Project Title
**CORNER OF SCHOOL ROAD
& DOWNING ROAD, TILEHURST**

DRAWING Title
PROPOSED ELEVATIONS

Scale: 1 : 100 @ A1	Date: JULY '21	Drawn: F.B
------------------------	-------------------	---------------

DRAWING No: 21 - J3733 - 03	Rev: D
--------------------------------	-----------

The copyright in this document and design is confidential to and the property of Ascot Design Limited