

Building to be demolished

Proposed Structure

Plot indicator


-FC (False Ceiling)

-CE (Ceiling)

-ACE (Arched Ceiling)

NOTES:
DIMENSIONS ARE NOT TO BE SCALED FROM THIS DRAWING
ALL DIMENSIONS ARE TO BE CHECKED AGAINST ACTUAL SITE DIMENSIONS BEFORE ANY WORK IS FABRICATED
COPYRIGHT RESERVED
THIS DRAWING IS THE PROPERTY OF BHP HARWOOD ARCHITECTS AND MAY NOT BE COPIED, REPRODUCED LENT OR DISCLOSED WITHOUT THEIR EXPRESS PERMISSION IN WRITING.

REVISIONS		
Rev.	Date	Description

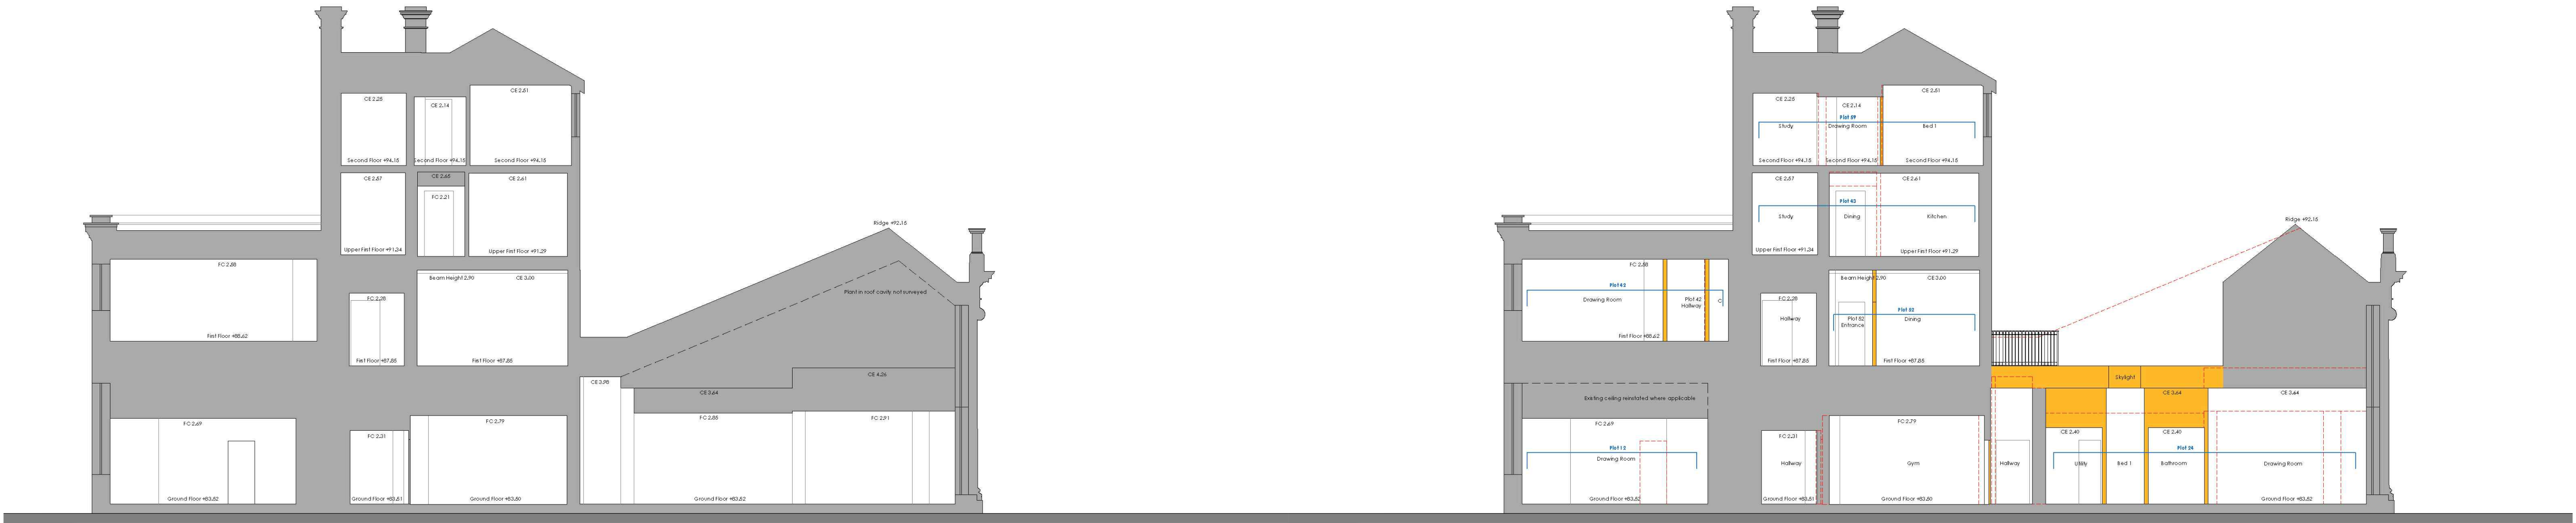


Existing Section C_C

Proposed Section C_C

Client :
Beechcroft
Developments Ltd

Job :
Caversham Park
Reading


Drawing Title:
Main House
Sections C_C

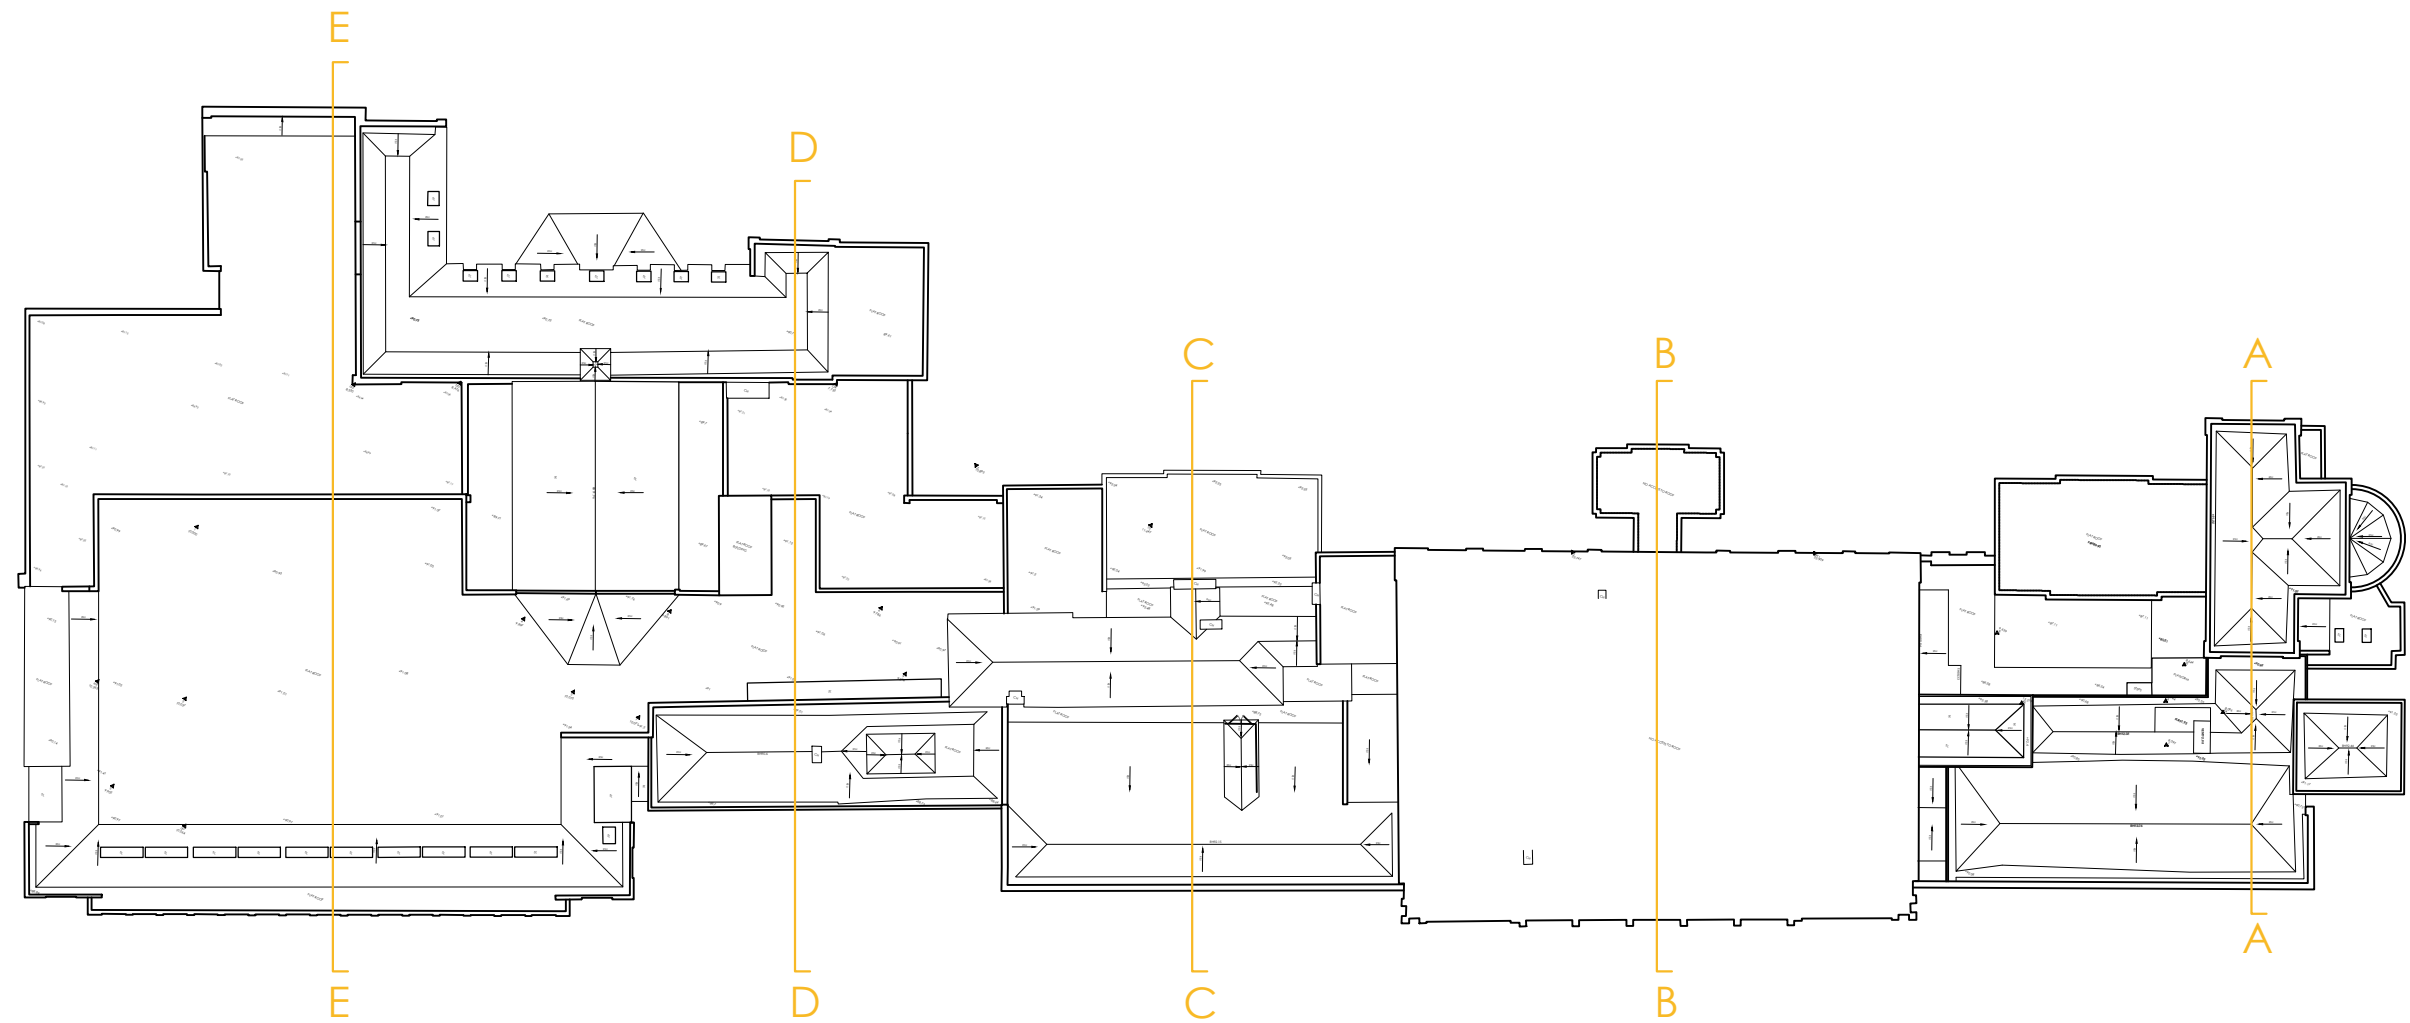

ROOF PLAN

0m 10 20 30 40 50m

Existing Nav Plan

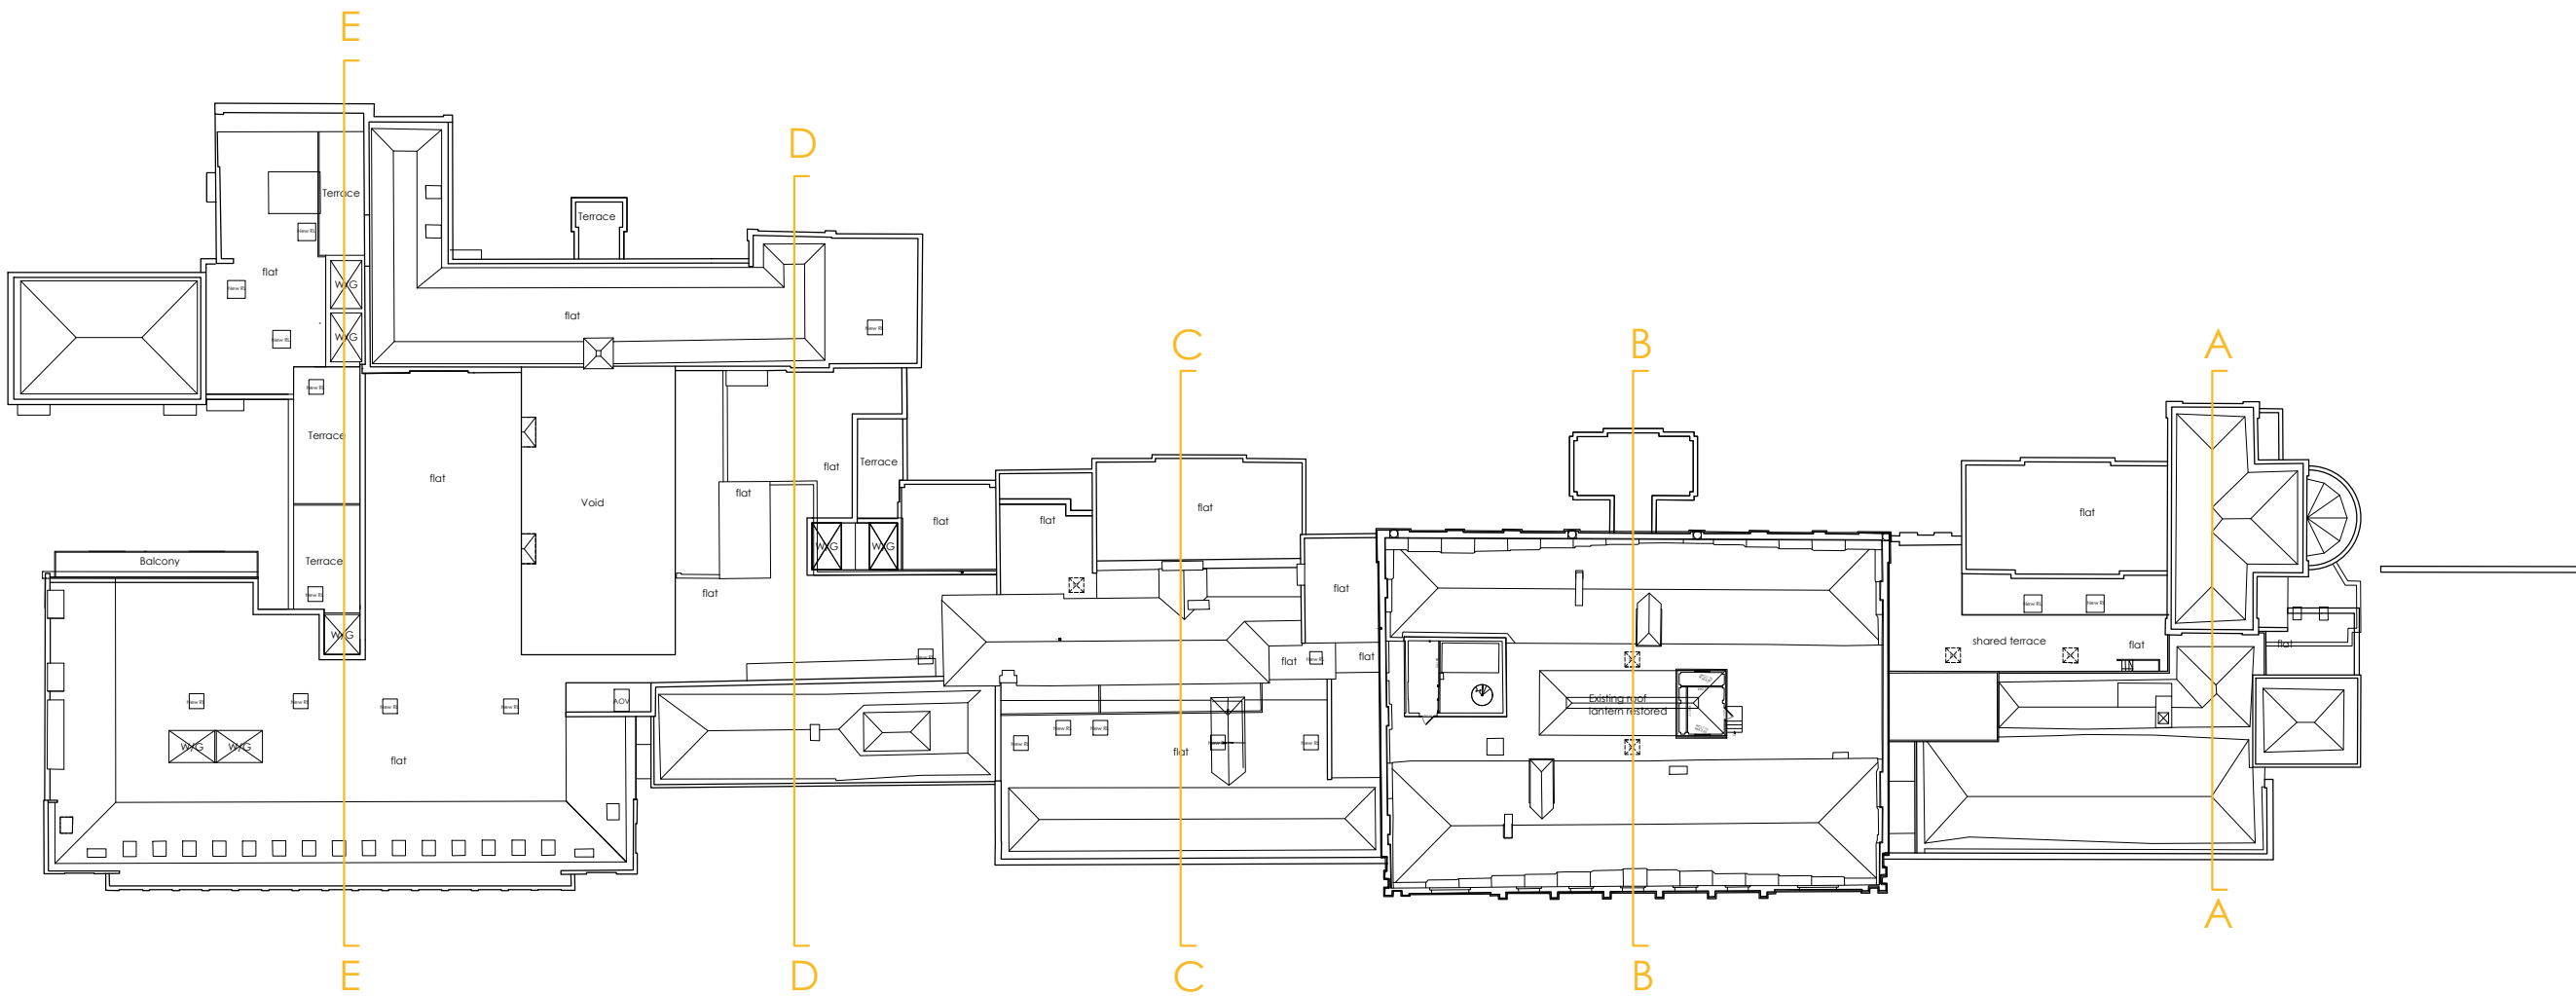

ROOF PLAN

0m 10 20 30 40 50m

Proposed Nav Plan

Scale:
1:100 @ A1
Date:
Nov 23

Drawn By
JO

Checked
Revision:
-

Drawing No:
3251.406

PLANNING

The White Barn, Manor Farm, Manor Road
Wantage, Oxfordshire, OX12 8NE
T: 01235 765322 F: 01235 765373

The Mansion House, Hartham Park, Corsham,
Wiltshire, SN13 0RP
T: 01249 700489 F: 01249 470077

info@bpharwood.co.uk - www.bpharwood.co.uk

