
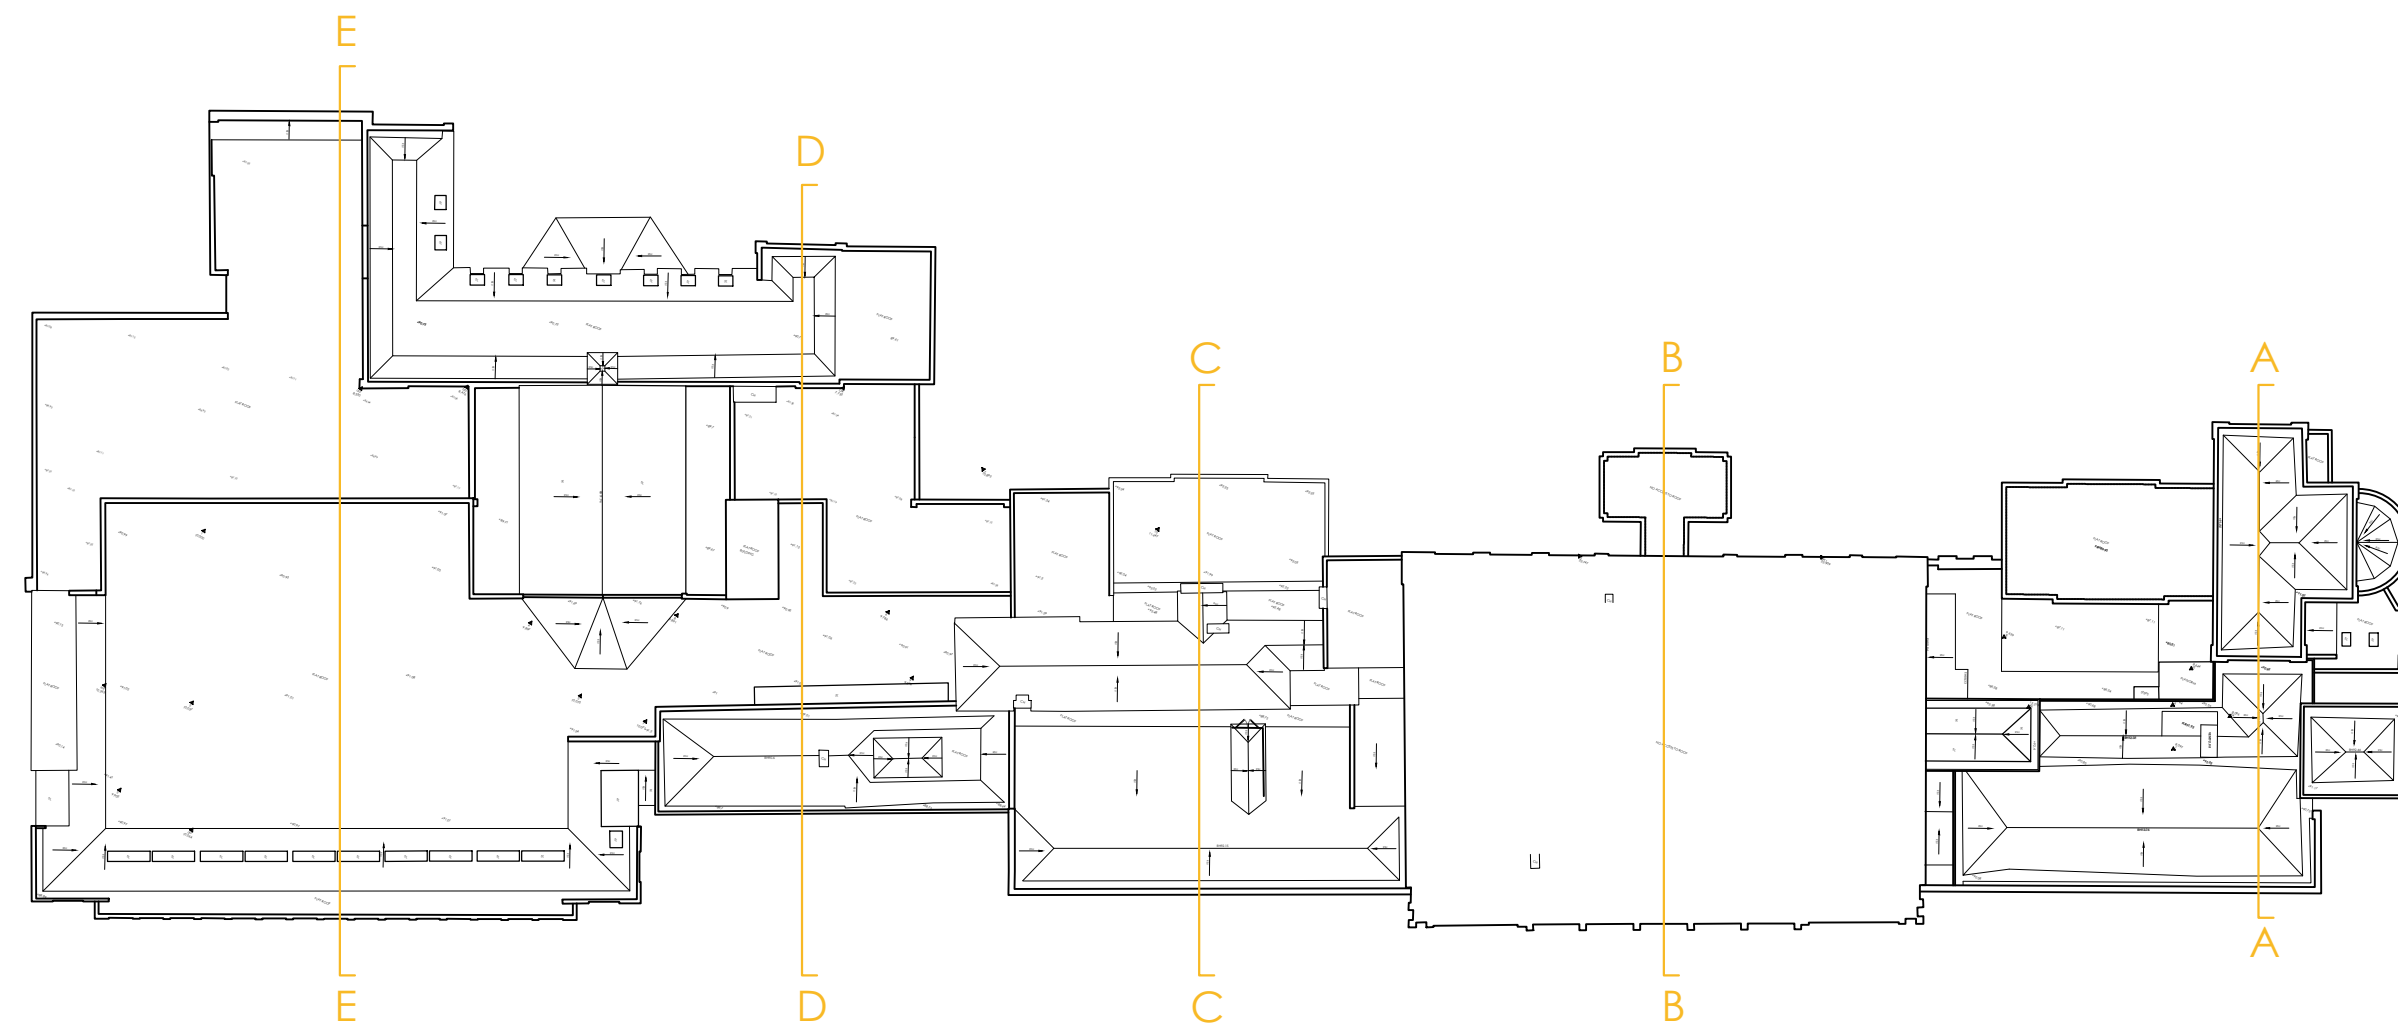


Building to be demolished
Proposed Structure
Plot indicator

The architectural drawing is a detailed ground-floor plan of a building. It features several large rectangular spaces, some of which are labeled with room numbers such as FC 3.0B, CE 4.0X, FC 2.6F, FC 2.6P, FC 2.6S, FC 2.8J, BH 2.7, CE 3.2A, BH 2.7, CE 3.2N, and BH 2.7N. The plan also shows a staircase on the right side, labeled 'Slab -CE assumed'. A red diagonal line across one of the rooms indicates 'No Access'. The overall layout is complex, with multiple levels and rooms interconnected.

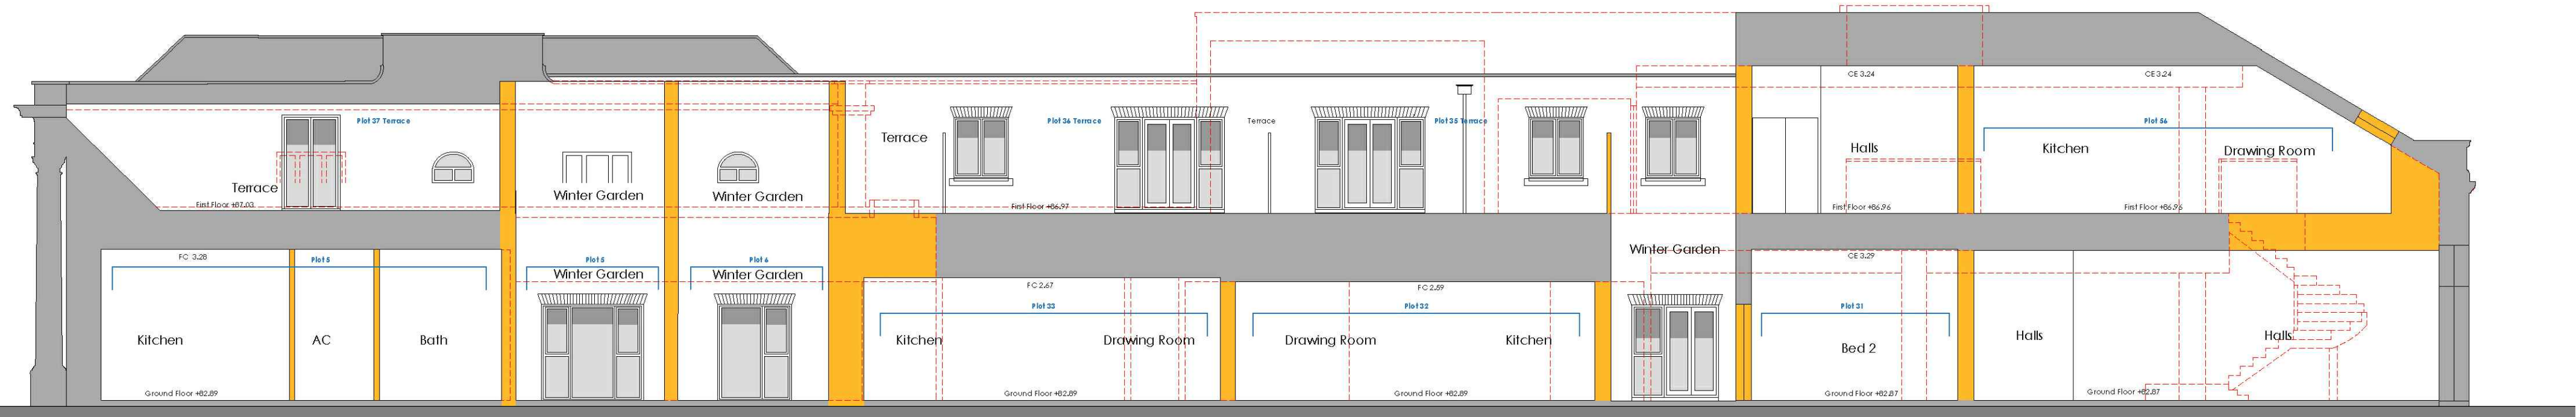

0m 10 20 30 40 50m

NOTES:
DIMENSIONS ARE NOT TO BE SCALED FROM THIS DRAWING
ALL DIMENSIONS ARE TO BE CHECKED AGAINST ACTUAL SITE
DIMENSIONS BEFORE ANY WORK IS FABRICATED

COPYRIGHT RESERVED
THIS DRAWING IS THE PROPERTY OF BHP HARWOOD
ARCHITECTS AND MAY NOT BE COPIED, REPRODUCED LENT OR
DISCLOSED WITHOUT THEIR EXPRESS PERMISSION IN WRITING.

Rev.	Date	Description
------	------	-------------

Job :
Caversham Park
Reading

Scale:
1:100 @ A1

Date: Nov 23 Drawn By SR Checked

Drawing No: 3251.408 Revision: -

PLANNING

The White Barn, Manor Farm, Manor Road
Wantage, Oxfordshire, OX12 8NE
T: 01235 765322 F: 01235 765373

The Mansion House, Hartham Park, Corsham,
Wiltshire, SN13 0RP
T: 01249 700489 F: 01249 470077
info@bhpharwood.co.uk - www.bhpharwood.co.uk



BHP HARWOOD
ARCHITECTS