



Rev.	Date	Note	Author	Checked
-	dd/mm/yy	Note	XXX	XXX

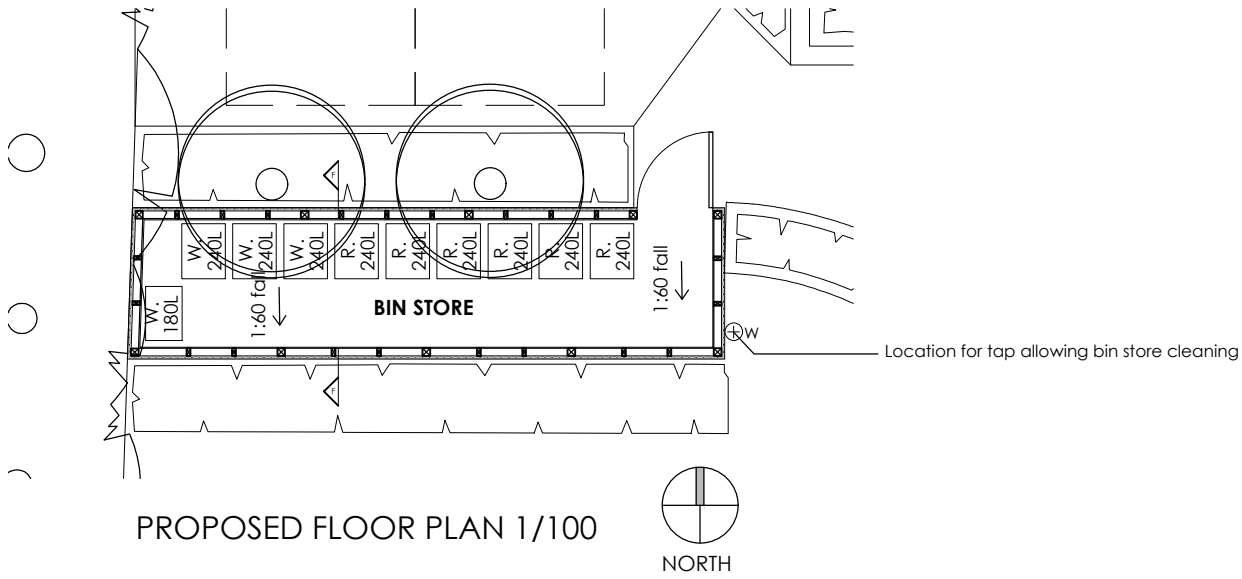


PROPOSED FLOOR PLAN 1/100

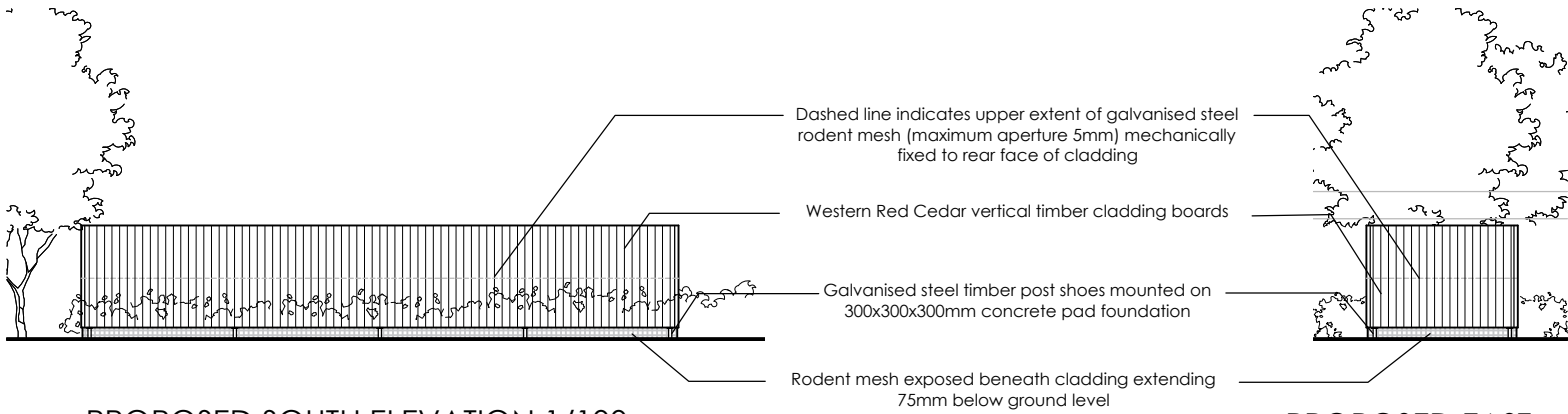


PROPOSED SOUTH ELEVATION 1/100

PROPOSED EAST ELEVATION 1/100

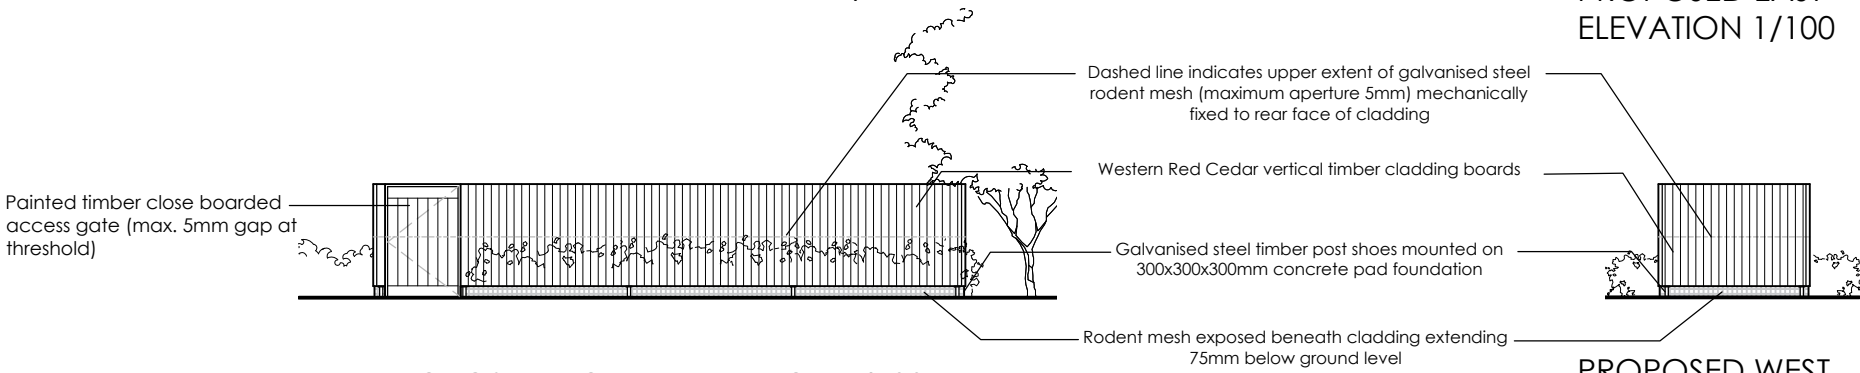

PROPOSED NORTH ELEVATION 1/100

PROPOSED WEST ELEVATION 1/100

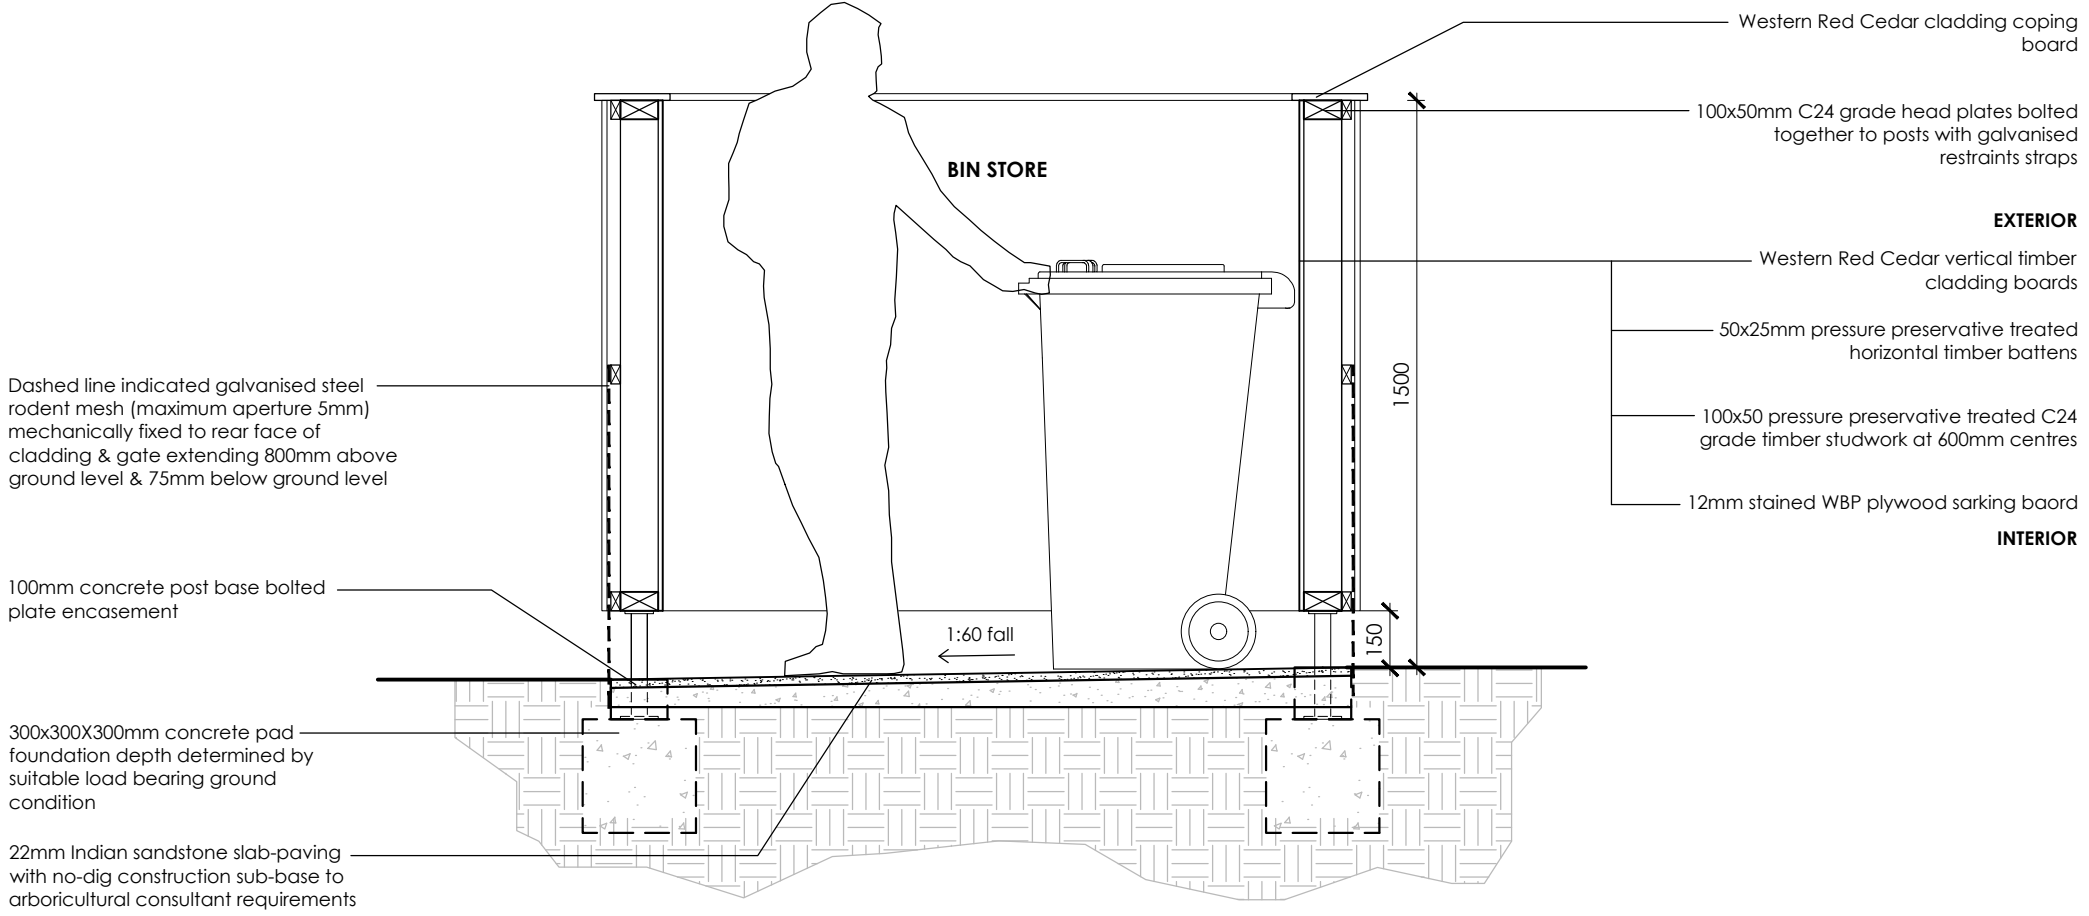

PROPOSED DETAIL SECTION FF 1/20

Project	Refurbishment & Alterations Carlisle House, 118 Oxford Road Reading RG1 7NG					Drawing	Proposed Bin Store Plan, Elevations & Section FF				
						Job-Dwg Number	18009-PL-30			Rev.	-
Client	Turner Property Ltd					WESTON + CO ARCHITECTS Watlington house 44 Watlington Street Reading, RG1 4RJ T. 0118 375 0252 www.weston-co.com					
Status	Planning										
Scale	1/20 & 1/100		Sheet Size A3								
Author	IG	Checked	CTW	Date	16/01/2023						