





SCALE - 1 : 100.

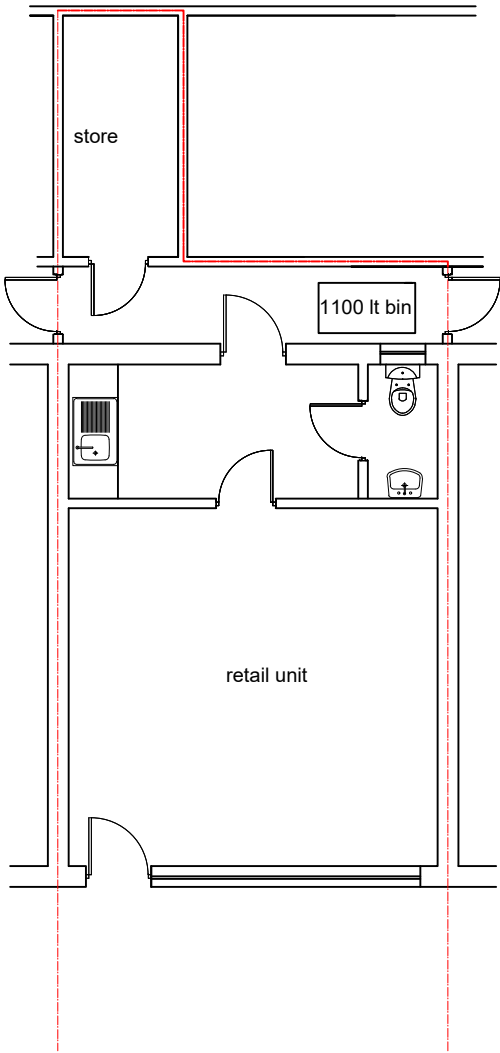

EXISTING GROUND FLOOR PLAN

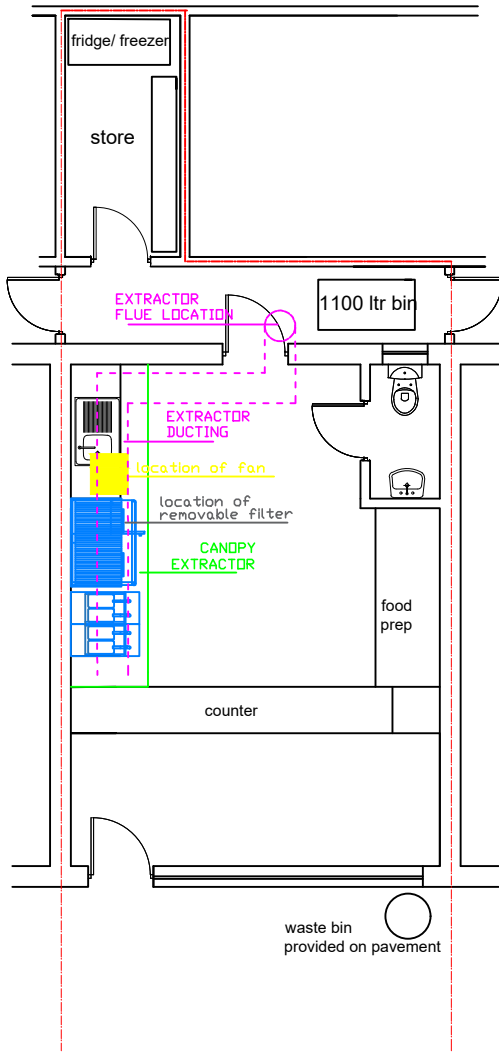

PROPOSED GROUND FLOOR PLAN

NOTES:
The residence time for the carbon filter will be as per the required specification.
The opening hours and/or use of the kitchen extraction to the hours specified in the assessment (The opening times for the takeaway are Monday – Sunday, 10:00 – 23:30)

waste bin to be wheeled closer to lorry on collection dates

M C S DESIGN Architectural Services
Millennium Creative Services Design
53 Westmead, Windsor, SL4 3NN

mob: 07989319224
tel: 01753 869117
fax: 01753 869117
www.mcsdesignservices.co.uk
email: info@mcsdesignservices.co.uk

client
MR. KHADUA PURA

site
50 BUCKLAND ROAD, READING, RG2 7SW

project
Change of use from class use A1 to a takeaway class use A5 and installation of extractor fan with flue

title
EXISTING AND PROPOSED GROUND FLOOR PLANS

status
FULL PLANNING APPLICATION

drawing number
PURA/PLAN/003

scale 1:100 @ A3	drawn Kaleem Janjua B.Arch.
----------------------------	---------------------------------------

date 5th May 2023	revision PURA/PLAN/003/REV-B
-----------------------------	--