




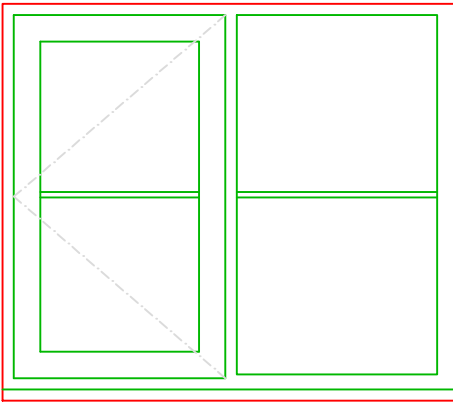


W1

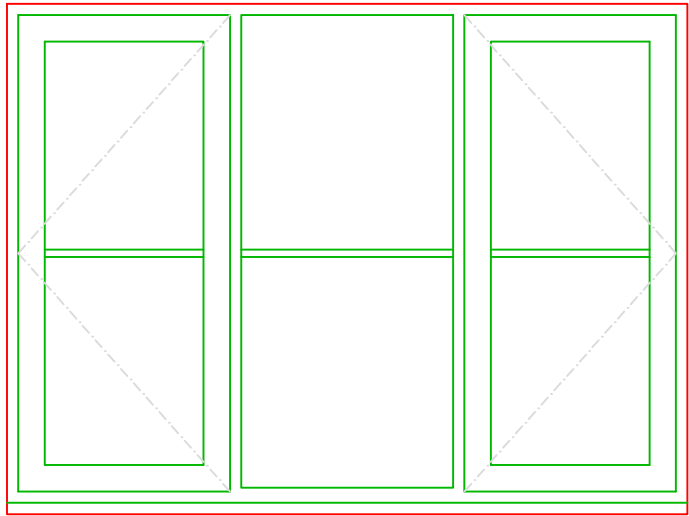


W2

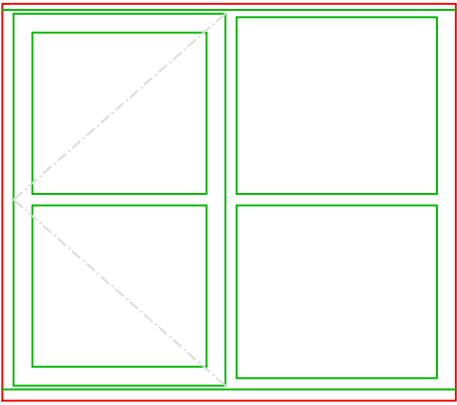


W3

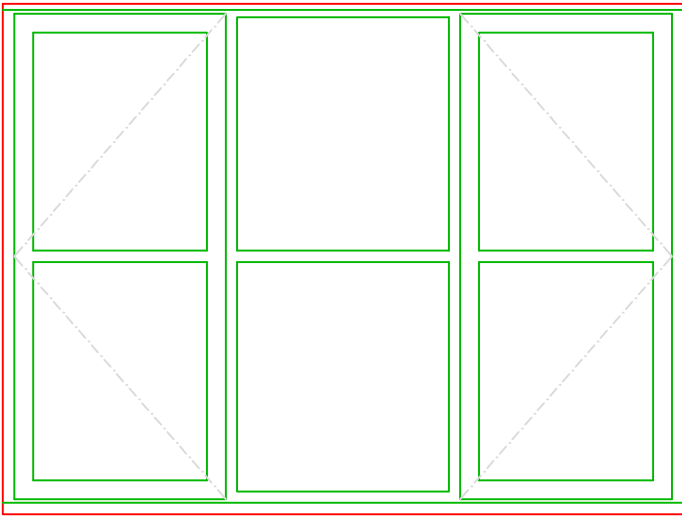


W4

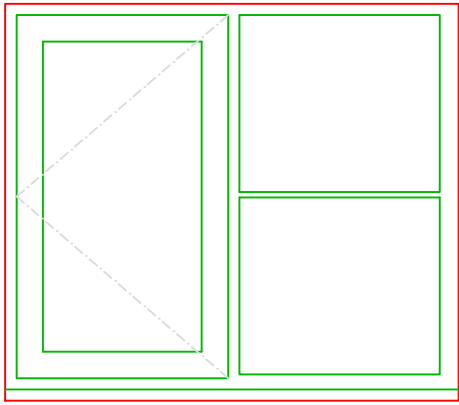


W5

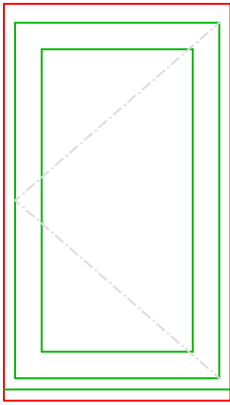


W6

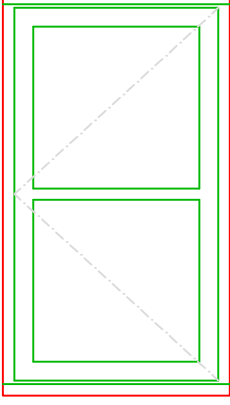


W7

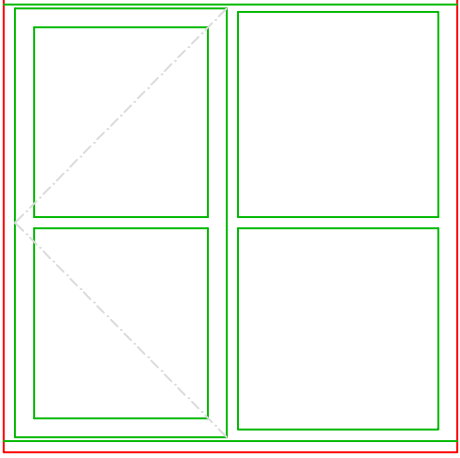


W8

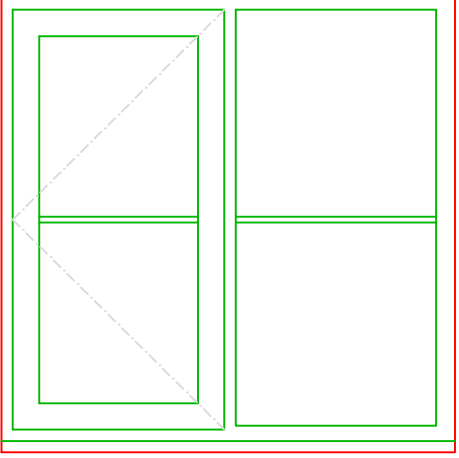


W9

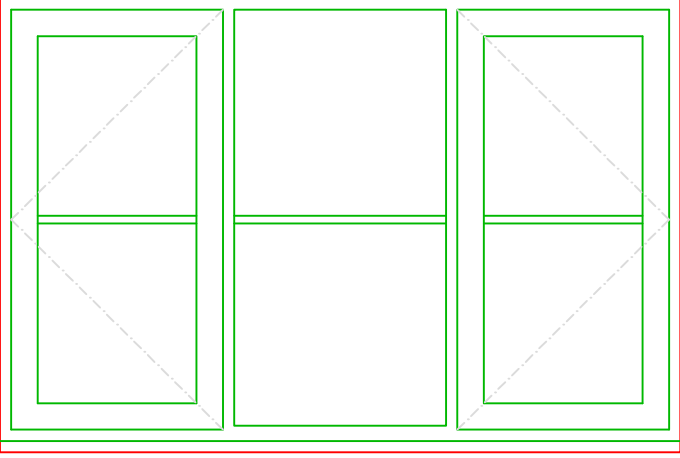


W10

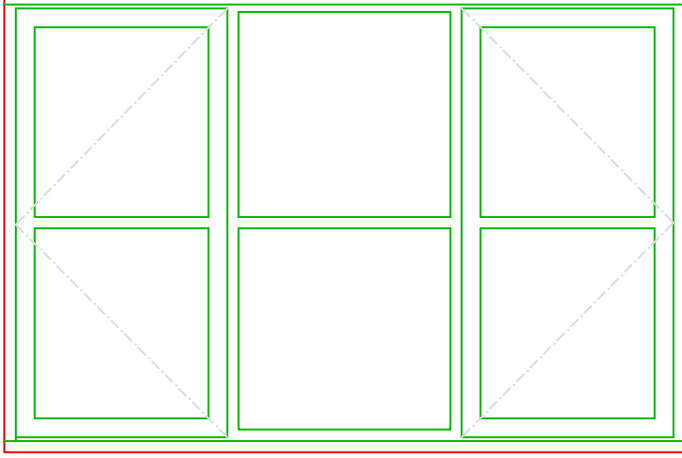


W11

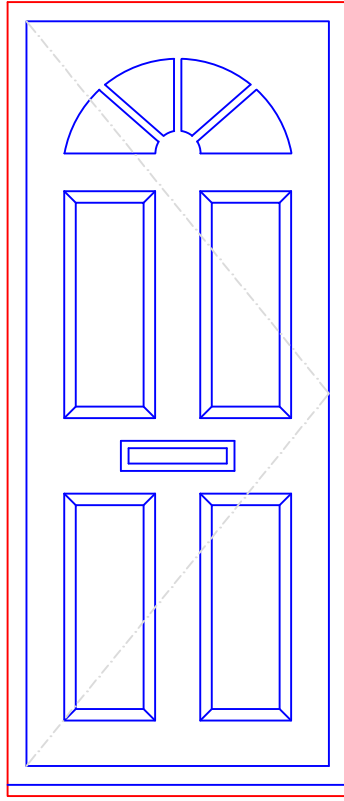

D1

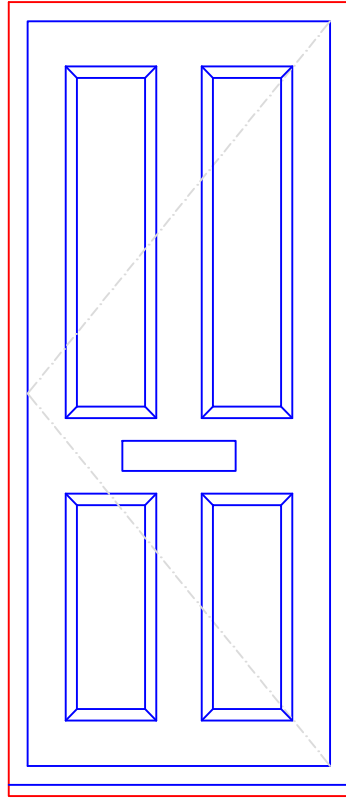


D2

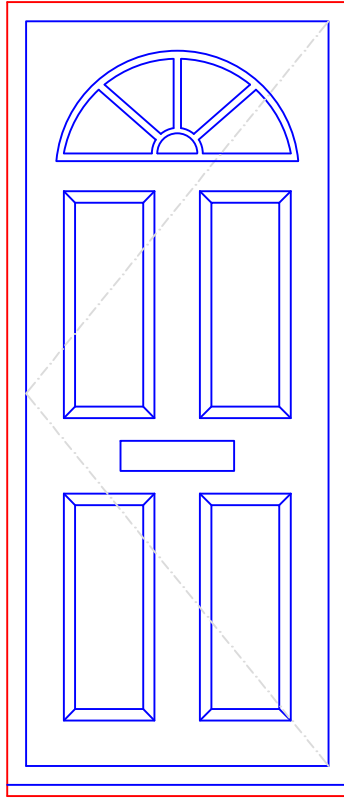


D3

Existing Window and Door Schedule	
Window/Door Type	Quantity
W1	1
W2	2
W3	2
W4	2
W5	1
W6	2
W7	2
W8	3
W9	1
W10	1
W11	3
D1	1
D2	1
D3	2
TOTAL	24


Proposed Window and Door Schedule	
Window/Door Type	Quantity
W1	3
W2	4
W3	1
W4	4
W5	4
W6	4
D1	1
D2	1
D3	2
TOTAL	24

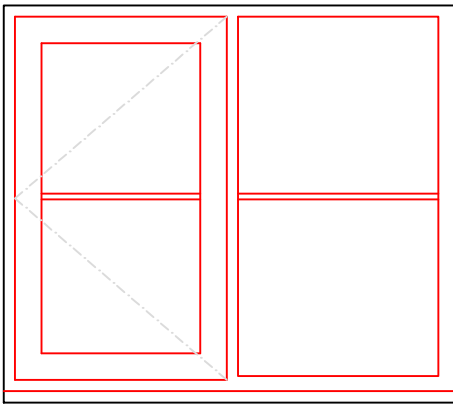


W1

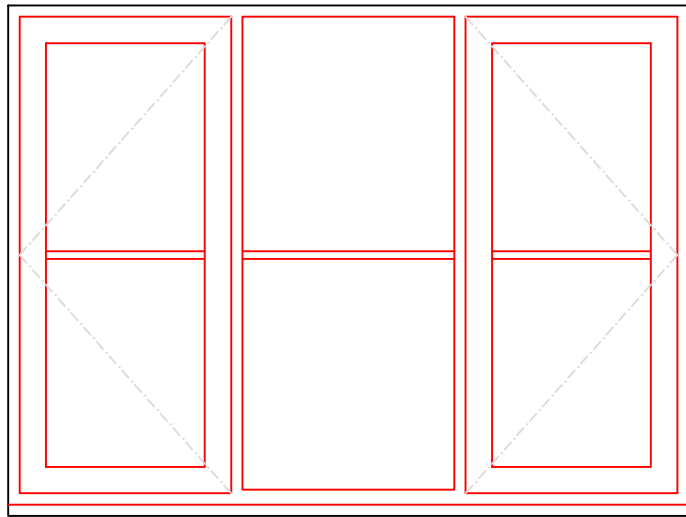


W2

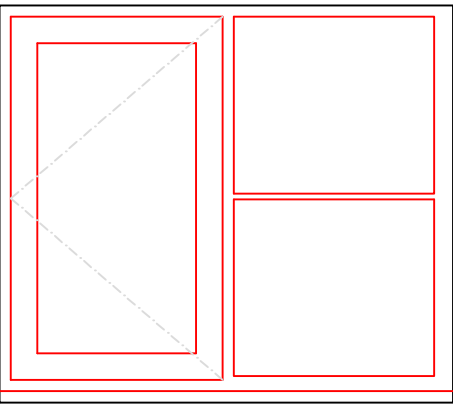


W3

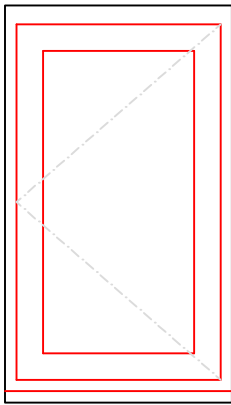


W4

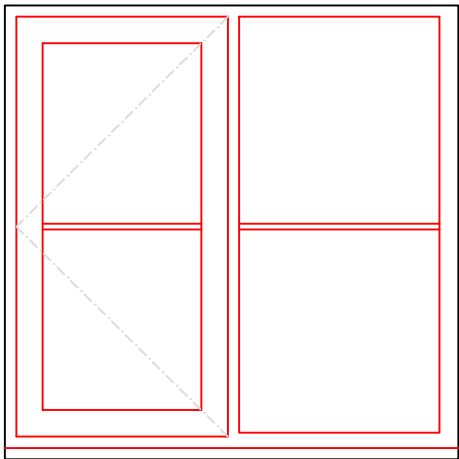


W5

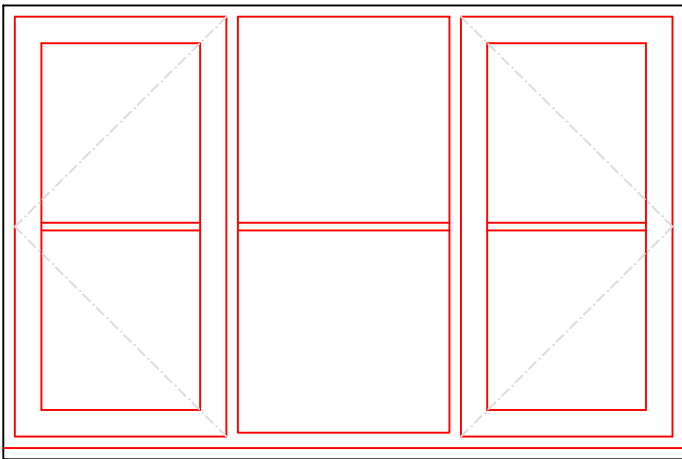


W6

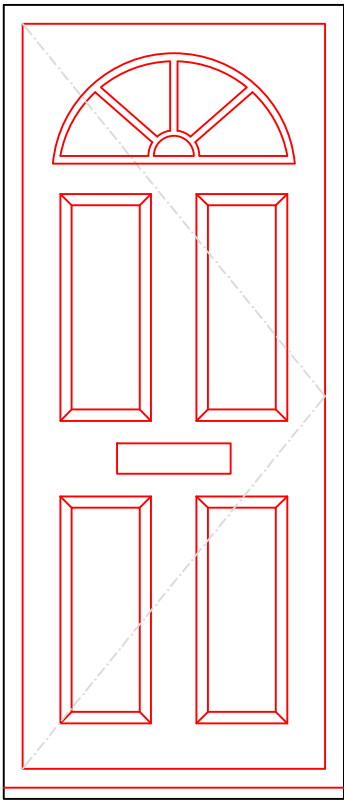

D1

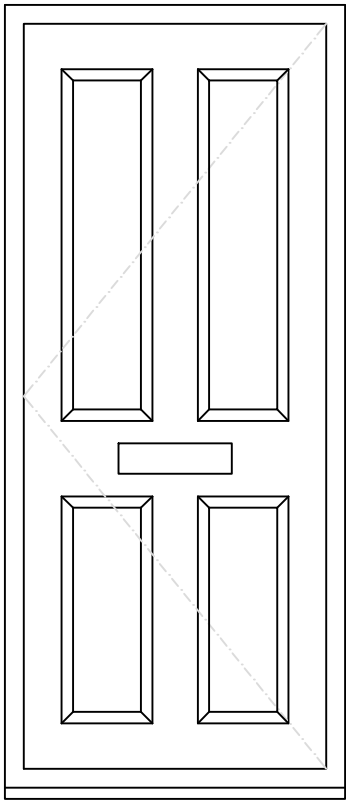

D2

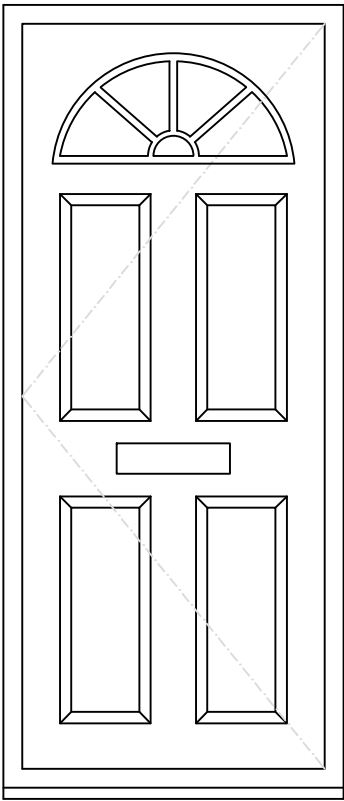

D3

NOTES

EXISTING D1 TIMBER DOOR TO BE REPLACED TO MATCH D3 COMPOSITE DOOR.

A.	D1 Amended	10/05/23
Rev.	Description.	Date.

Do not scale from this drawing. Dimensions to be verified on site by contractor prior to commencement of work.
This drawing is the copyright of the practice and may not be reproduced in part or in whole without the prior written consent of the practice.
©2022 Faithorn Farrell Timms LLP



Faithorn Farrell Timms

Central Court
1 Knoll Rise
ORPINGTON
Kent BR6 0JA
T 01689 885080
F 01689 885081

Client
METROPOLITAN
THAMES VALLEY

Project
1-4 BLANDFORD COURT
QUEENS ROAD, CAVERSHAM
READING, RG4 8DL

Drawing Title
EXISTING AND PROPOSED
WINDOW AND DOOR
SCHEDULE

Date 06/02/2023	Scale 1:20 @ A1
--------------------	--------------------

Drawn By LB	Checked By JR
----------------	------------------

Project No. T1-7006	Drawing No. 4	Rev. A
------------------------	------------------	-----------

