




REAR ELEVATION (SOUTH WEST)




SIDE ELEVATION (SOUTH EAST)





FRONT ELEVATION (NORTH EAST)

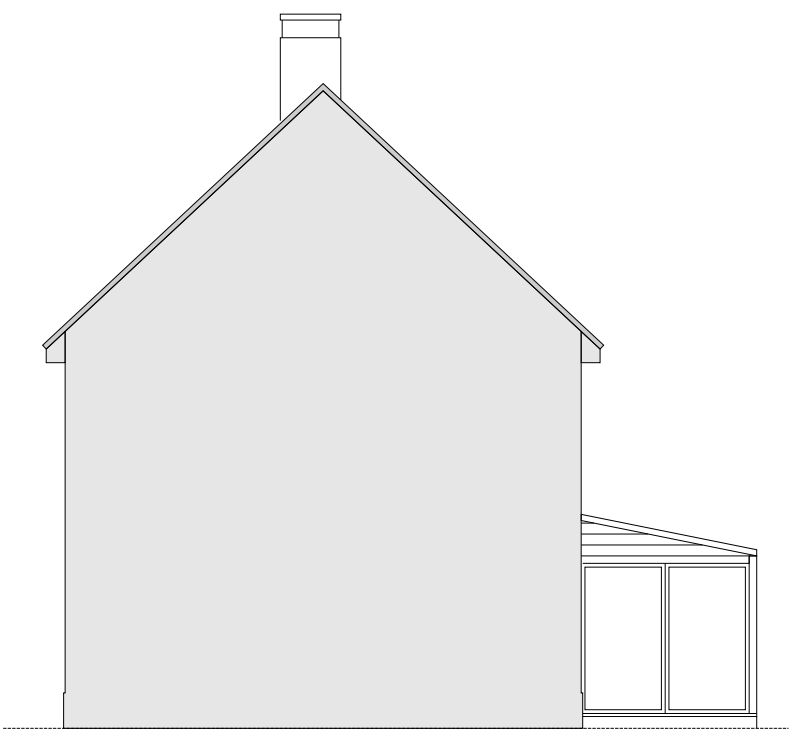


SIDE ELEVATION (NORTH WEST)

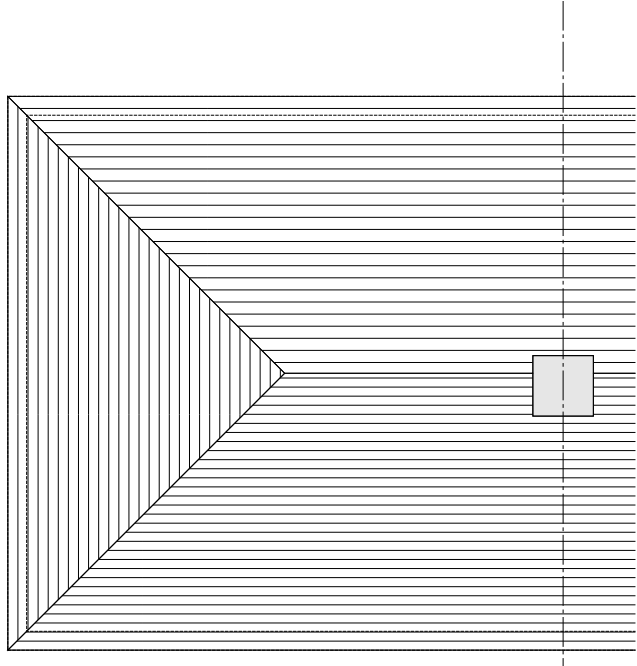


ROOF PLAN

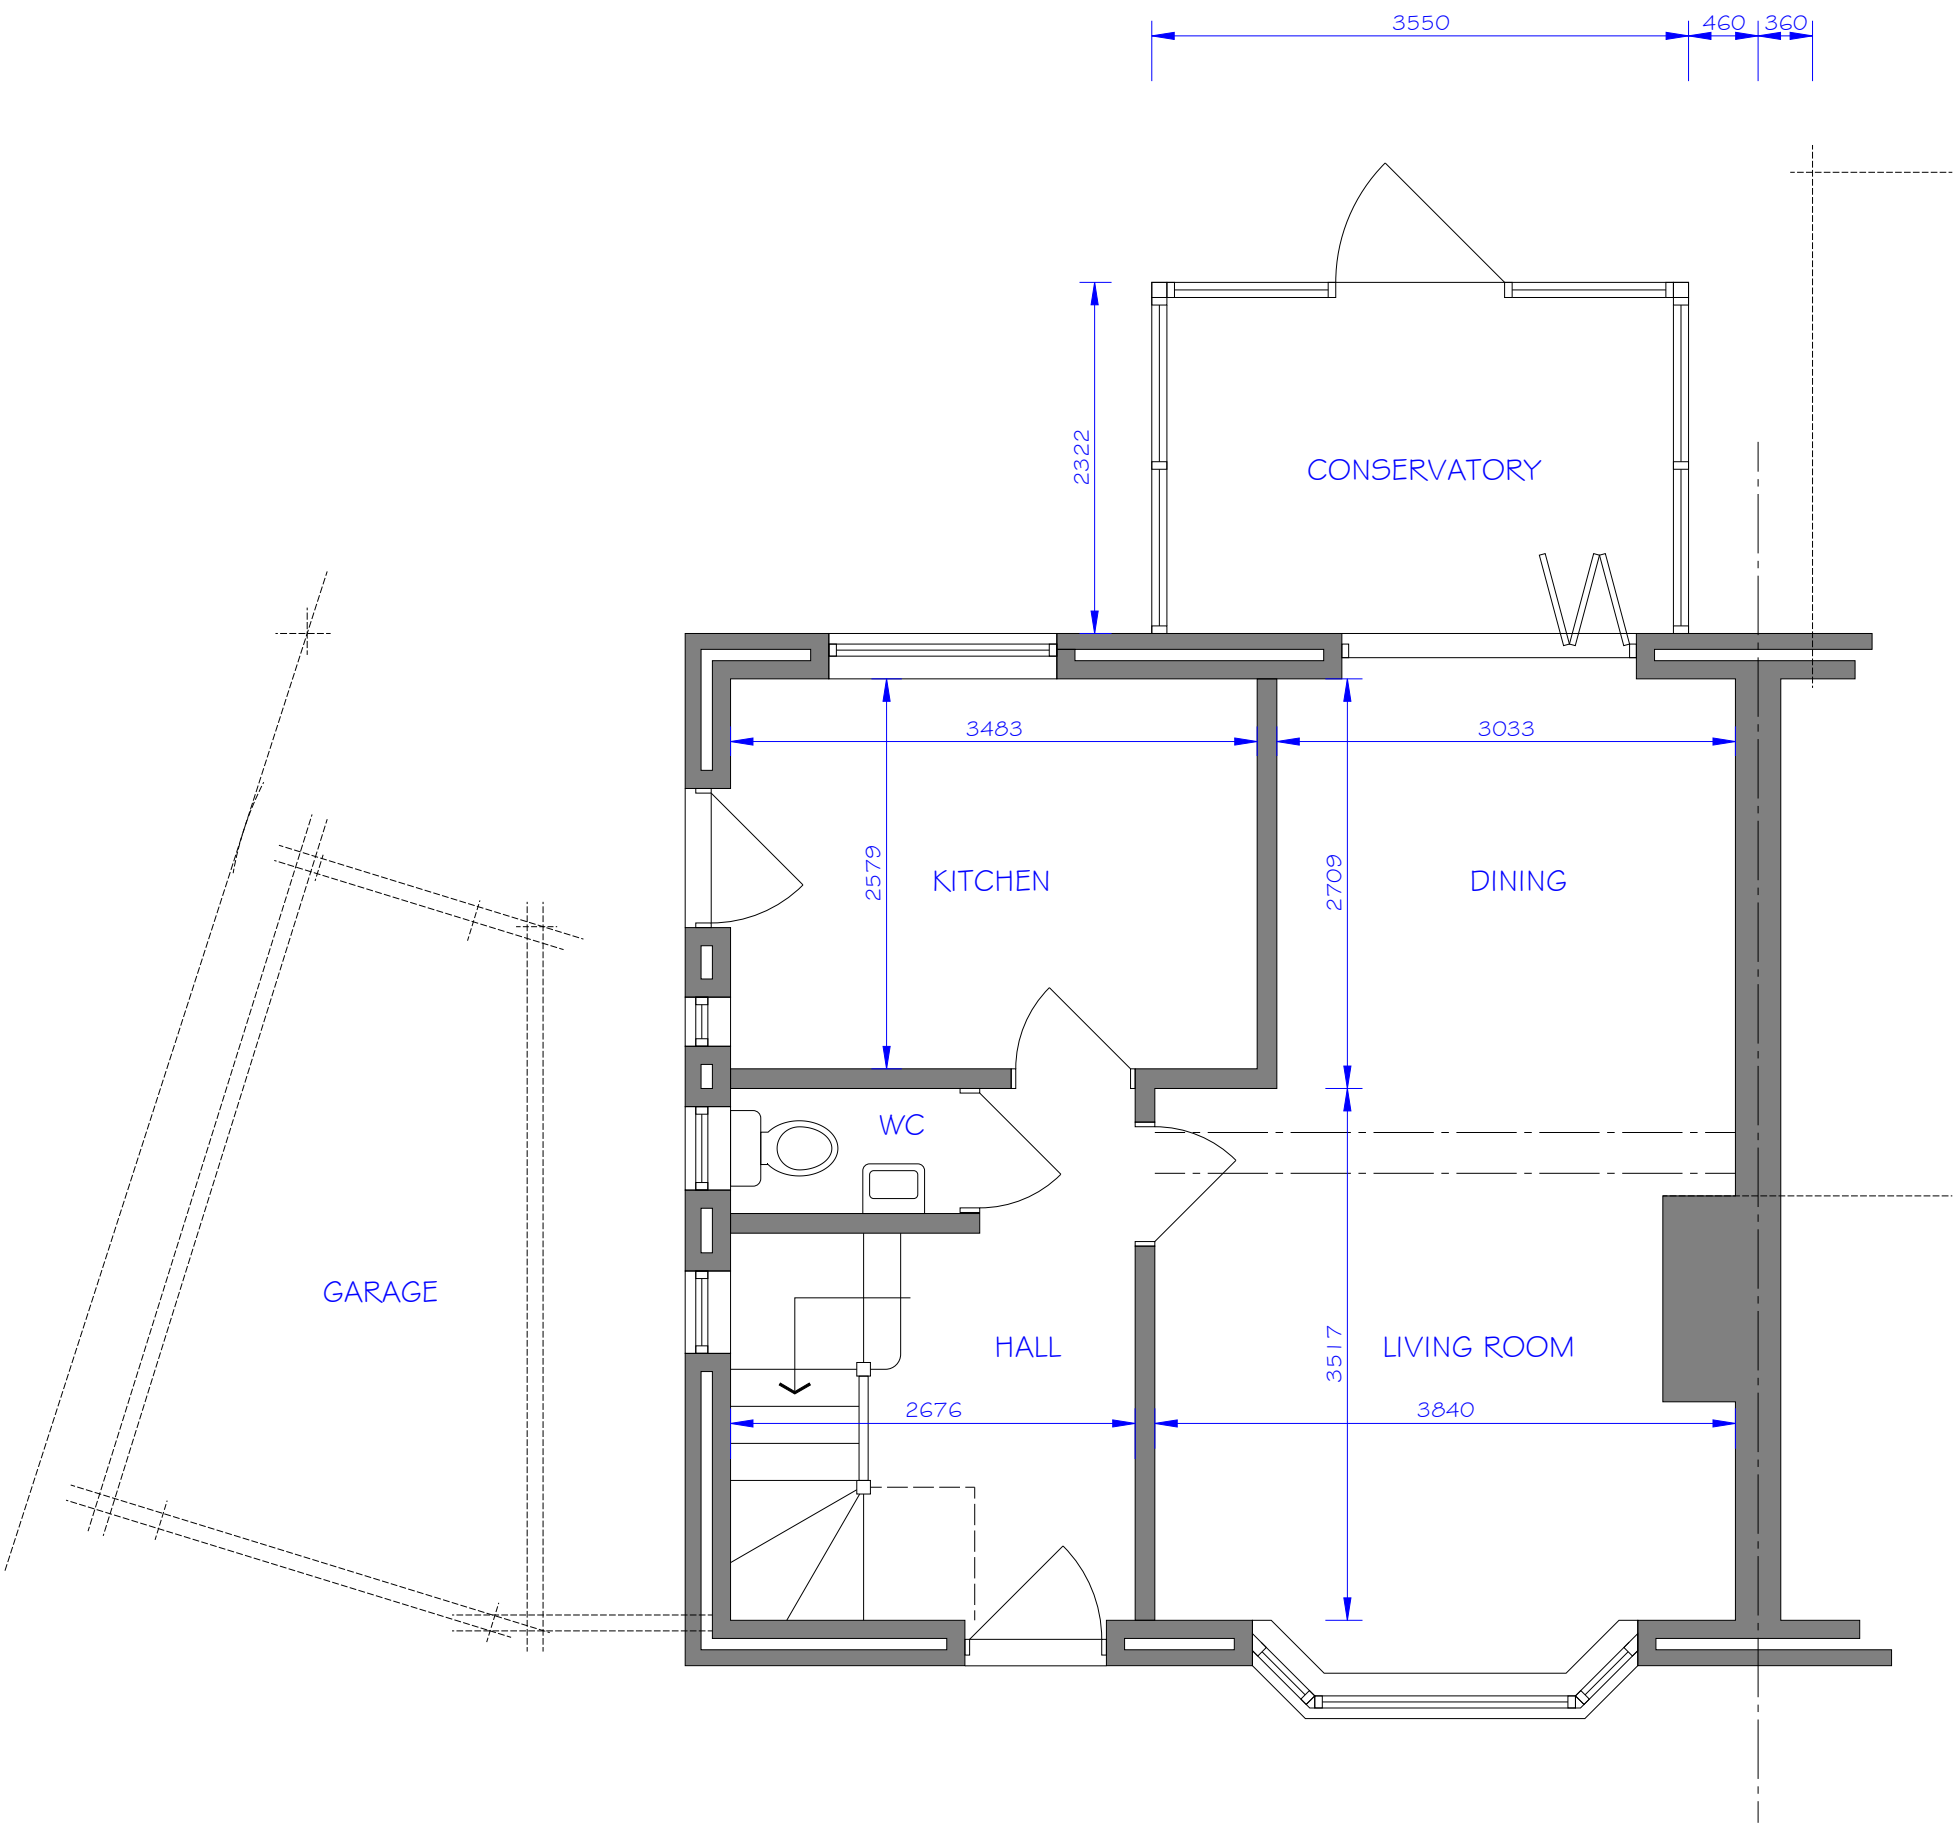 

GROUND FLOOR

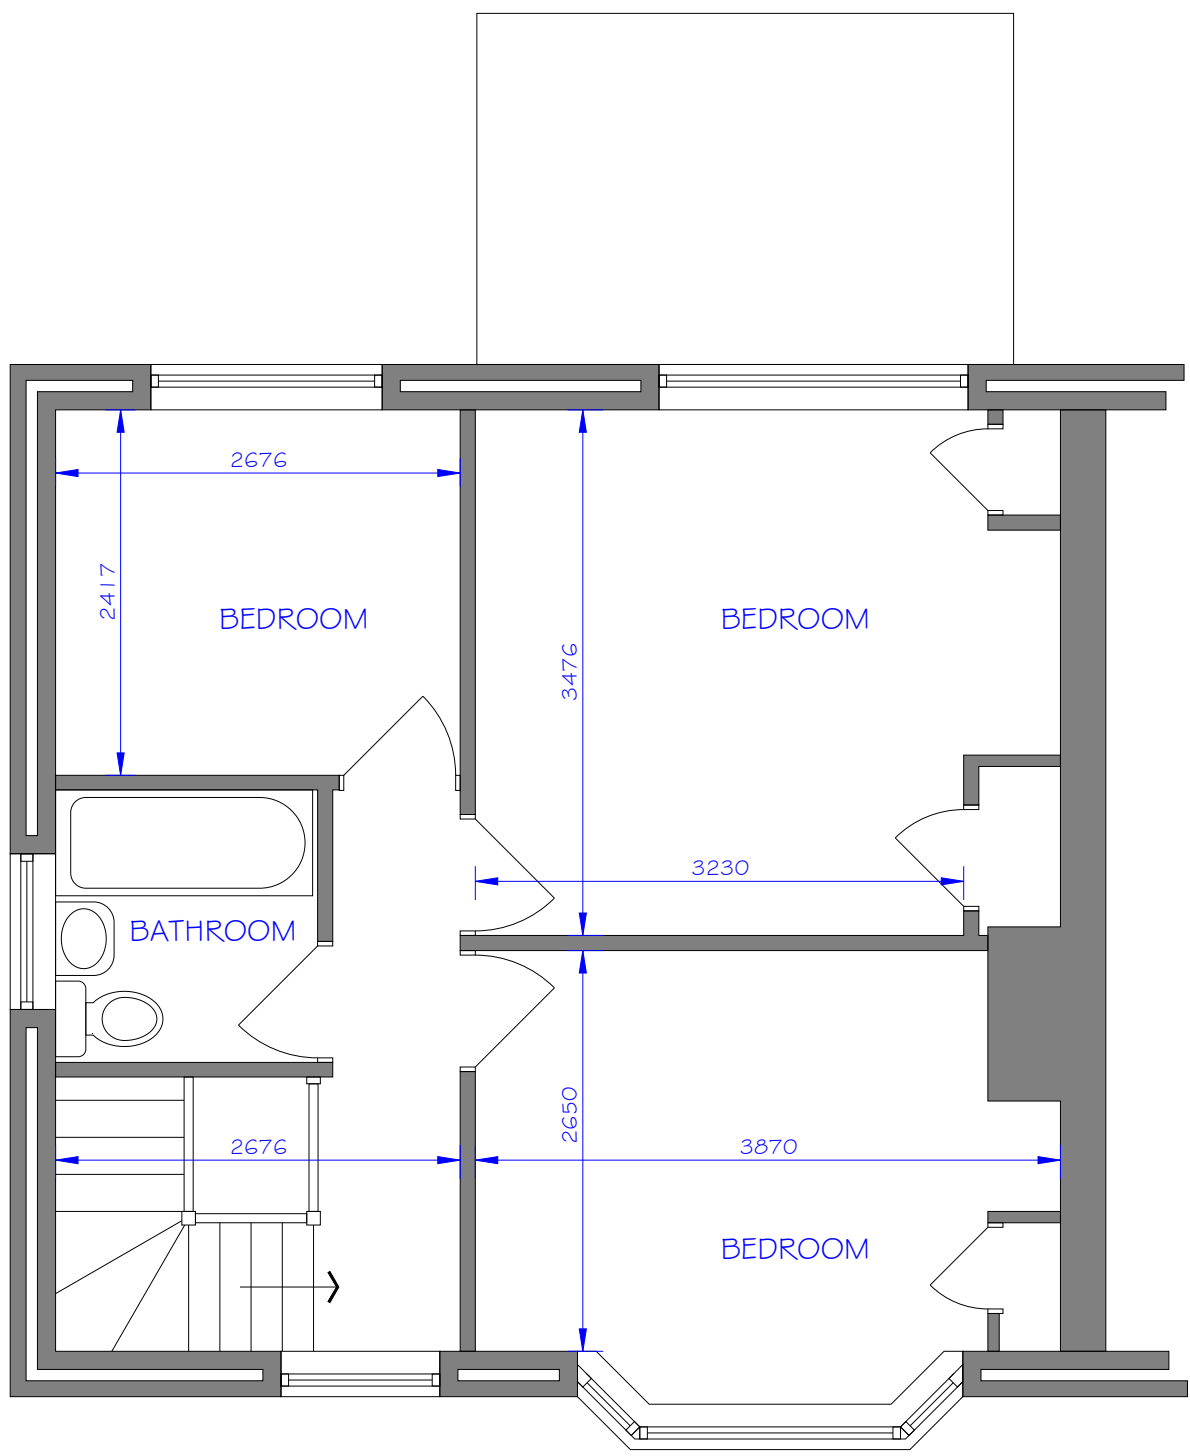

FIRST FLOOR

 

A1 = 840mm x 594mm

Revisions

 Architectural Planning and Design	Client Mr & Mrs Newson	Project 57 Evesham Road, Emmer Green Reading RG4 8RD		
	Title Existing Plans and Elevations	Date 16/05/2023	Scale @ A1 1:50 1:100	
	Job No. 376	Drg No. S-1	Revision 376-S-1	