



DEVELOPMENTS IN DESIGN LTD

WWW.DEVELOPMENTSINDESIGN.CO.UK
TEL.0118 9797484

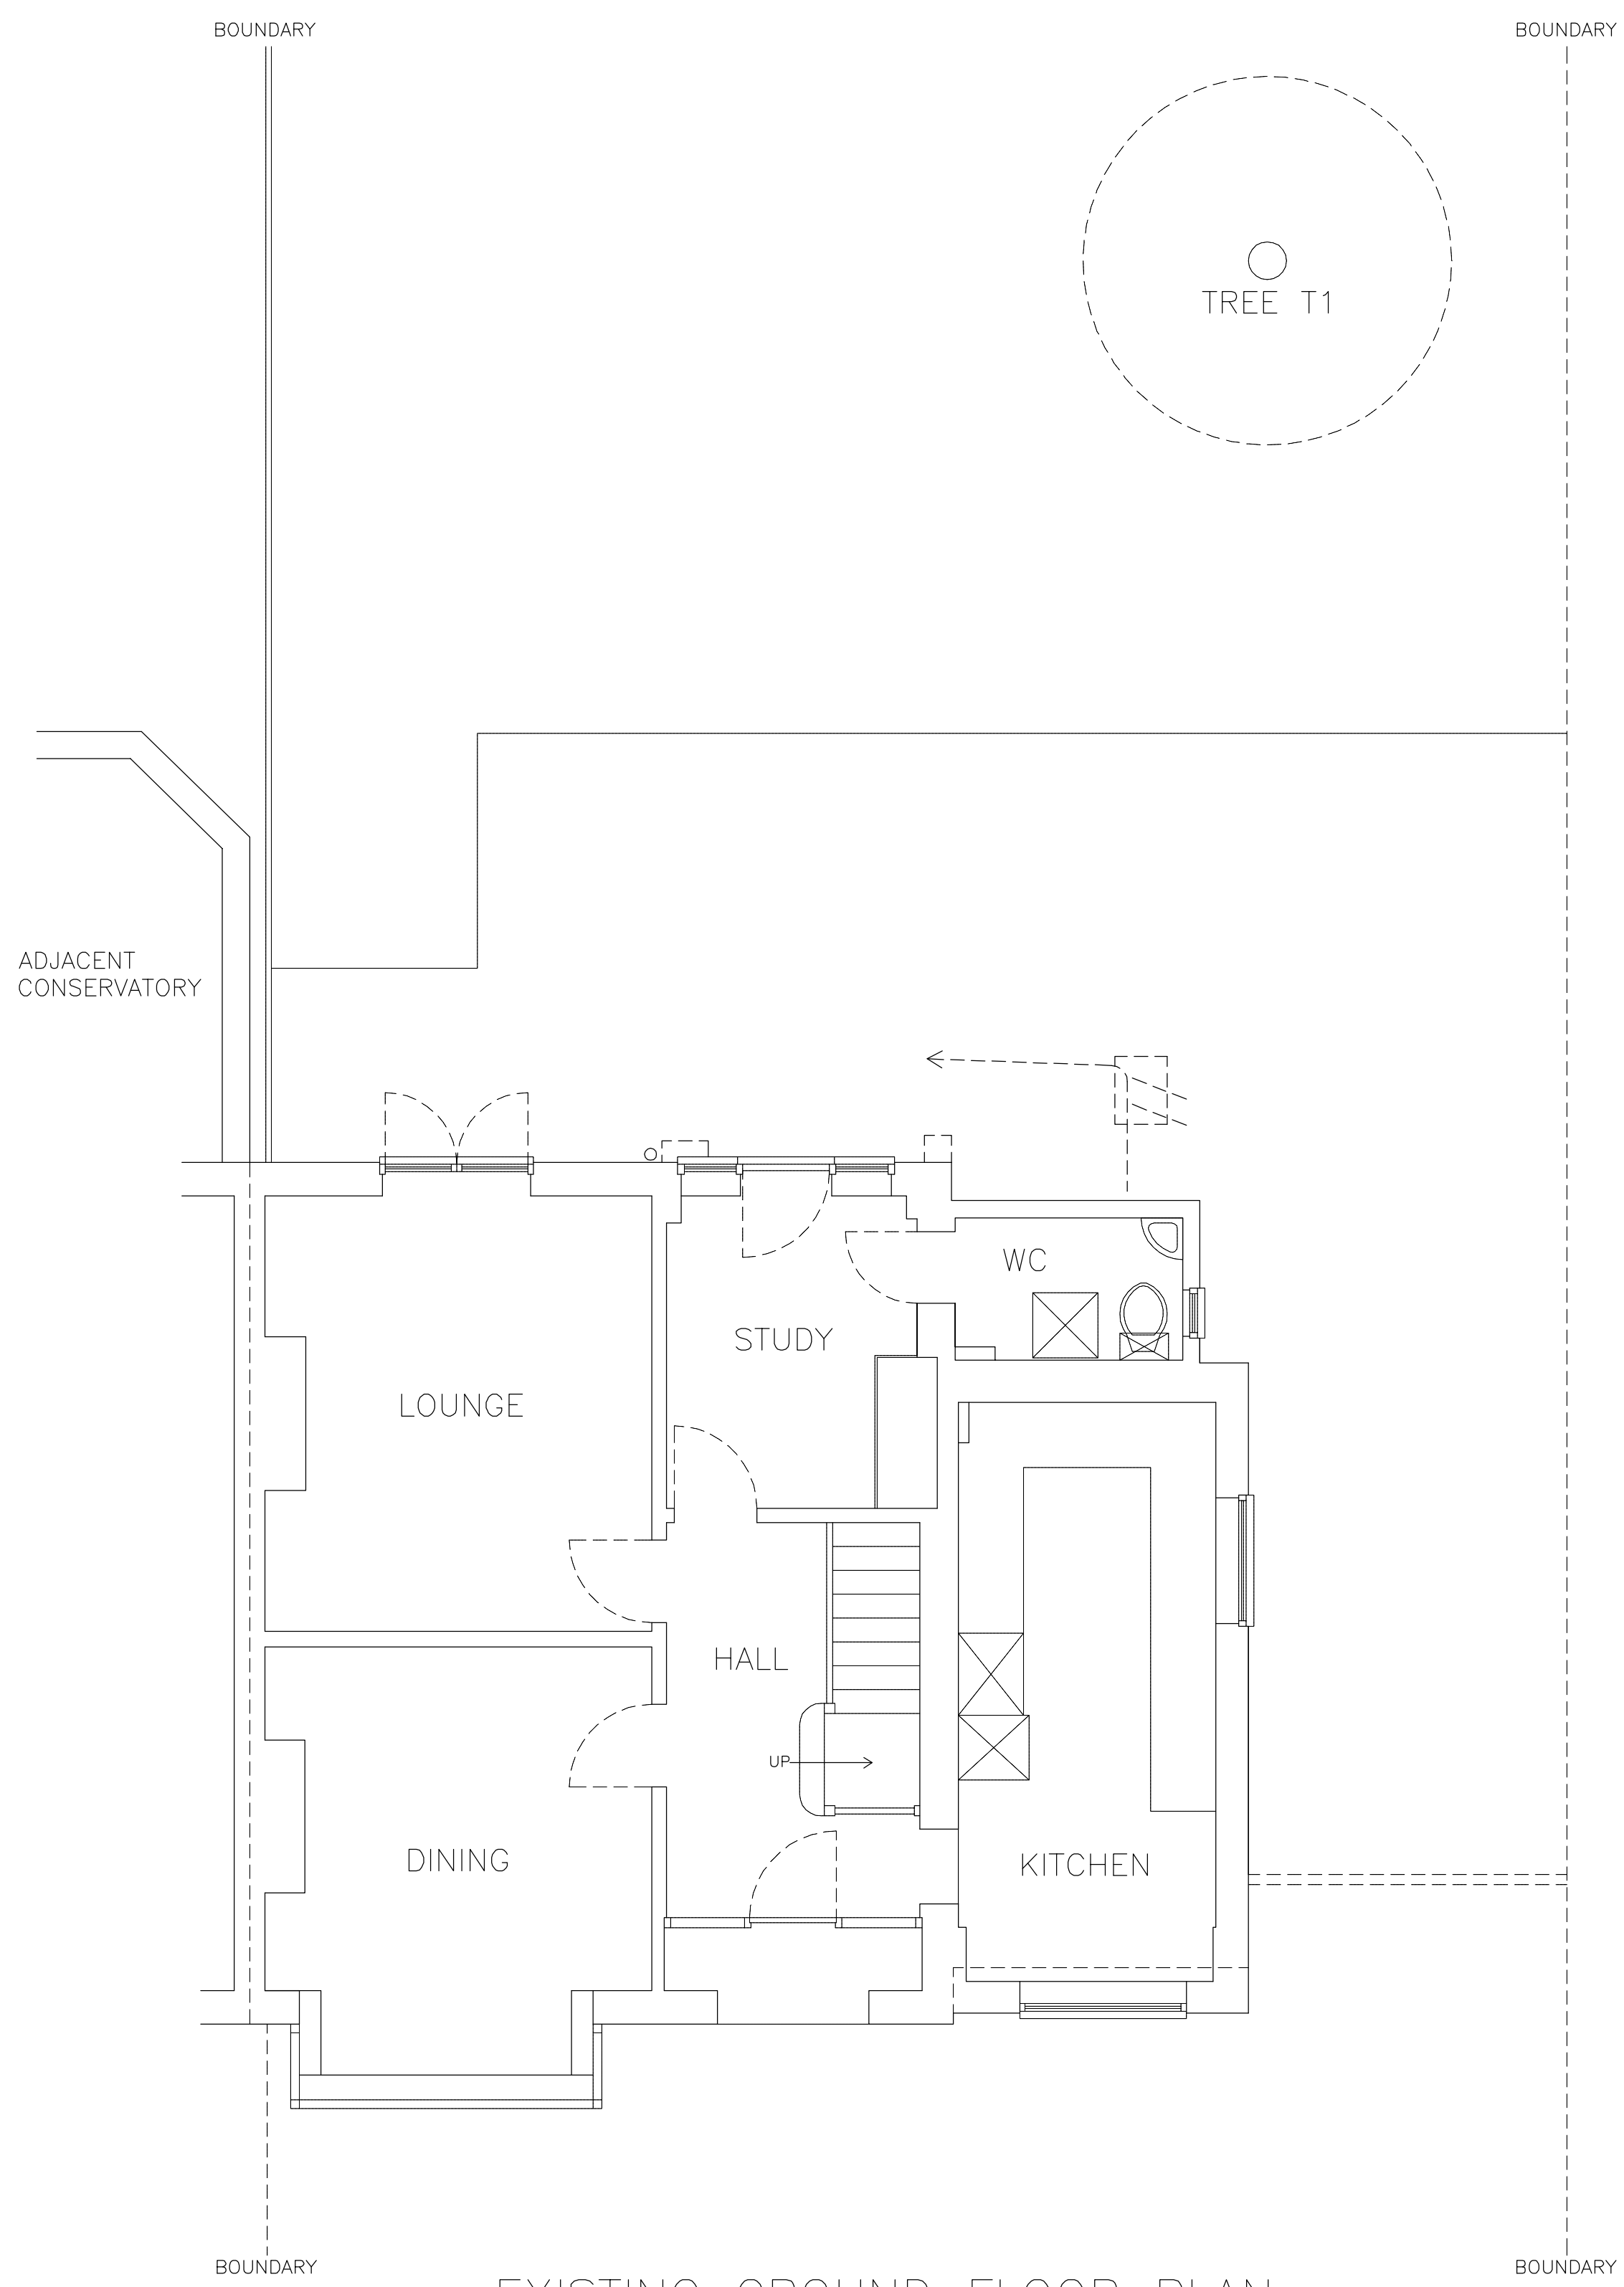

EXISTING GROUND FLOOR PLAN

 

DRAWING NO. HS.003
DATE 26.4.23
SCALE 1:50

PROPOSED REAR EXTENSION

MR AND MRS HARRIS

144 ST PETERS AV CAVERSHAM BERKS RG4 7DR