



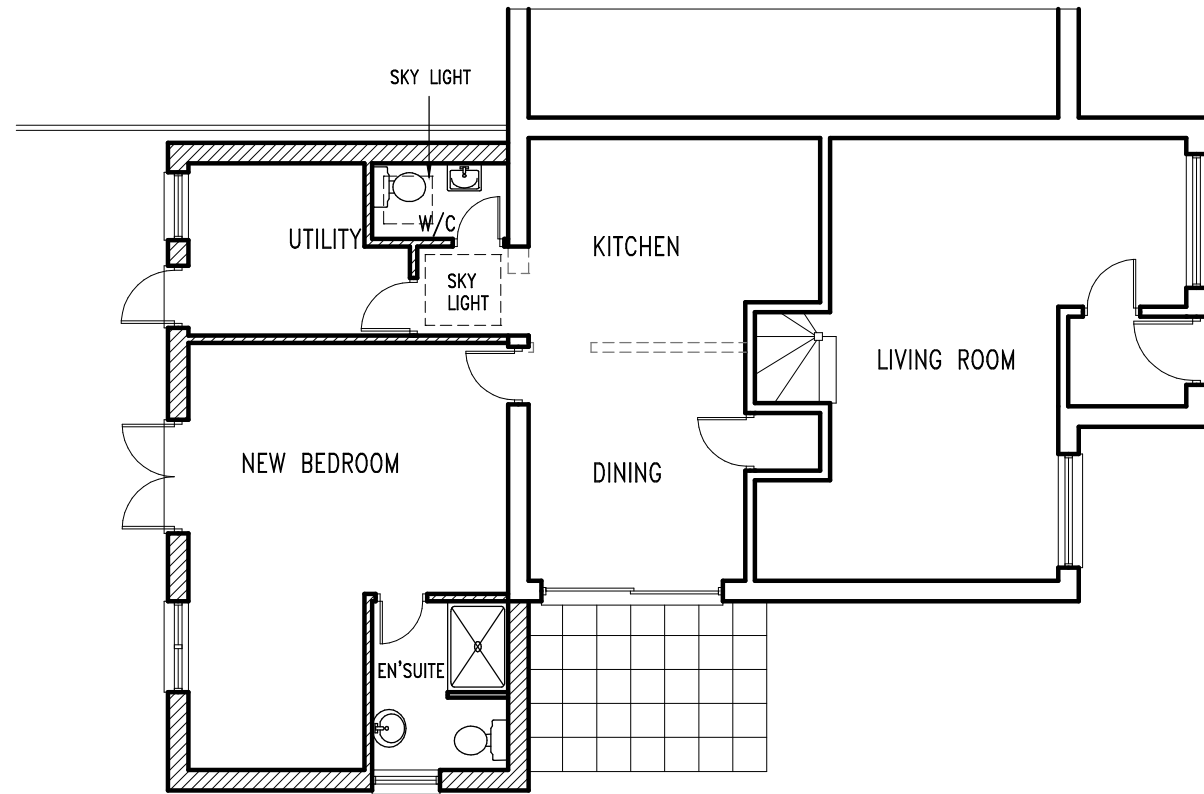

PROPOSED GROUND FLOOR PLAN

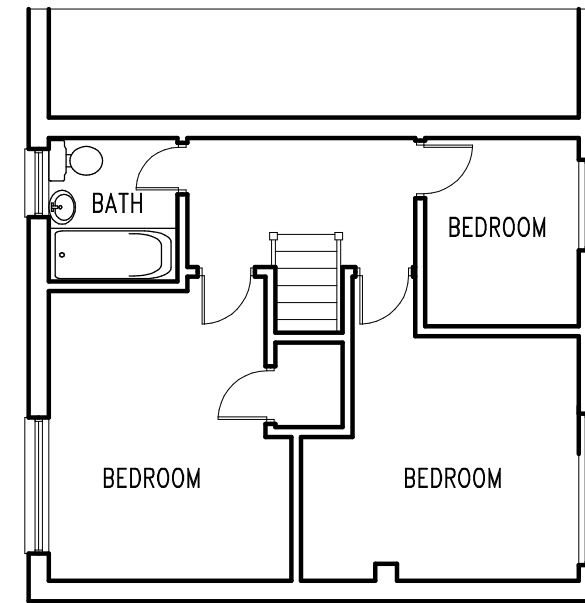


FIRST FLOOR PLAN



PROPOSED REAR ELEVATION



FRONT ELEVATION

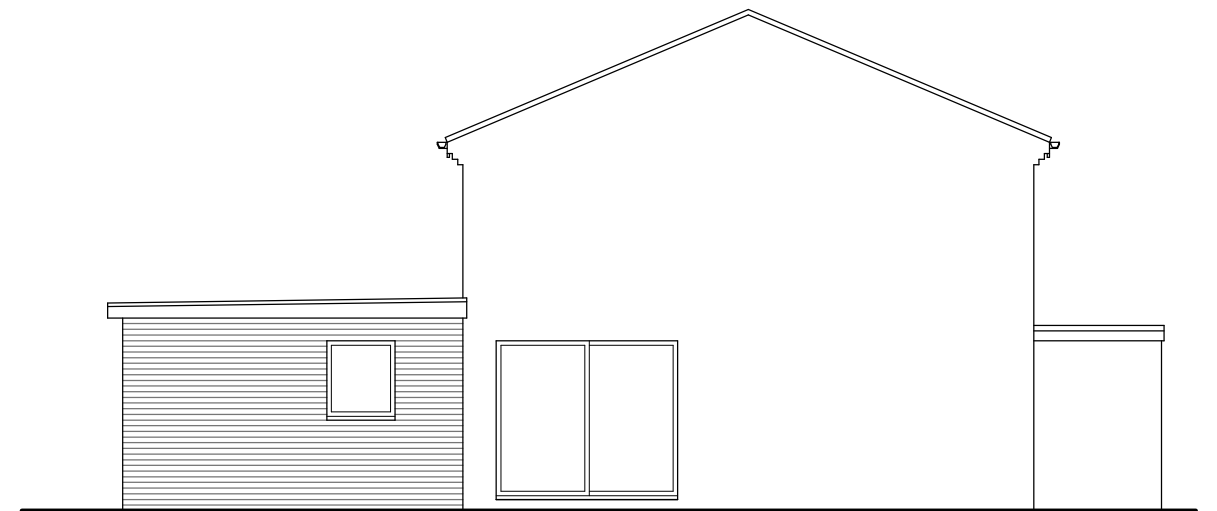

PROPOSED SIDE ELEVATION



Job SINGLE STOREY REAR EXTENSION 12 GORDON PLACE READING RG30 1LA			pioneer designs ltd 17 Kingswood Court, Reading RG30 2AU 01183475590 / 07725338742 pioneerdesignsltd@gmail.com	
Client MR JITENDRA TAMBE				
Drawing PROPOSED PLANS AND ELEVATIONS				
Date JULY 2023		Scale 1:100	Dwg. No. 230701-4A	
			Date 22.10.23 Revisions A DRAWING UPDATE	