




PROPOSED 'DOWNING ROAD' ELEVATION




PROPOSED 'SCHOOL ROAD' ELEVATION



PROPOSED 'CORNER' ELEVATION

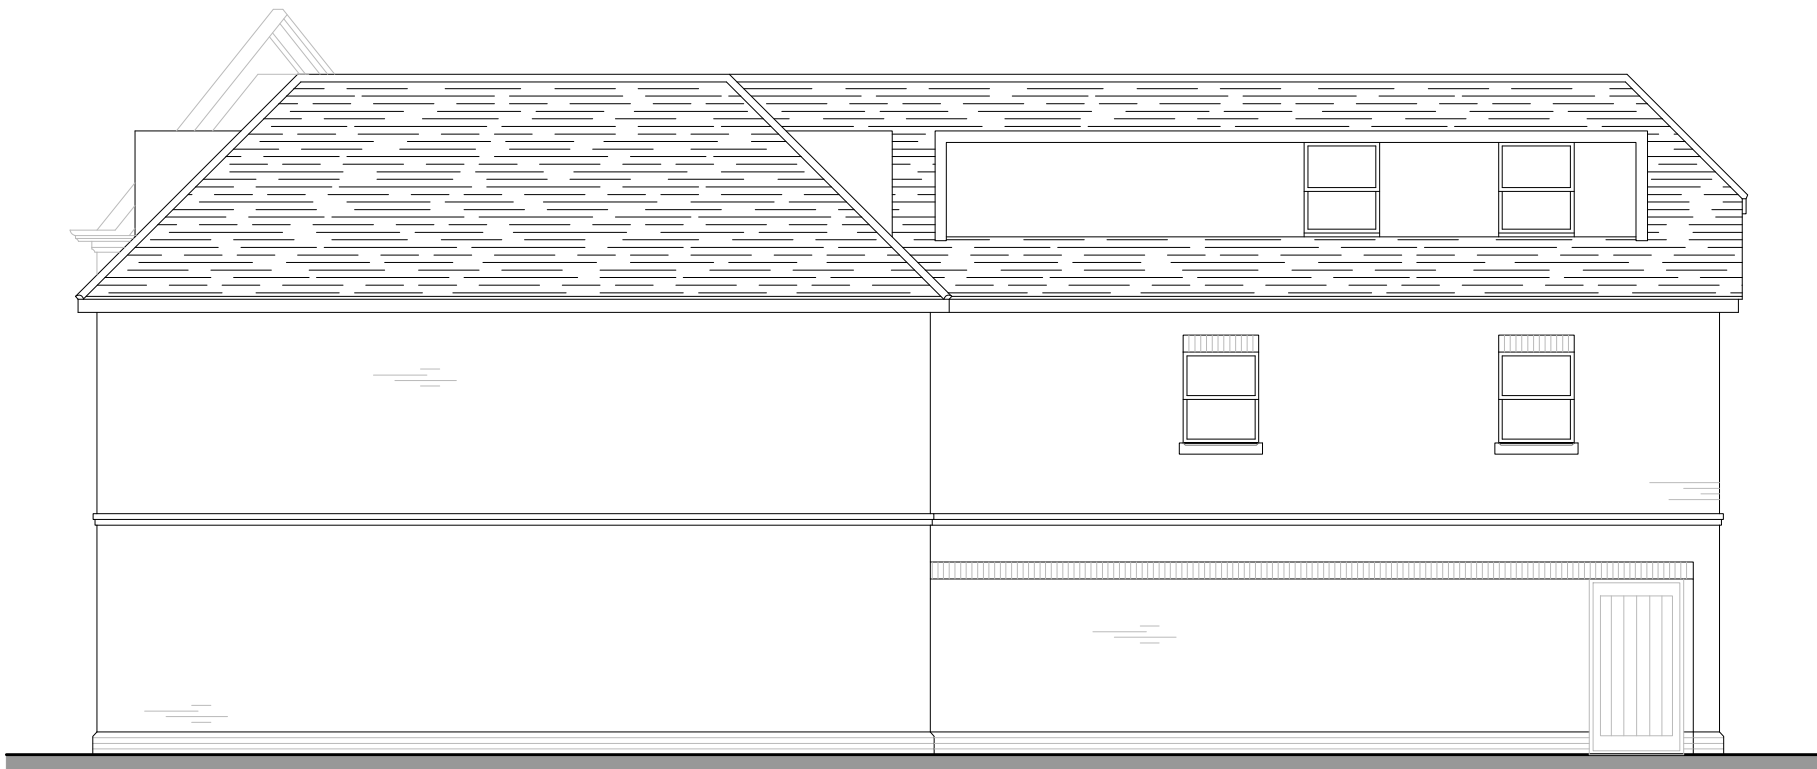

PROPOSED REAR ELEVATION

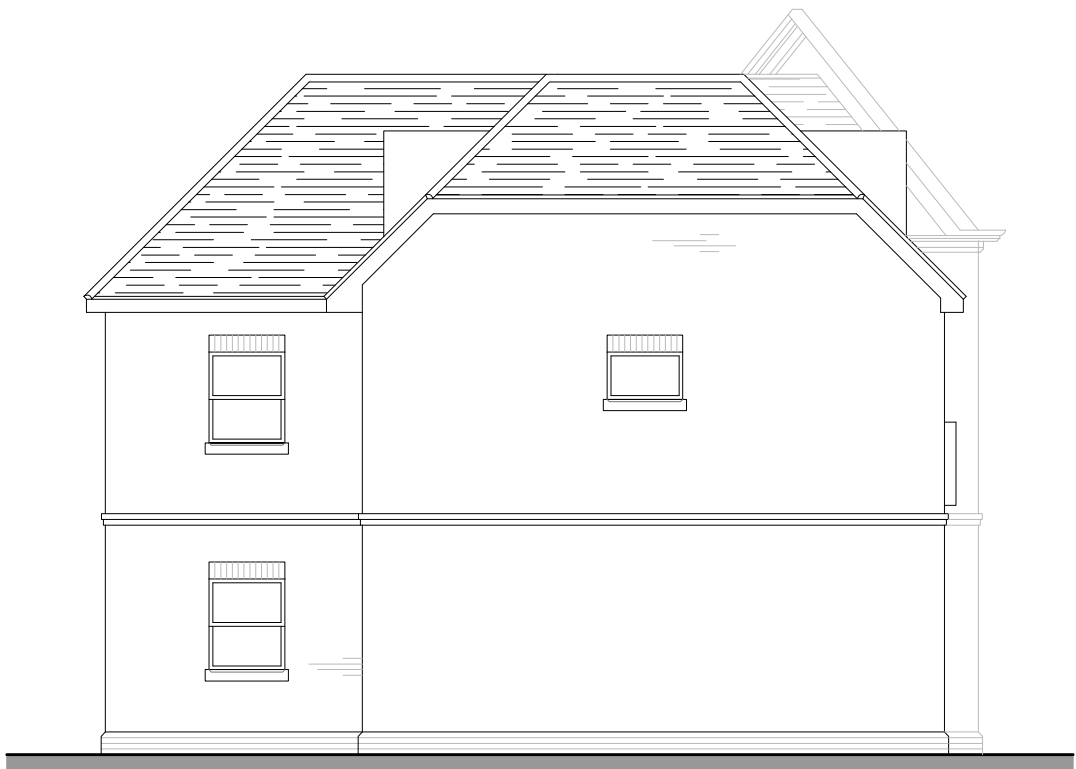

PROPOSED SIDE ELEVATION

Rev. A	Date 12.10.21	Detail Bin and cycle storage relocated and lockable access door added
Status PLANNING ISSUE		
 ASCOT DESIGN Timeless architecture Ascot Design Ltd, Berkshire House 39-51 High Street, Ascot, Berkshire, SL5 7HY Tel: 01344 299330 Fax: 01344 299331 Email: info@ascotdesign.com www.ascotdesign.com		
Client CHESTERS PLACE LIMITED		
Project Title CORNER OF SCHOOL ROAD & DOWNING ROAD, TILEHURST		
Drawing Title PROPOSED ELEVATIONS		
Scale. 1 : 100 @ A1	Date JULY '21	Drawn F.B
Drawing No. 21 - J3733 - 03		Rev. A
The copyright in this document and design is confidential to and the property of Ascot Design Limited		