



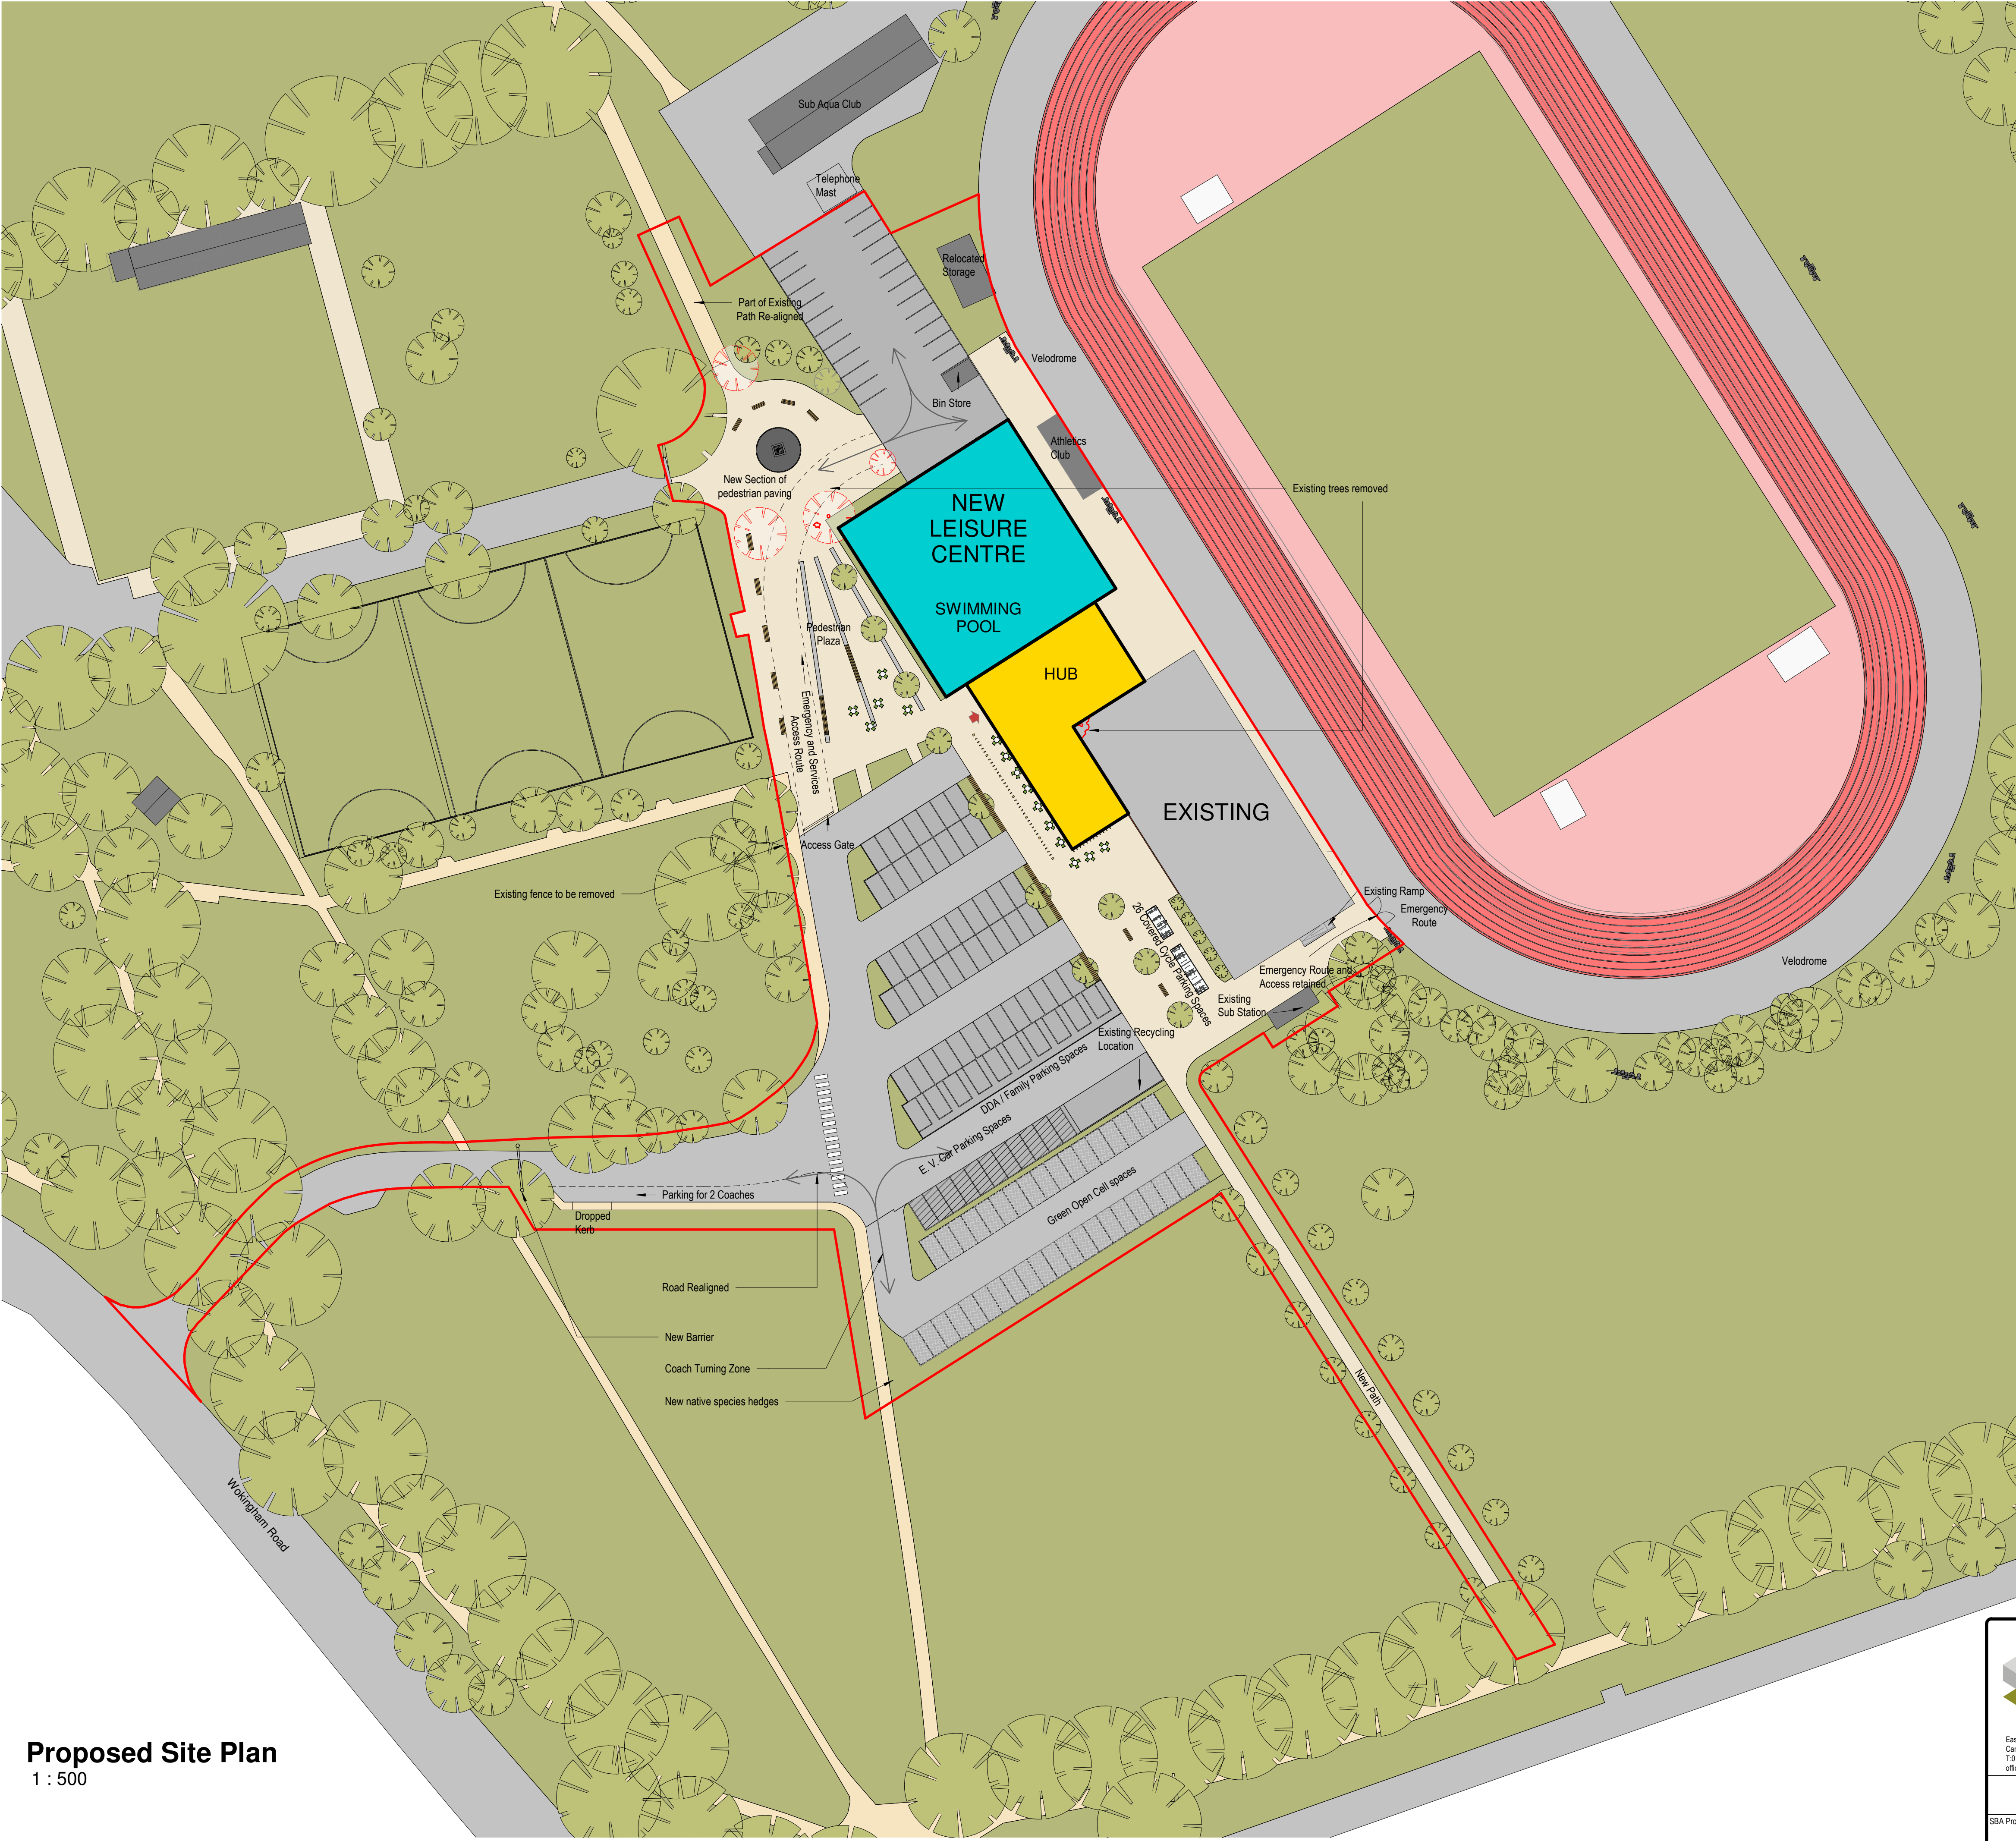

Proposed Site Plan
1 : 500

- | No. | Note |
|-----|--|
| 1 | All dimensions to be verified on site by GENERAL CONTRACTOR prior to any work, setting out or shop drawings being prepared. |
| 2 | © copyright SAUNDERS BOSTON LIMITED. All rights reserved. This drawing remains the property of SAUNDERS BOSTON LIMITED at all times and may not be reproduced or copied in whole or in part without their prior written consent. |
| 3 | This drawing and related specifications are for use only in the stated location. |
| 4 | This drawing is to be read in conjunction with all other Consultants drawings and specifications. |
| 5 | Drainage has not been surveyed and any/all pipe locations and below ground drainage runs are indicative. |
| 6 | It is assumed that all works will be carried out by a competent contractor who will be working, where appropriate, to an approved method statement. |

NORTH

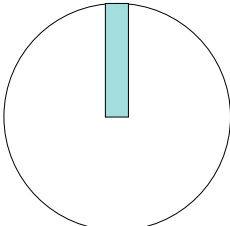

Scale 1:500
0 5 10 15 25m

The existing drawing has been indicatively drawn up and it's not based on survey drawings

Total Car Parking Spaces	131:
• Remarkd Parking Spaces	72
• DDA / Family Spaces	10
• New Green Open Cell Spaces	38
• E.V. Charging Points	11
• 26 Cycling Parking Spaces (13 Hoops)	

R	Issued for Planning	02/12/20	CW	TZ
Q	Issued for Information	30/11/20	CW	TZ
P	Landscaping and Cycling Update	27/11/20	CW	TZ
O	Landscaping Updated	26/11/20	CW	TZ
N	Issued for Information	23/11/20	CW	TZ
M	Cycle Parking Numbers Revised	18/11/20	CW	TZ
L	Bin Store Relocated, Landscaping revised	03/11/20	CW	TZ
K	Issued for Information	26/10/20	CW	TZ
J	Test revised	23/10/20	NNL	TZ
I	Revised to current layout	22/10/20	CW	TZ
H	Revised to current layout	19/10/20	CW	TZ
G	Issued for coordination	08/10/20	CW	ES
F	Issued for information	02/10/20	CW	ES
E	Issued for Information	25/09/20	CW	ES
D	Footpath amended	21/09/20	CW	ES
C	Drawing Updated	09/04/20	CW	ES
B	Revised Car Parking Layout	25/02/20	SBA	
A	Revised to show 6 lane pool	17/01/20		
No.	Revision	Date	Chk.	Auth.

Client
GILL
Job
Reading Palmer Park Sport Centre
Drawing
Proposed Site Plan



**Saunders
Boston
Architects**

Eastern Gate House, 119 Newmarket Road,
Cambridge CB5 8HA
T:01223 361733
office@saundersboston.co.uk

The Generator, The Gallery, King's Wharf
The Quay, Exeter EX2 4AN
T:01392 346627
www.saundersboston.co.uk

PLANNING				Scale 1 : 500 @A1		Revision R	
SBA Project Code 1789	Drawn AG	Date 02/27/19	Checked CW	project 1789-SBA-XX-XX	originator zone level type role number	originator zone level type role number	originator zone level type role number
			Suitability Code S2				-A-5003