



Nursery Plot 1



Storage Unit Plot 2




Maintenance Building Plot 3



Roof Plan




Roof Plan

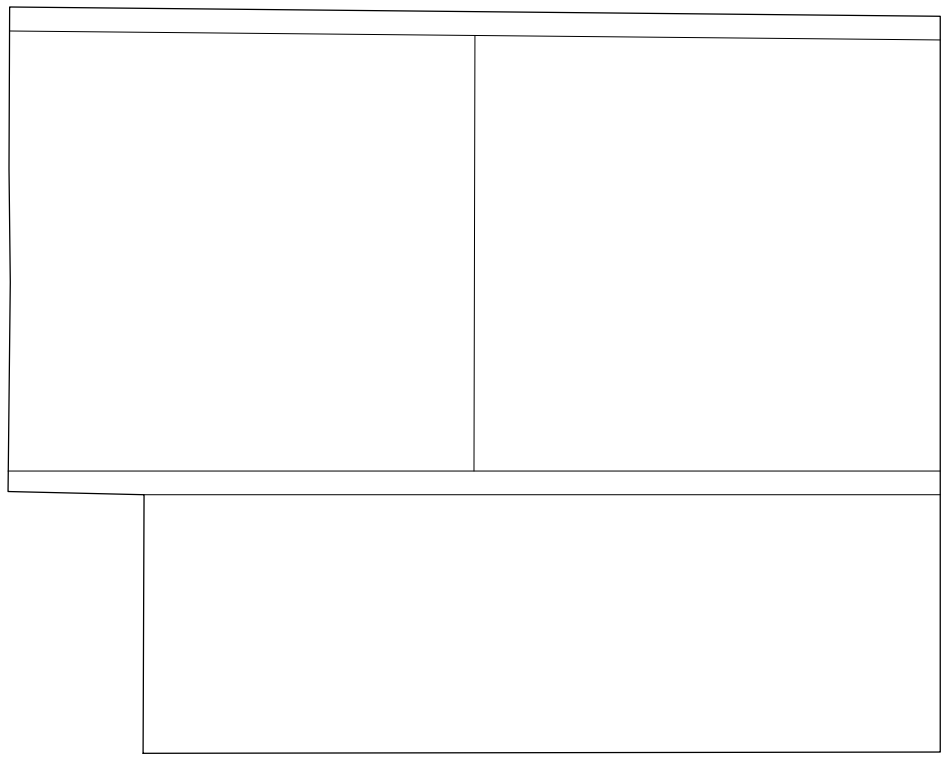


Roof Plan


Buildings 1, 2 & 3 to be demolished in entirety

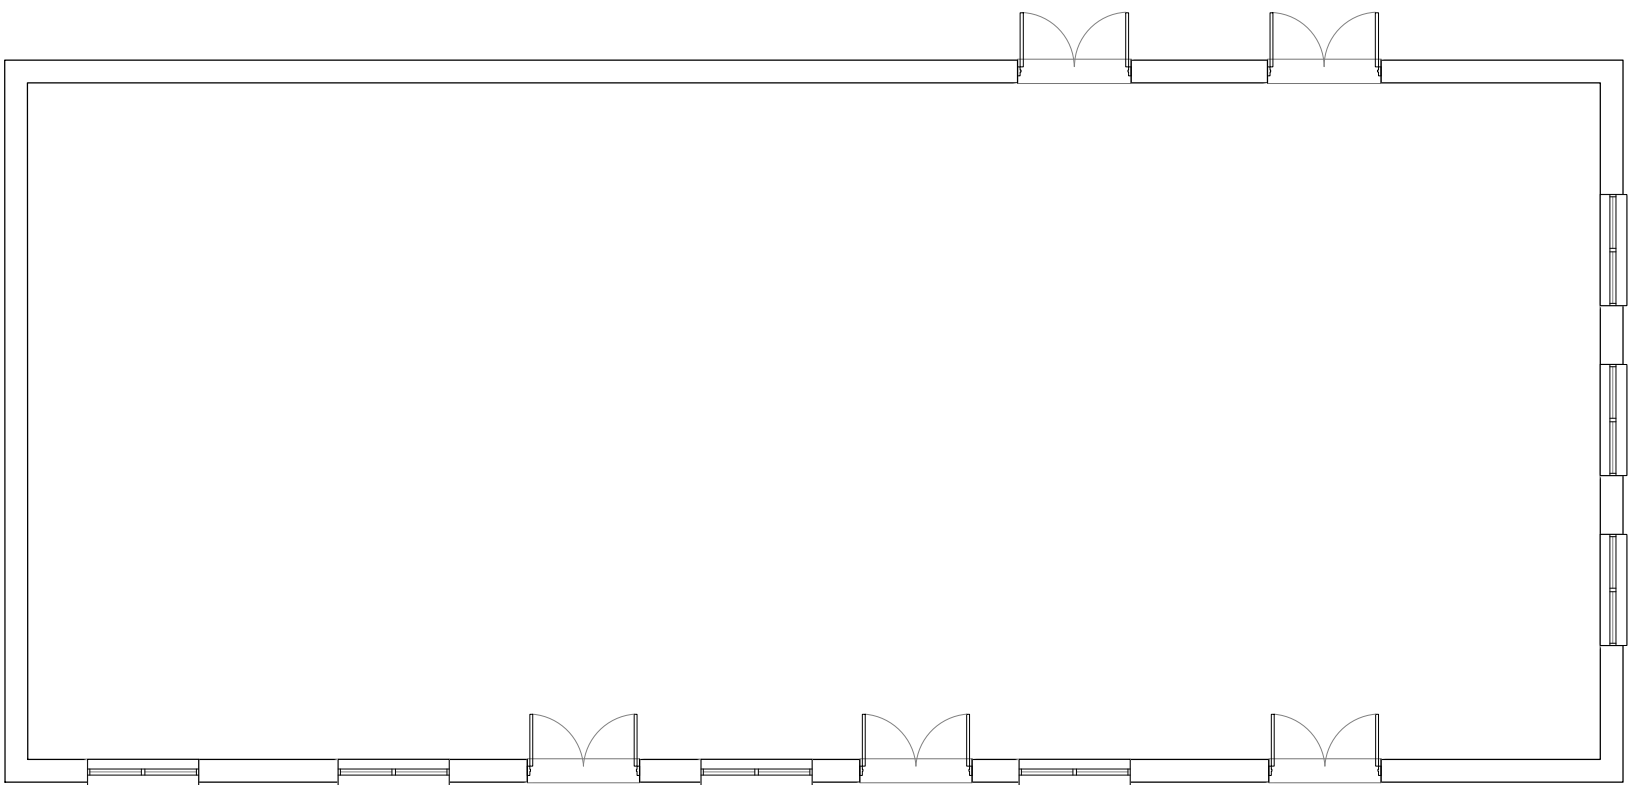


Nursery Plot 1
Ground Floor Plan

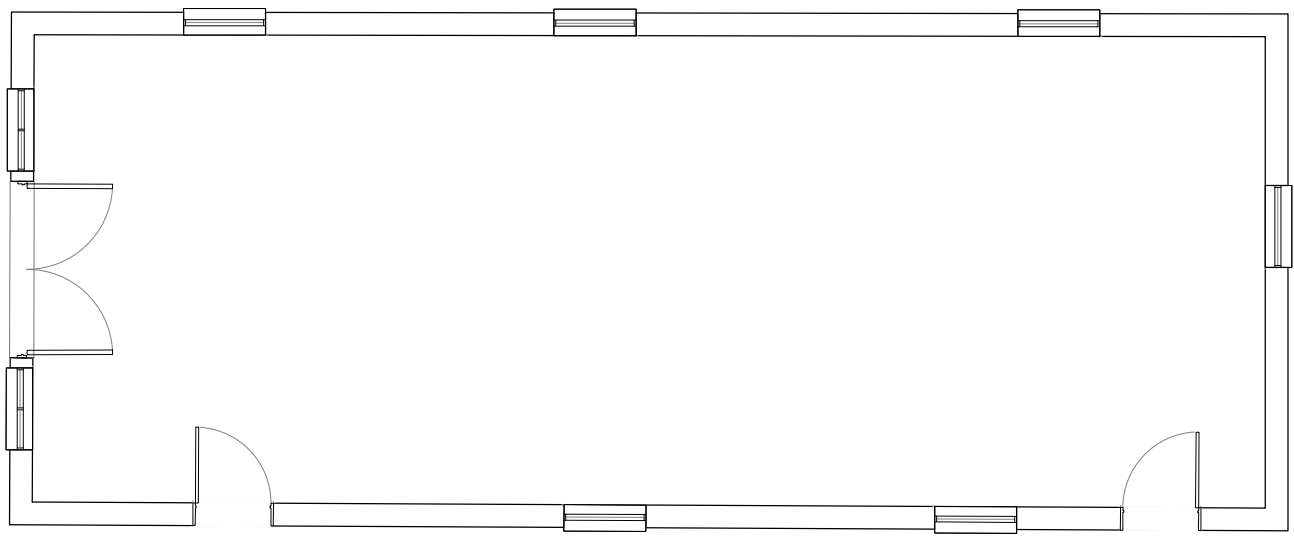

Storage Unit Plot 2
Ground Floor Plan
0m 5m 10m

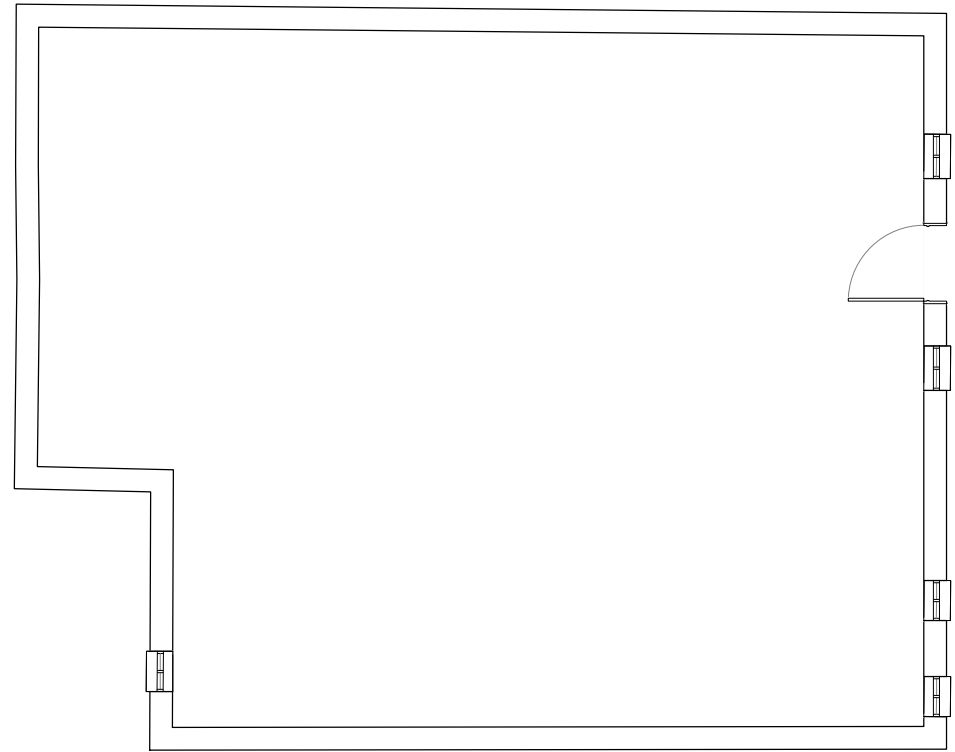

Maintenance Building Plot 3
Ground Floor Plan
0m 5m 10m

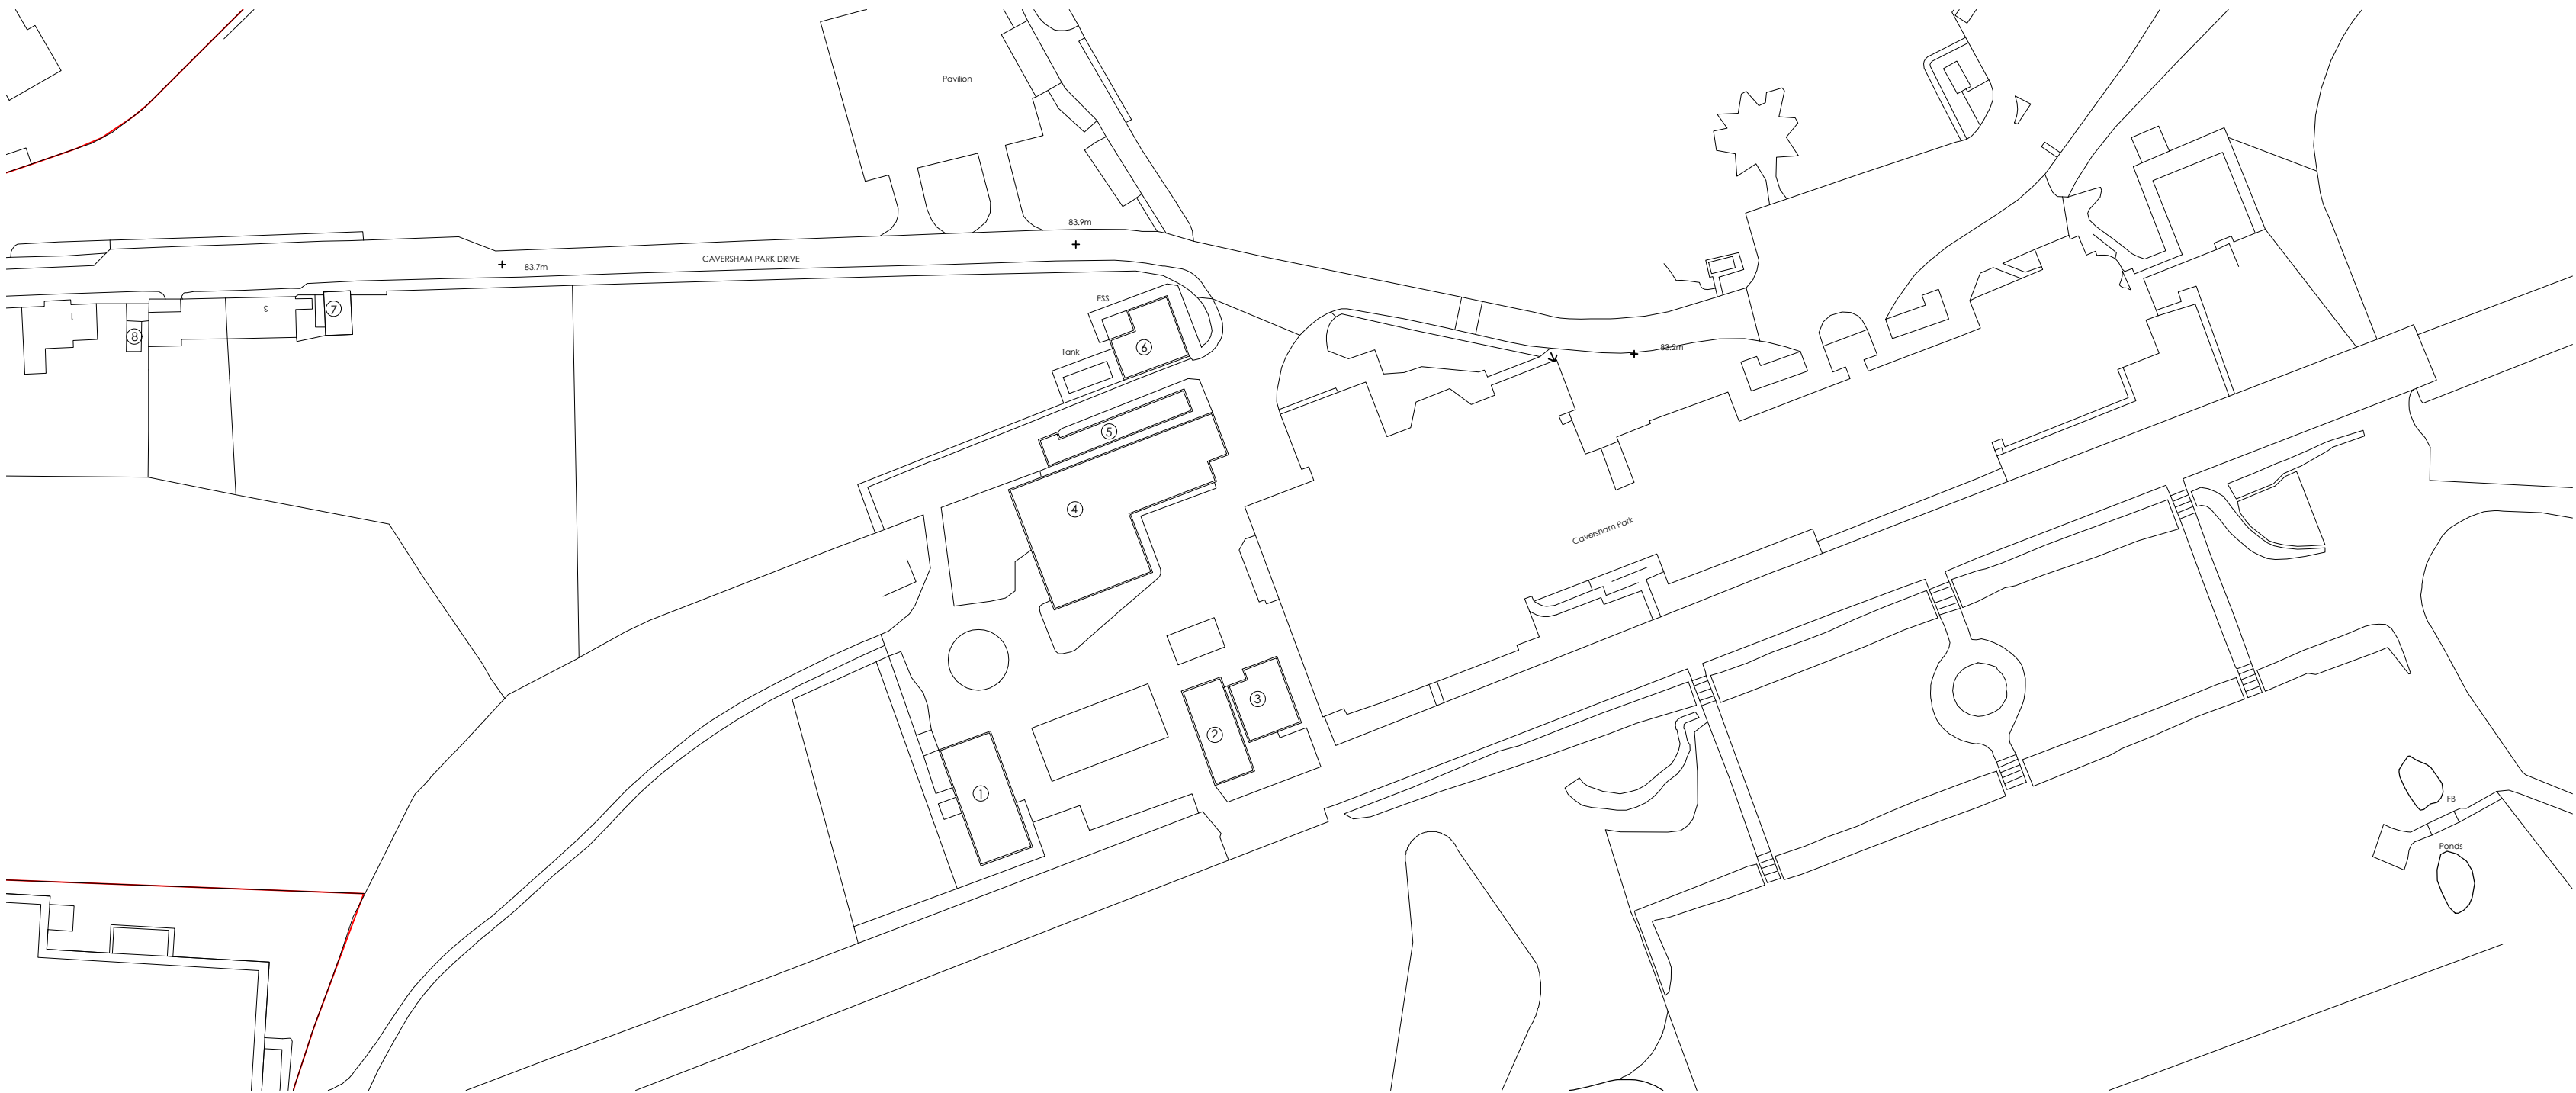

NOTES:
DRAWINGS ARE FOR INFORMATION ONLY AND NOT TO BE USED FOR CONSTRUCTION.
ALL DIMENSIONS ARE TO FACE UNLESS OTHERWISE STATED.
CONSTRUCTION DETAILS ARE TO BE DETERMINED BY THE CLIENT.
COPYRIGHT RESERVED
THIS DRAWING IS THE PROPERTY OF BHP HARWOOD ARCHITECTS AND MAY NOT BE COPIED, REPRODUCED, LENT OR DISCLOSED WITHOUT THEIR WRITTEN PERMISSION BY WRITING.
REVISIONS
Rev. | Date | Description

Client :
BEECHCROFT
DEVELOPMENT LTD

Job :
CAVERSHAM PARK

Drawing Title:
Ancillary Buildings
Demolition
Plans & Elevations
Sheet 1 of 3

Scale:
1:100 @ A0

Date: Mar 22 Drawn By: *** Checked: ***

Drawing No: 3251.P.142 Revision: -

PLANNING

The White Barn, Manor Farm, Manor Road
Wantage, Oxfordshire, OX12 8NE
T: 01235 745322
BHP Harwood, Box House Estate,
Bath, BA13 8AA
T: 01235 746380

info@bpharwood.co.uk www.bpharwood.co.uk

