


This drawing may be scaled with reference to the scale bar for planning application purposes only. Do not scale for any other purpose, use only annotated dimensions. All dimensions are to be checked by parties using the drawing, and any errors or omissions are to be reported to Weston & Co Architects Ltd.


Rev.	Date	Note	Author	Checked
A	06/06/22	Revised following RBC's comments	IG	CTW
B	16/08/22	Revised following RBC's comments	IG	CTW
C	12/10/22	Revised to address RBC's comments	IG	CTW
D	17/04/23	Revised to address RBC's comments	IG	CTW
E	21/04/2023	Revised following ecology report	IG	CTW

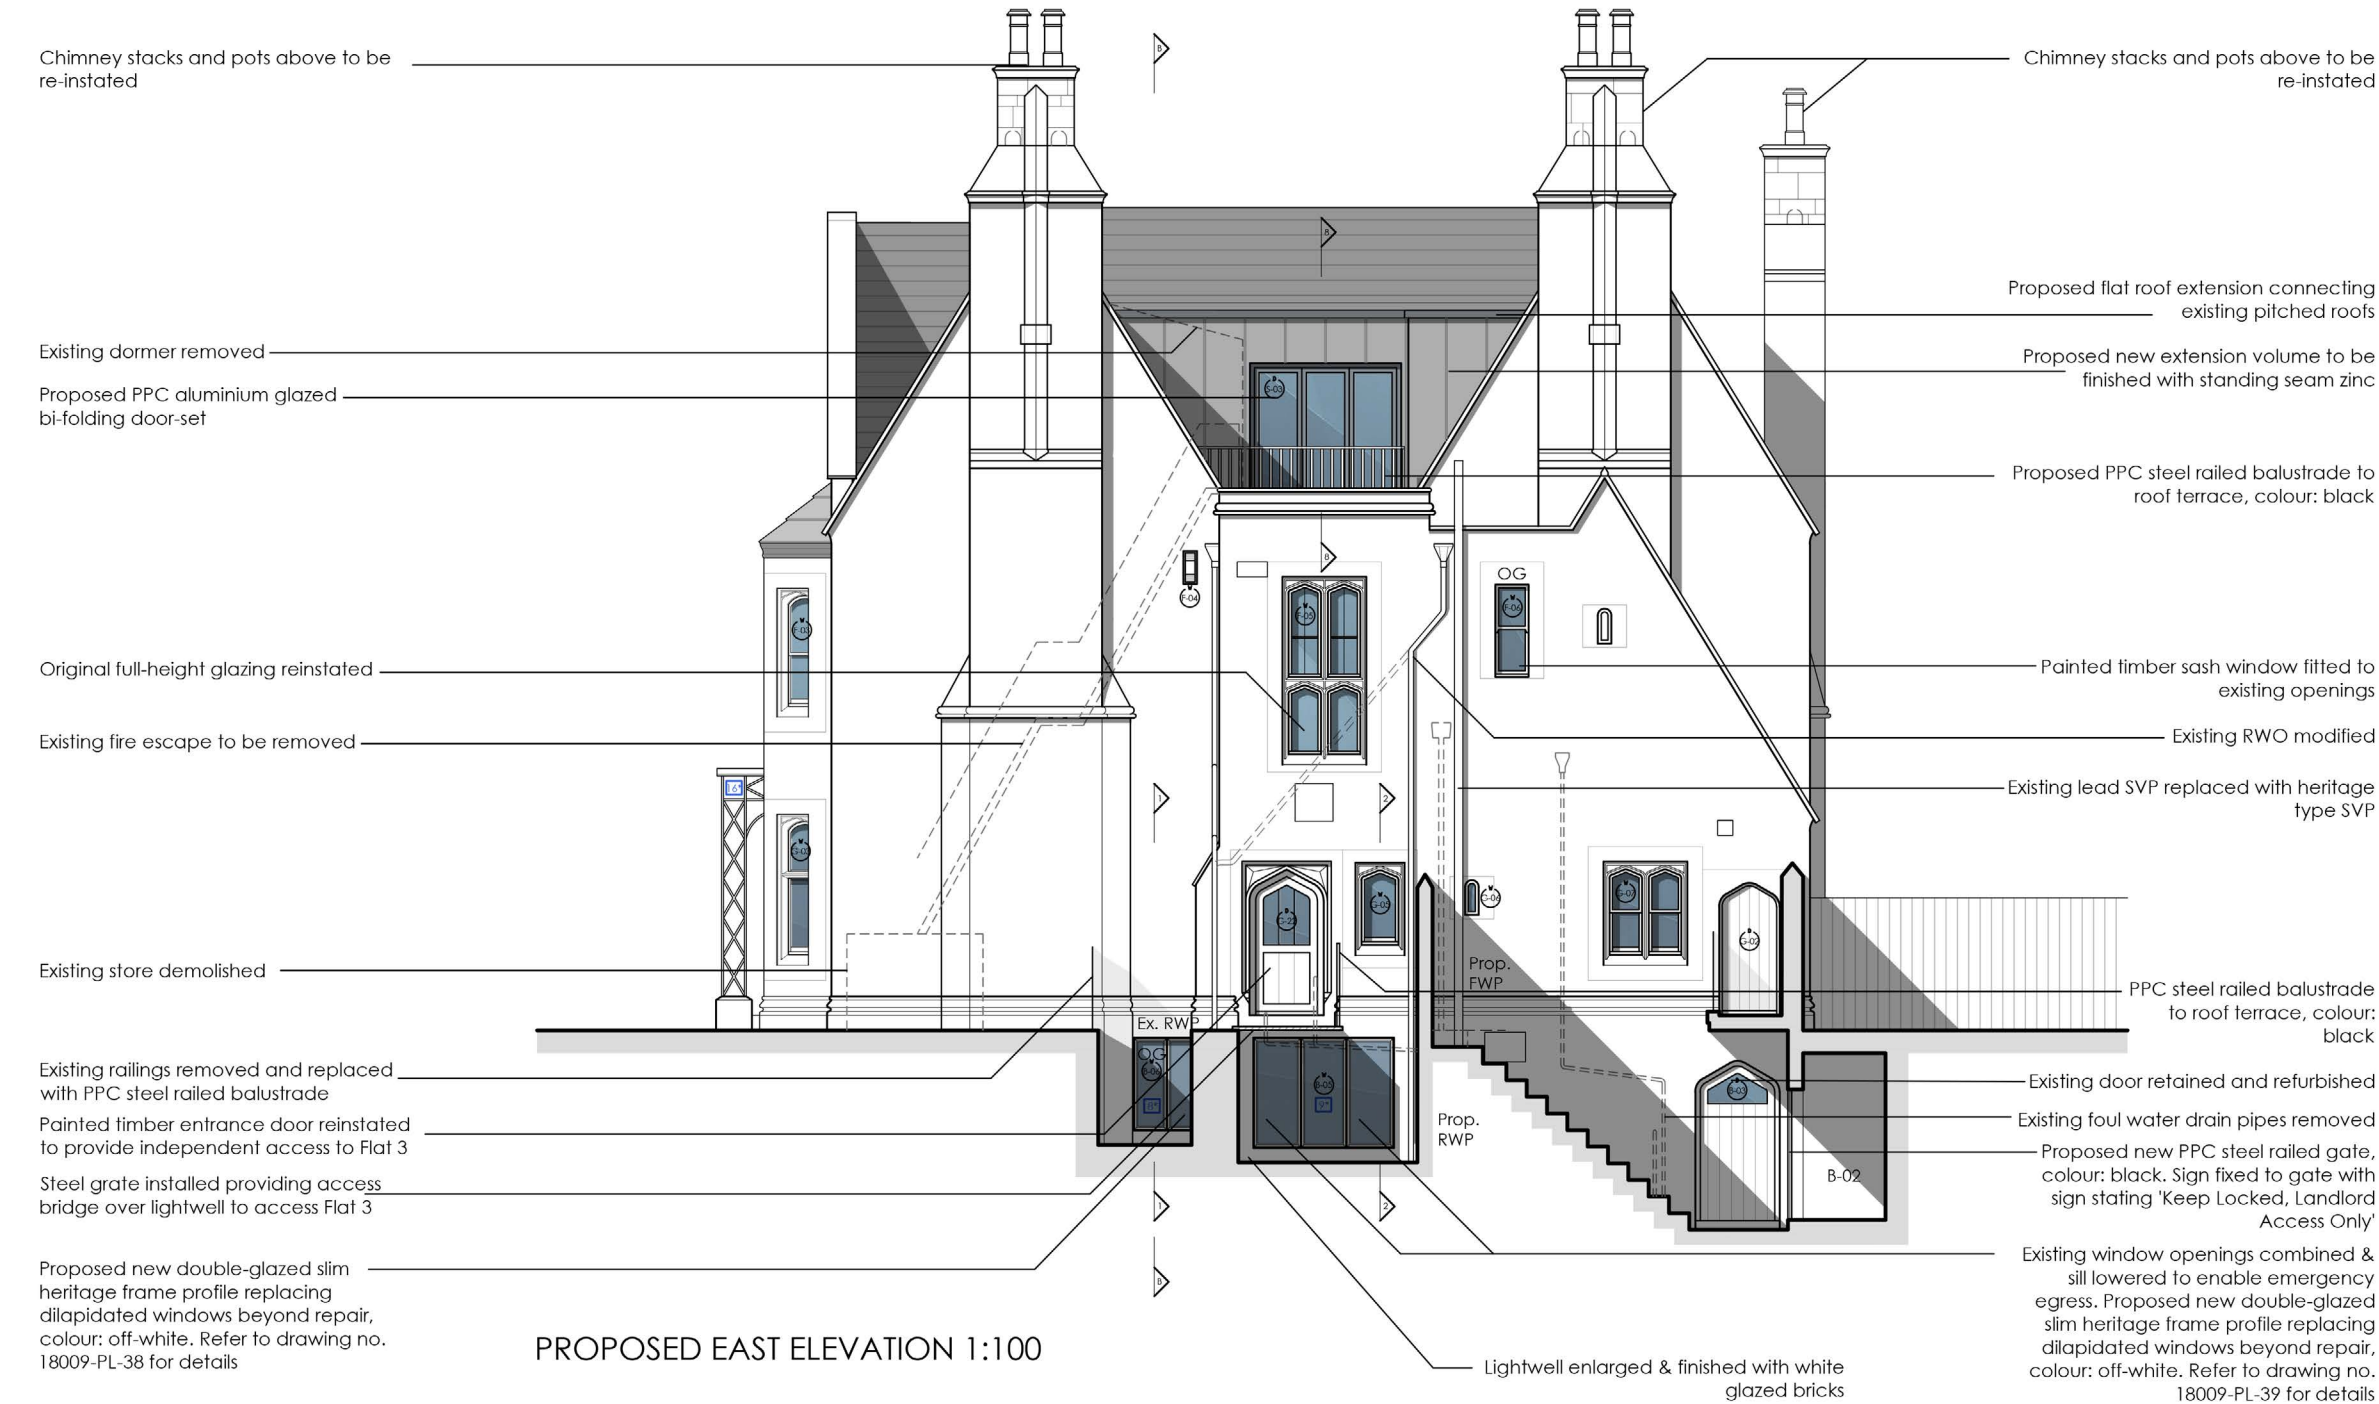


PROPOSED EAST ELEVATION 1:100

Wall / partitions key:
Existing proposed to be demolished

Key:
OG - Obscured glazing
SVP - Soil vent pipe
RWP - Rainwater pipe
FWP - Foul water pipe

 

Detail drawing key:
14 Refer to drawing 18009-PL-32 for further details
24 Refer to drawing 18009-PL-33 for further details
34 Refer to drawing 18009-PL-33 for further details
44 Refer to drawing 18009-PL-34 for further details
54 Refer to drawing 18009-PL-35 for further details
64 Refer to drawing 18009-PL-36 for further details
74 Refer to drawing 18009-PL-37 for further details
84 Refer to drawing 18009-PL-38 for further details
94 Refer to drawing 18009-PL-39 for further details
104 Refer to drawing 18009-PL-40 for further details
114 Refer to drawing 18009-PL-41 for further details
124 Refer to drawing 18009-PL-42 for further details
134 Refer to drawing 18009-PL-43 for further details
144 Refer to drawing 18009-PL-44 for further details
154 Refer to drawing 18009-PL-45 for further details
164 Refer to drawing 18009-PL-46 for further details
174 Refer to drawing 18009-PL-47 for further details
184 Refer to drawing 18009-PL-48 for further details

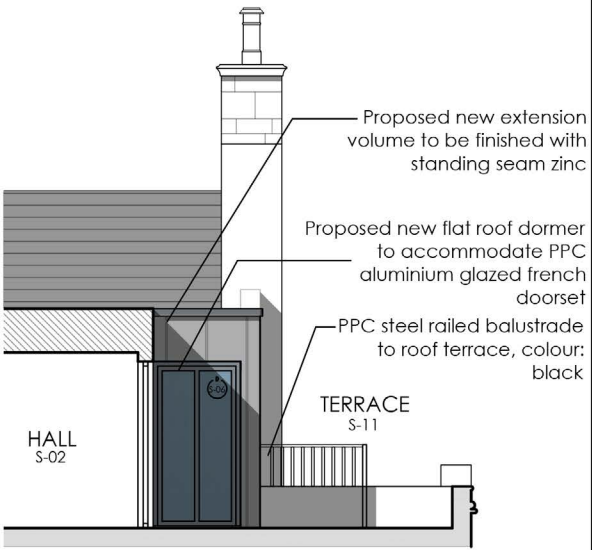

PROPOSED SECTION 8-8 1:100

Project	Refurbishment & Alterations Carlisle House, 118 Oxford Road Reading RG1 7NG					Drawing	Proposed East Elevation			
						Job-Dwg Number	18009-PL-15		Rev.	E
Client	Turner Property Ltd					WESTON + CO ARCHITECTS Watlington House 44 Watlington Street Reading, RG1 4RJ T. 0118 375 0252 www.weston-co.com				
Status	Planning									
Scale	1/100		Sheet Size A3							
Author	IG	Checked	CTW	Date	04/02/22					