



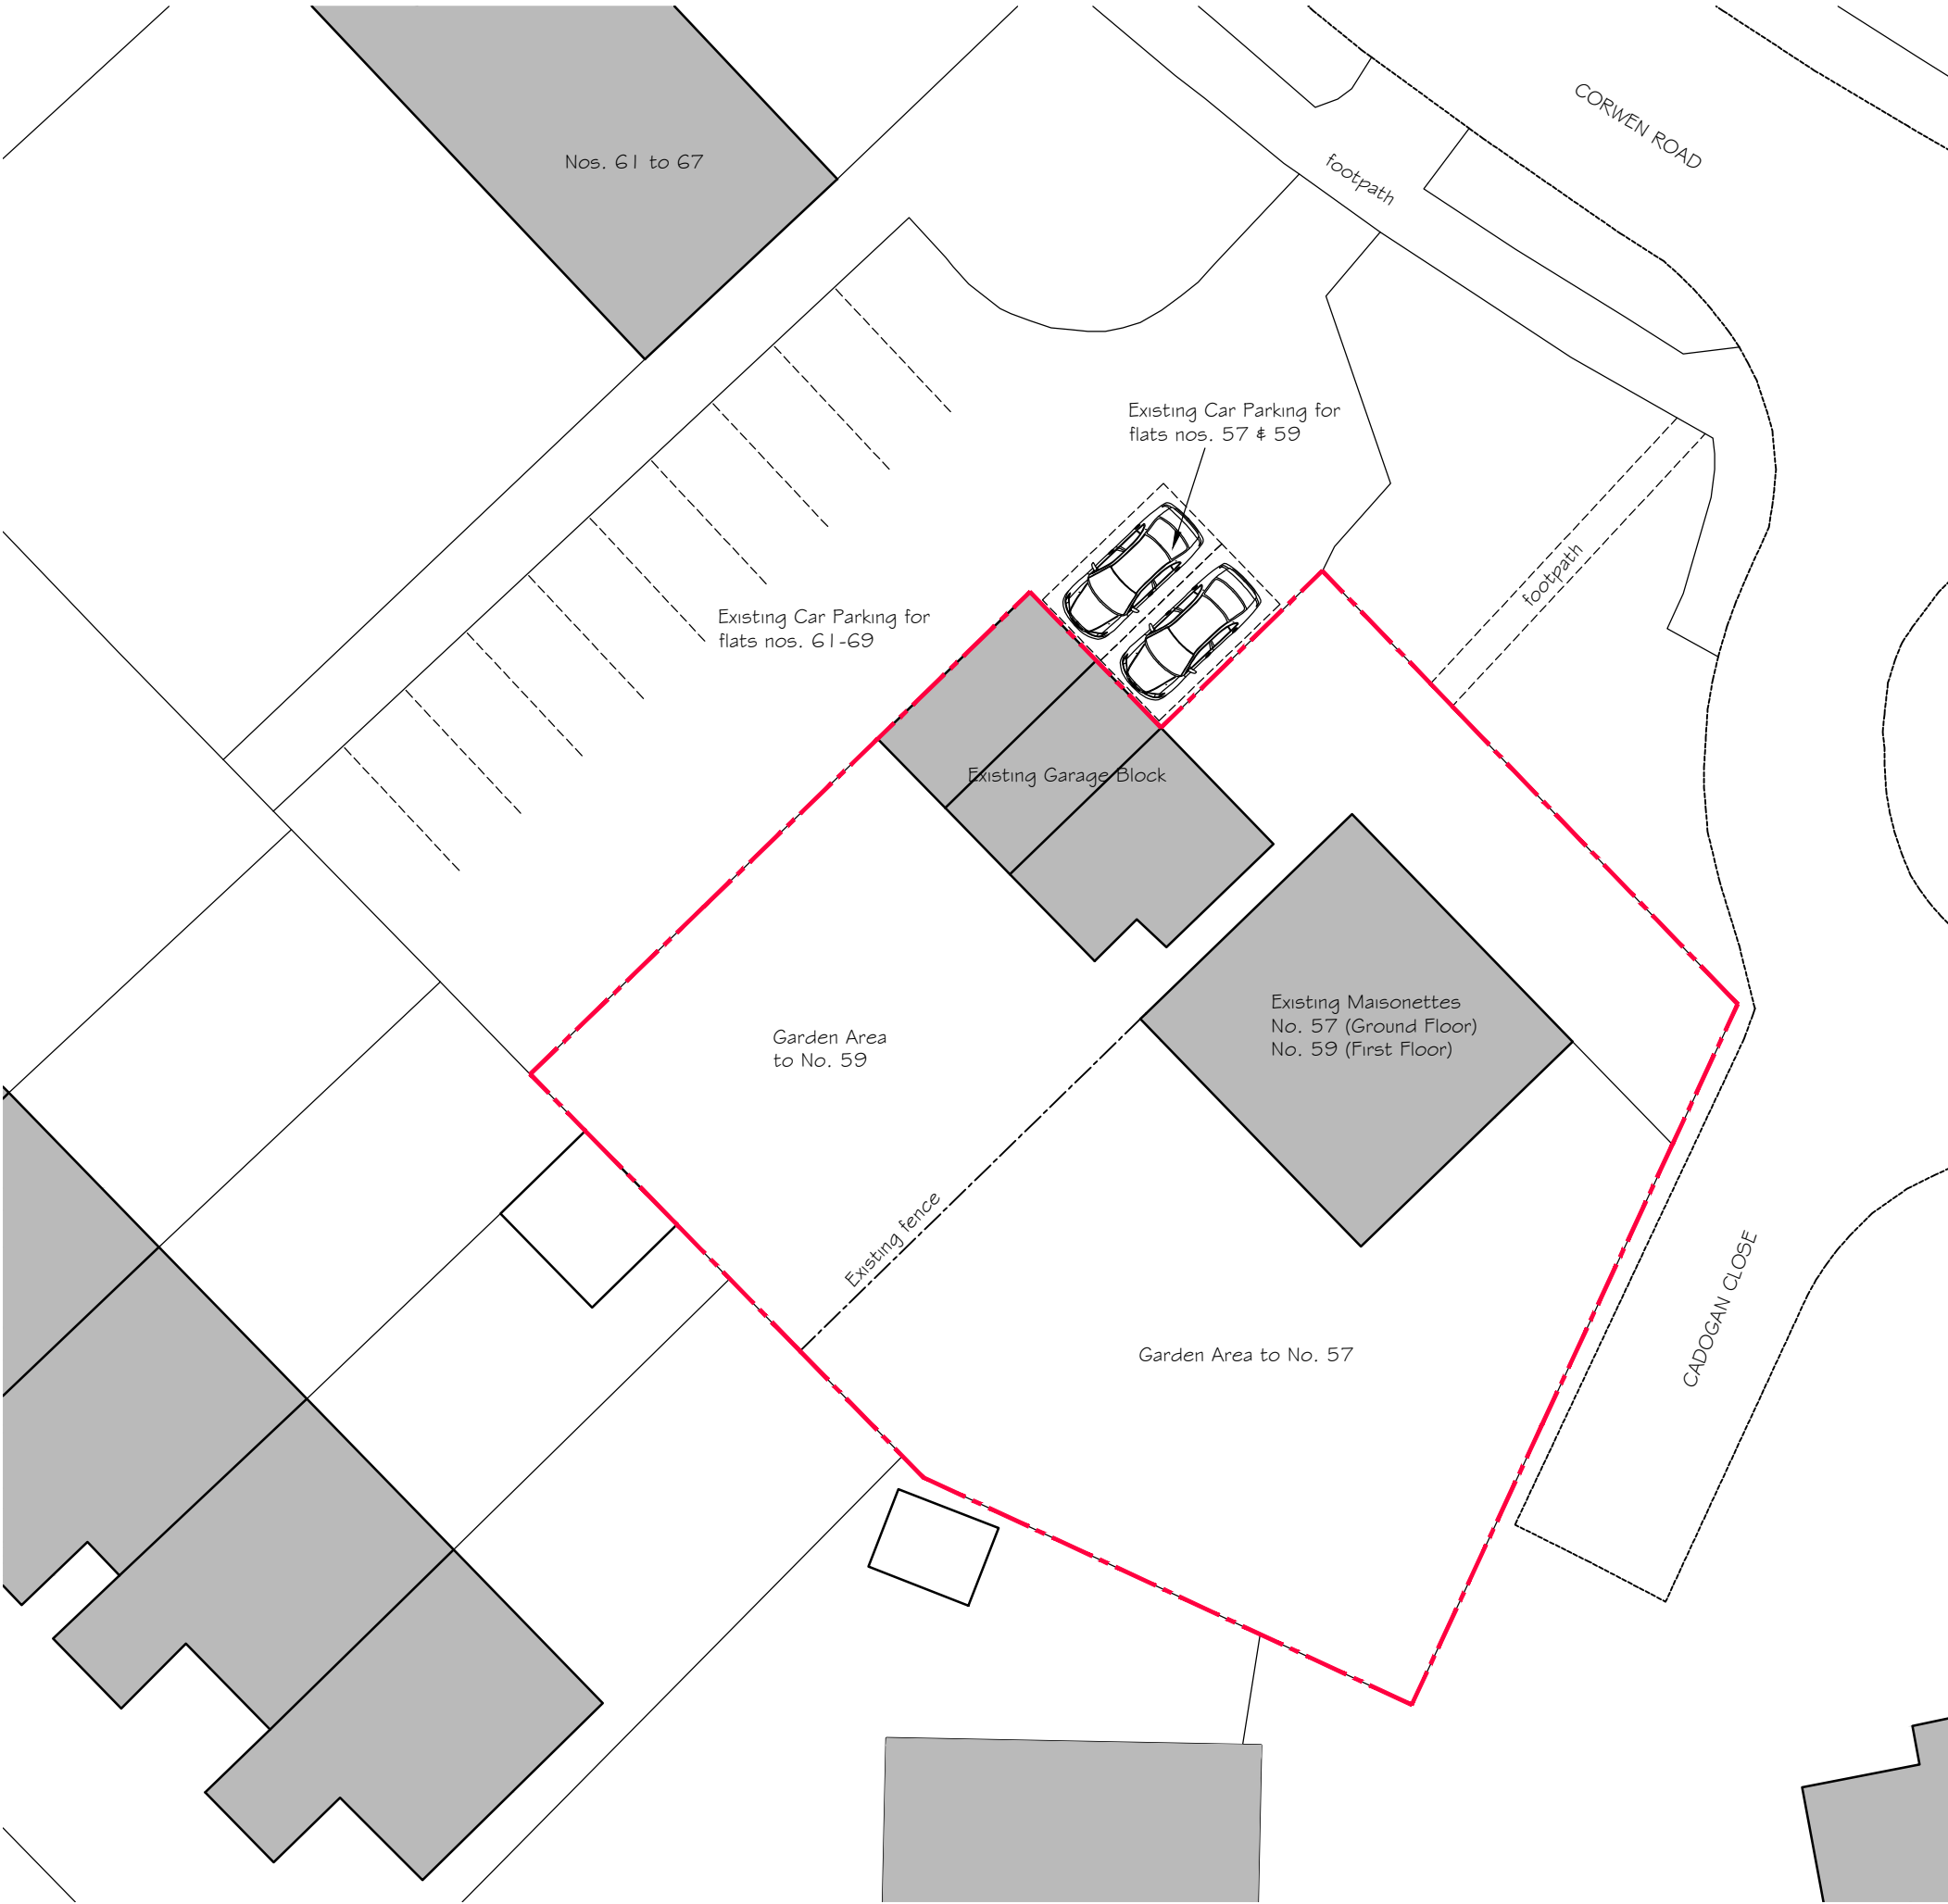

SITE PLAN

 

No.	Revision	Date		
Project Proposed Residential Development - Land adjacent Nos. 57 & 59, Corwen Road, Tilehurst, RG30 4ST		Project No	Drg No	Rev
		02/22-01	103	-
Drawing Title Existing Site Plan		Scale	Drawn by	
		1:200 @ A3	CG	
		Date	Mar 2023	
Rowan Lodge Φ Southend Road Φ Southend Bradfield Φ RG7 6ES tel: 0118 9745100 Φ e-mail: enquiries@archytas.co.uk Architectural Design Services Φ Planning Φ Building Design Φ Surveying New Build Φ Extensions Φ Residential and Commercial Φ Listed Buildings				