


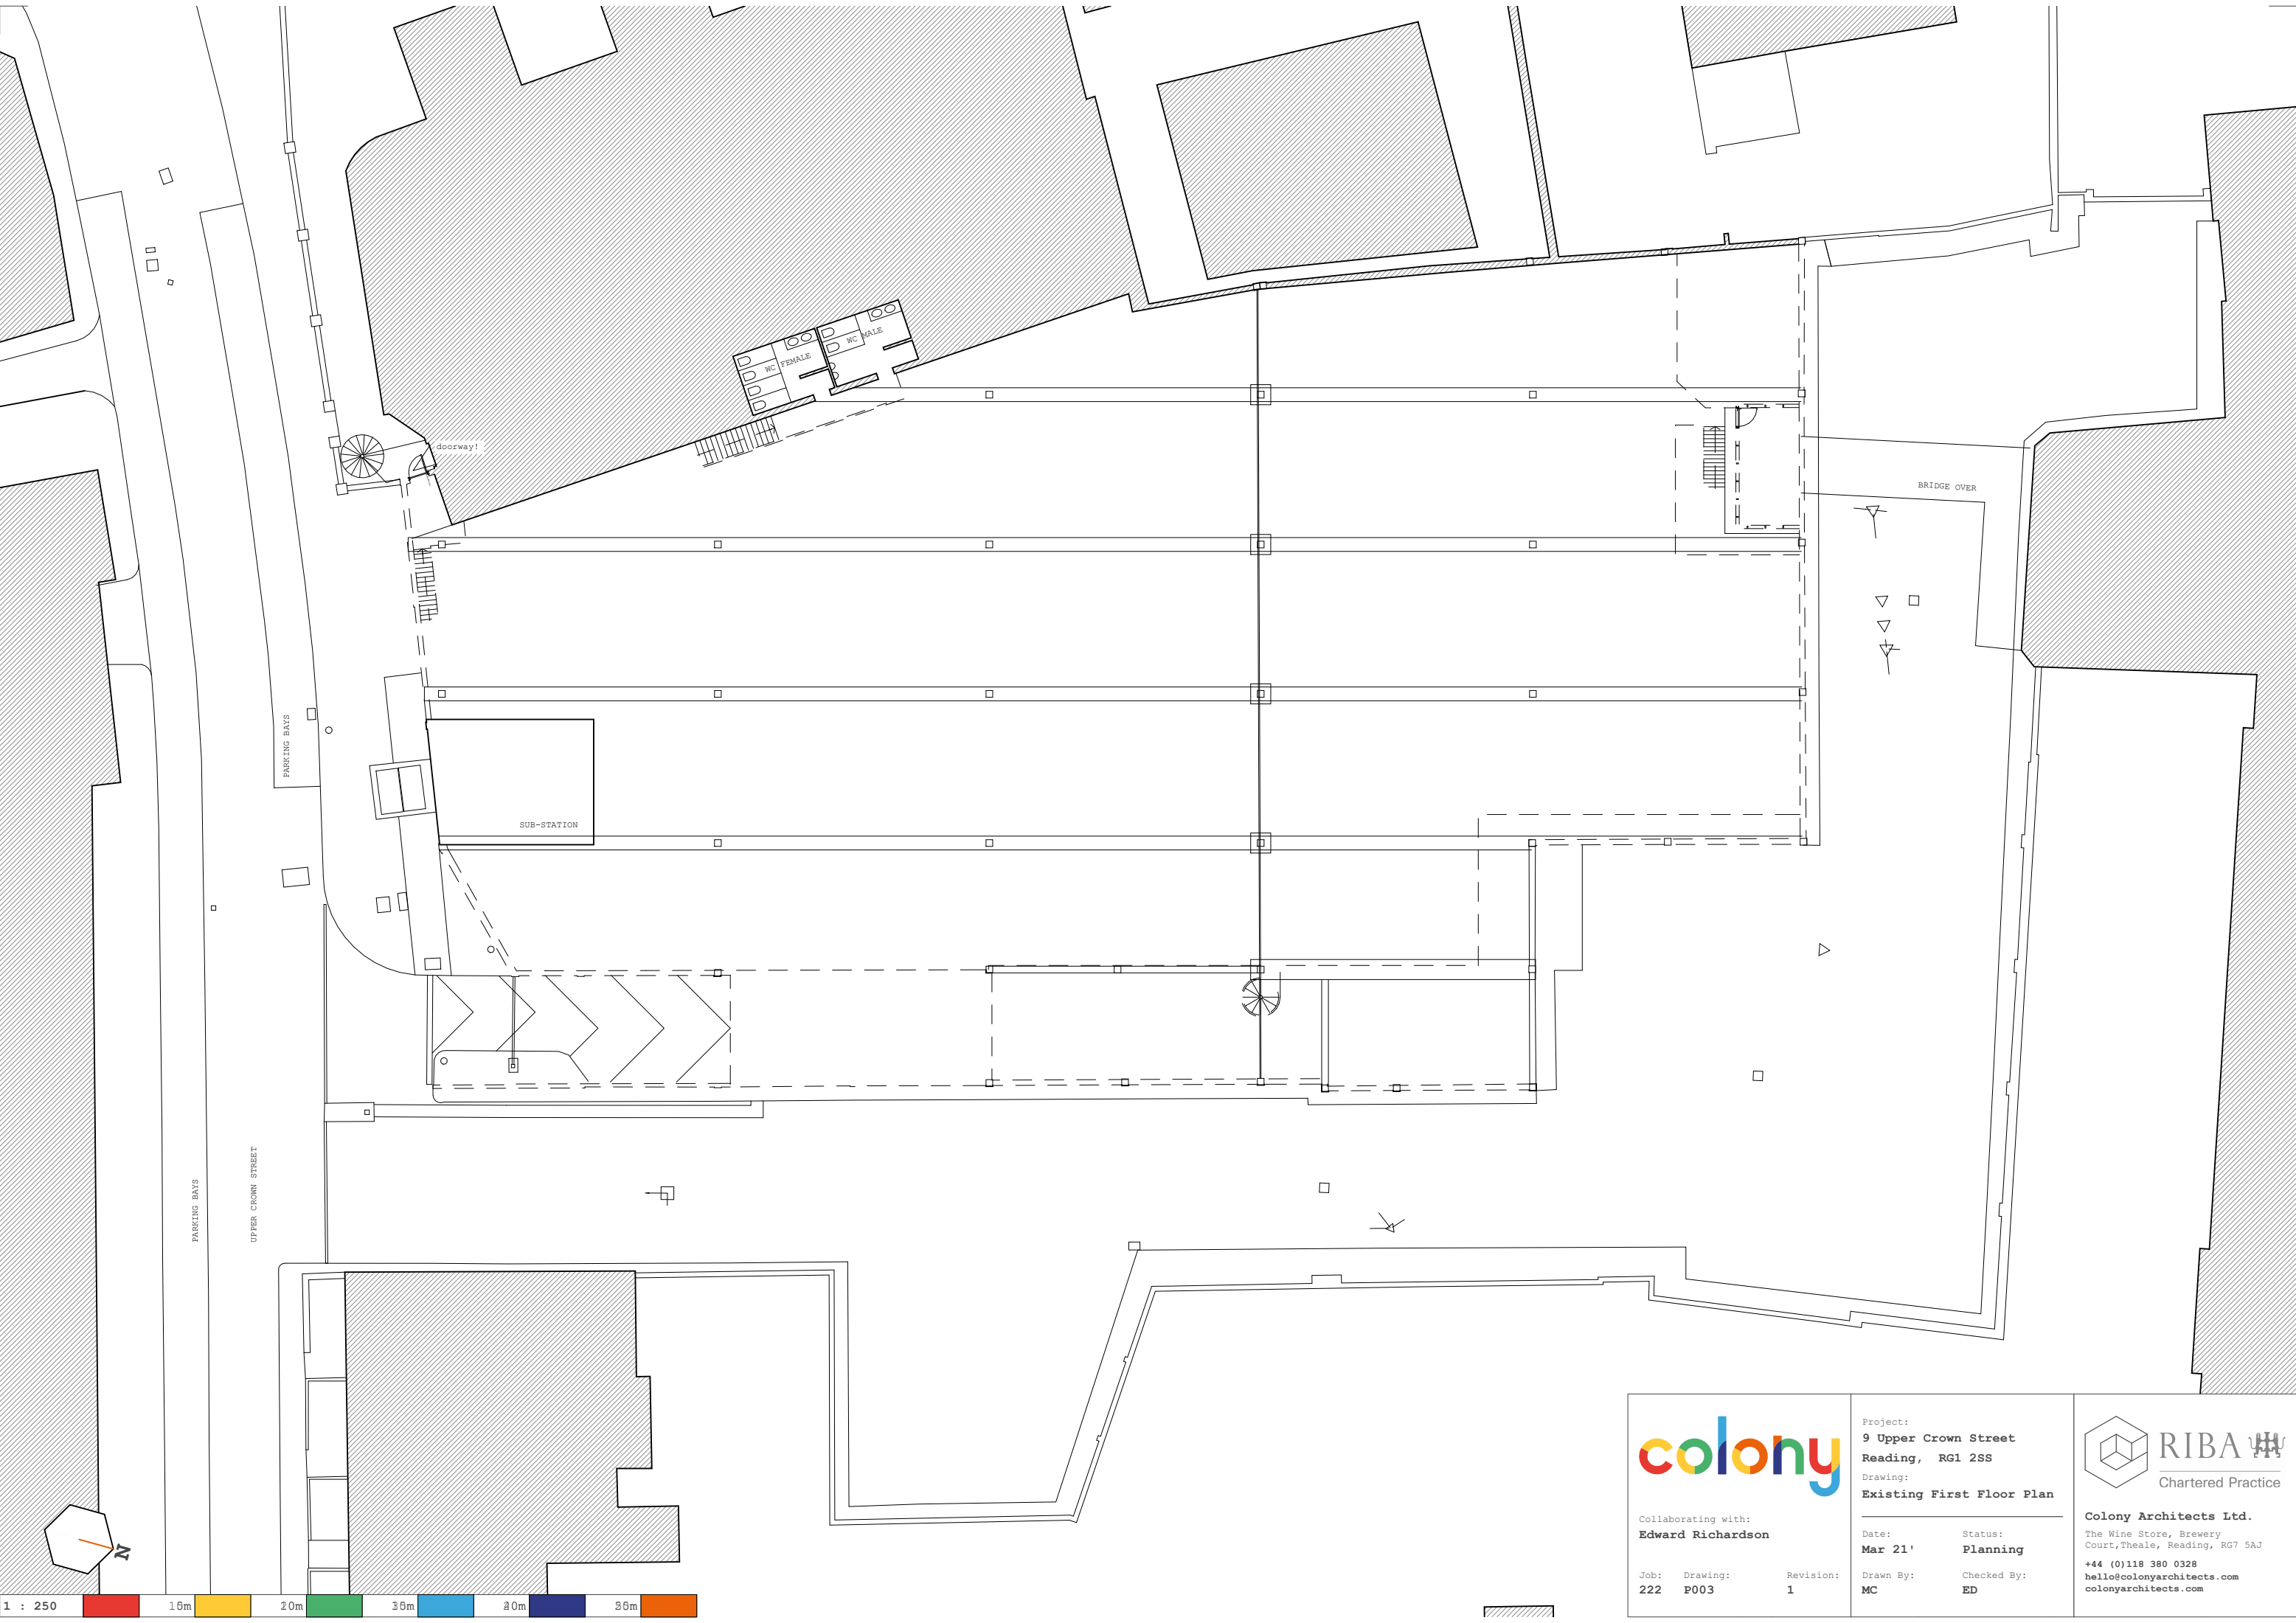

Collaborating with:
Edward Richardson

Job: 222 Drawing: P003 Revision: 1

Project:
**9 Upper Crown Street
Reading, RG1 2SS**
Drawing:
Existing First Floor Plan

Date:
Mar 21'
Status:
Planning
Drawn By:
MC
Checked By:
ED



Colony Architects Ltd.
The Wine Store, Brewery
Court, Theale, Reading, RG7 5AJ
+44 (0)118 380 0328
hello@colonyarchitects.com
colonyarchitects.com