



REVISIONS		
Rev.	Date	Description

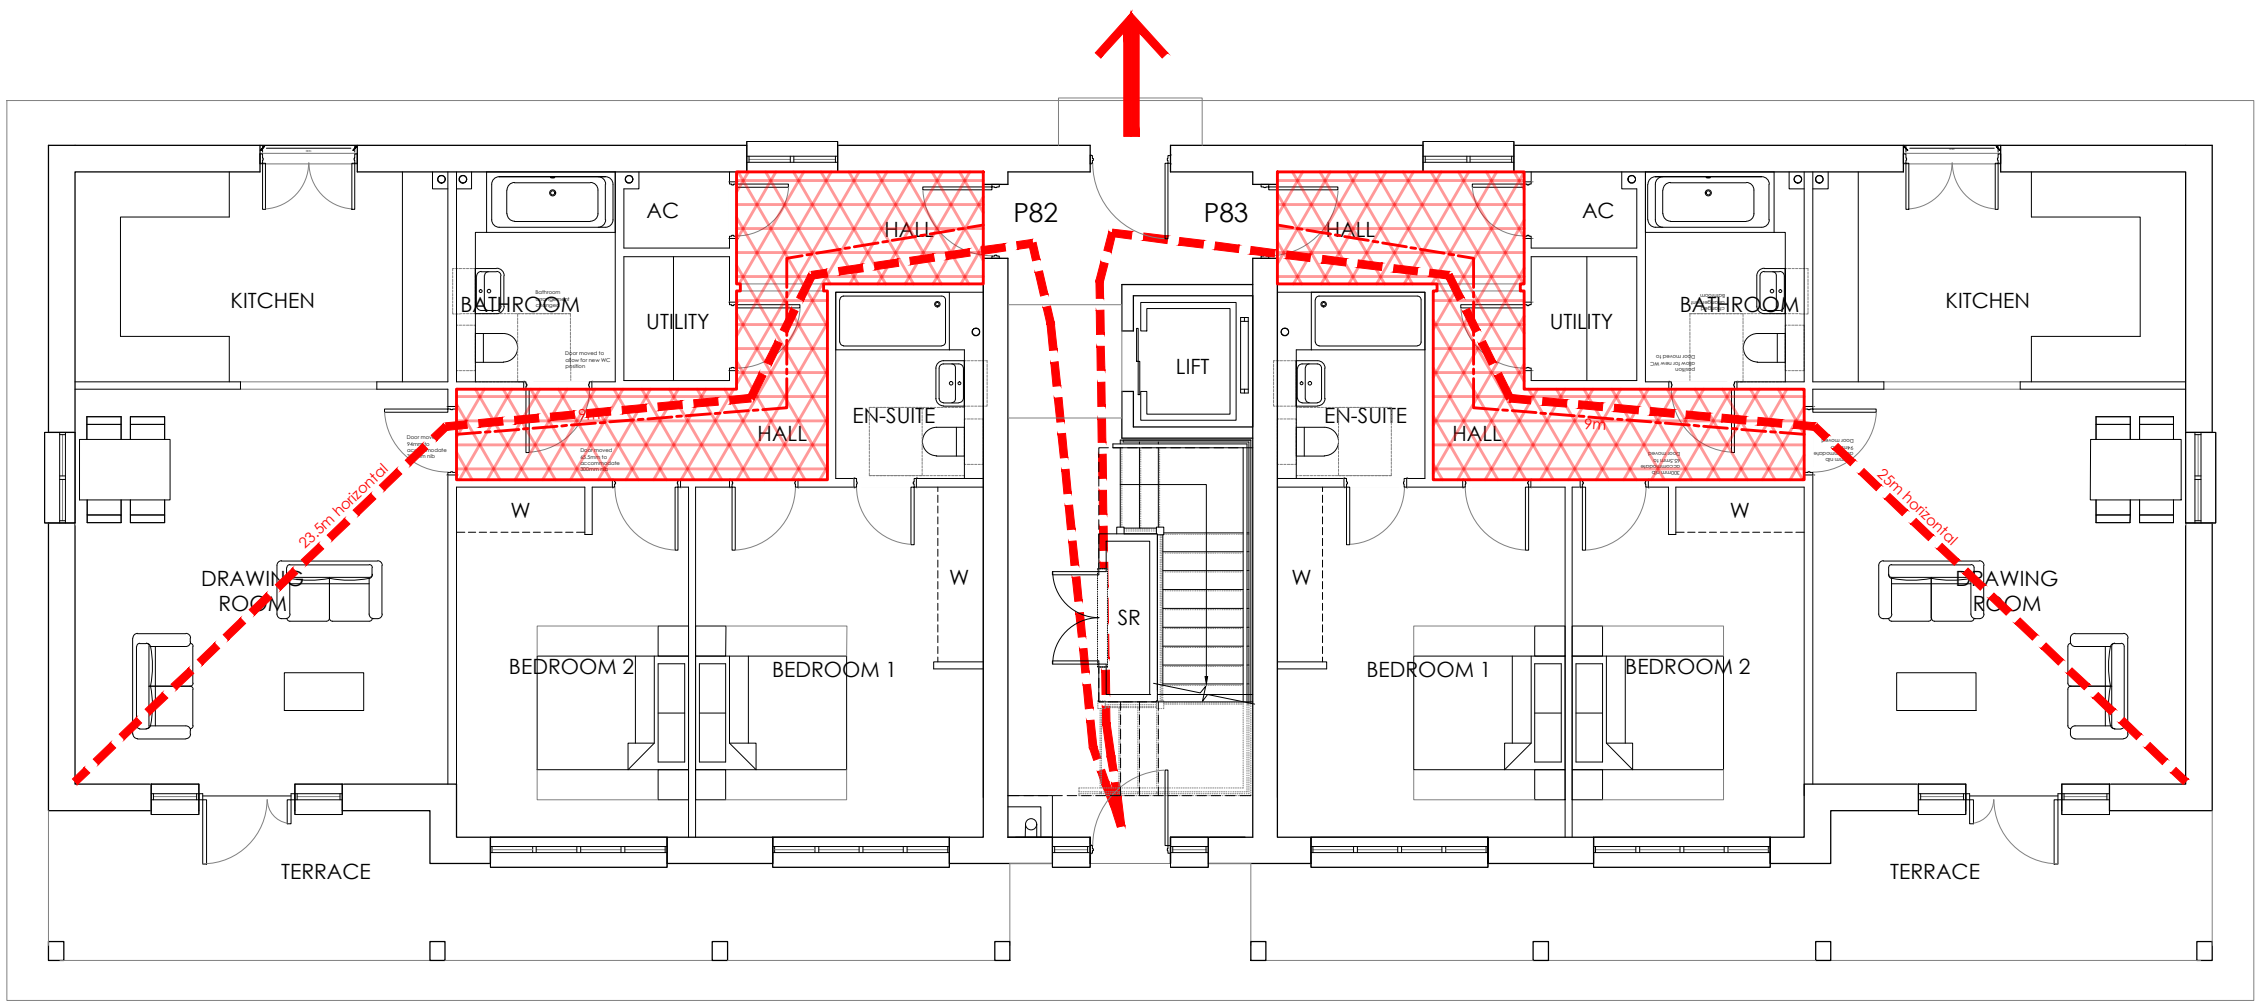

Ground Floor Plan


0m 5m 10m

Fire strategy plan is based on Plots 82-85, however all plots in Land to North share the same layout so fire strategy plan is consistent throughout

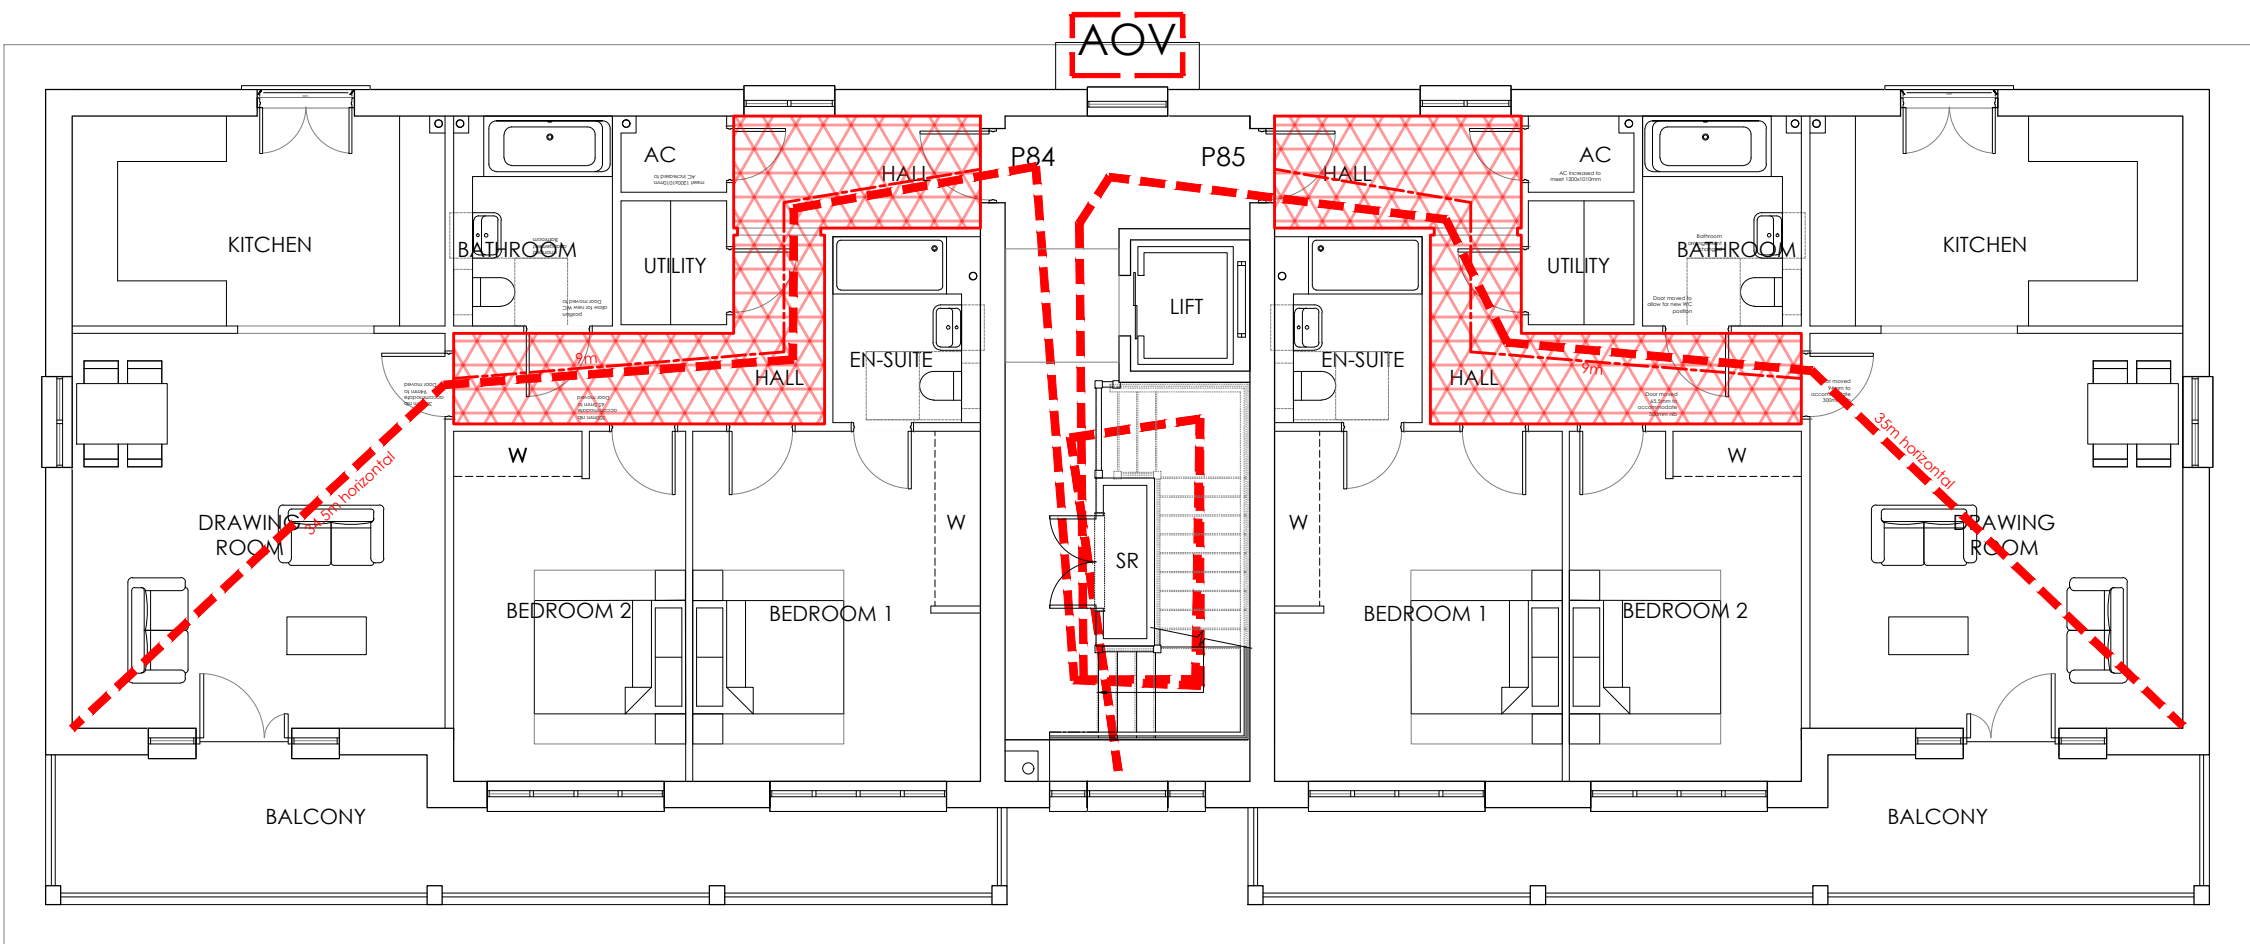

First Floor Plan

FIRE STRATEGY KEY:

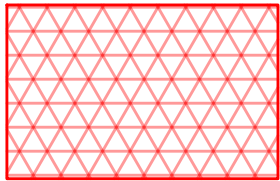-  PROTECTED ENTRANCE HALL
-  DISTANCE WITHIN HALLWAY
-  ESCAPE STAIR
-  'Hose distance'
-  DRY RISER
-  FINAL EXIT
-  AUTOMATIC OPENING VENT (MIN 1 SQM free area)

Client :
Beechcroft
Developments Ltd

Job :
Caversham Park
Reading

Drawing Title:
LTN- Apartments
Fire Plans

Scale:
1:100 @ A1

Date: Jun 23 Drawn By: SR/RN Checked: RN/CM

Drawing No: 3251.P.243 Revision: -

PLANNING

Boston House Business Centre, Grove Business Park, Downsview Road, Wantage OX12 9FF
T: 01235 765322

First Floor, Box House Estate, Bath, SN13 8AA
T: 01225 969380
info@bhpaharwood.co.uk - www.bhpaharwood.co.uk