



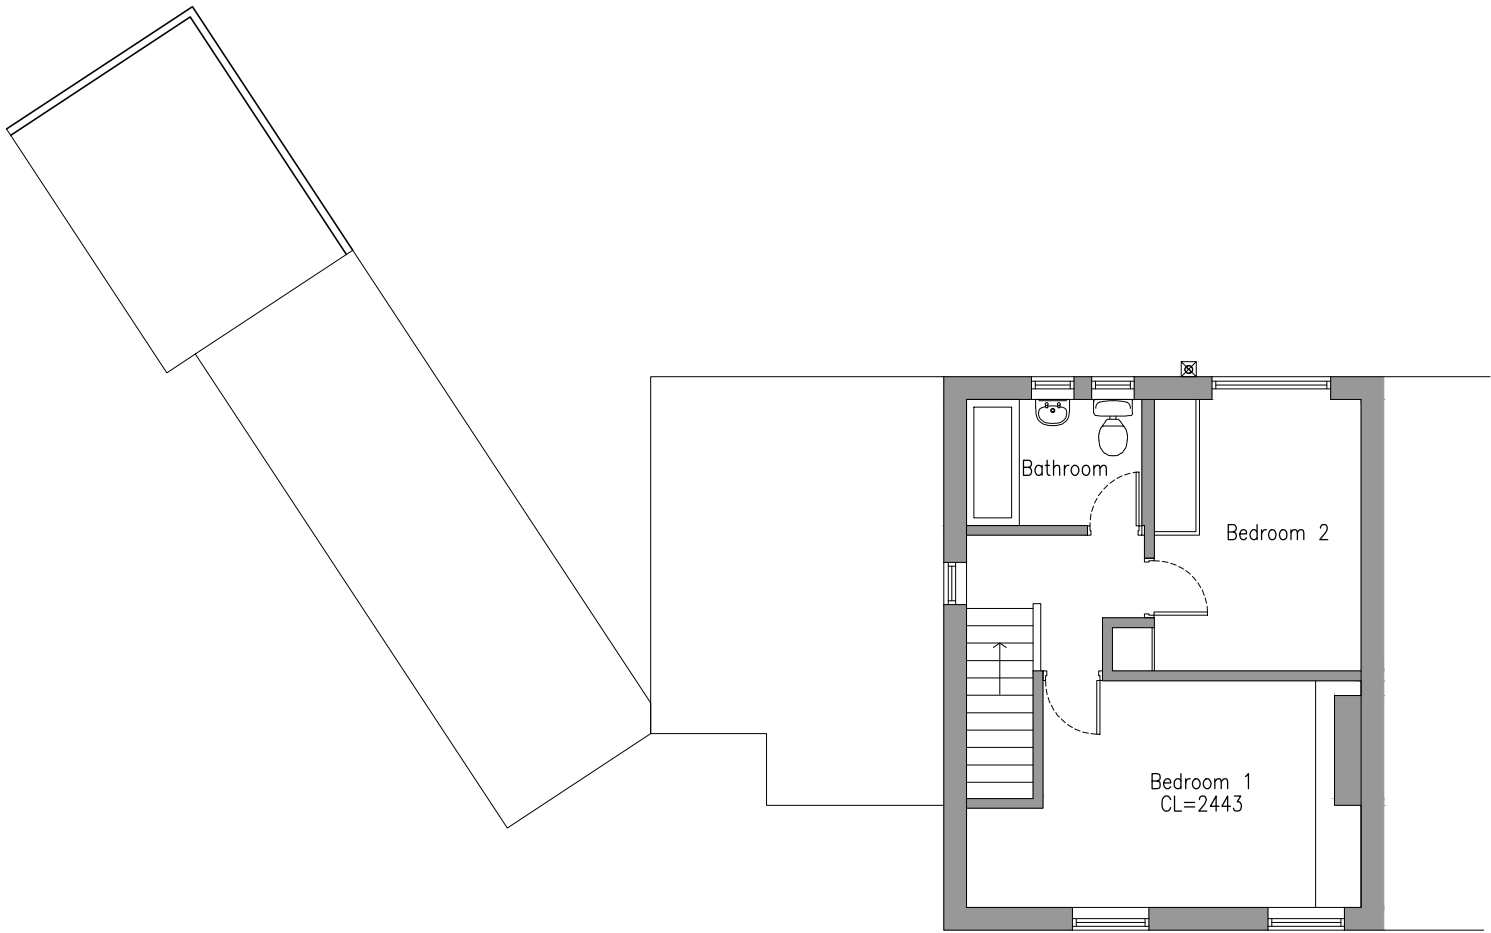

01 - Existing First Floor Plan
1:100

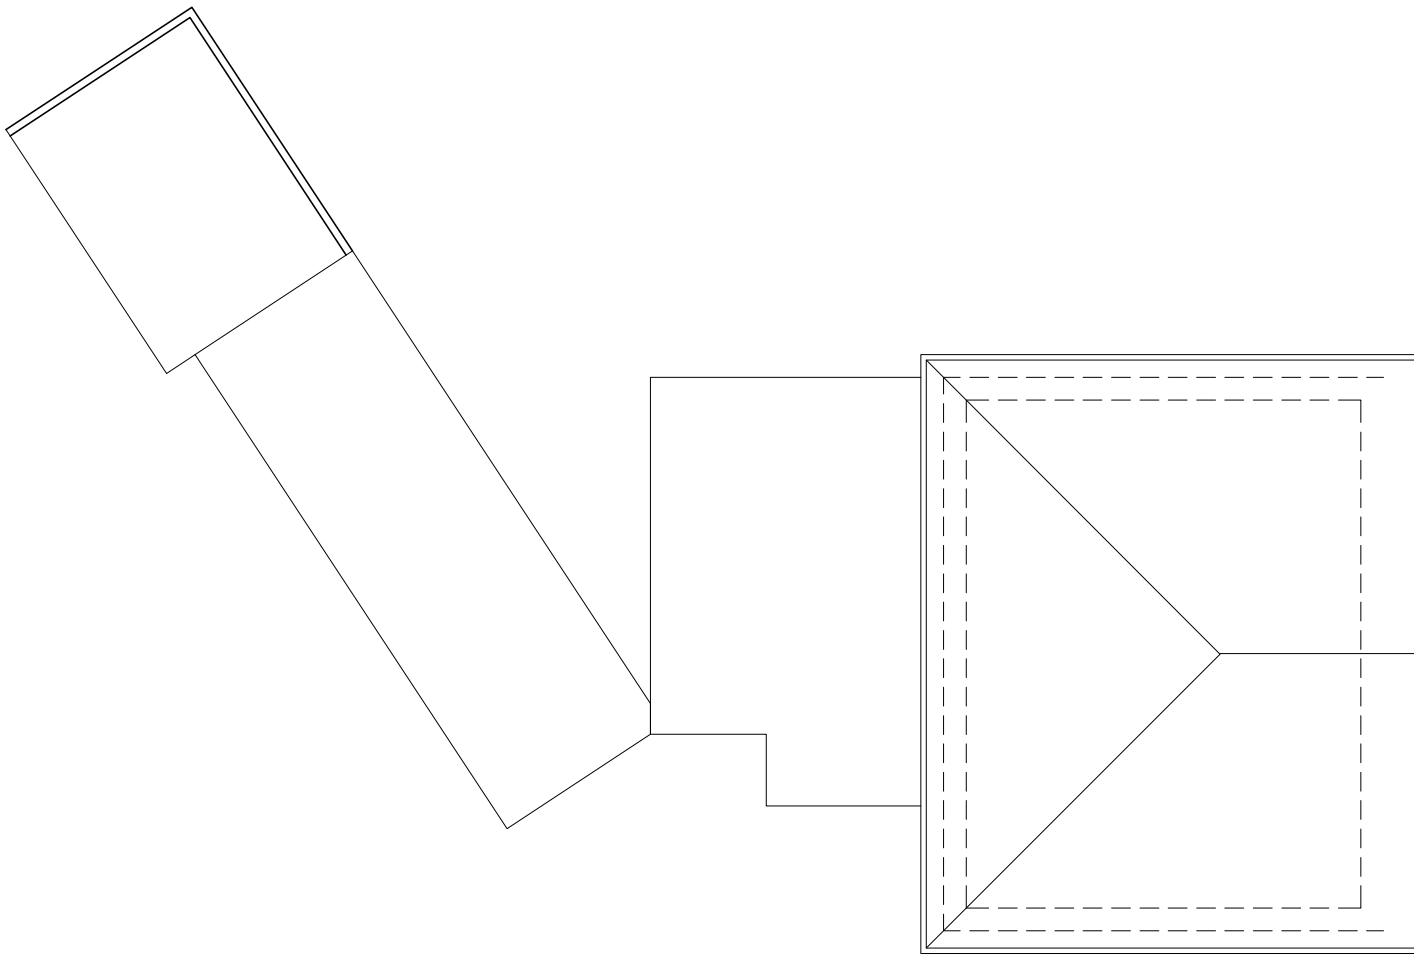

02 - Existing Roof Plan
1:100

Notes	
	Structural support over
	Proposed Walls
	Existing Walls
	Demolished

Rev	Date
-----	------



Gavin Jones *Architecture*

Project Details

Mr & Mrs Simonds
16 Portland Gardens
RG30 4QH

Drawing Details

Title:
Existing First Floor & Roof Plan

Job no. 012	Drawing no. 011
----------------	--------------------

Scale: 1: 100 @ A3	Date: June '23
-----------------------	-------------------

Status: Planning	Rev: PL00
---------------------	--------------

