






0 1 2 3 Metres
Scale Bar @ 1:100

Existing Front Elevation

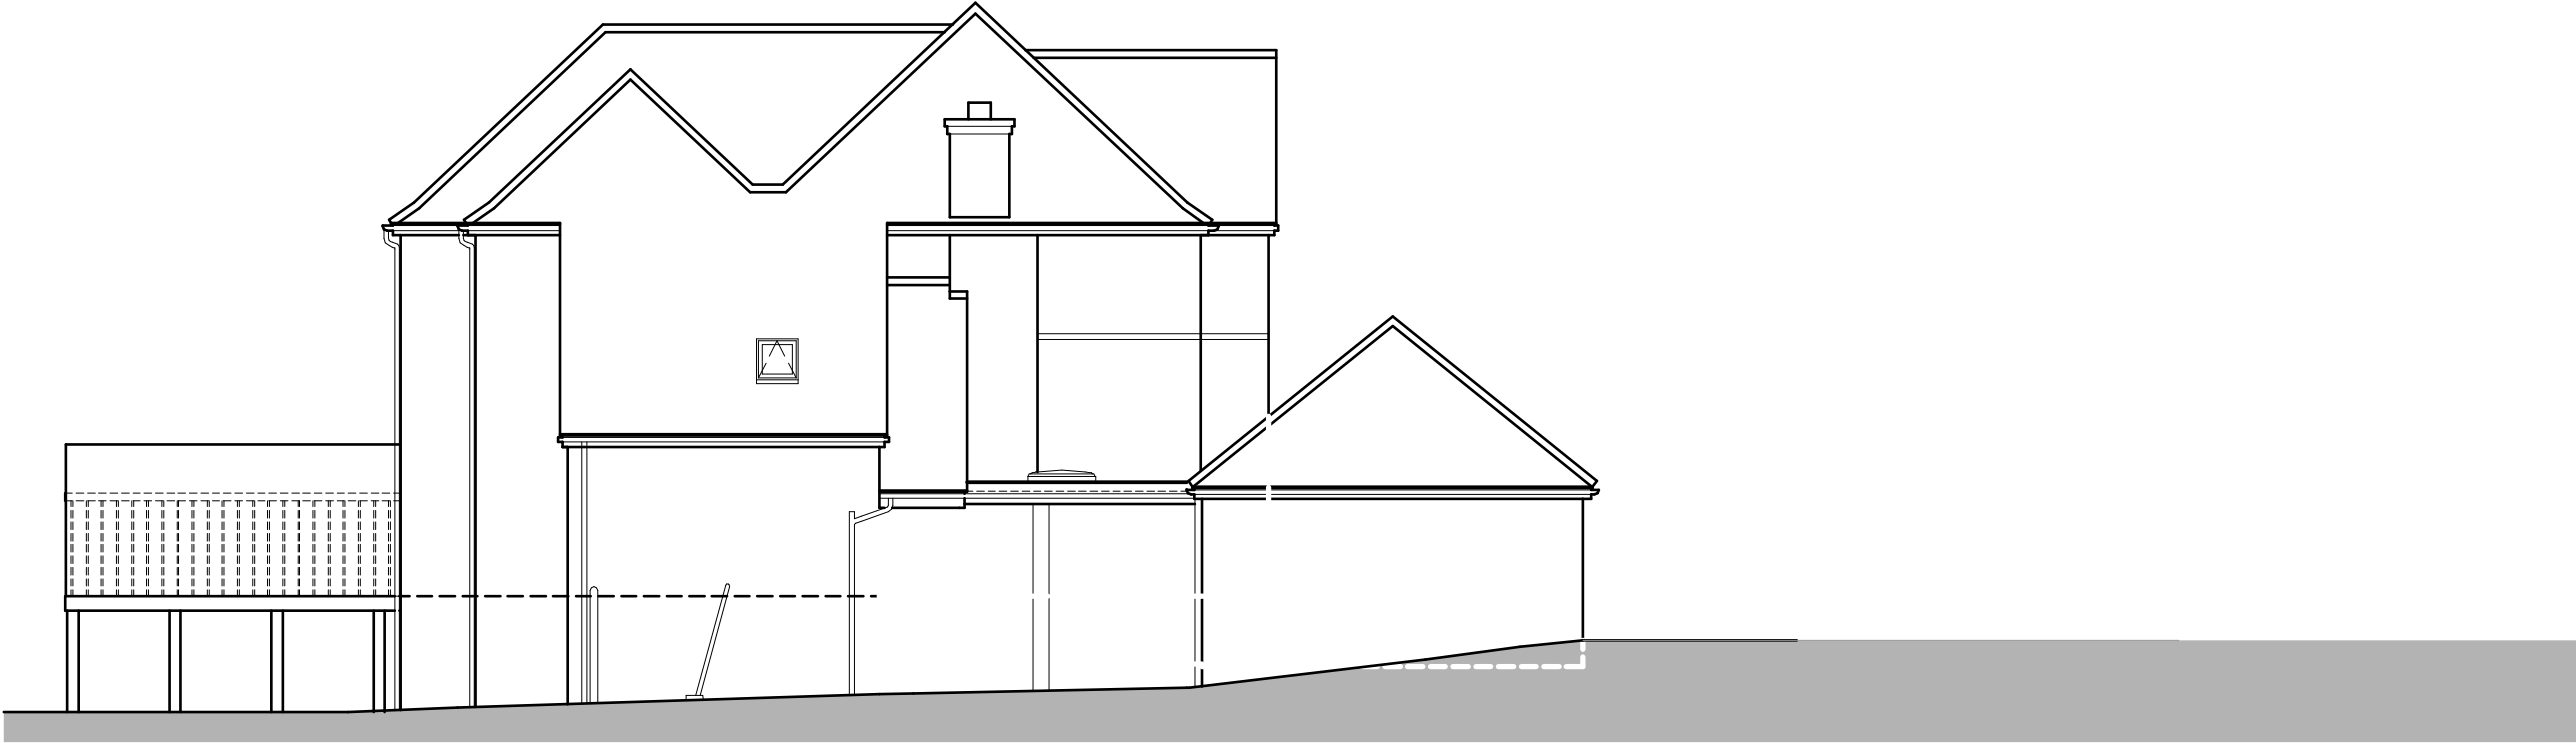


0 1 2 3 Metres
Scale Bar @ 1:100

Existing Side Elevation

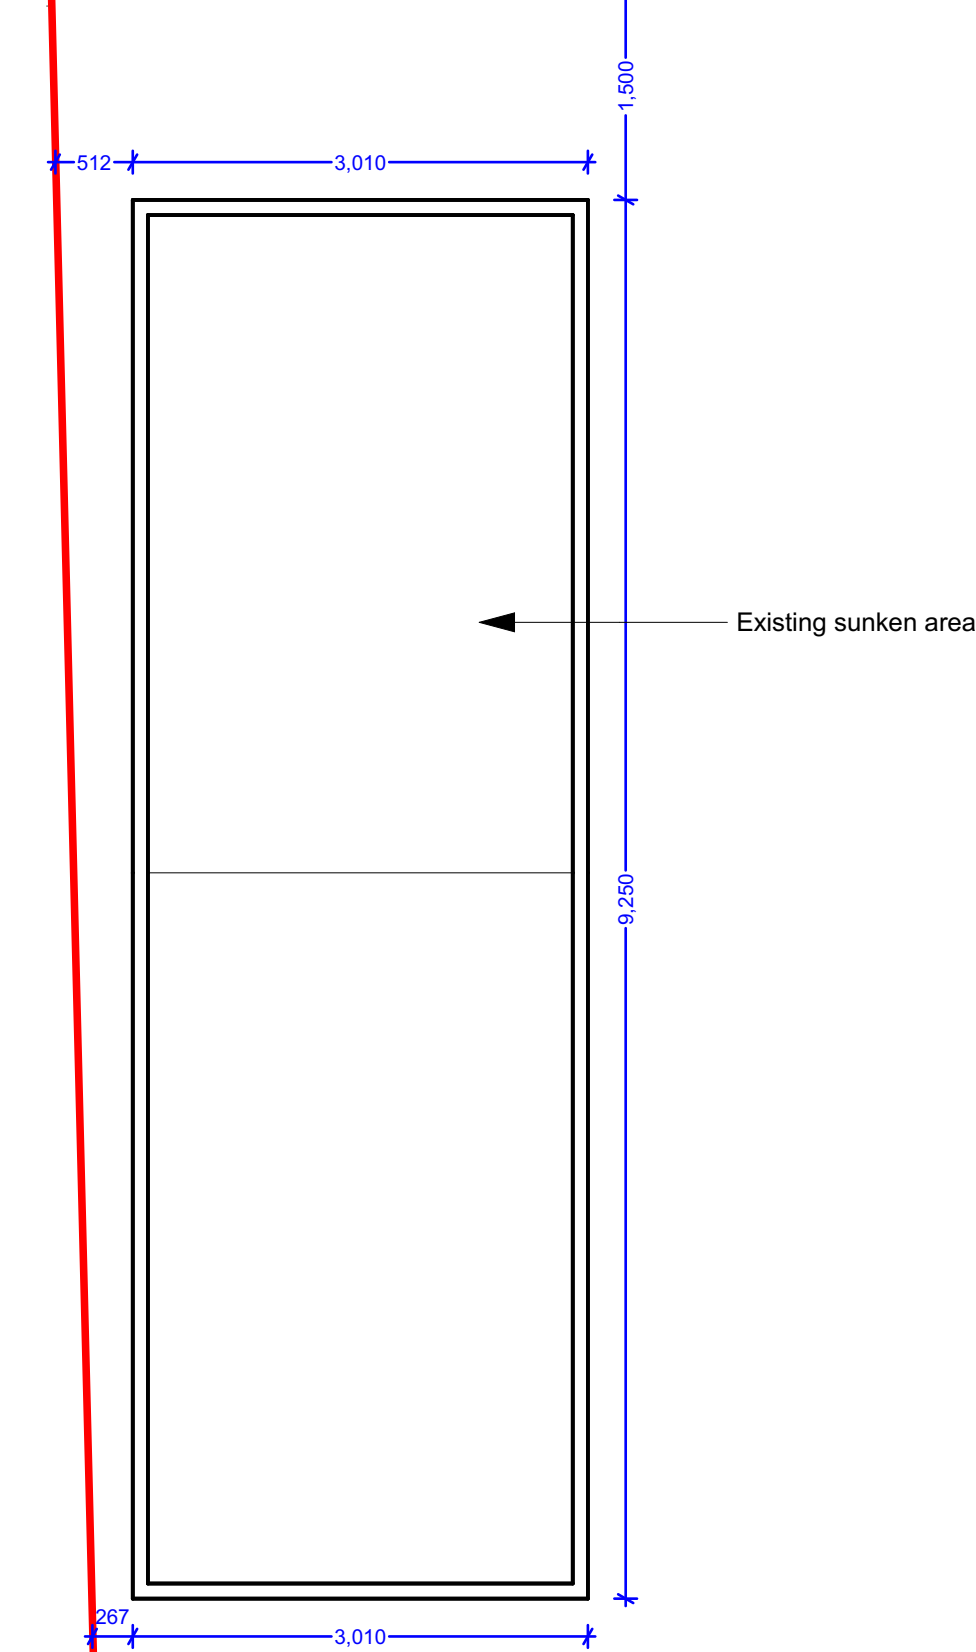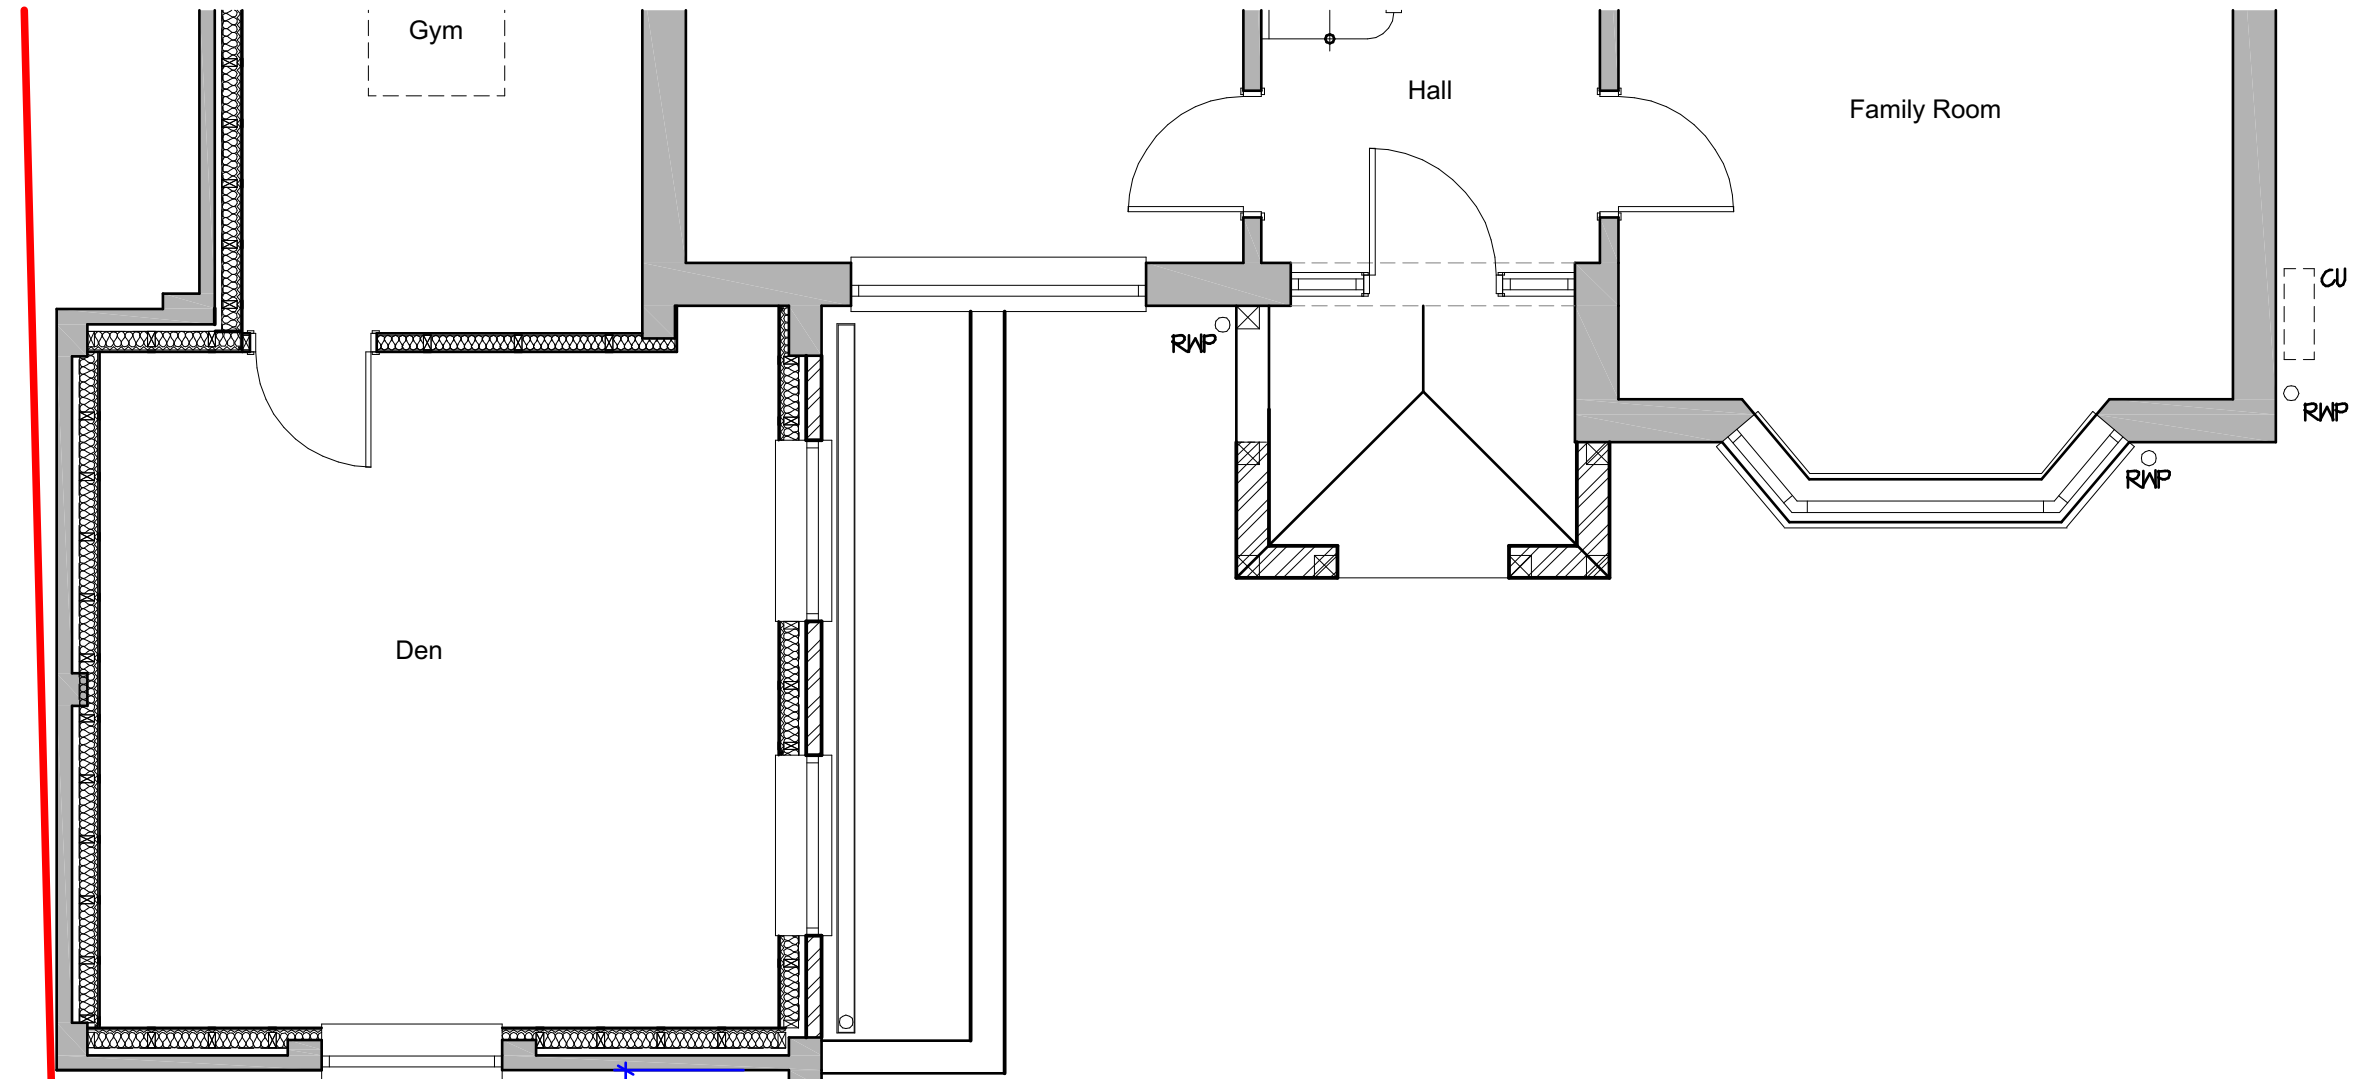

0 1 2 3 Metres
Scale Bar @ 1:50

Existing Site Plan

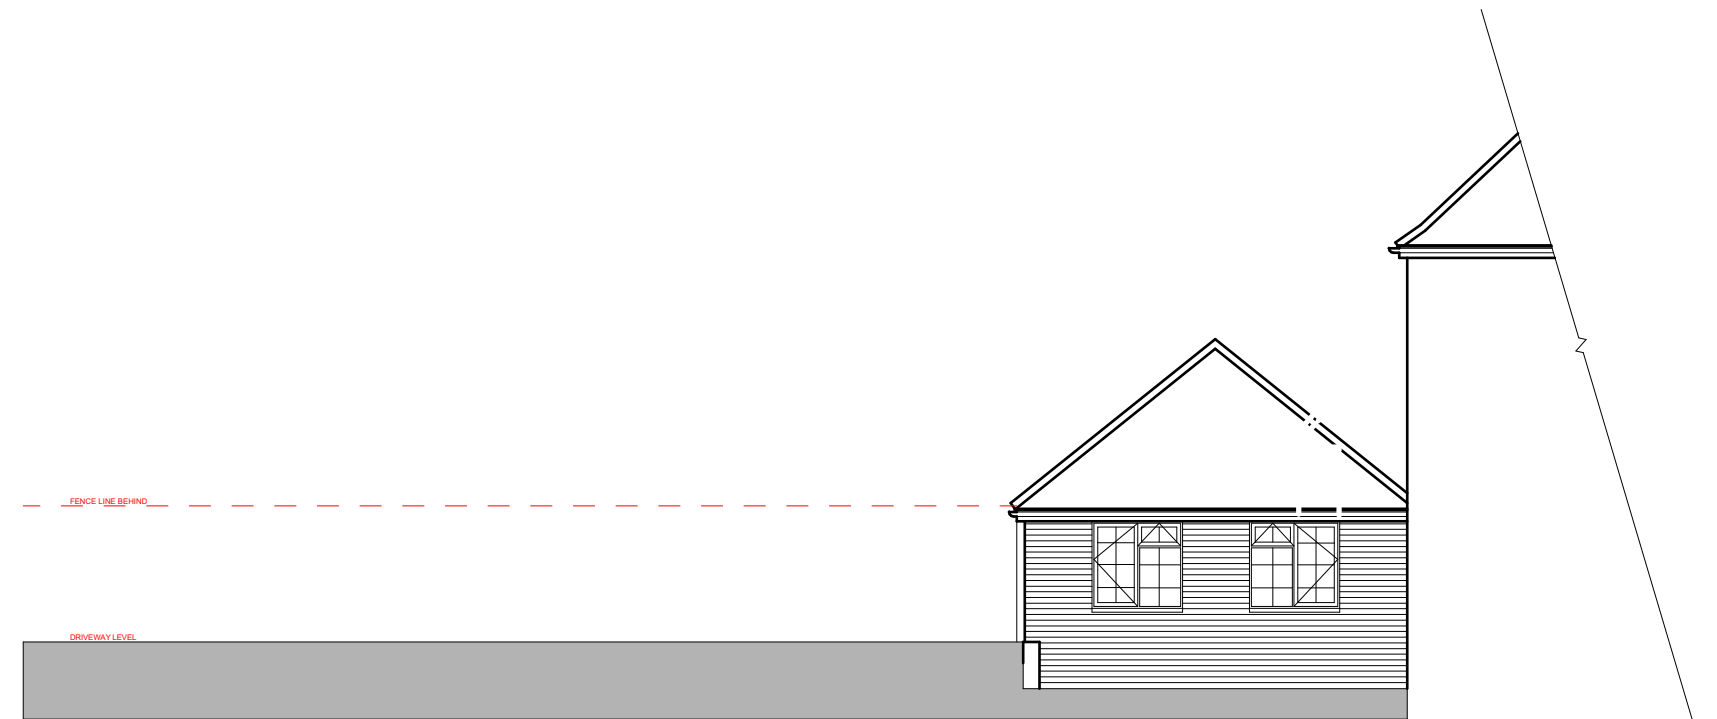

0 1 2 3 Metres
Scale Bar @ 1:100

Existing Side Elevation



0 10 20 30 Metres
Scale Bar @ 1:500

Block Plan - 1:500

© James Williamson Architects

Notes
This document and its design content is copyright ©. It shall be read in conjunction with all other associated project information including models, specifications, schedules and related consultants documents. Do not scale from documents except for planning purposes. All documents to be checked on site. Immediately report any discrepancies, errors or omissions on this document to the Originator. If in doubt ASK.

Key

BOUNDARY LINES TO BE
CONFIRMED ON SITE

Rev By Layout Comment Date



Homestall
Guildford
Surrey
GU2 8JT
07738 409199
james@jameswilliamson.archi

Client's name
Caitlin Price

Job title
106 Kidmore Road
Caversham, Reading
Berks, RG4 7NB
Drawing title
Existing Plans and Elevations

Scale
1:50, 1:100, 1:500 @ A1

Drawn Checked Date
JW - 04/04/23

Job No Drawing No Rev
22-024 220-100 -

Status
PLANNING