



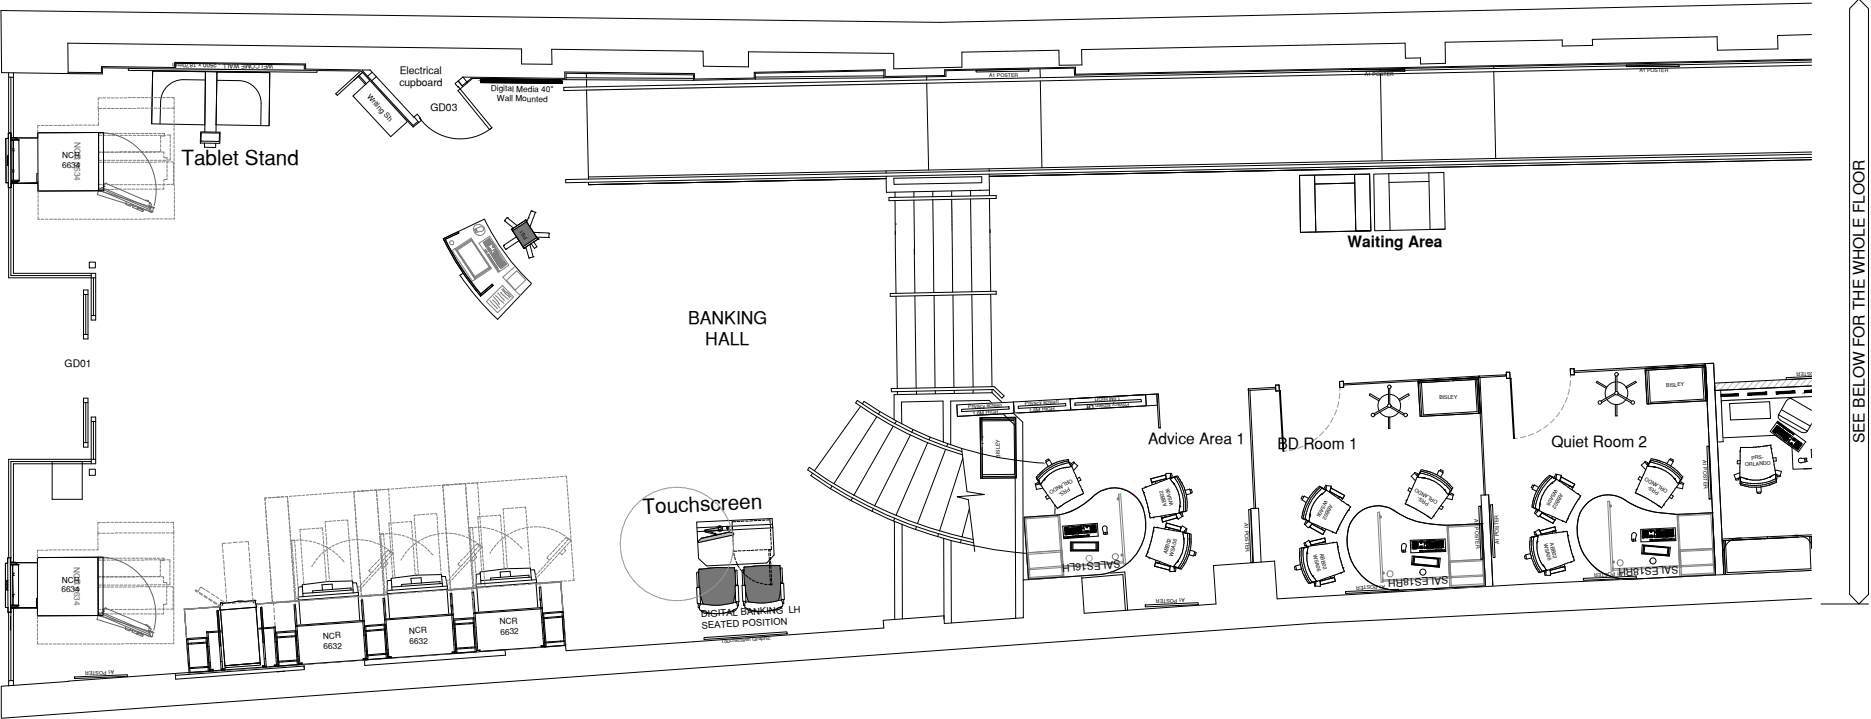

EXISTING GROUND FLOOR
1:50 @ A1, 1:100 @ A3

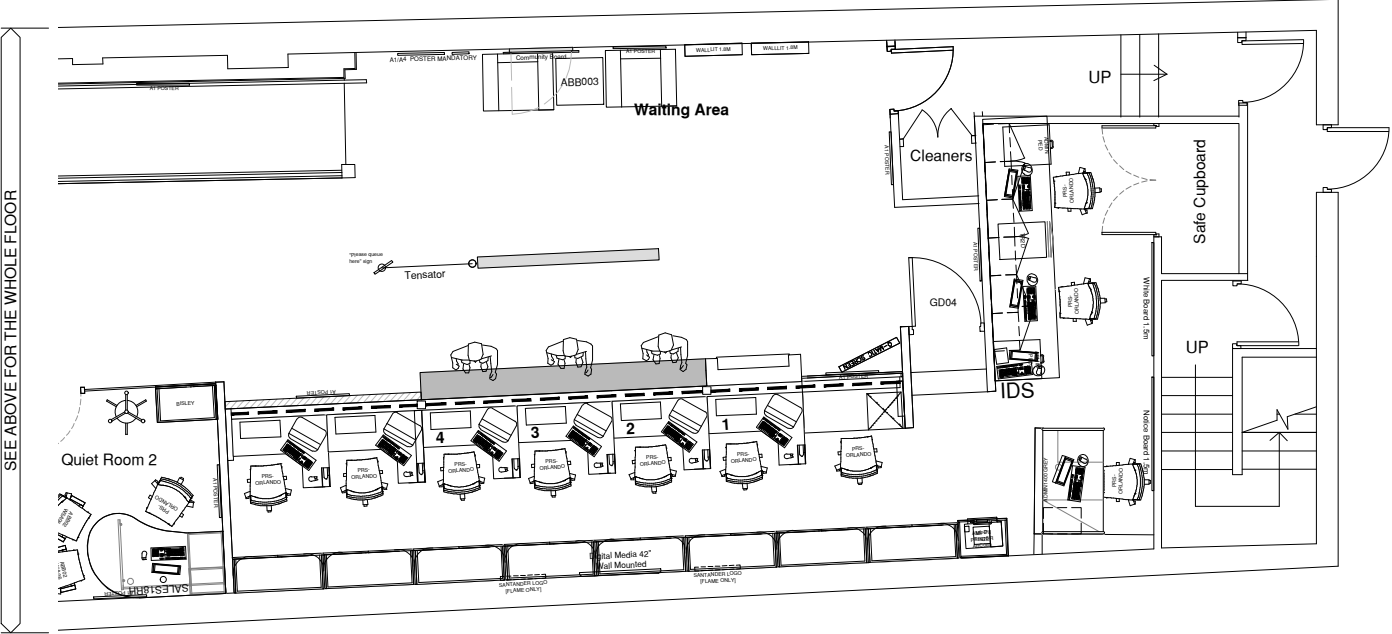

Notes.
This Drawing is the copyright and property of Santander UK PLC. It must not be copied or published without written consent.

Do not scale from this drawing.

Rev	Description	Date	By



Project
Reading
100-101 Broad Street, Reading,
Berkshire, RG1 2AX

Title
Existing Ground Floor Plan

Scale 1:50 @ A1 & 1:100 @ A3		
Drm BG	App	Date
Date 07/06/2023	brand 	rev.
Consultants' drawing number 2130-A-0544-0100		Client drawing number ReadingBS-0544-GF-GA-EX