



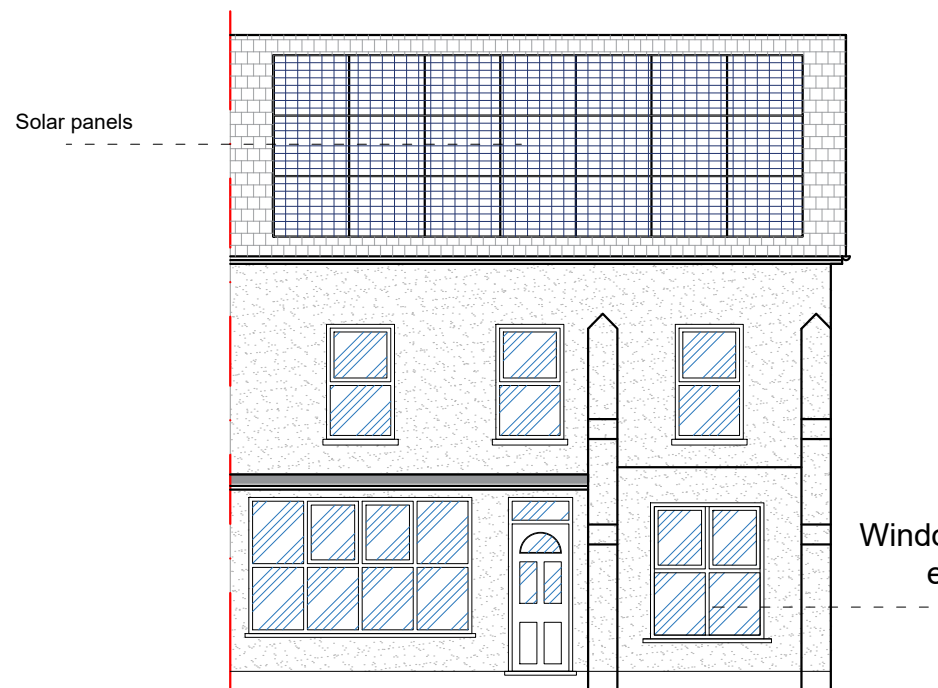


Proposed Front Elevation

Raised roof with roofslate, eave and ridge level adjusted to the existing terraced dwelling no. 4 Mason Street

White render to match existing

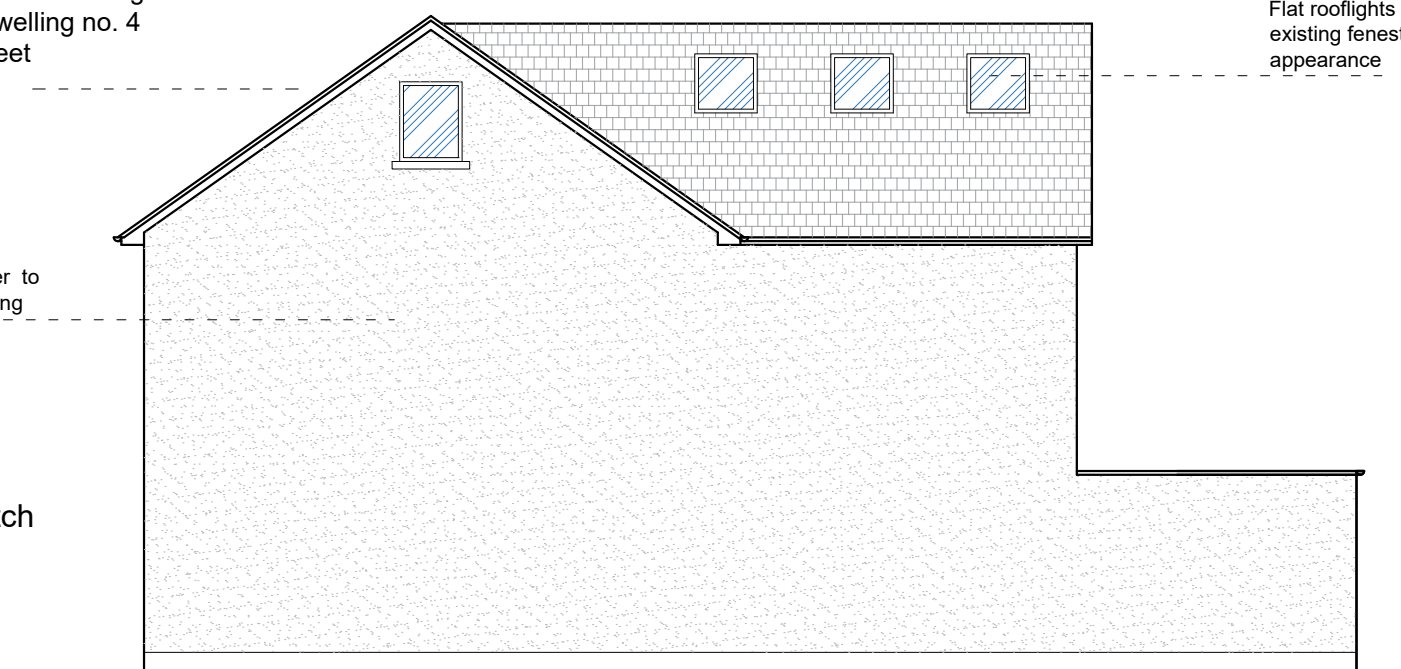

Proposed Side Elevation

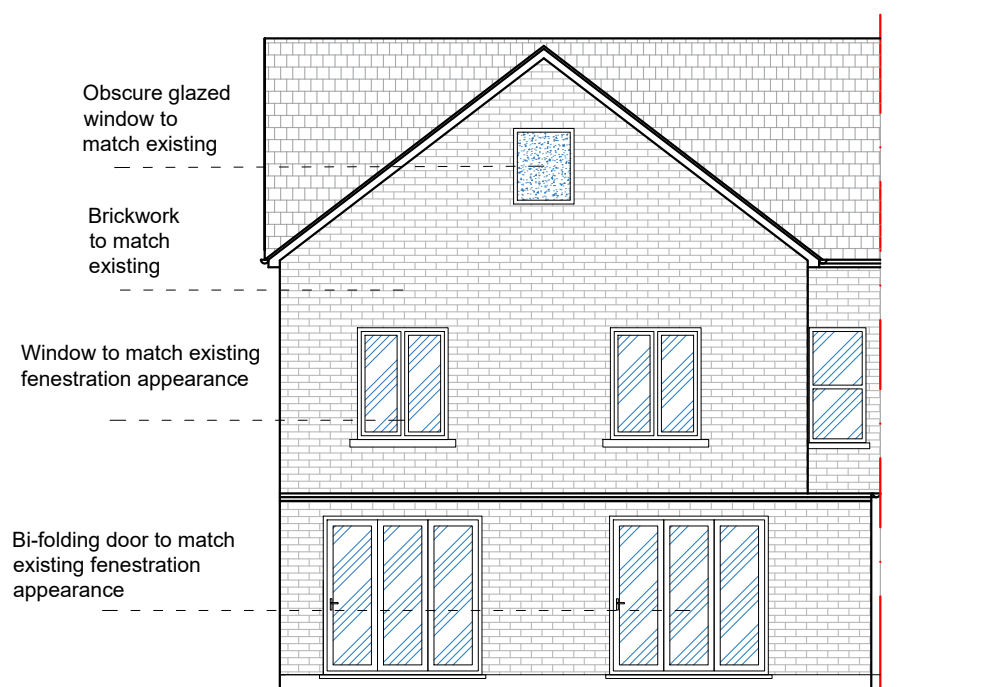


Proposed Rear Elevation

Flat rooflights to match existing fenestration appearance

Roofslate to match existing

Brickwork to match existing

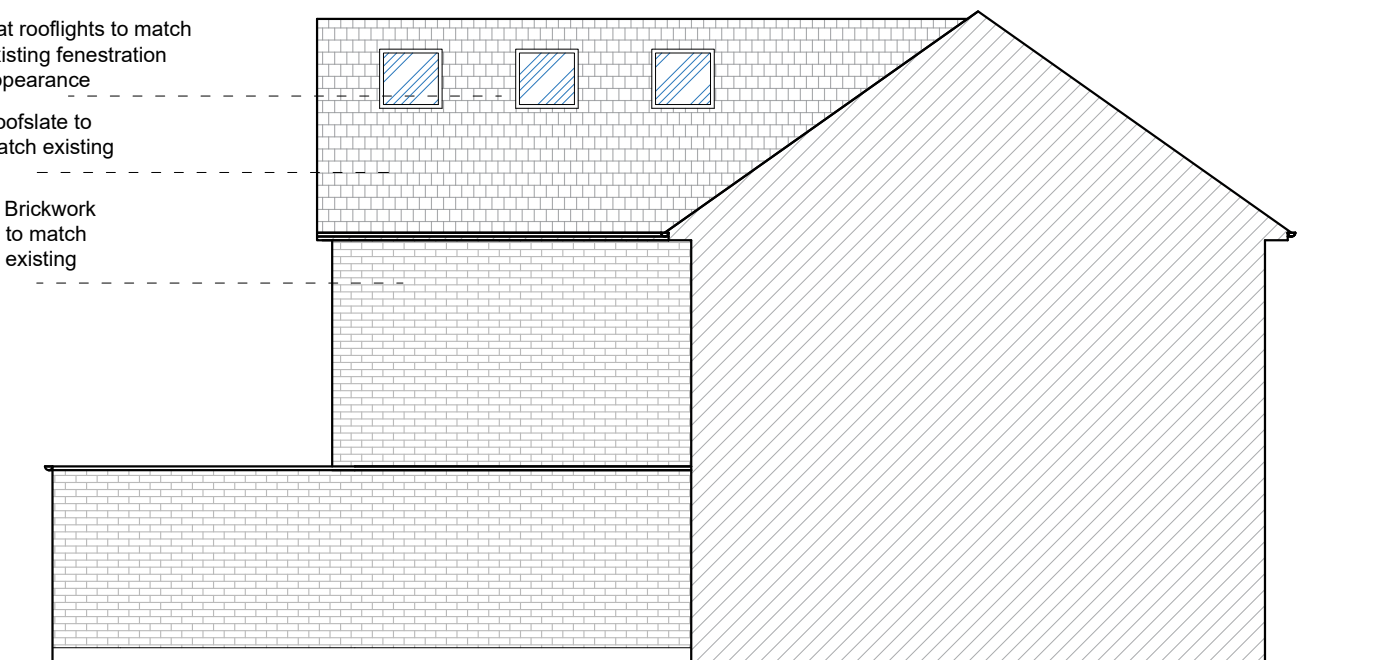

Proposed Side Elevation

Notes

1. All materials to match existing unless otherwise noted.
2. Do not scale for the construction purposes.
3. The contractor must verify all dimension on site prior to commencement of works.
4. This document is copyright of the originator and must be treated as confidential.

Project
2 Mason Street,
Reading
RG1 7PD

Drawing title
Proposed Elevations

Drawing no
06

Rev
B

Scale
1:100 @ A3

Date
Sep 2019

0 1 2 10 metres



1 Right Plan
1rightplan@gmail.com
07955 449 285