


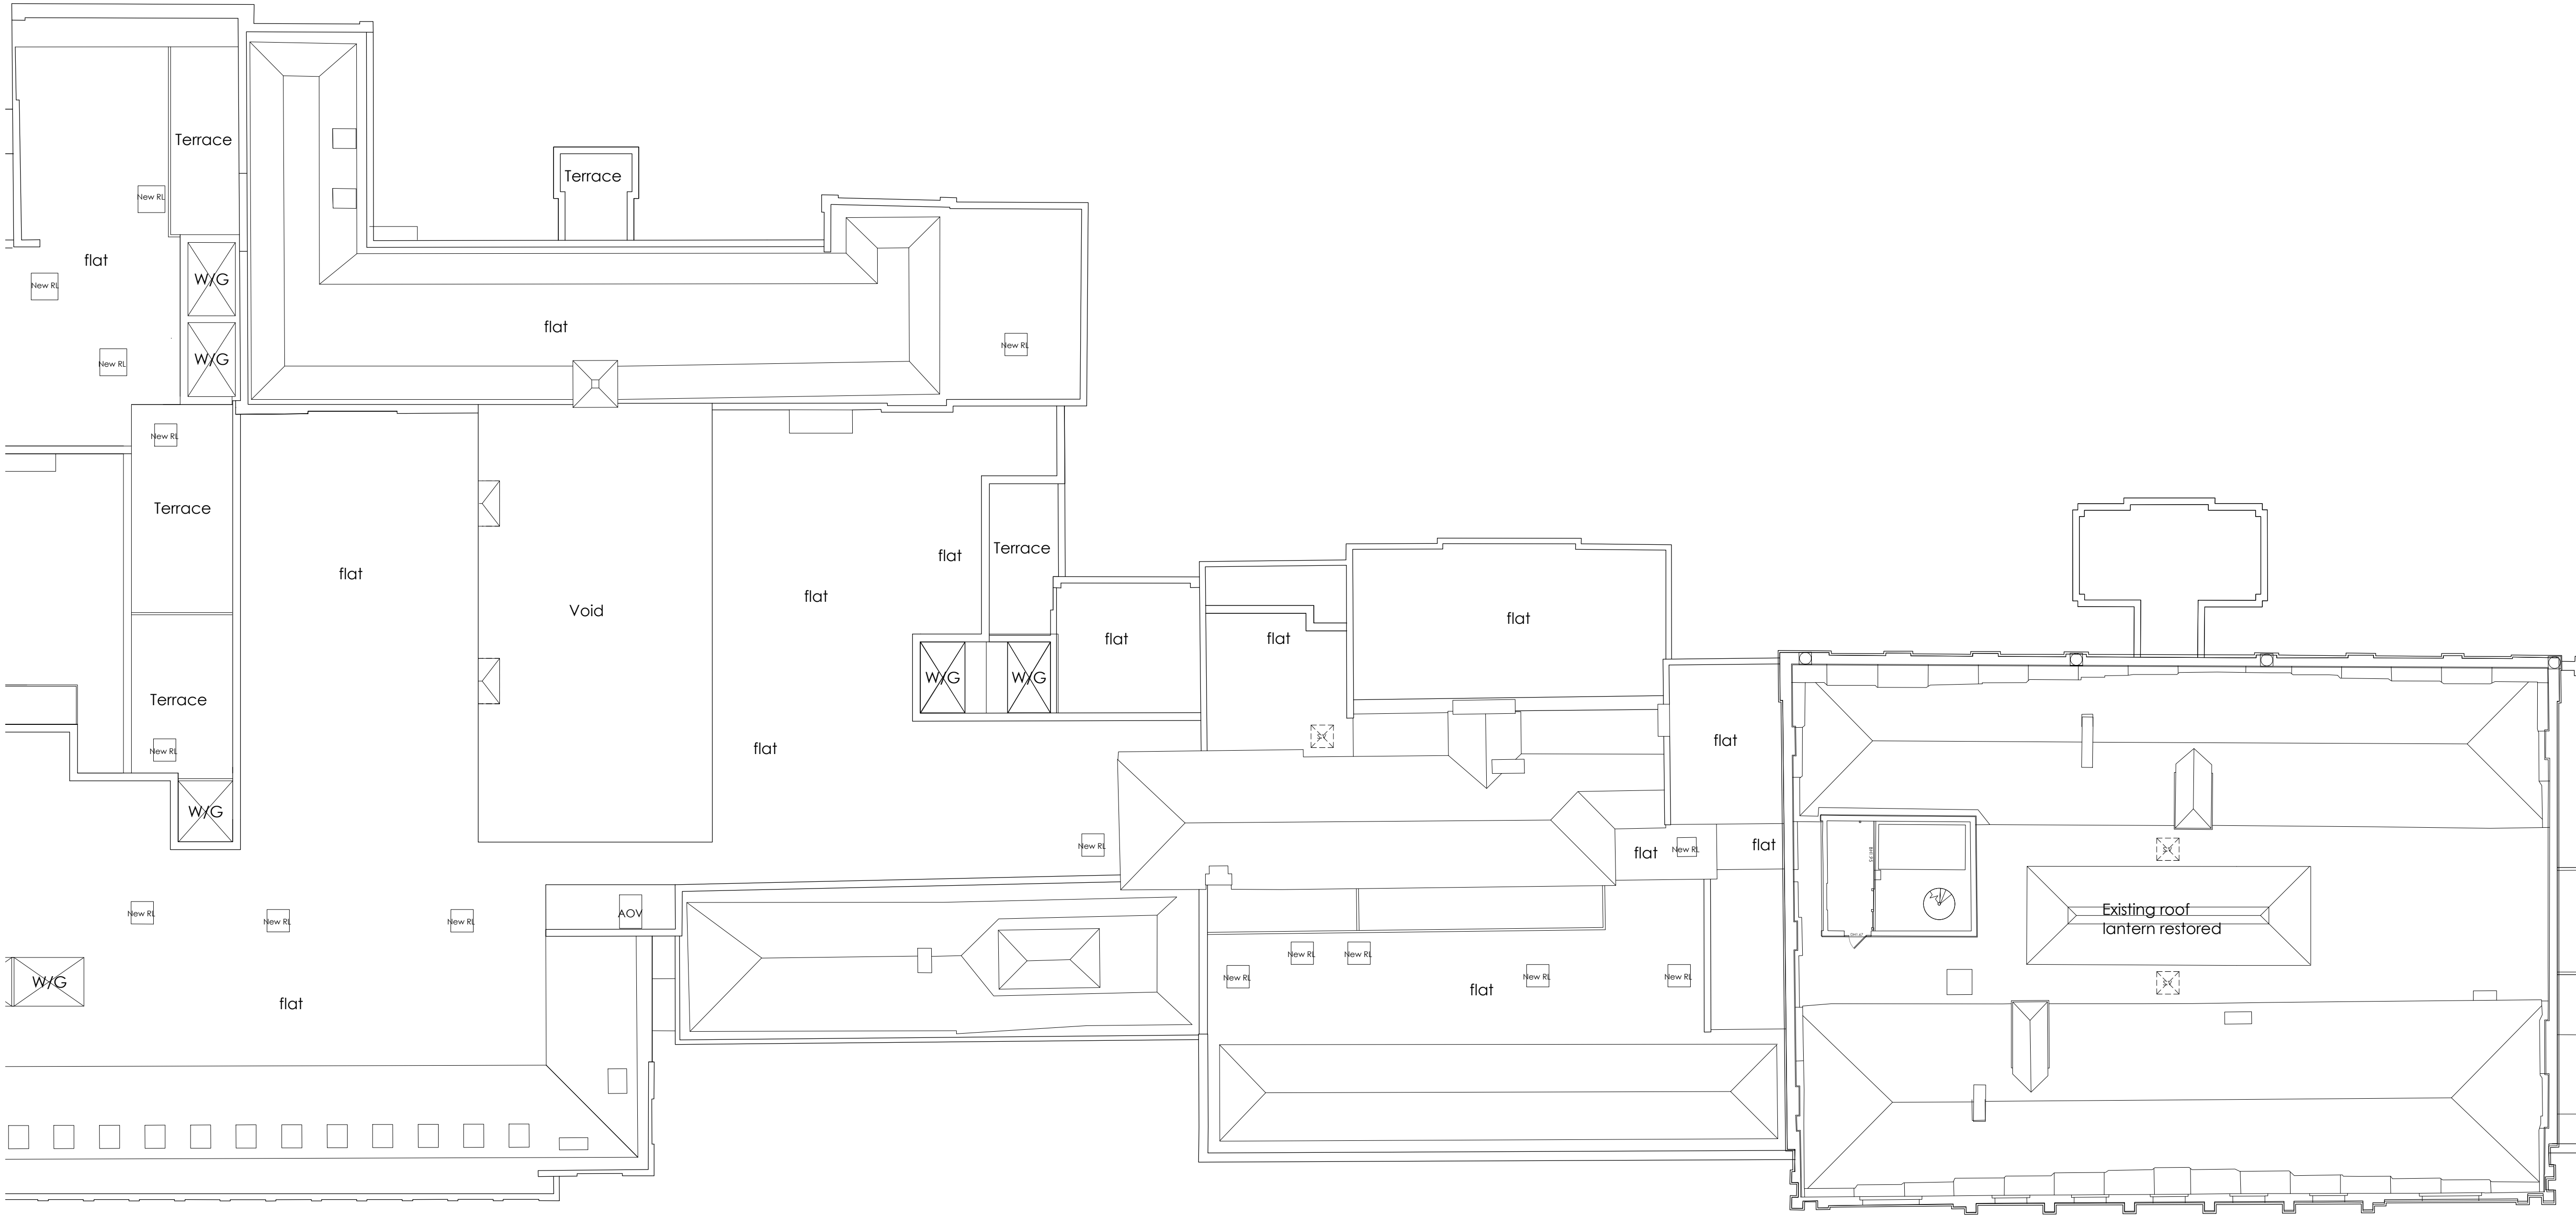

**NOTES:**  
DIMENSIONS ARE NOT TO BE SCALED FROM THIS DRAWING  
ALL DIMENSIONS ARE TO BE CHECKED AGAINST ACTUAL SITE  
DIMENSIONS BEFORE ANY WORK IS FABRICATED

**COPYRIGHT RESERVED**  
THIS DRAWING IS THE PROPERTY OF BHP HARWOOD  
ARCHITECTS AND MAY NOT BE COPIED, REPRODUCED, LENT OR  
DISCLOSED WITHOUT THEIR EXPRESS PERMISSION IN WRITING.

| REVISIONS |          |                       |
|-----------|----------|-----------------------|
| Rev.      | Date     | Description           |
| B         | 02.03.22 | East Terrace Roof rev |
| C         | 11.11.22 | Roof plan updated     |
| D         | 02.12.22 | Minor Amendment       |
| E         | 16.12.22 | Updated               |
| F         | 11.05.23 | Fire Strat Amends     |
| G         | 31.05.23 | Updated               |
| H         | 09.06.23 | Updated               |
| J         | 15.06.23 | Updated               |
| K         | 22.06.23 | Updated               |
| L         | 07.09.23 | Updated               |
| M         | 12.09.23 | Updated               |

Client :  
Beechcroft  
Developments Ltd

Job :  
Caversham Park  
Reading

Drawing Title:  
Conversion  
Main House  
Roof Plan  
Sheet 2 of 3

Scale:  
1:100 @ A1

Date:  
Feb 22

Drawn By:  
CM

Checked:

Drawing No:  
3251.184

Revision:  
M

**PLANNING**

The White Barn, Manor Farm, Manor Road  
Wantage, Oxfordshire, OX12 8NE  
T: 01235 765322 F: 01235 765373

The Mansion House, Hartham Park, Corsham,  
Wiltshire, SN13 0RP  
T: 01249 700489 F: 01249 470077

info@bpharwood.co.uk - www.bpharwood.co.uk



# ROOF PLAN

