


D1

DRAFT

Existing

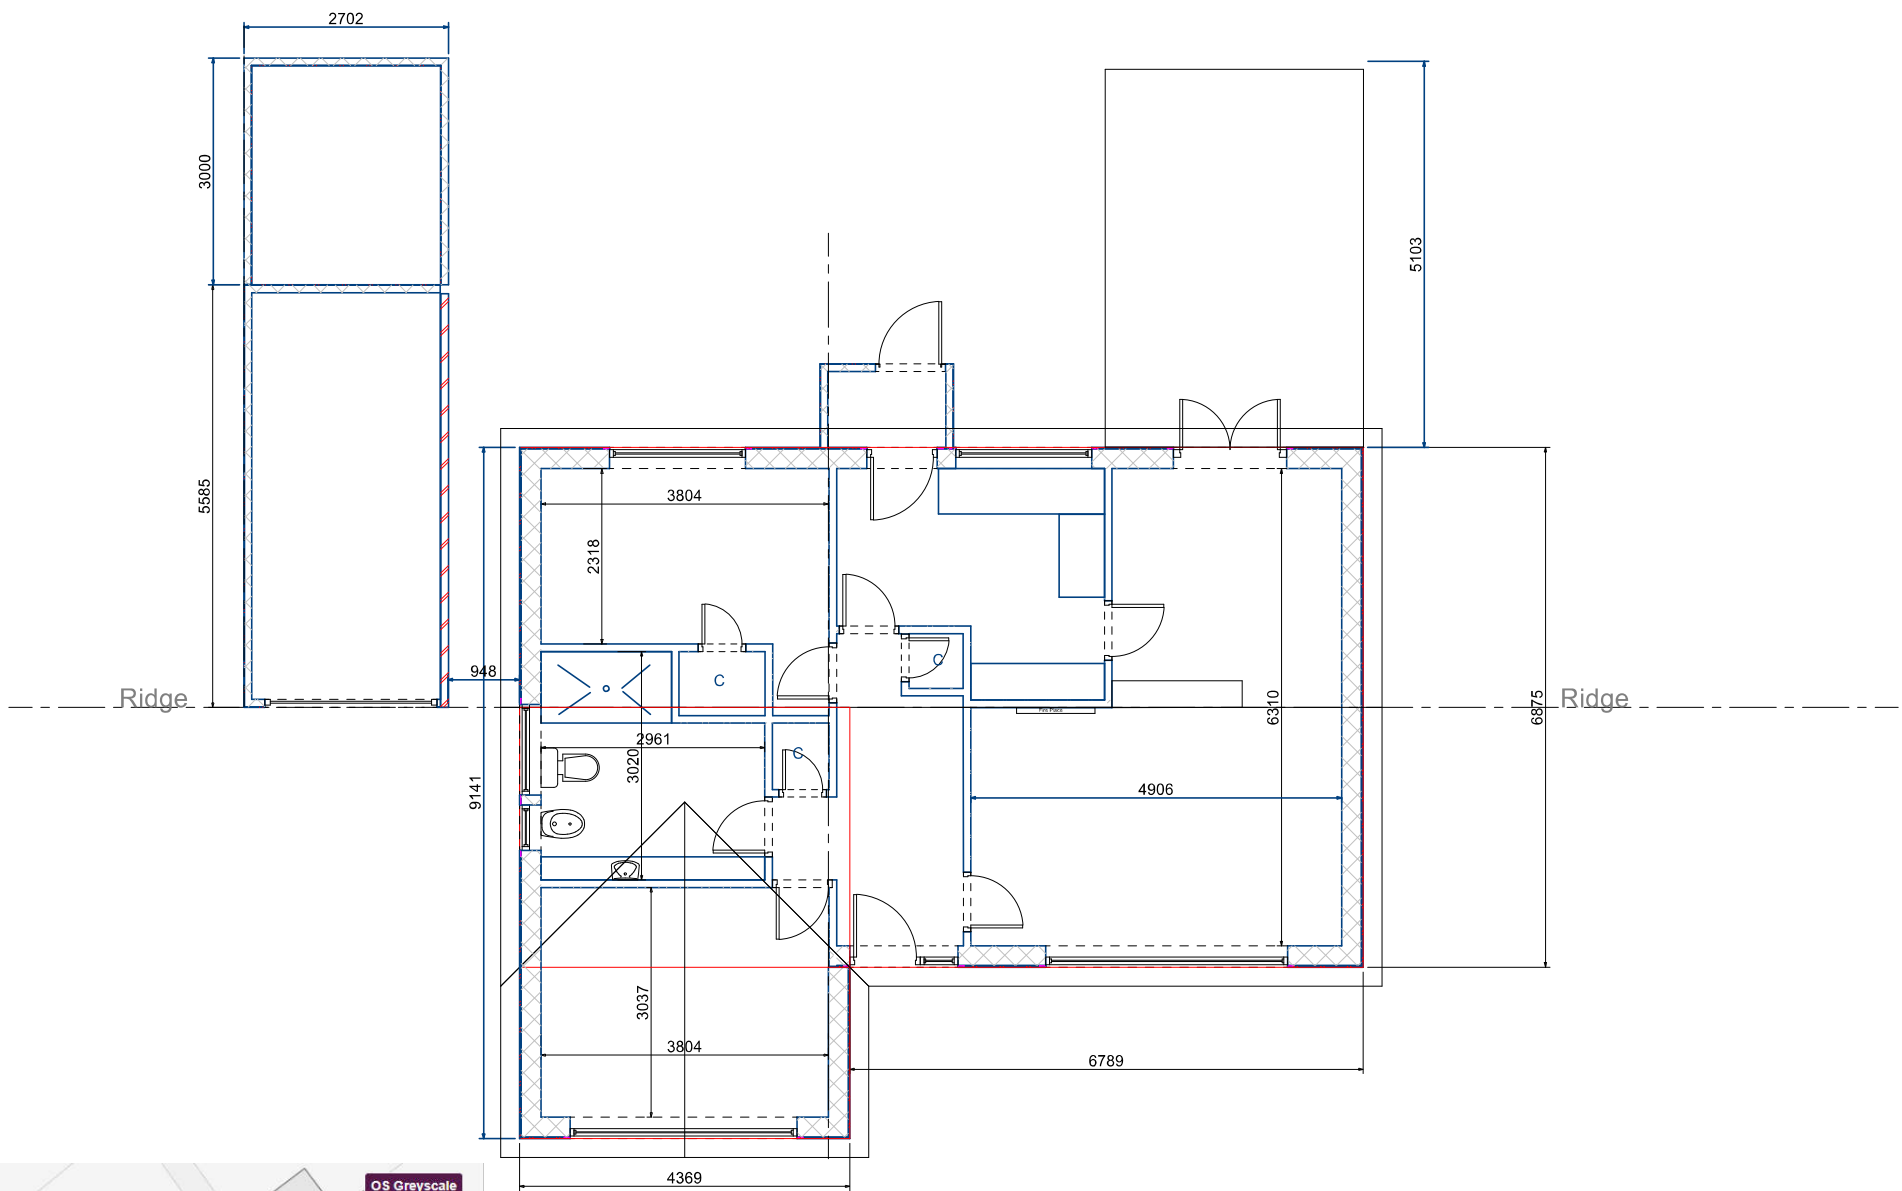

Existing Floor Plan

Notes:

Cantley Design

Cantley Design

Project

Conversion
8 Gurney Close
Reading
RG4 7LE

Drawing Type
Existing Planning

Client

Mr and Mrs C. Payne

Drawing Number
RDO/1/20/A/D1

Date
May 2023

Drawn by
Bob Owles


Scale
1:100 @ A3

Checked by
NCO

Cantley Drawing Services
20 Cantley Crescent
Wokingham
RG41 1NX
0781 803 2212

Page Size - A3

1: 100 @ A3

 

All Works Subject To Building Control All Dimensions and Roof Angles To Be Checked on Site