


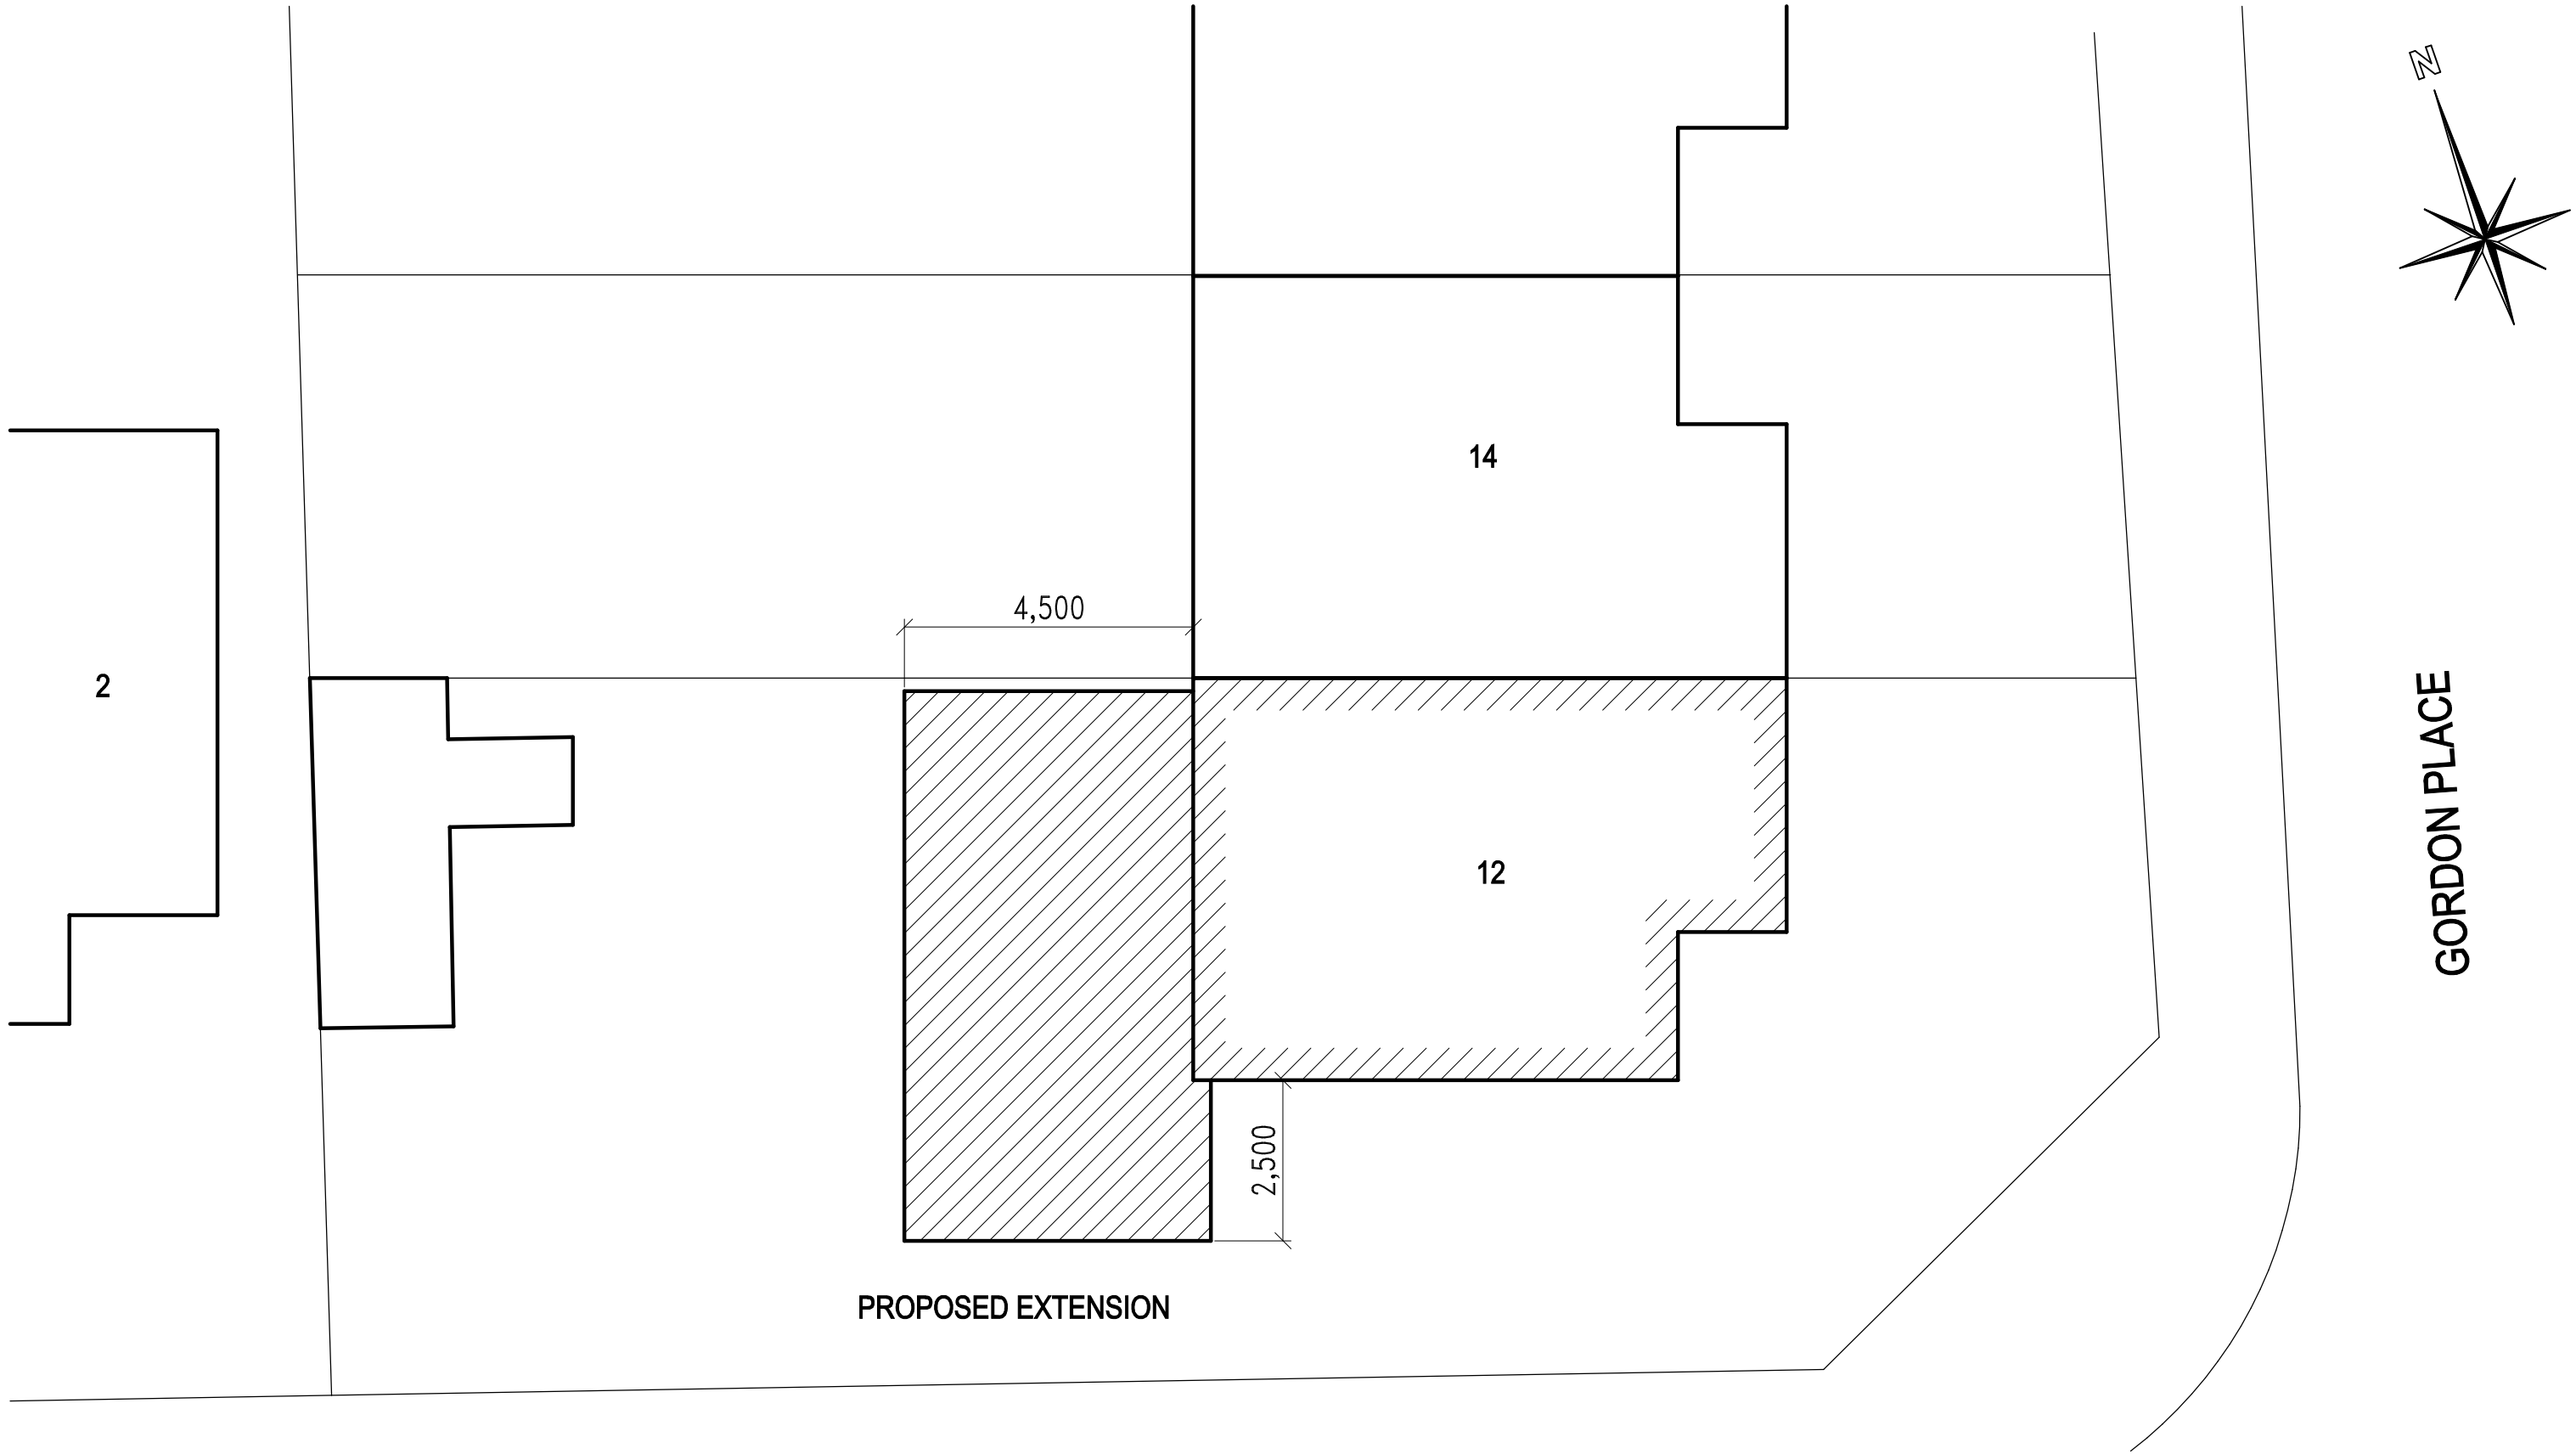

Job			SINGLE STOREY REAR EXTENSION 12 GORDON PLACE READING RG30 1LA			pioneer designs ltd 17 Kingswood Court, Reading RG30 2AU 01183475590 / 07725338742 pioneerdesignsltd@gmail.com
Client			MR JITENDRA TAMBE			
Drawing			SITE PLAN			Date Revisions A 18.05.21 DRAWING UPDATE
Date	JULY 2023	Scale	1:100	Dwg. No.	230701-3	