




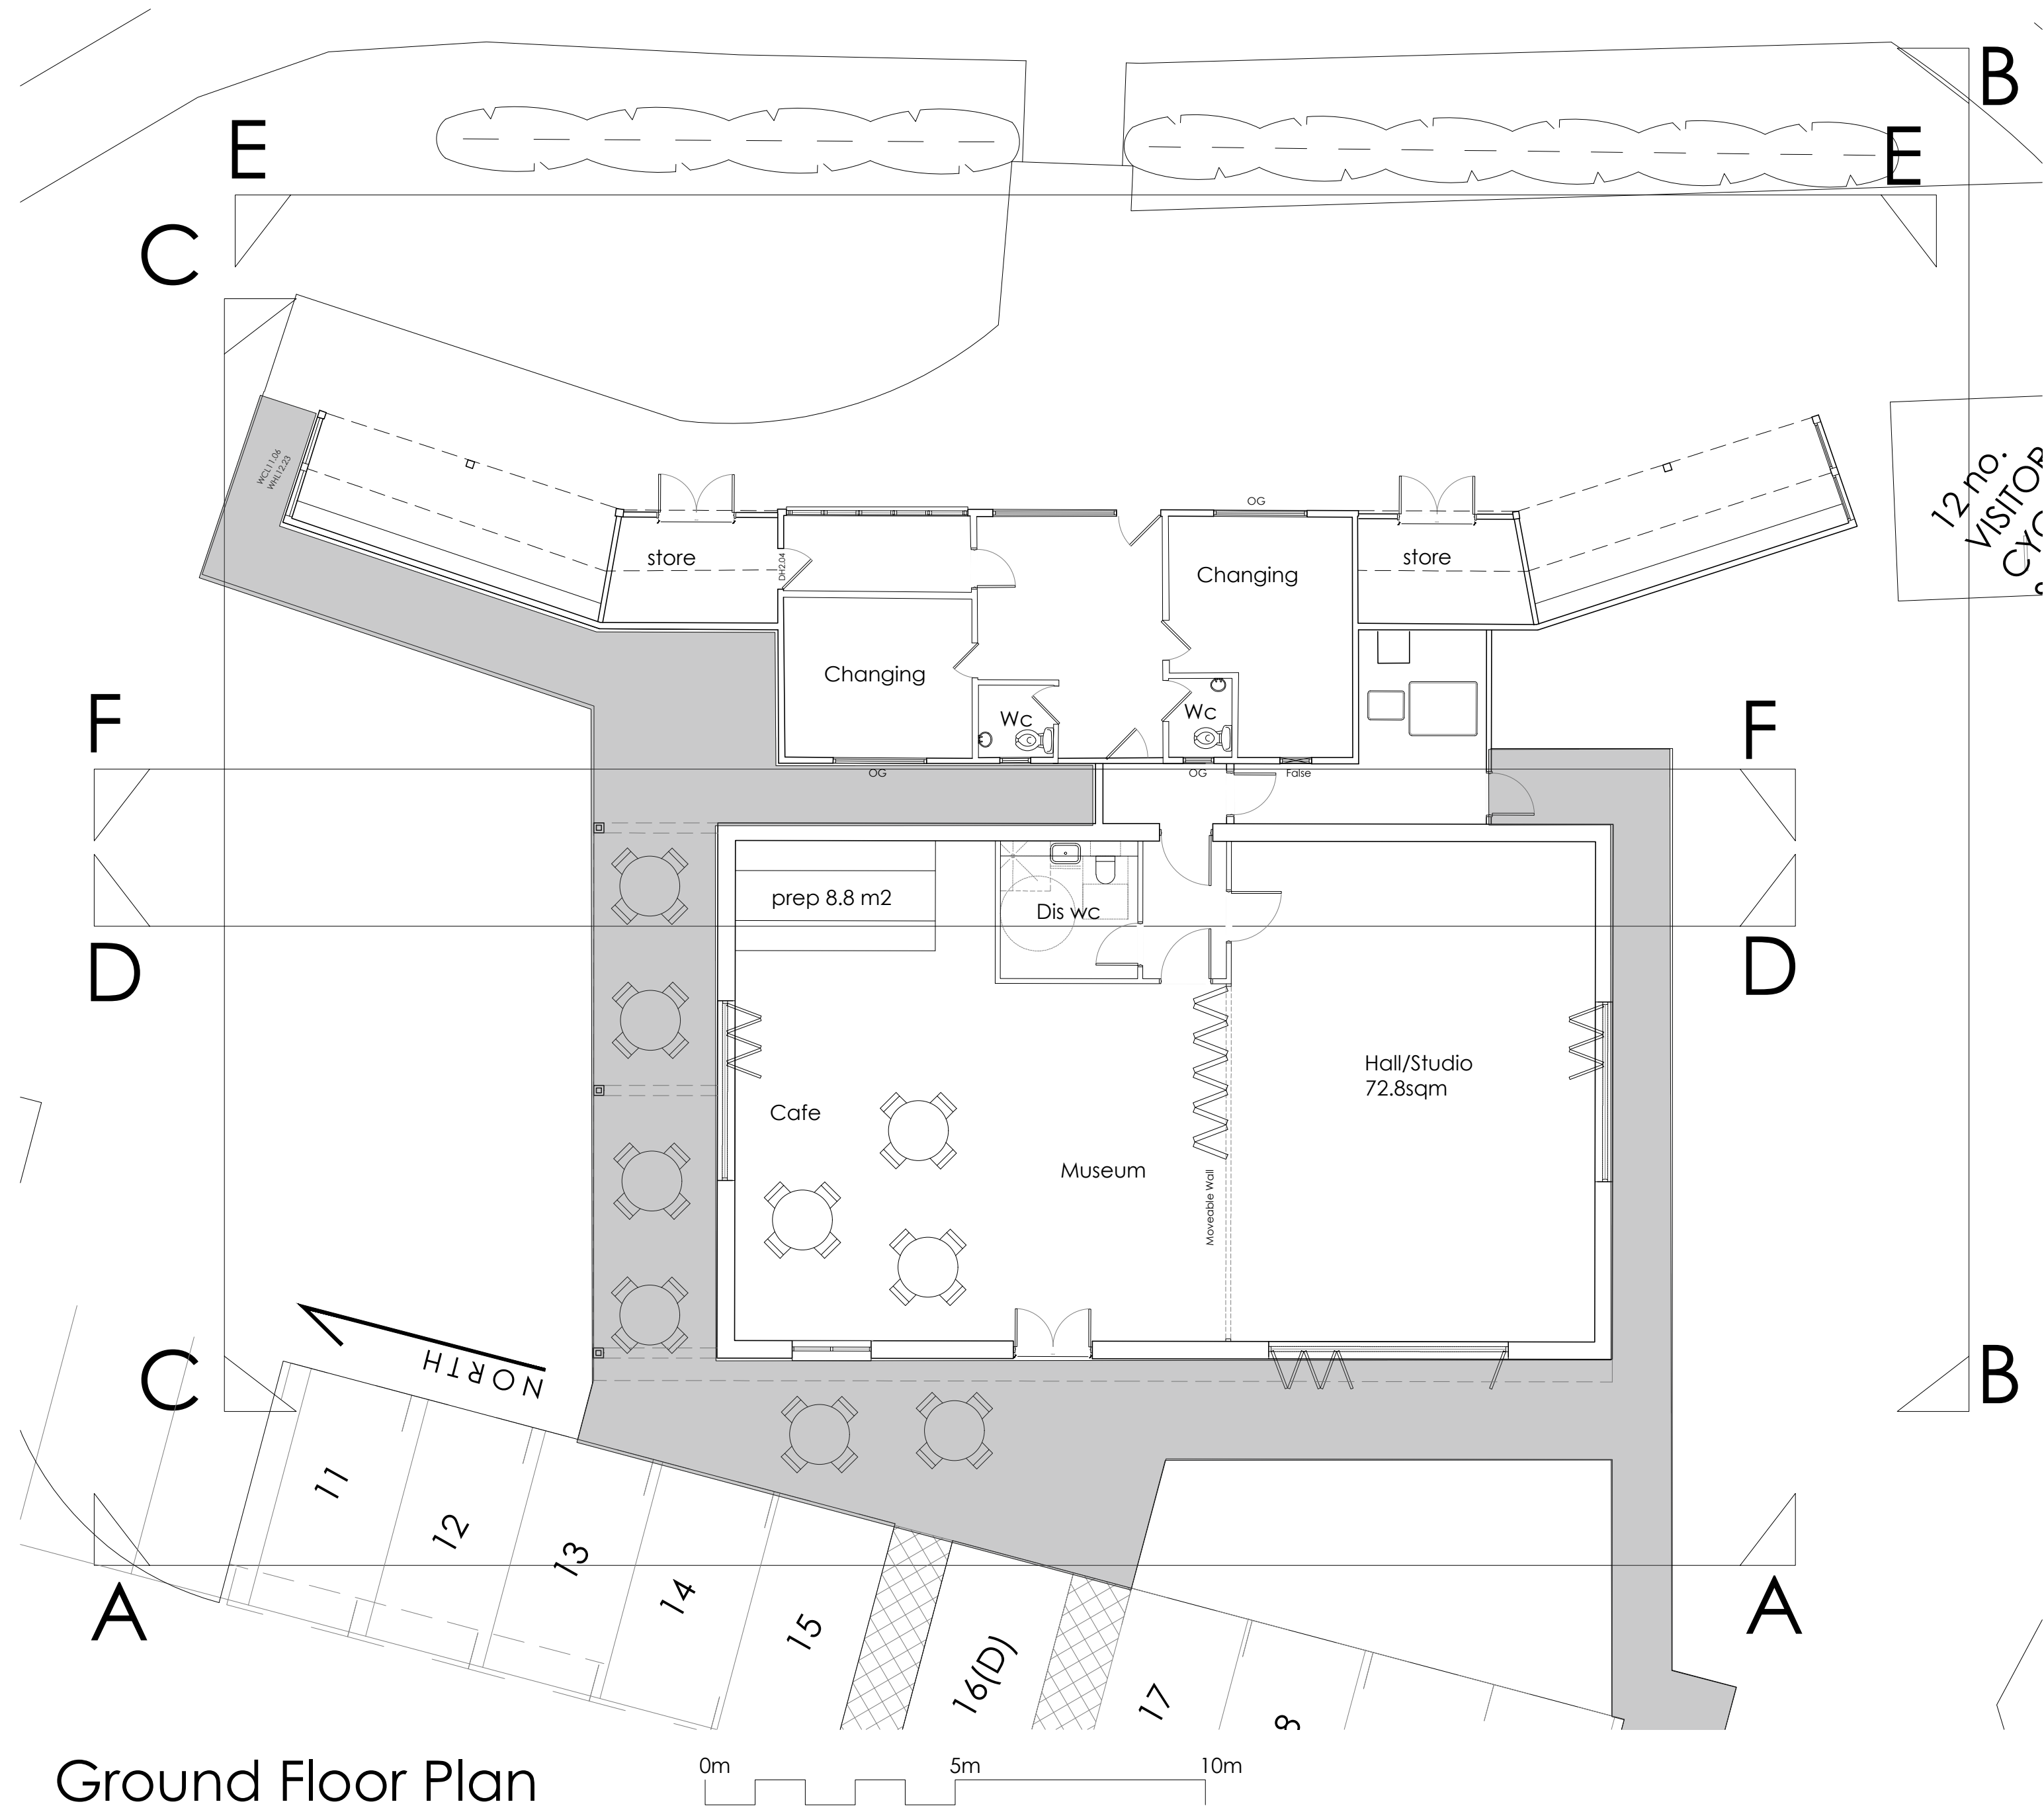


Ground Floor Plan

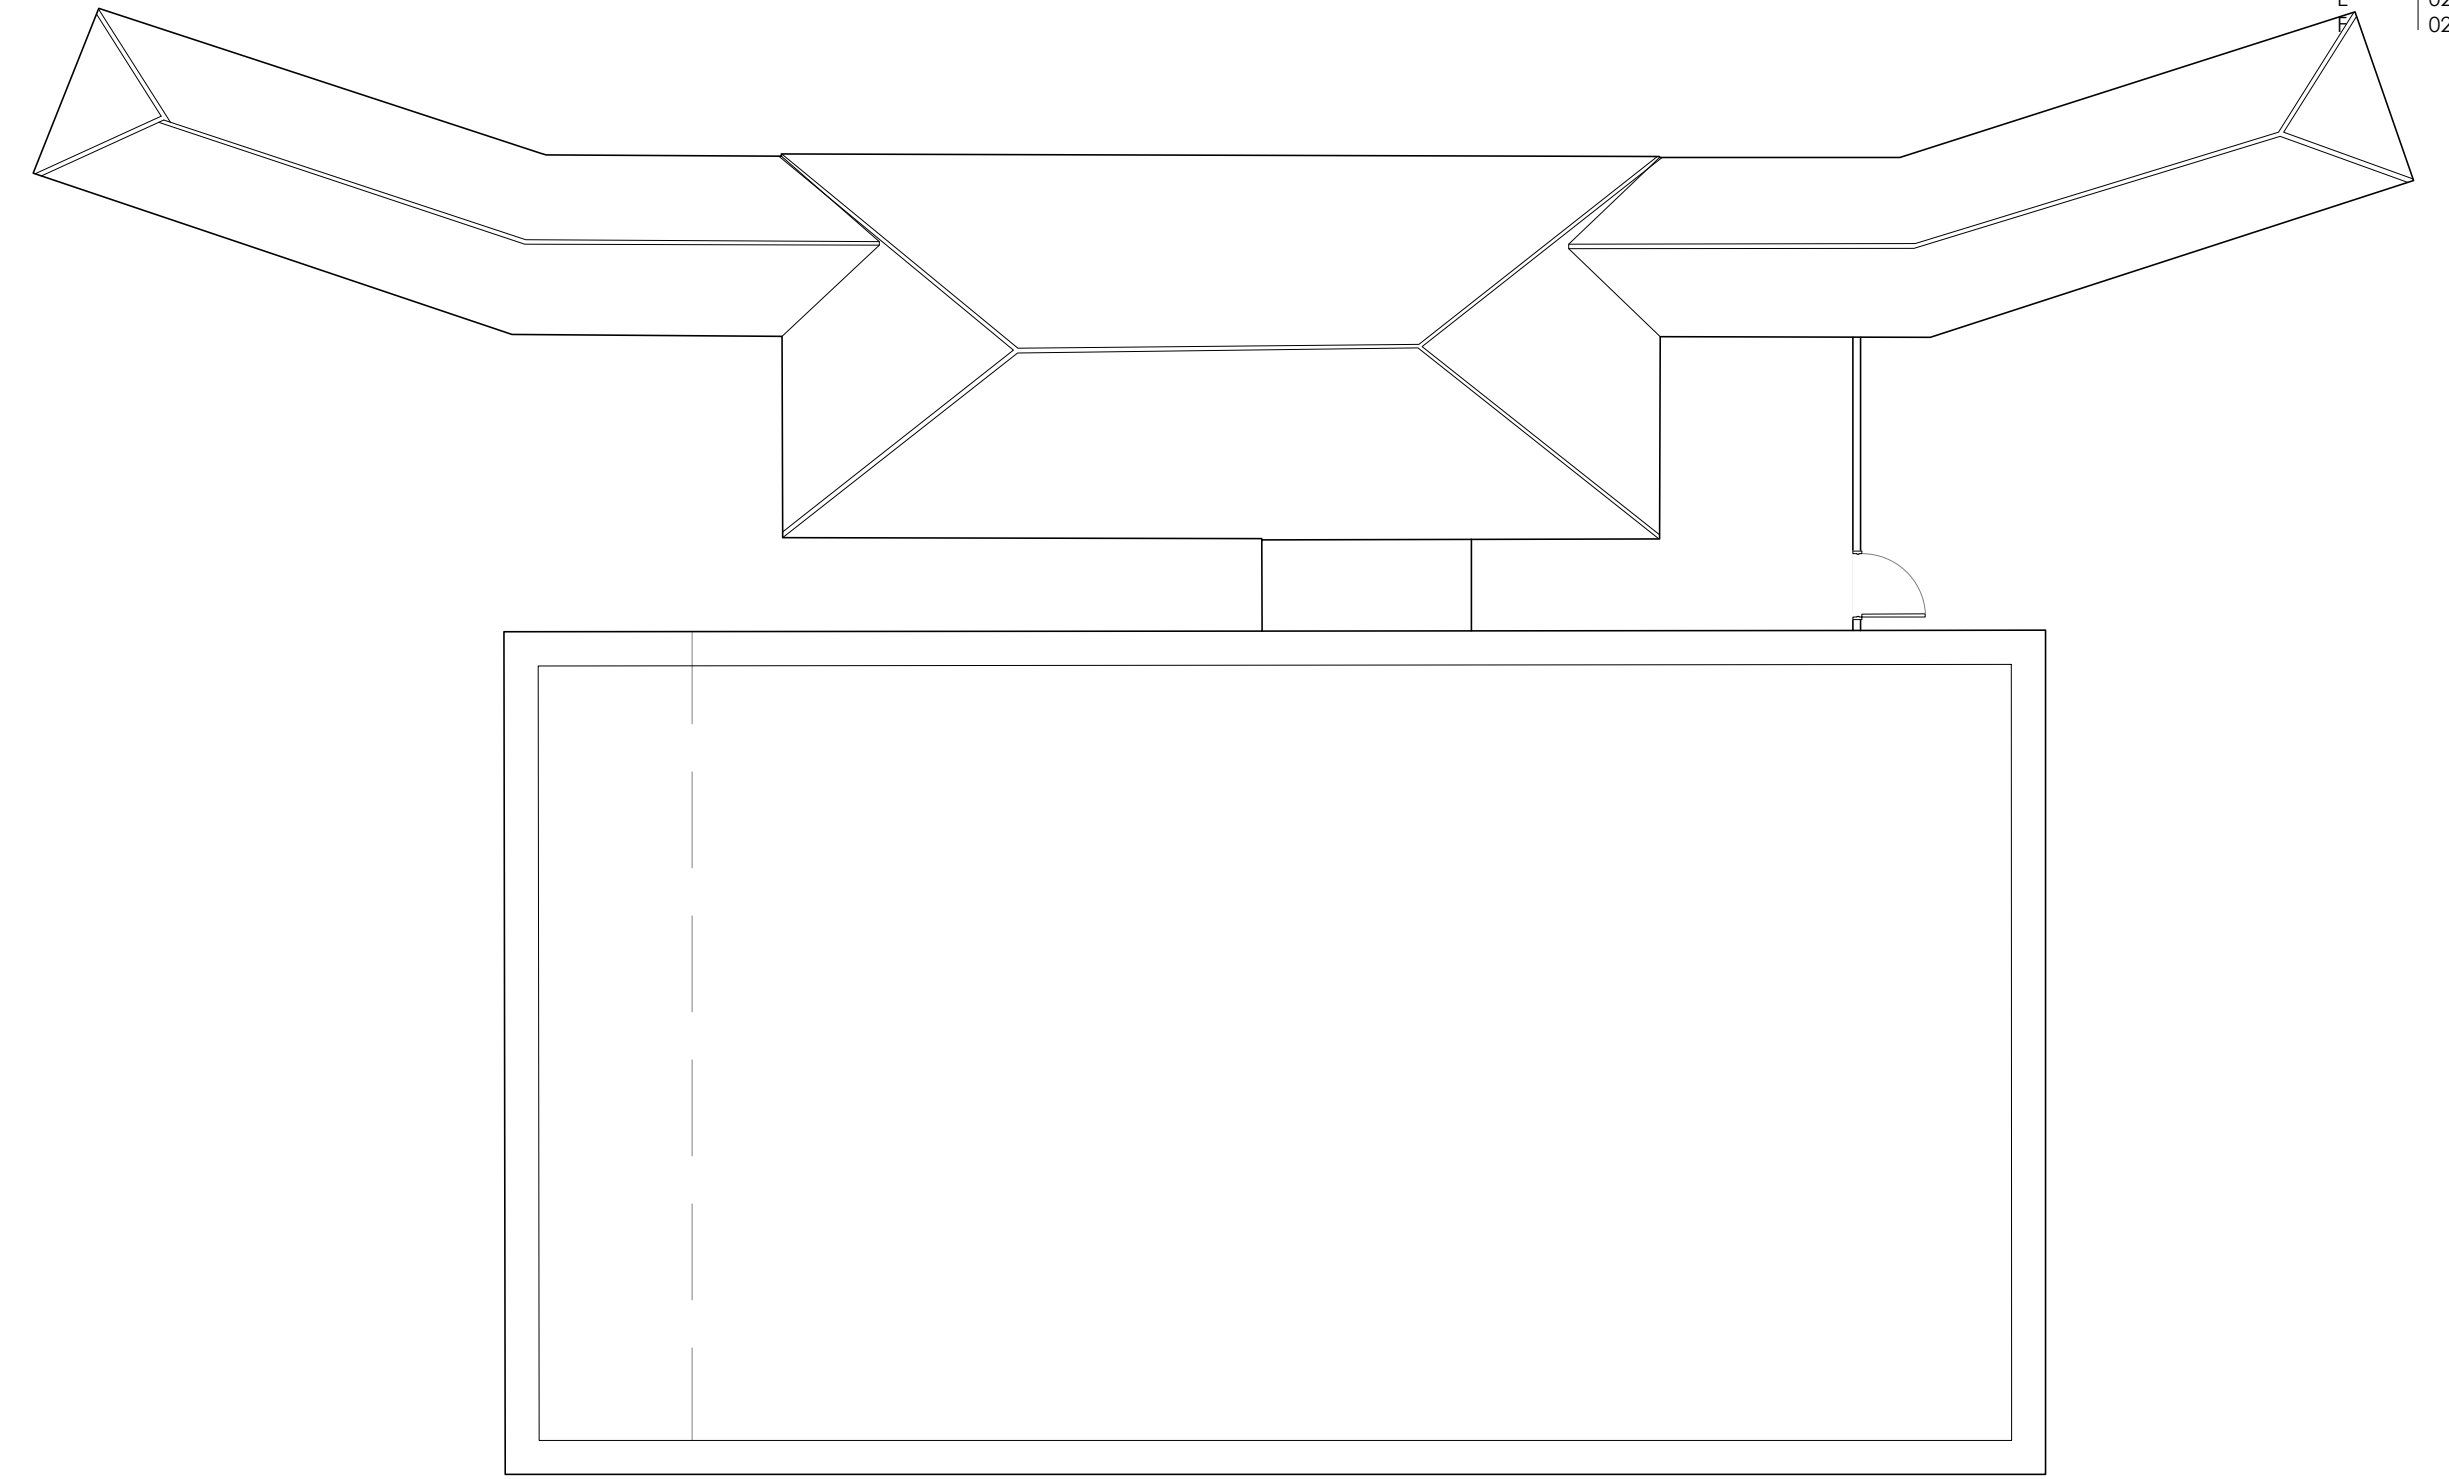


Roof Plan

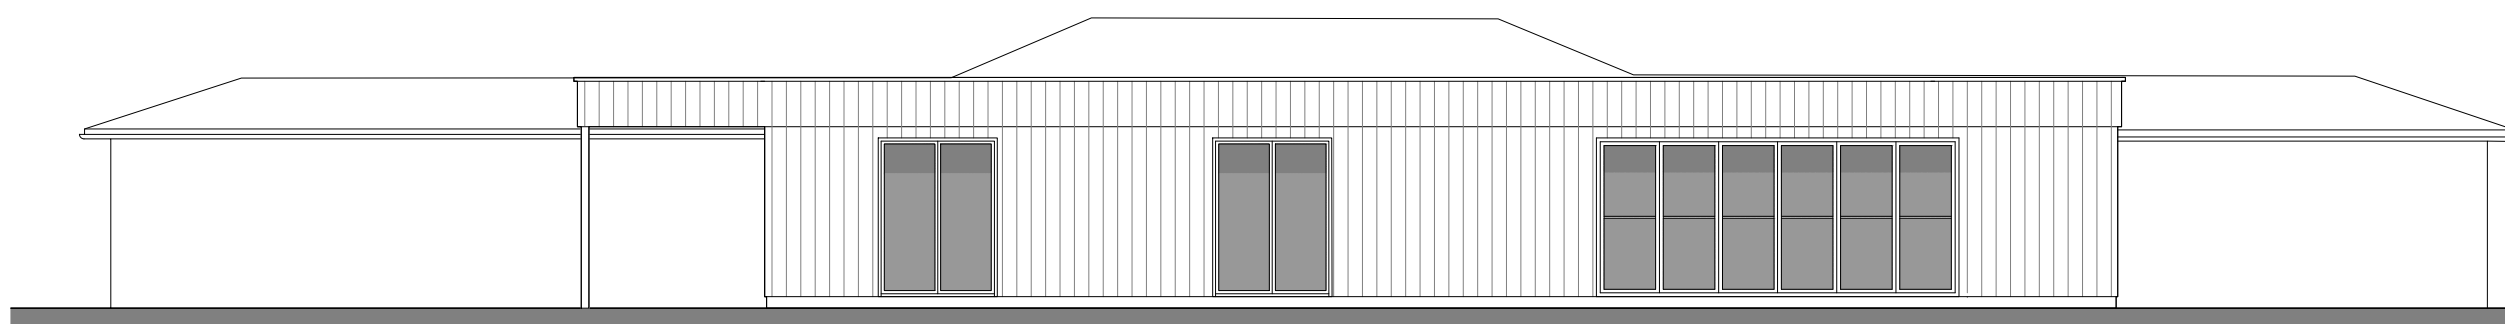

Elevation A\_A

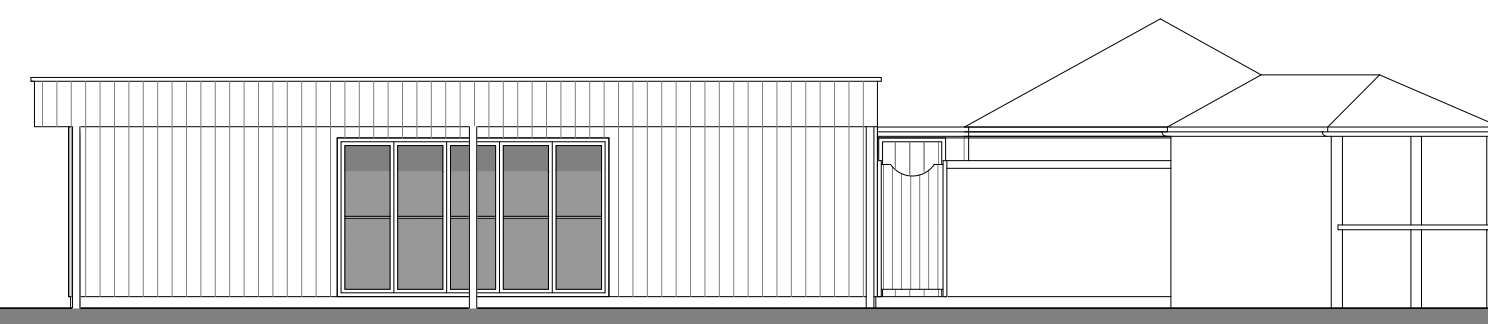


Elevation B\_B

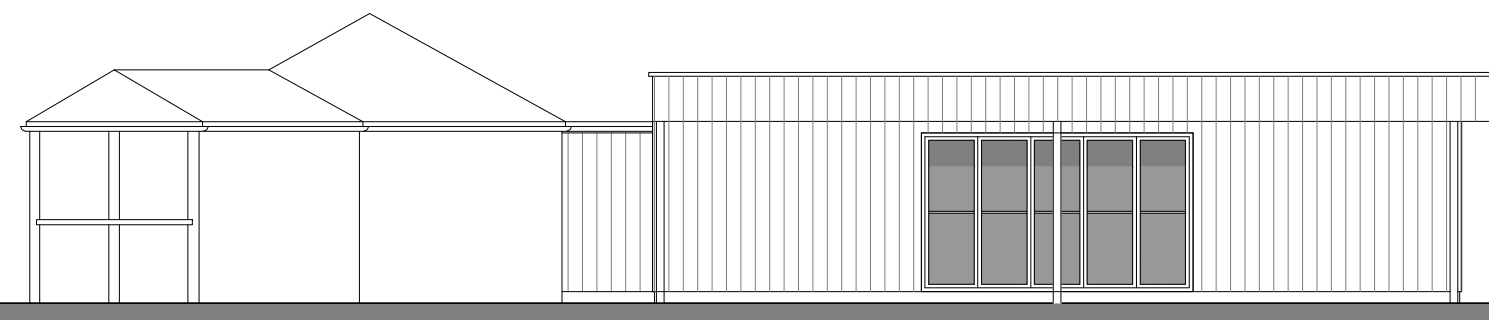


Elevation C\_C



Section D\_D

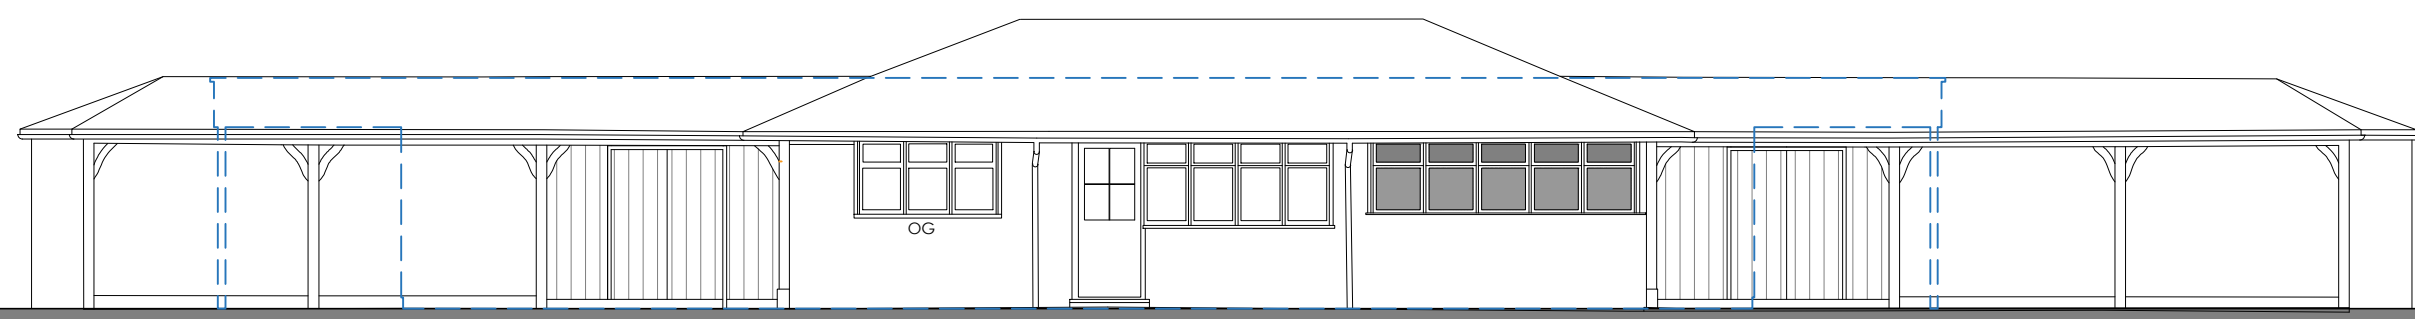

Elevation E\_E with Behind Proposed Outline

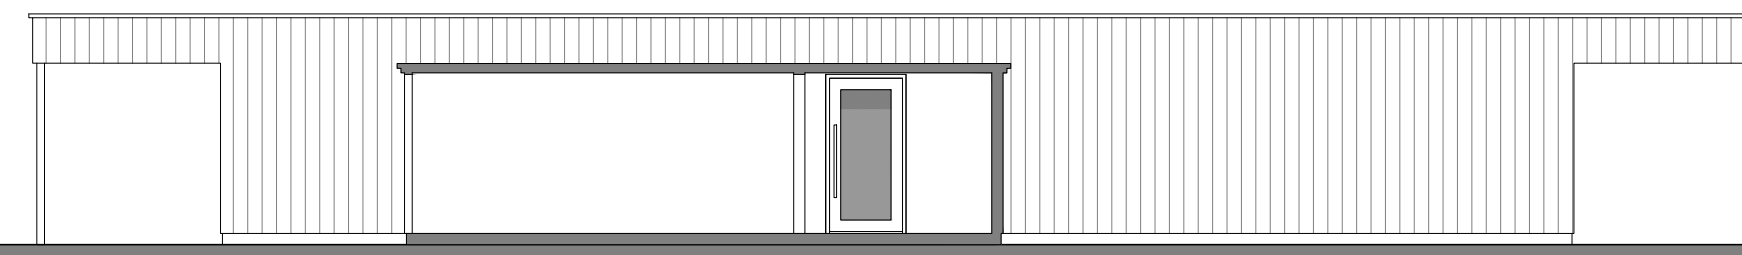

Section F\_F

**NOTES:**  
DIMENSIONS ARE NOT TO BE SCALED FROM THIS DRAWING  
ALL DIMENSIONS ARE TO BE CHECKED AGAINST ACTUAL SITE DIMENSIONS BEFORE ANY WORK IS FABRICATED

**COPYRIGHT RESERVED**  
THIS DRAWING IS THE PROPERTY OF BHP HARWOOD ARCHITECTS AND MAY NOT BE COPIED, REPRODUCED, LENT OR DISCLOSED WITHOUT THEIR EXPRESS PERMISSION IN WRITING.

**REVISIONS**

| Rev. | Date     | Description   |
|------|----------|---------------|
| A    | 21.12.22 | gen revisions |
| B    | 24.03.23 | Updated       |
| C    | 18.05.23 | Updated       |
| D    | 19.05.23 | Updated       |
| E    | 02.06.23 | Updated       |
| F    | 02.06.23 | Updated       |

Client :  
BEEHCROFT  
DEVELOPMENTS LTD

Job :  
CAVERSHAM PARK

Drawing Title:  
Proposed Extension  
to Pavilion Plans  
and Elevations

Scale:  
1:100 @ A1

Date: DEC 21  
Drawn By: ES/RN  
Checked: \*\*\*

Drawing No: 3251.P.157  
Revision: F

**PLANNING**

The White Barn, Manor Farm, Manor Road  
Wantage, Oxfordshire, OX12 8NE  
T: 01235 765322 F: 01235 765373

The Mansion House, Hartham Park, Corsham,  
Wiltshire, SN13 0RP  
T: 01249 700489 F: 01249 470077

info@bhp-harwood.co.uk - www.bhp-harwood.co.uk

