


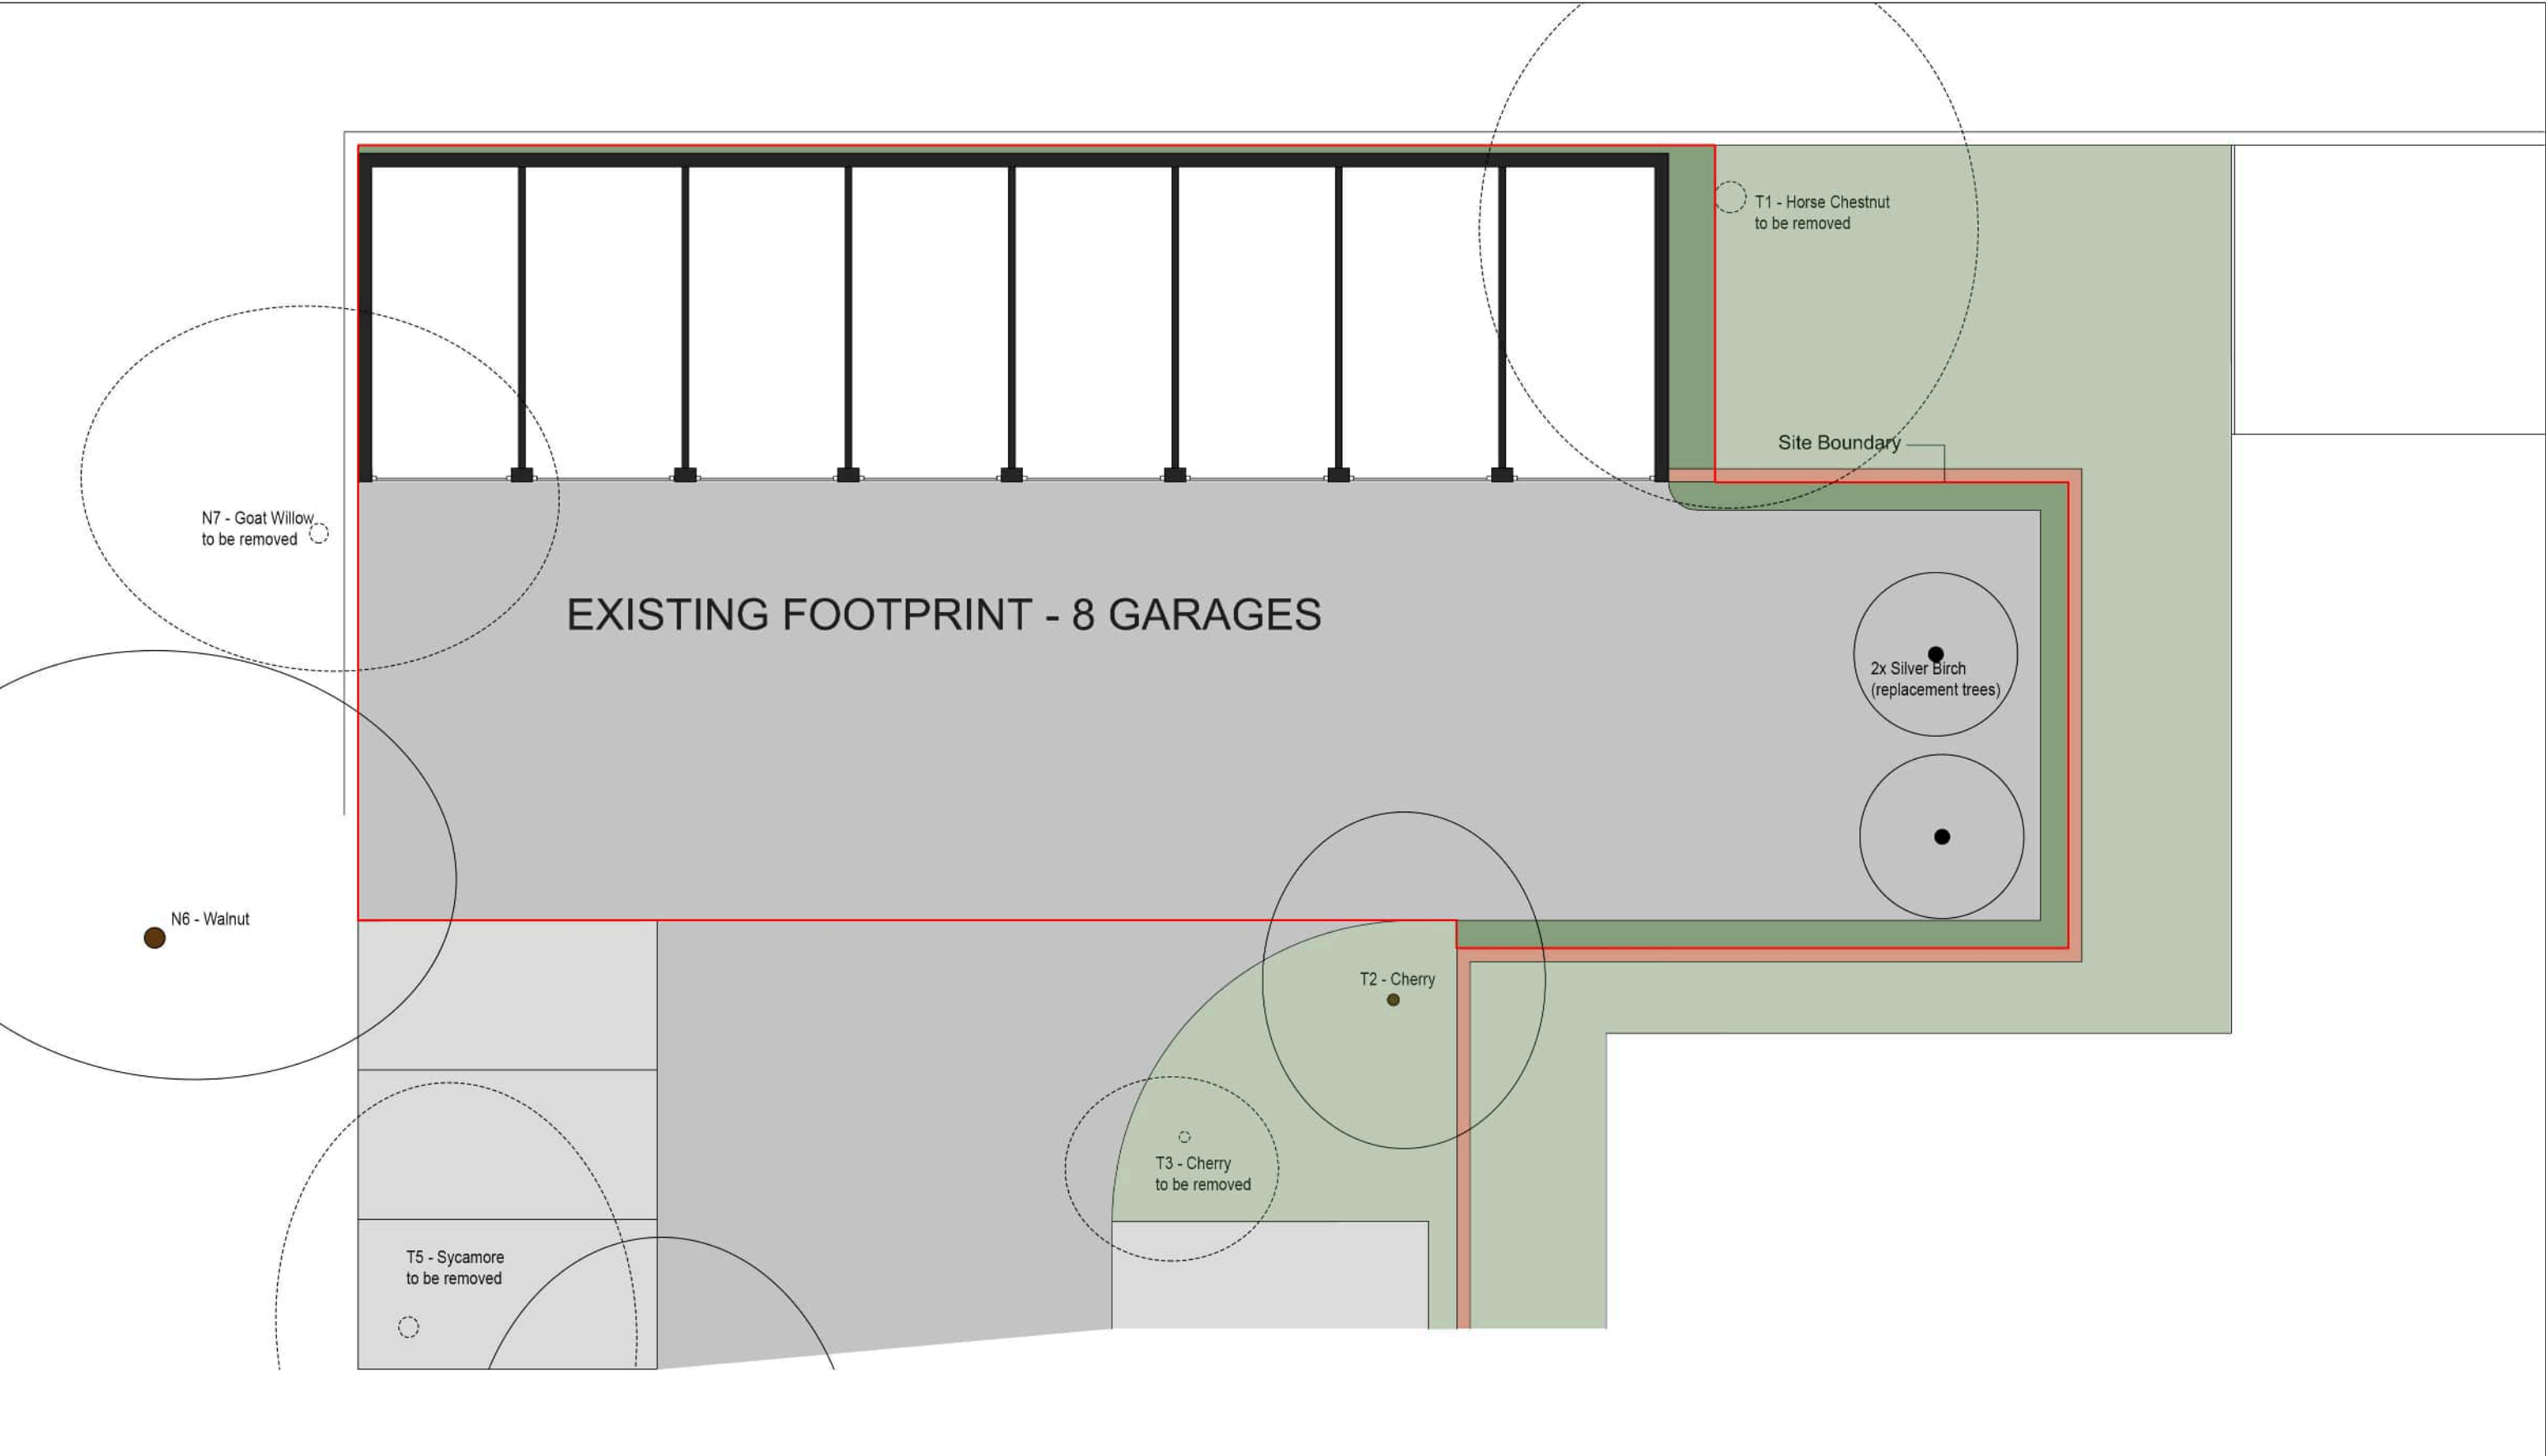

© Copyright Andrew Neil Associates Ltd Do not scale from the drawing. Report all discrepancies to Andrew Neil Associates Ltd immediately. All dimensions to be confirmed by the Contractor prior to commencement of the works.					Revisions			Client:	Aralbridge Limited 109 Wise Lane, Mill Hill, London NW7		ANDREW NEIL ASSOCIATES LTD CHARTERED ARCHITECTS AND DESIGNERS D'ABERNON STATION ROAD, GILLING EAST YORK YO62 4JL TELEPHONE: 01438 745996 WEBSITE: www.ana.uk.net EMAIL: mail@ana.uk.net	
					A	11.11.22	Trees locations and names updated.	PI				
									Project:	Three new residential units Epping Close, Russell Street, Reading, Berks, RG1 7YD		
									Drawing:	Existing site plan		
									Date:	March 2021	Project No:	21/02
									Scale:	1:100 @ A3	Drawing No:	PL-102 Rev A