


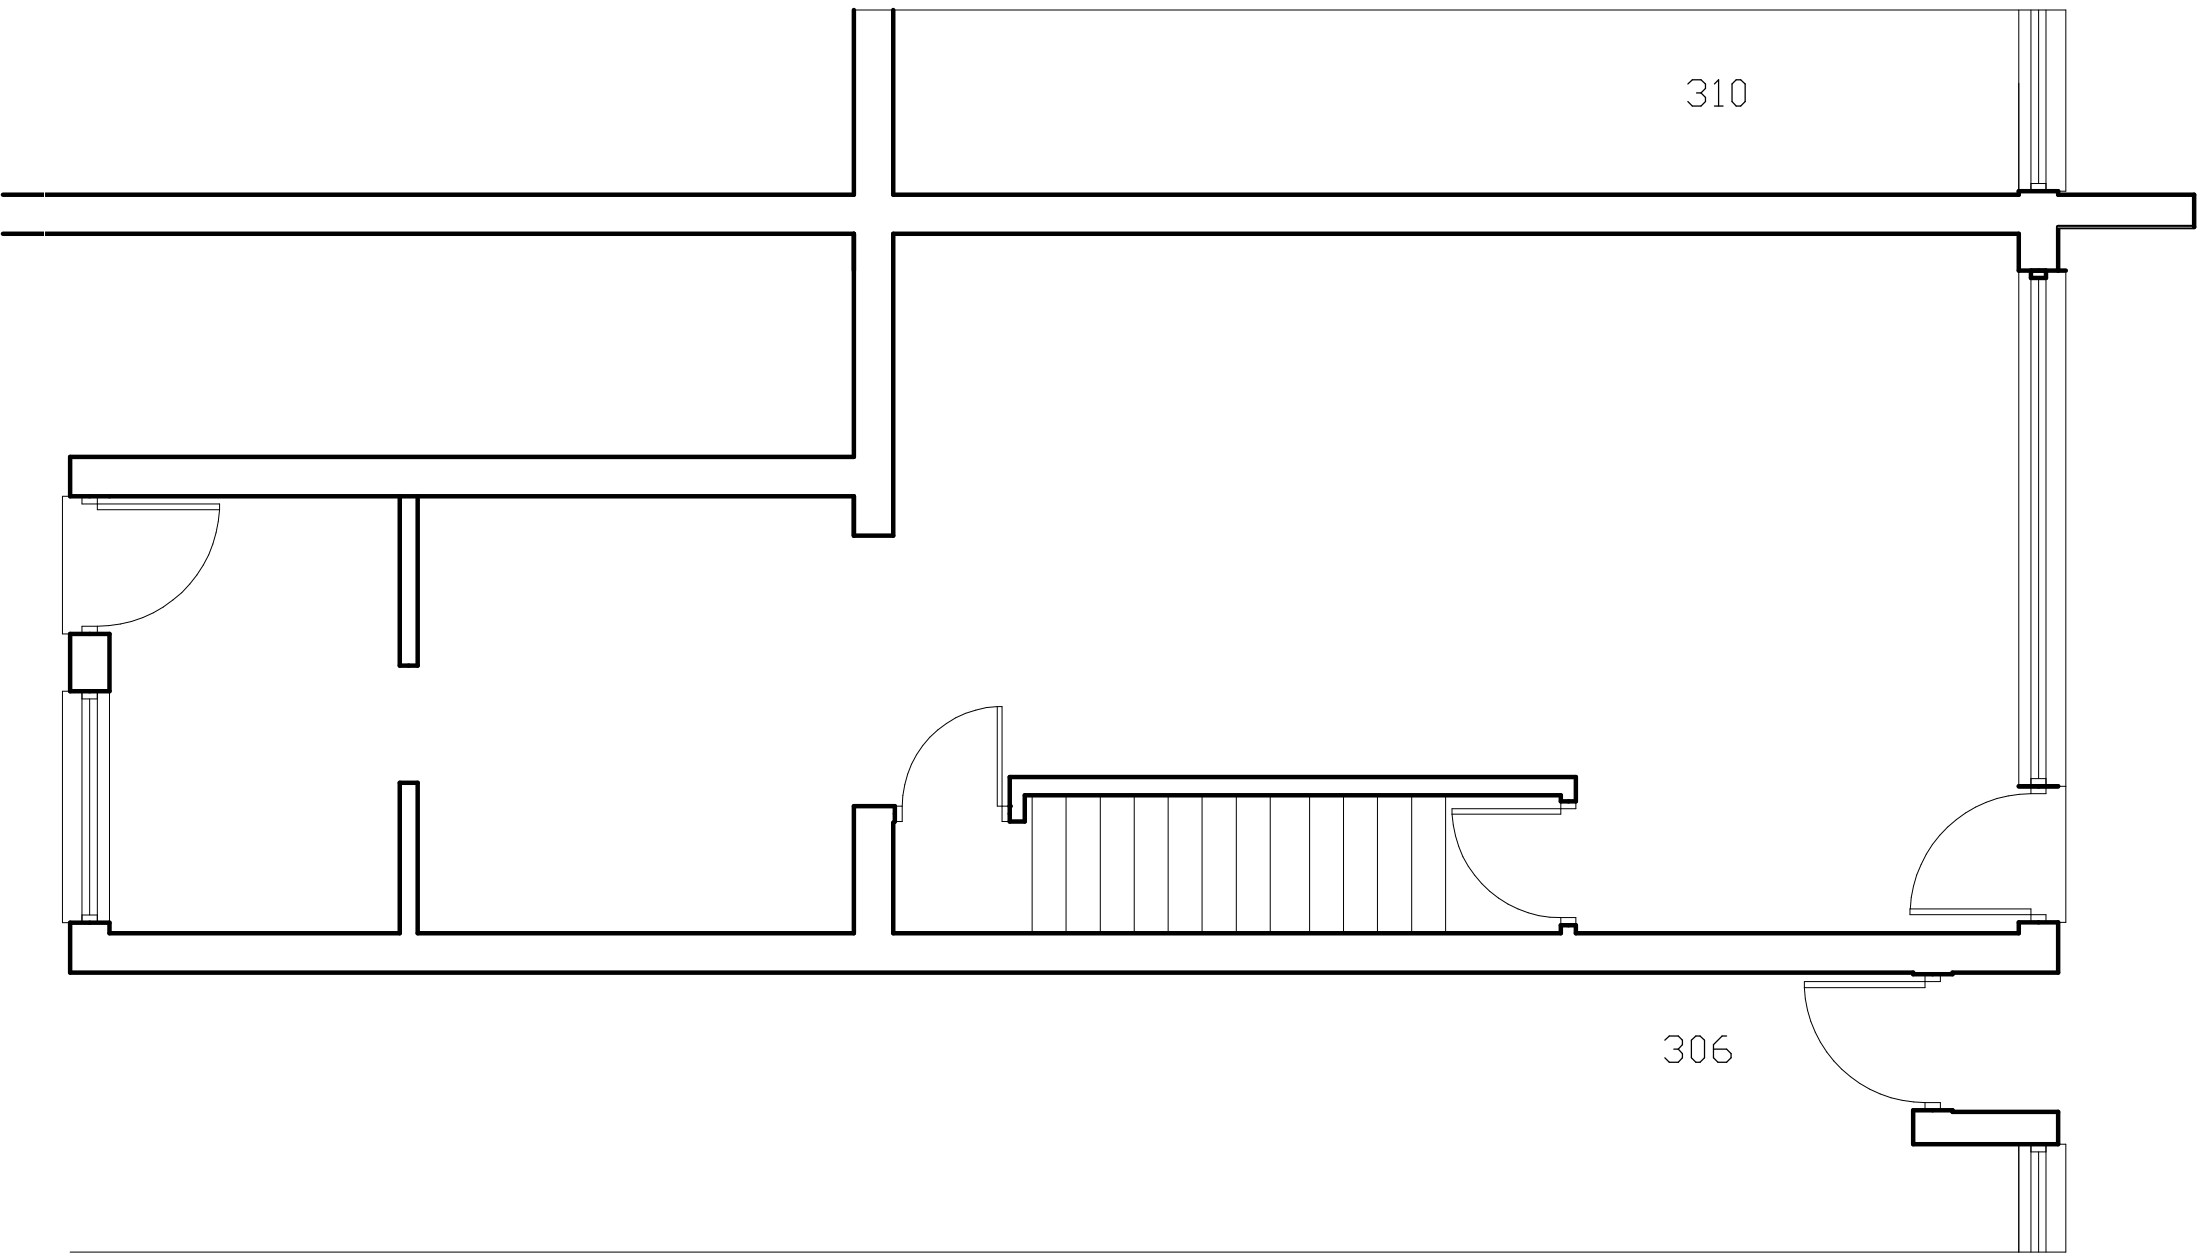

Job 308 OXFORD ROAD CHANGE OF USE FROM A1 TO A3 READING RG30 1AD			pioneer designs ltd 17 Kingwood Court, Reading RG30 2AU 01189476590 / 07728338742 pioneerdesignsld@gmail.com
Client MR H MESHWANAI			
Drawing EXISTING FLOOR PLAN			
Date JUNE 2023	Scale 1:50 (A3)	Dwg. No. 23051-5	
Date Revisions			