



Notes

This drawing is to be scaled for planning purposes only.
All dimensions are in millimeters unless noted otherwise.
This drawing to be read in conjunction with drawings 001 to 000
All dimensions to be checked on site prior to the commencement of any construction.
This drawing may not be reproduced in any part or form without the written consent of KJC CAD & Draughting Services Ltd.
ALL COPYRIGHTS RESERVED



Revisions:		
Rev	Date	Description

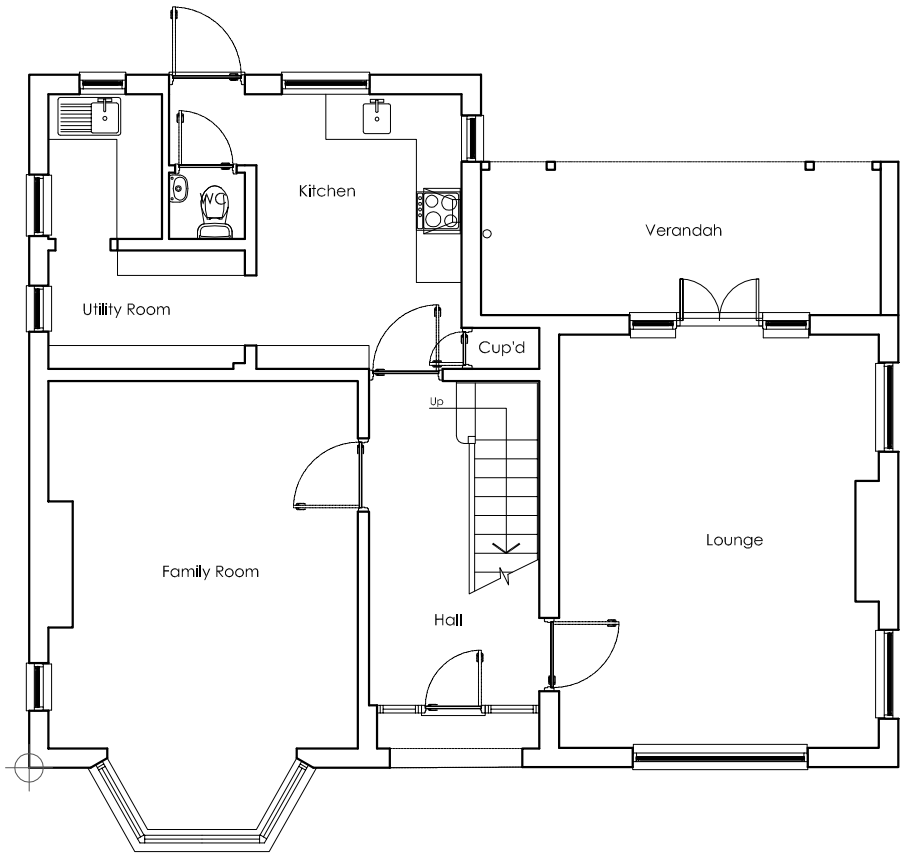

Existing ground floor plan

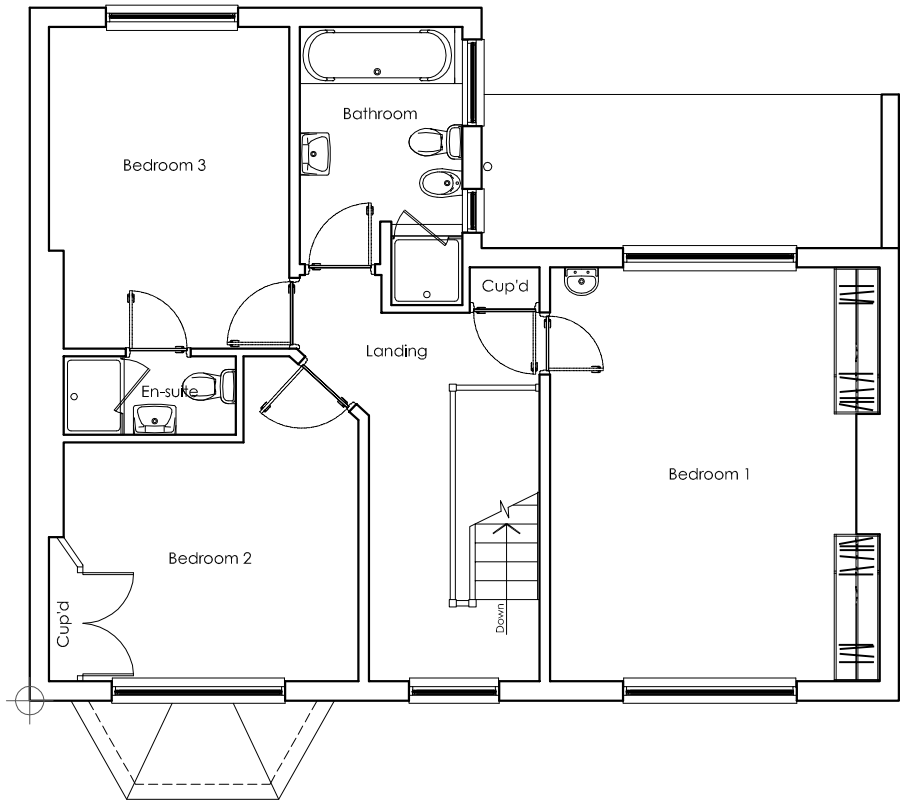

Existing first floor plan

  

KJC CAD & Draughting Services Limited
4 Vale View, Charvil,
Berkshire. RG10 9SJ
Tel: 01189672466
Mob: 07866589043
e-mail: kjc.cads@ntlworld.com
www.kjccadand.com

Project
27 Western Elms Avenue Reading RG30 2AL

Drawing title
Project Number: K235
Drawing Number: 002
Scale: As shown @ A3
Date: December 2022
Title: Existing Ground & first floor plans
Revision: