


This drawing may be scaled with reference to the scale bar for planning application purposes only. Do not scale for any other purpose, use only annotated dimensions. All dimensions are to be checked by parties using the drawing, and any errors or omissions are to be reported to Weston & Co Architects Ltd.

Rev.	Date	Note	Author	Checked
A	06/06/22	Revised following RBC's comments	IG	CTW
B	12/10/22	Revised to address RBC's comments	IG	CTW
C	17/04/23	Revised to address RBC's comments	IG	CTW
D	26/04/23	Revised to address RBC's comments	IG	CTW

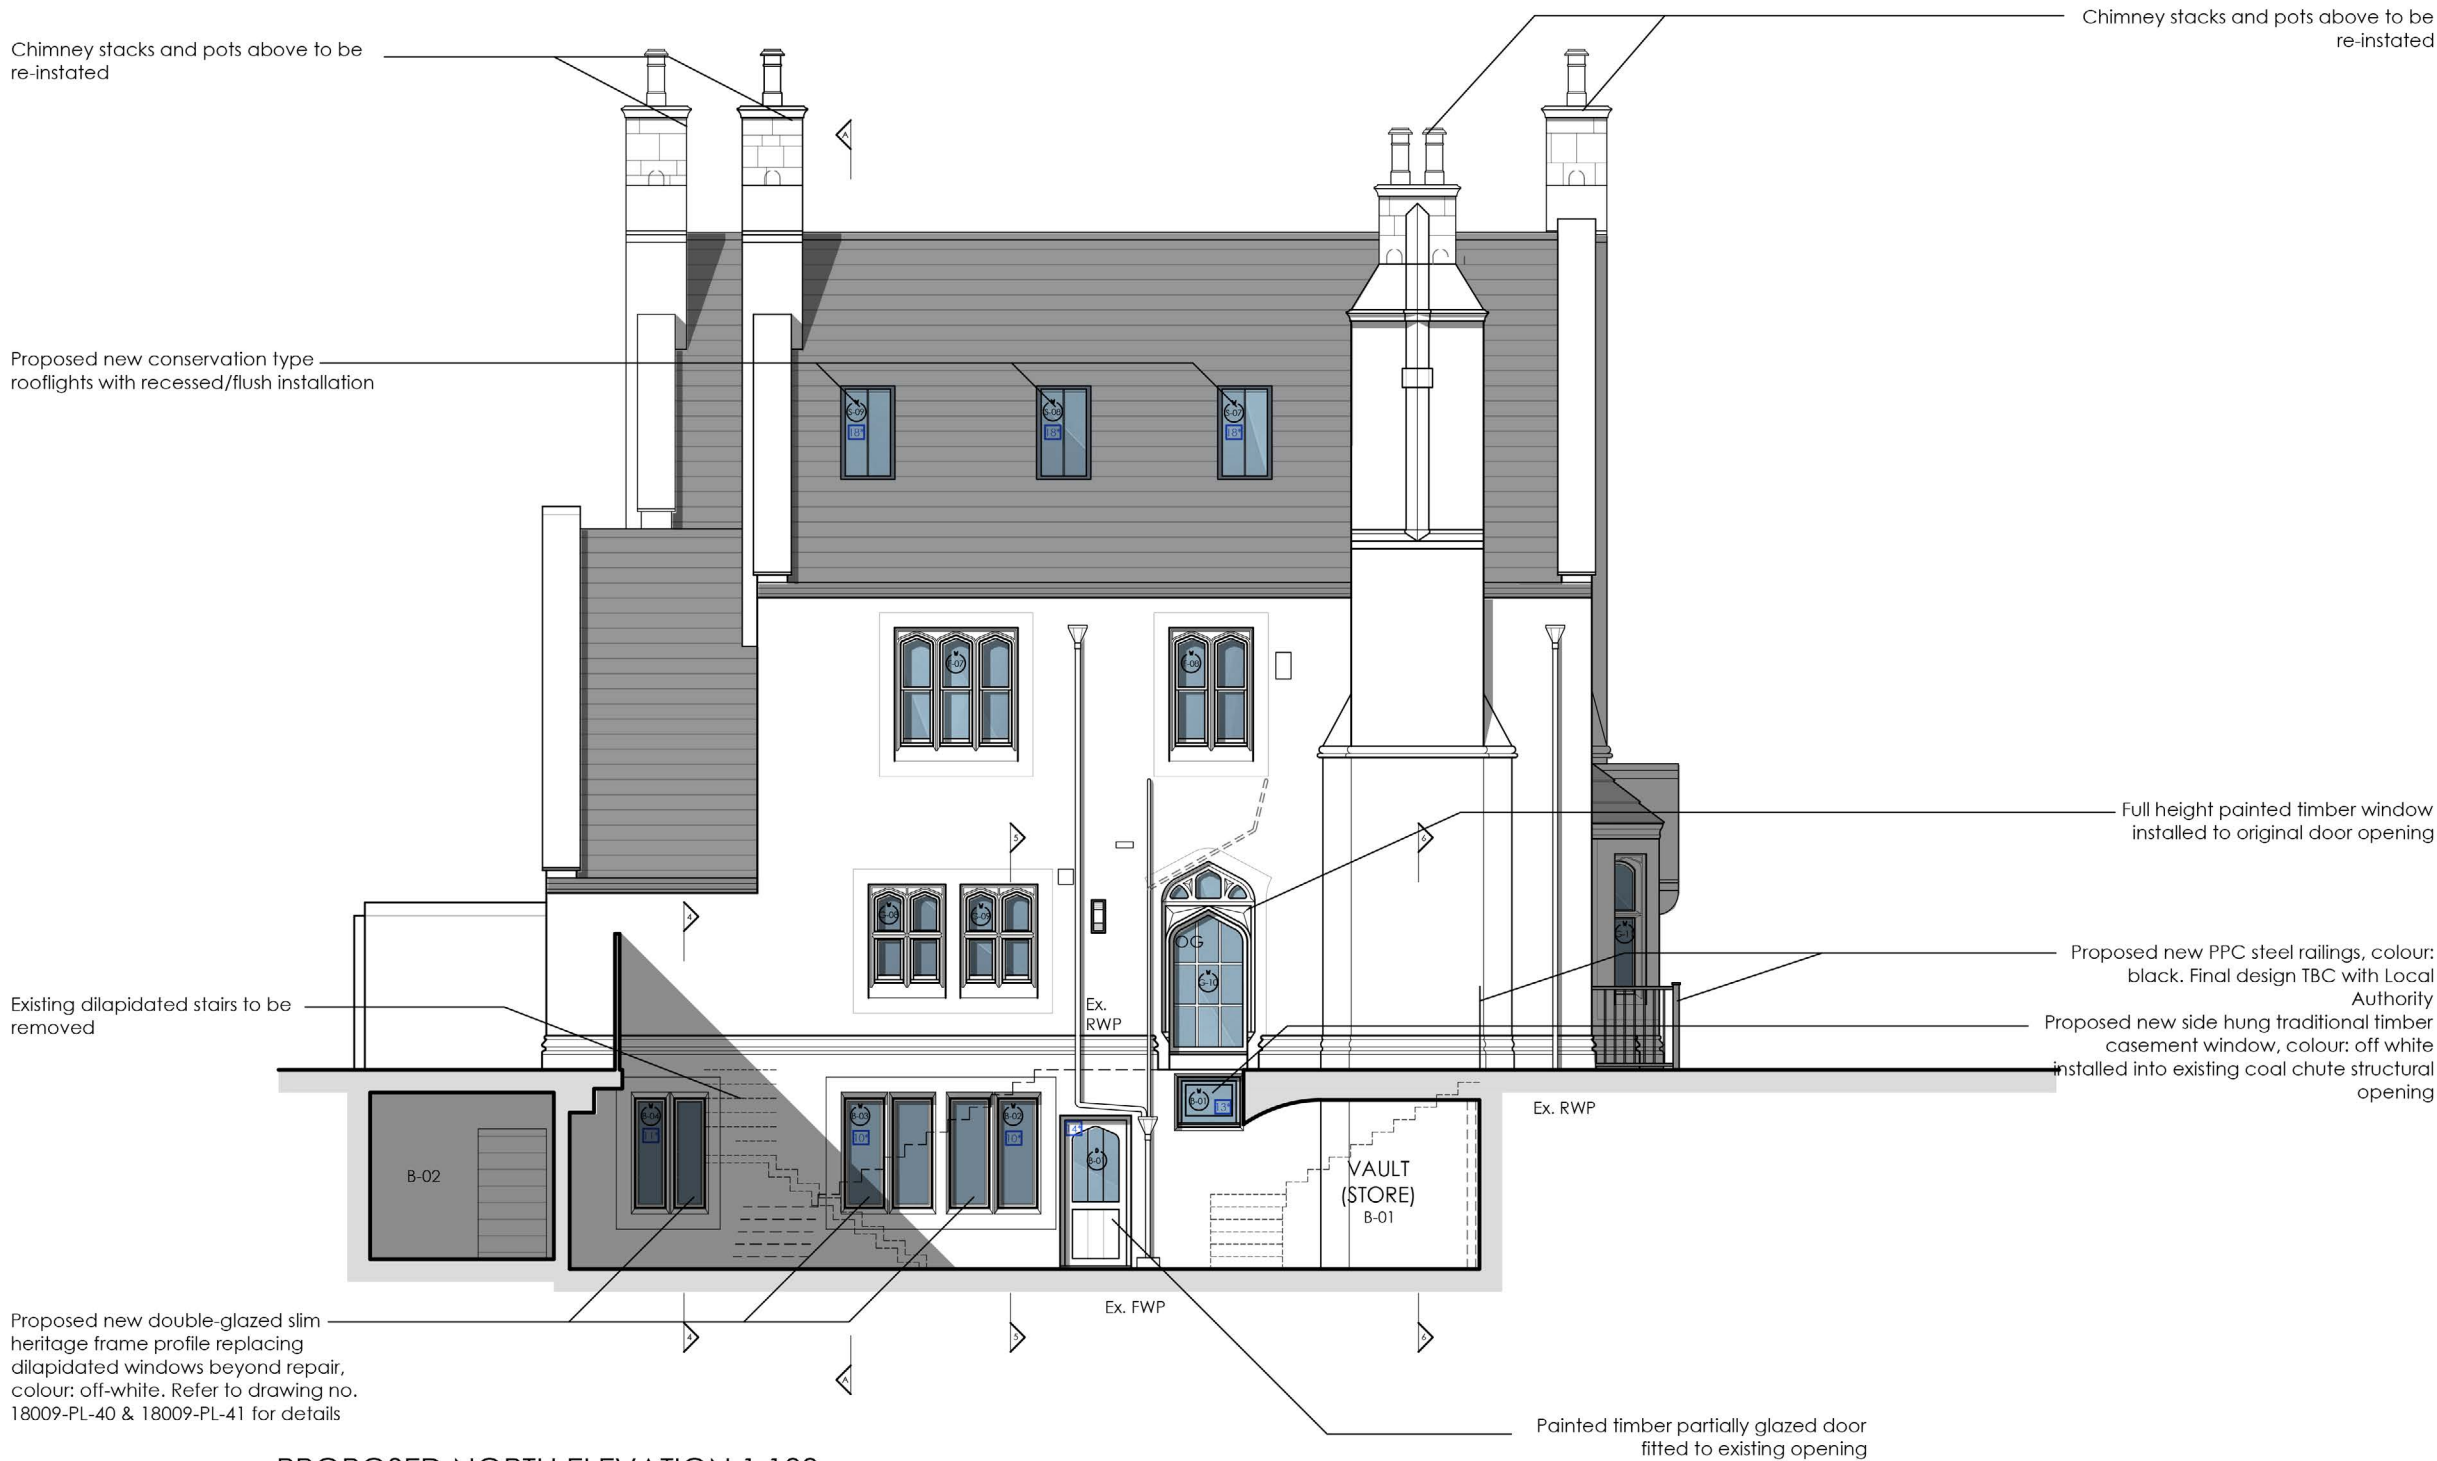

PROPOSED NORTH ELEVATION 1:100

Wall / partitions key:

----- Existing proposed to be demolished

Key:

- OG - Obscured glazing
- SVP - Soil vent pipe
- RWP - Rainwater pipe
- FWP - Foul water pipe



Detail drawing key:

- 14 Refer to drawing 18009-PL-32 for further details
- 24 Refer to drawing 18009-PL-33 for further details
- 34 Refer to drawing 18009-PL-34 for further details
- 44 Refer to drawing 18009-PL-35 for further details
- 54 Refer to drawing 18009-PL-36 for further details
- 64 Refer to drawing 18009-PL-37 for further details
- 74 Refer to drawing 18009-PL-38 for further details
- 84 Refer to drawing 18009-PL-39 for further details
- 94 Refer to drawing 18009-PL-40 for further details
- 104 Refer to drawing 18009-PL-41 for further details
- 114 Refer to drawing 18009-PL-42 for further details
- 124 Refer to drawing 18009-PL-43 for further details
- 134 Refer to drawing 18009-PL-44 for further details
- 144 Refer to drawing 18009-PL-45 for further details
- 154 Refer to drawing 18009-PL-46 for further details
- 164 Refer to drawing 18009-PL-47 for further details
- 174 Refer to drawing 18009-PL-48 for further details

Project	Refurbishment & Alterations Carlisle House, 118 Oxford Road Reading RG1 7NG					Drawing	Proposed North Elevation			
						Job-Dwg Number	18009-PL-16		Rev.	D
Client	Turner Property Ltd					WESTON + CO ARCHITECTS Watlington House 44 Watlington Street Reading, RG1 4RJ T. 0118 375 0252 www.weston-co.com				
Status	Planning									
Scale	1/100		Sheet Size A3							
Author	IG	Checked	CTW	Date	04/02/22					