


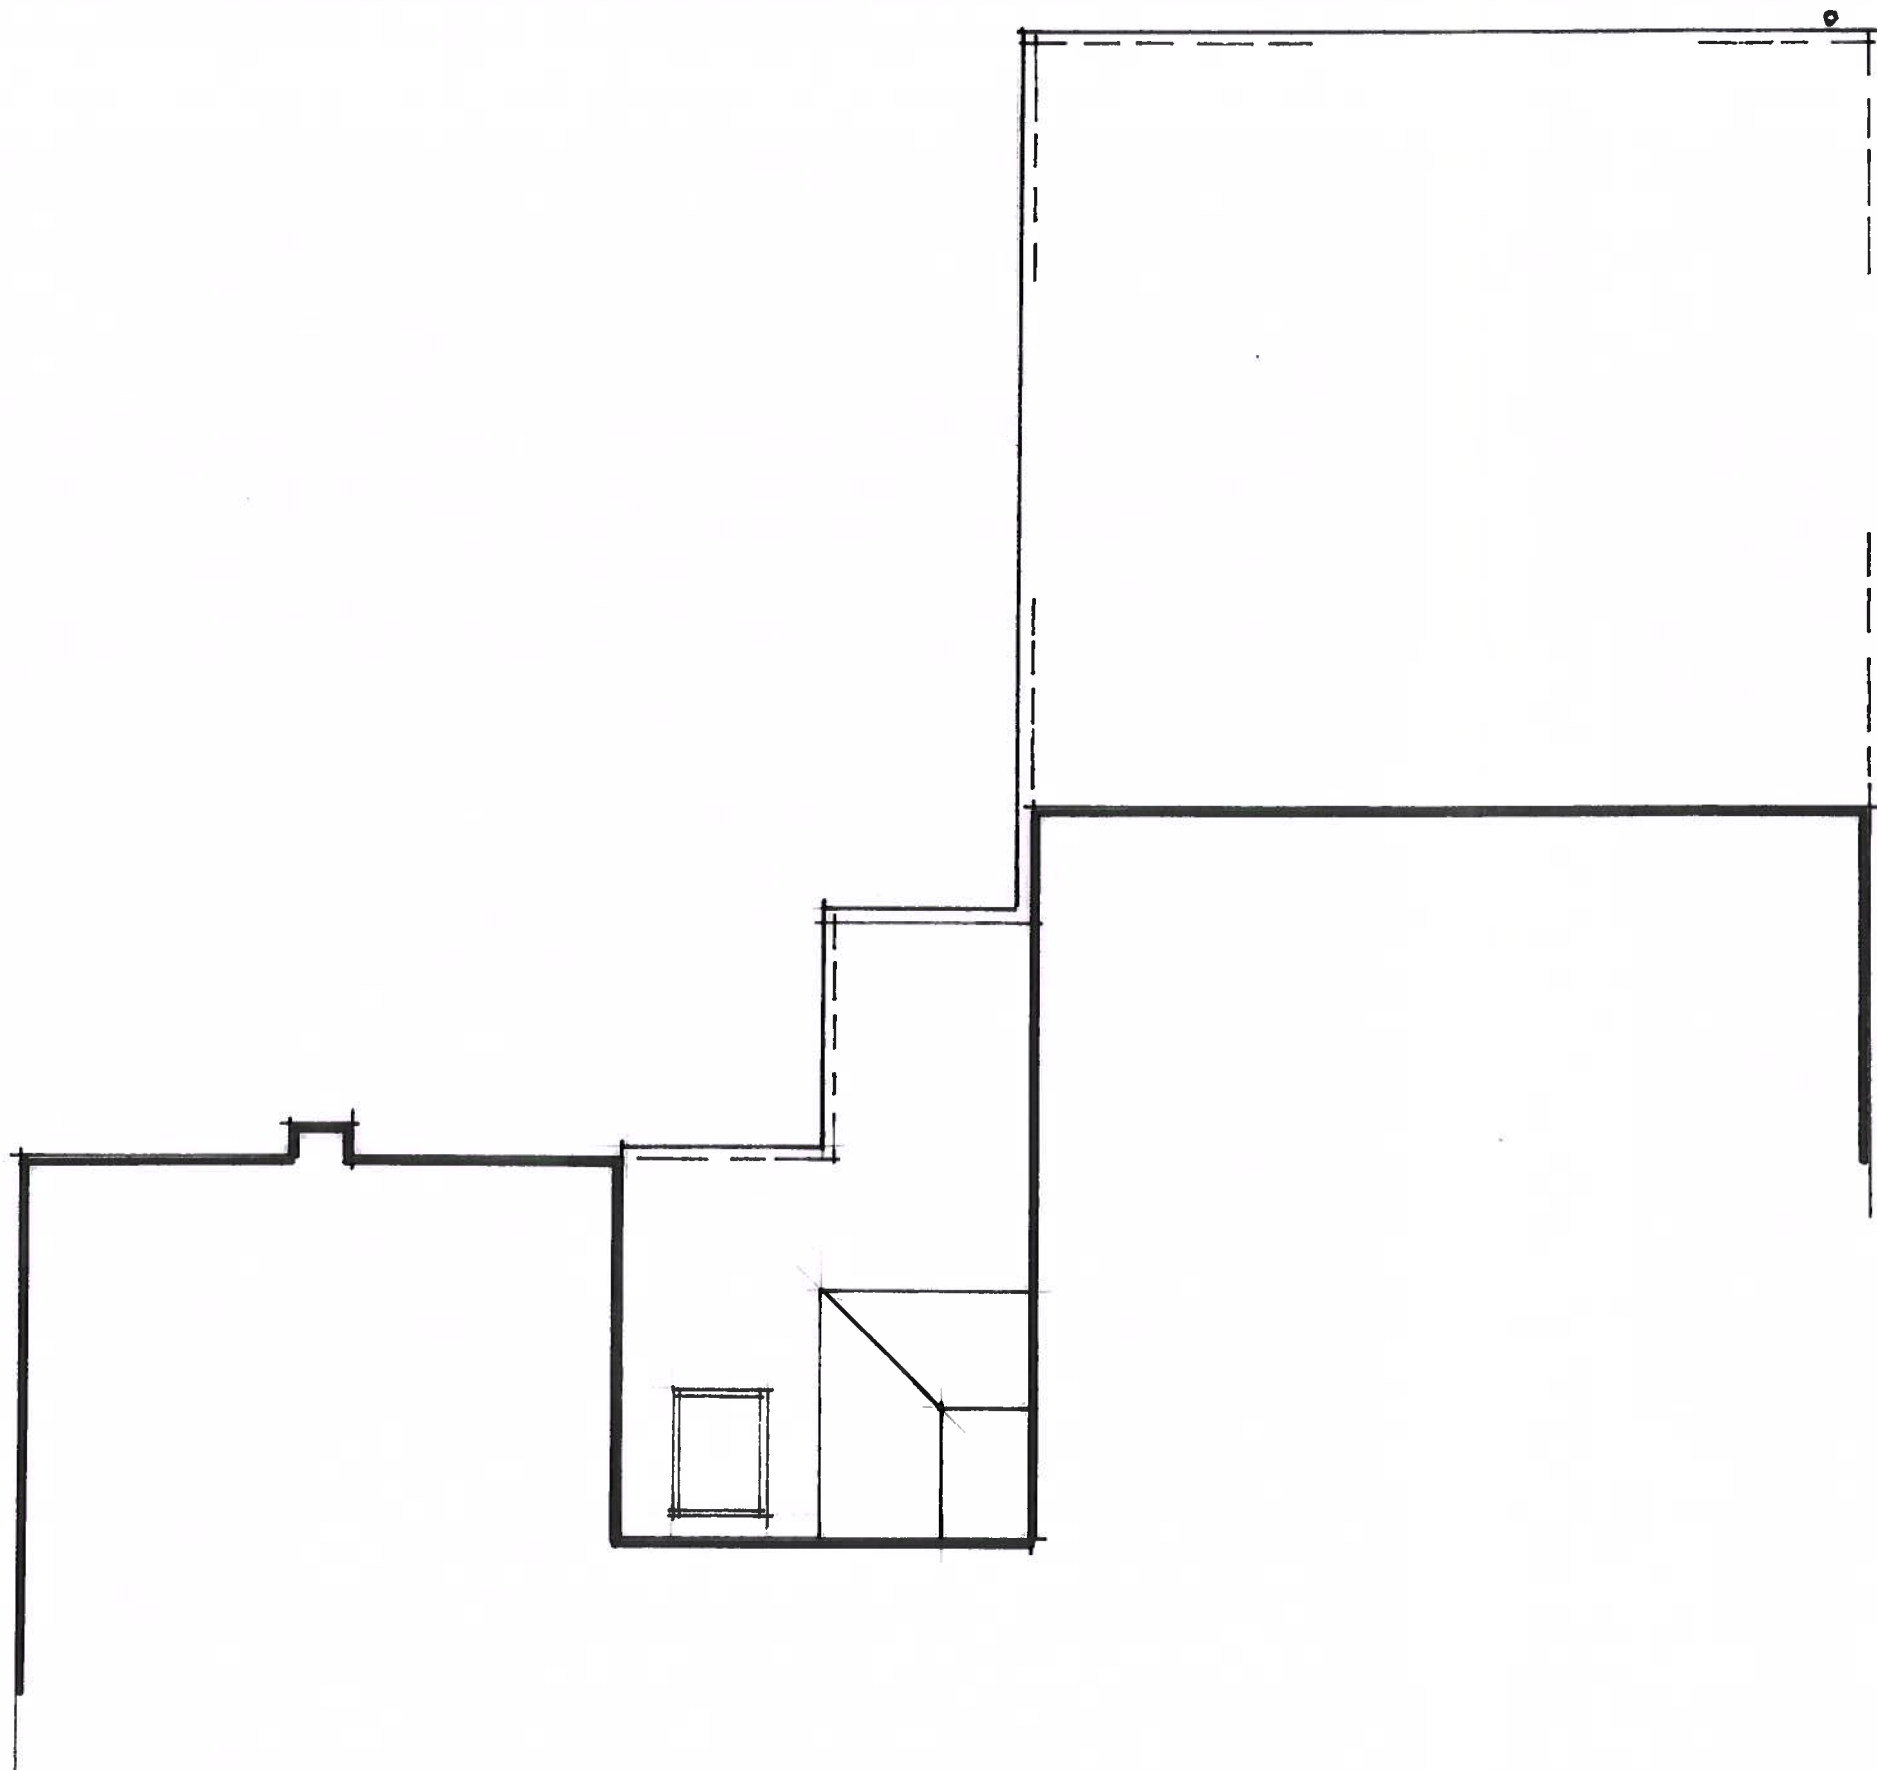

R. G. BUTLER & ASSOCIATES
11, STRATHMORE DRIVE, CHARVIL,
READING RG10 9QT
Tel. 0777 401 3684

76, ELMHURST ROAD
READING. RG1 5HY

EXISTING ROOF PLAN

scale 1:50 (A3)

date April 2023

Org. No

1228/2