




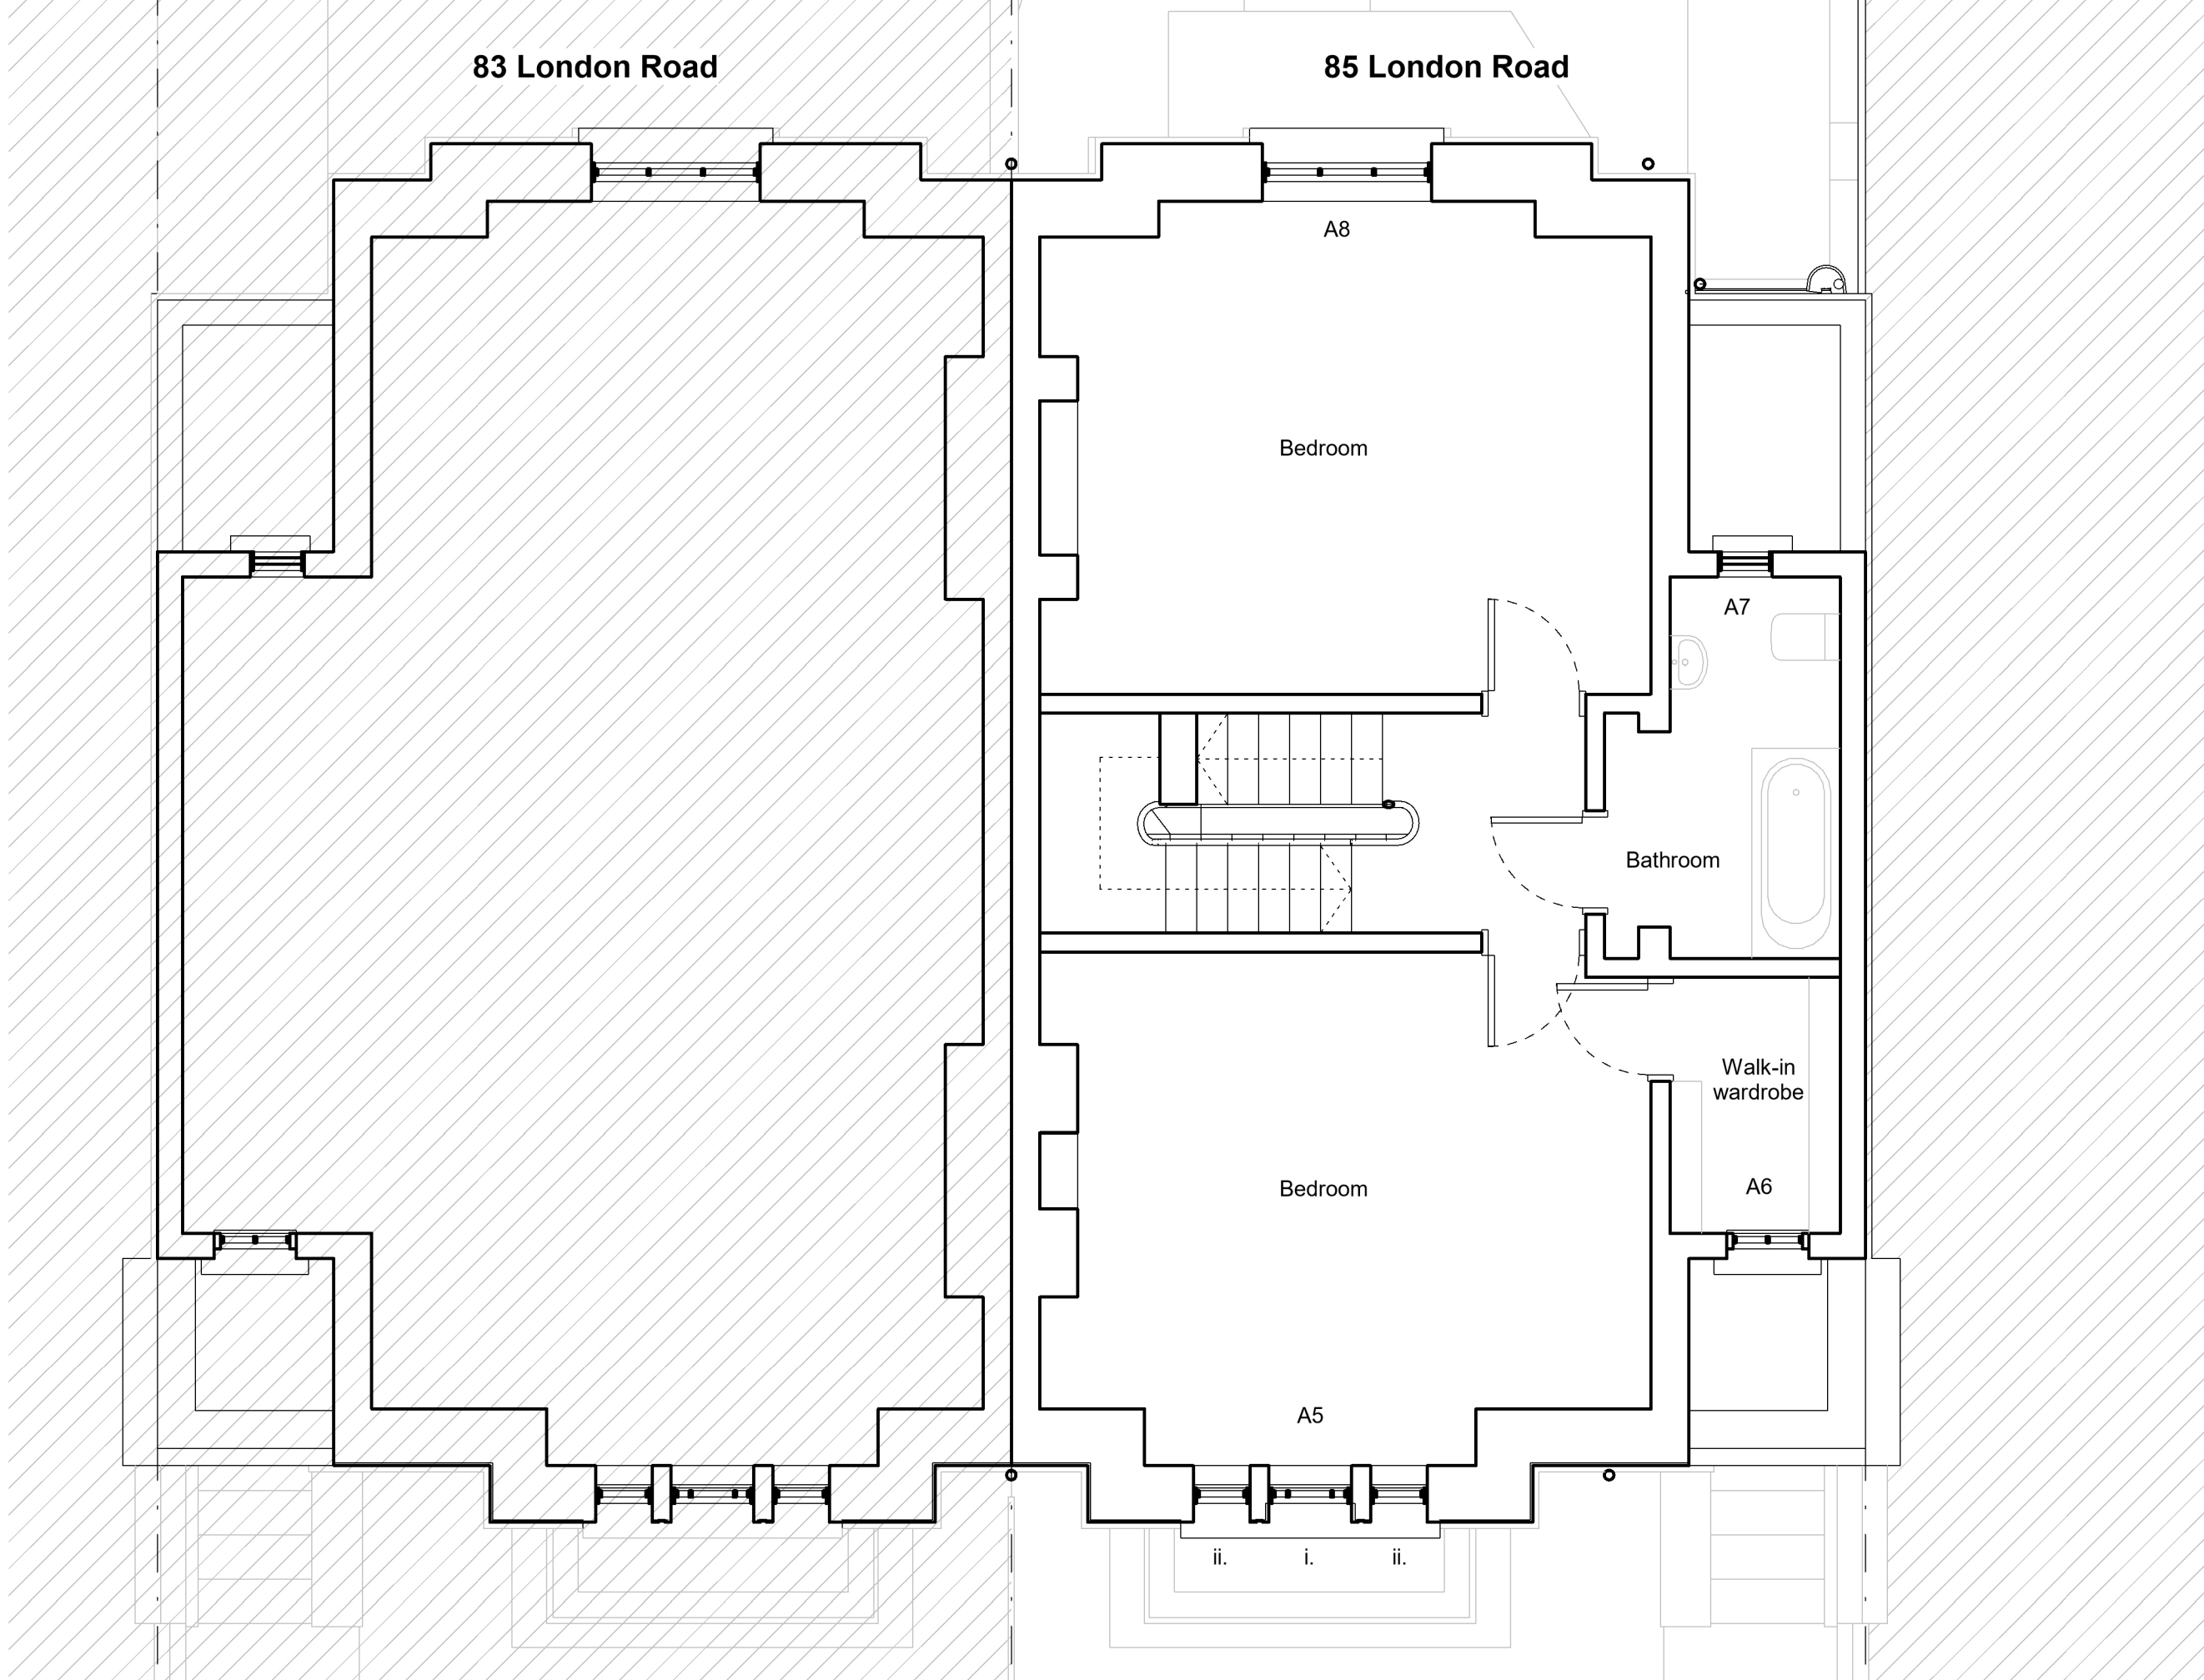


1 Level 1 Plan
1 : 50

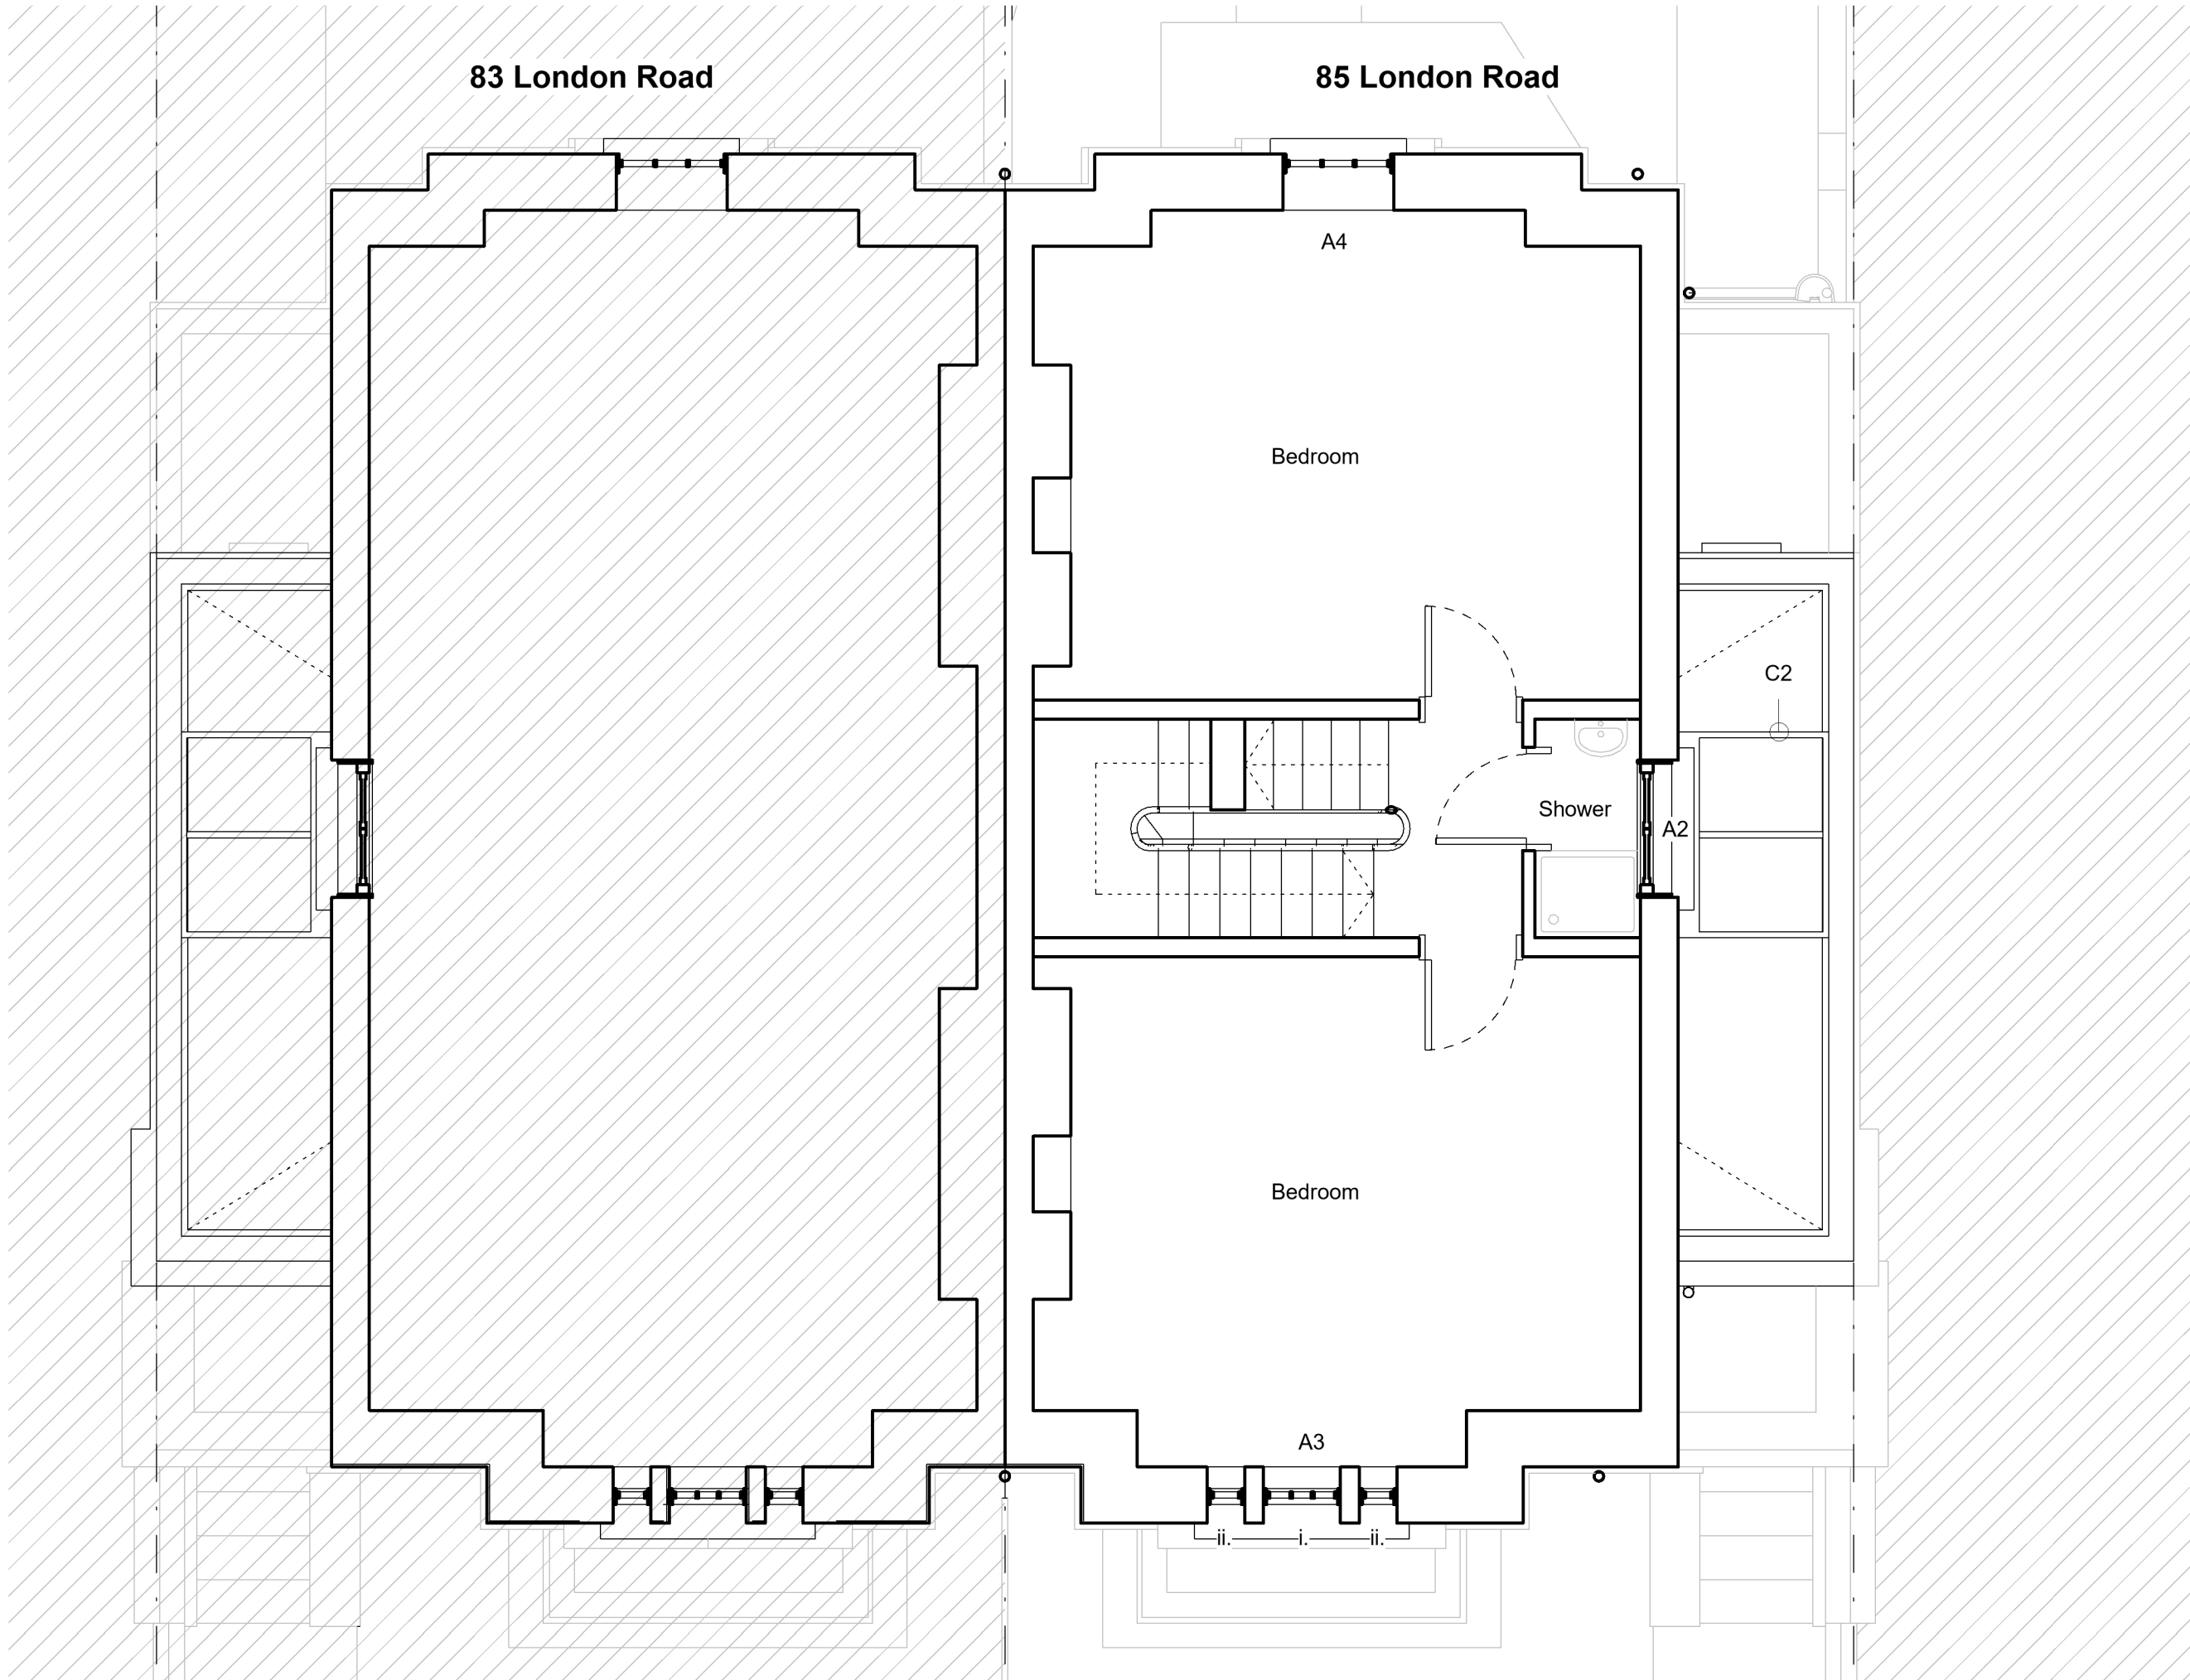

2 Level 2 Plan
1 : 50

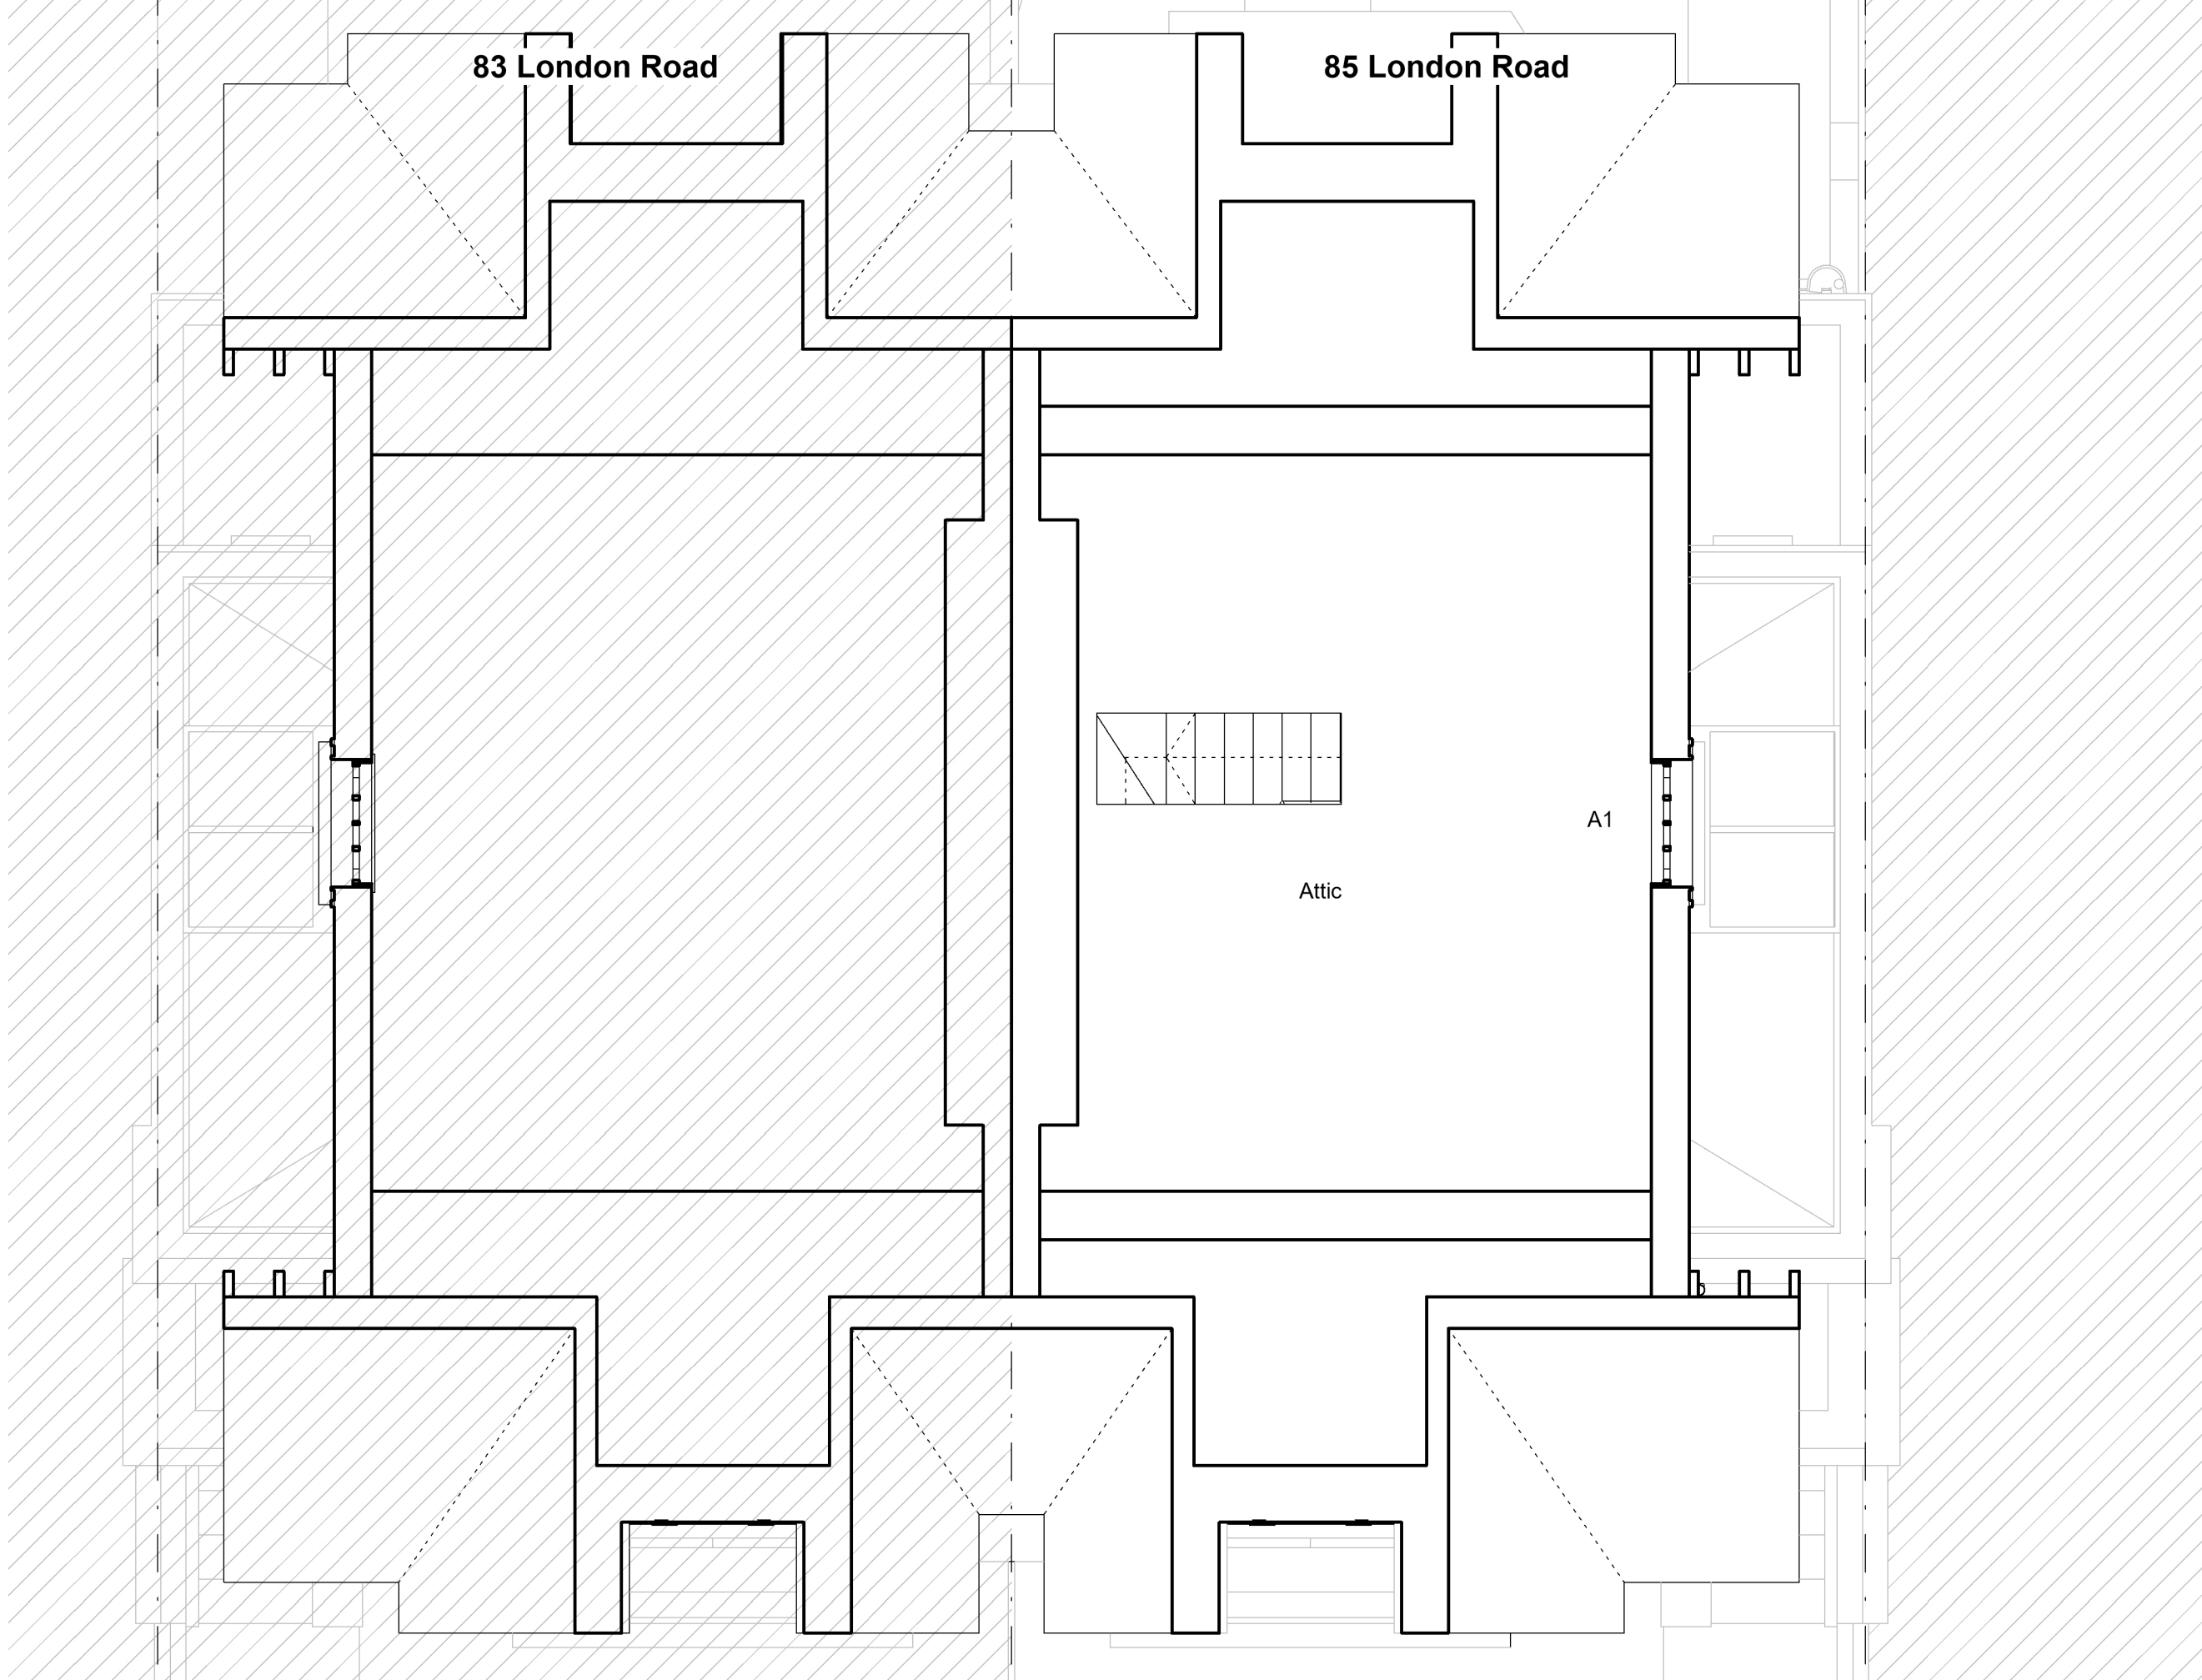

3 Level 3 Plan
1 : 50

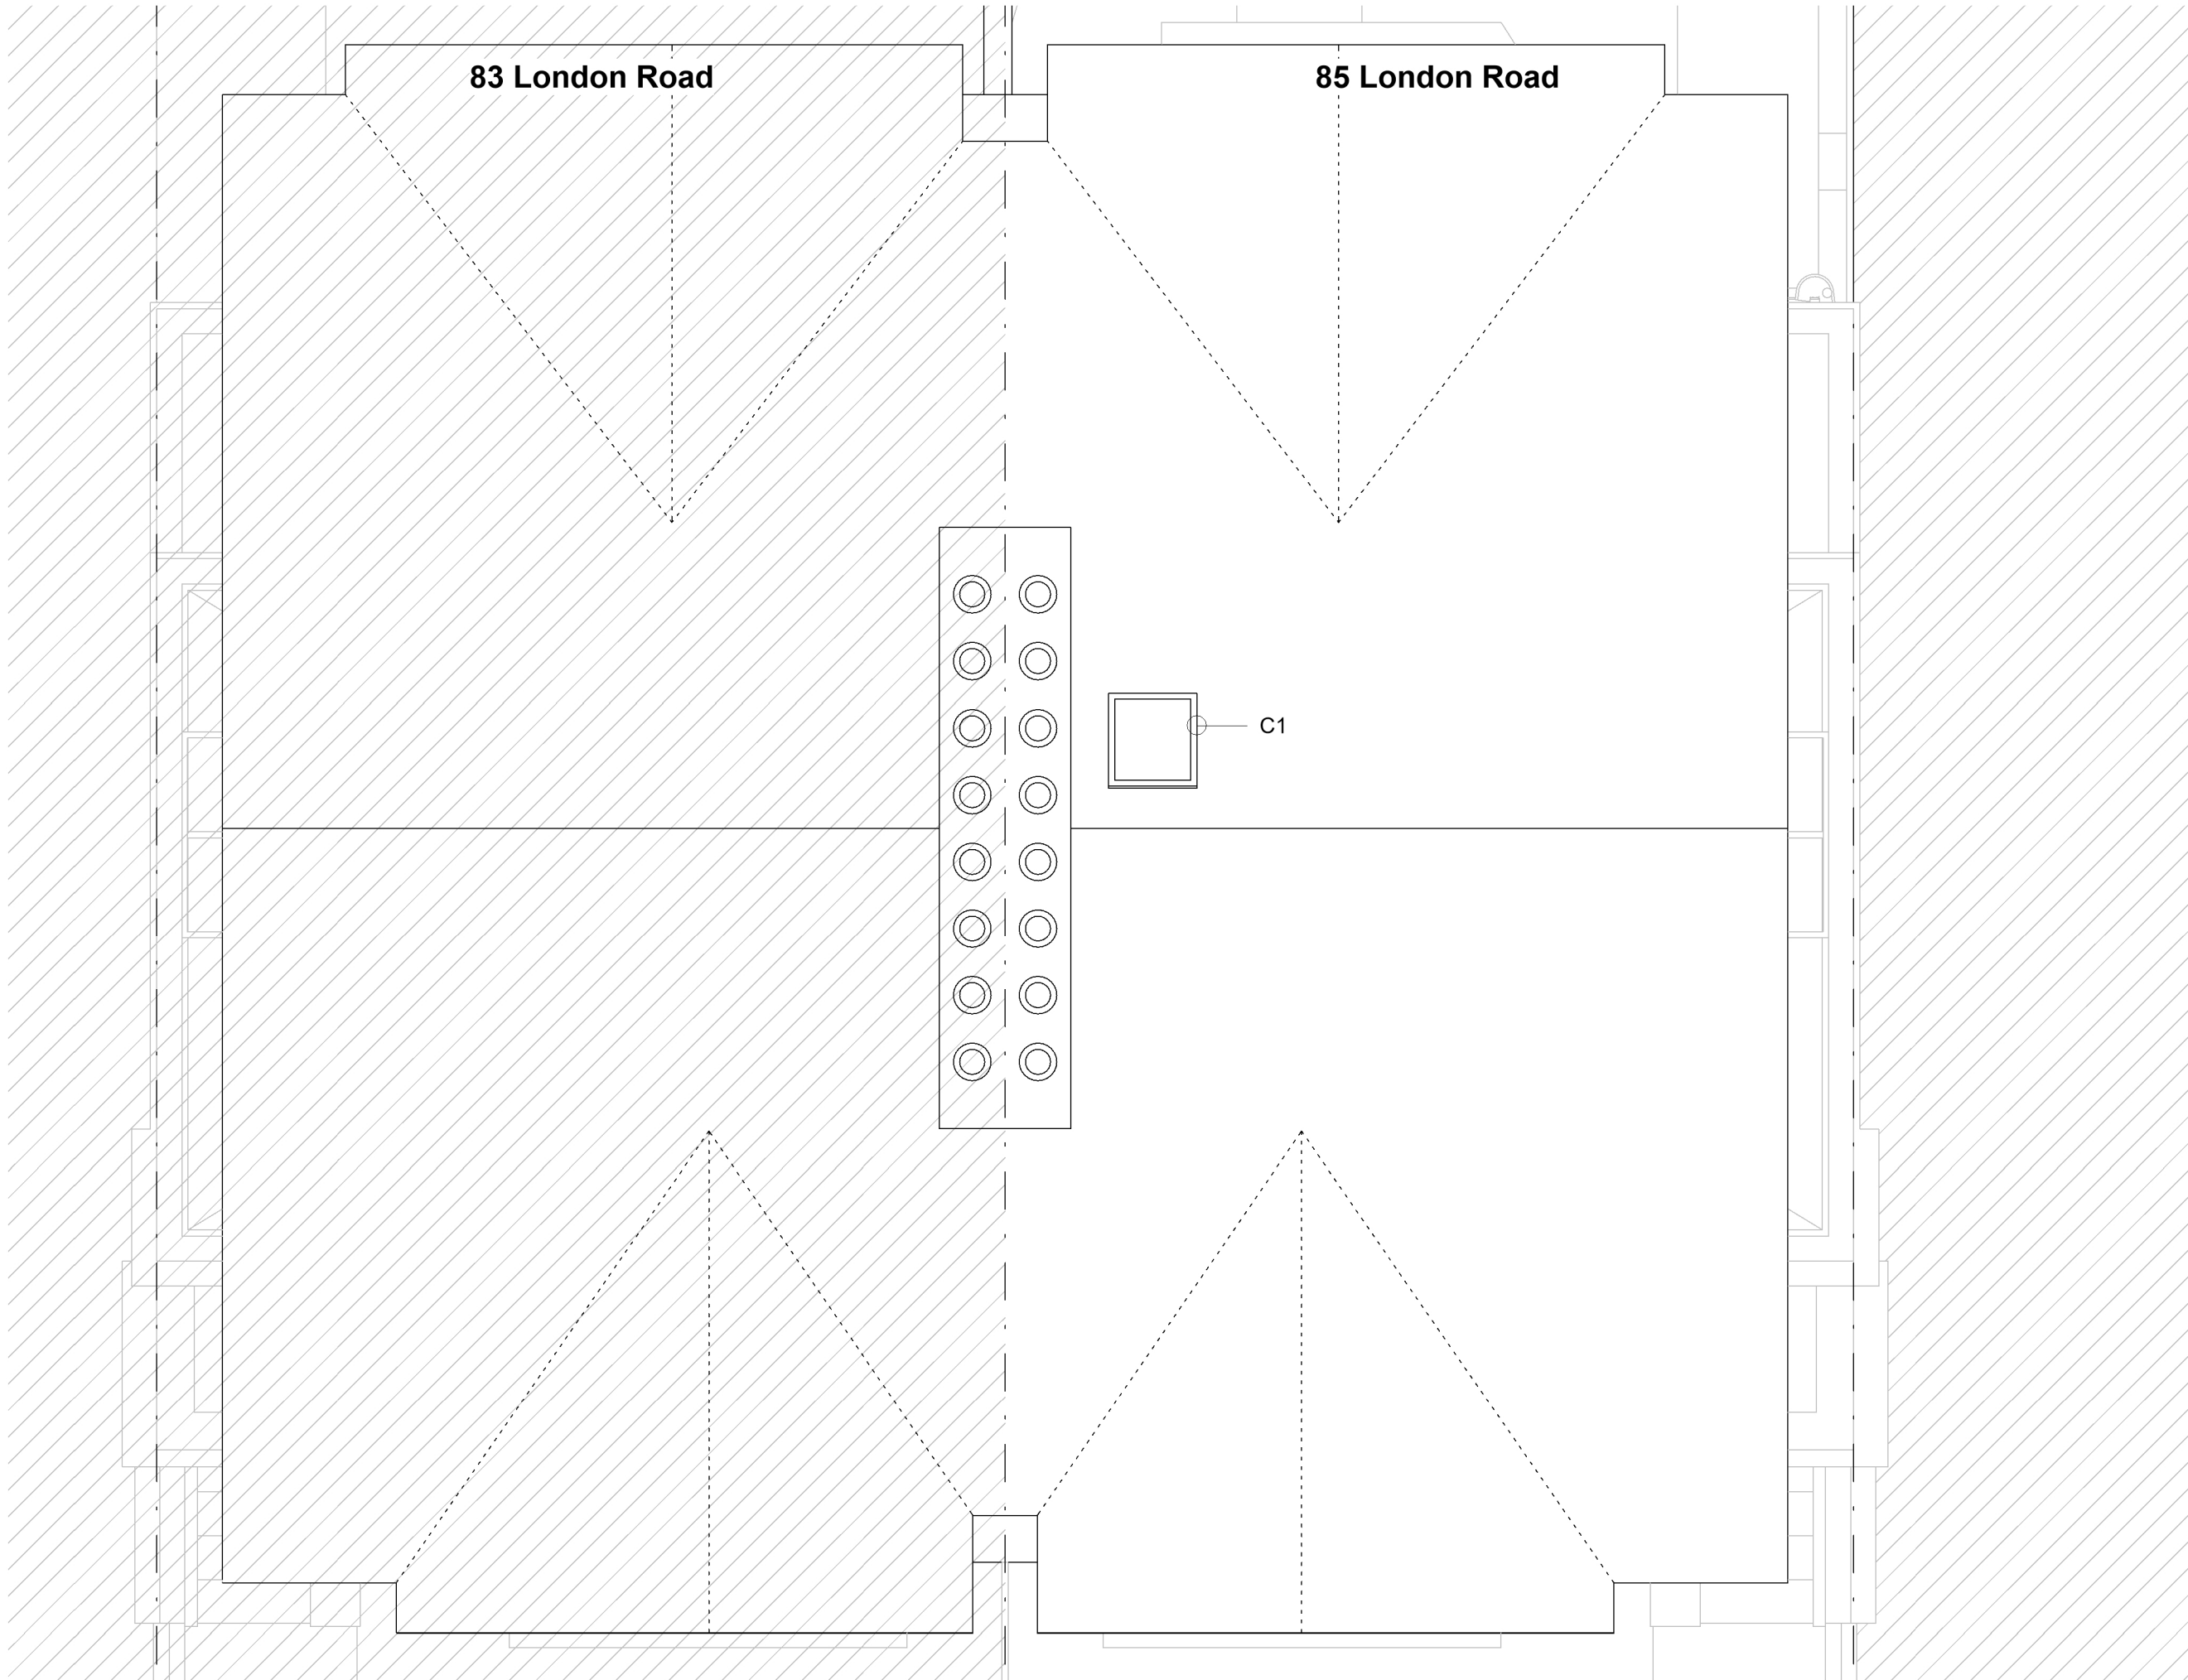

4 Roof Plan
1 : 50

This drawing is prepared solely for design and planning submission purposes. It is not intended or suitable for either Building Regulations or Construction purposes and should not be used for such. All rights reserved. Copyright LSD Architects Ltd.

Scale Bar @ 1:50



Structural opening dimensions:

Windows: (width x height in mm)
A1. 890 x 890 max.
A2. 1035 x 1115
A3.i. 652 x 1510* max.
A3.ii. 270 x 1210* max.
A4. 1140 x 1560 max.
A5.i. 730 x 1750* max.
A5.ii. 380 x 1750* max.
A6. 850 x 1780
A7. 505 x 1250
A8. 1340 x 1940
A9. 2520 x 2650
A9.i. 840 x 2590*
A9.ii. 480 x 2590*
A10. 880 x 895 (fixed light)
A11. 1440 x 2020
A12.i. See drawings
A12.ii. See drawings

*clear opening dimensions

Doors: (width x height in mm):
B1. See drawings

Skylights: (width x height in mm):
C1. 775 x 950
C2. 1170 x 1500 (fixed)

Rev	Description	Date
A	Draft Planning Application	25.04.23
B	Planning Application	02.05.23
C	Pre-Application Information	08.06.23
D	Revised Planning Issue	25.07.23

lsd architects
lsdarchitects.co.uk

PROJECT

85 London Road

TITLE

Existing - Additional Floor Plans

CLIENT

Tom Dodsworth & Alison Ryder

DRAWN BY
SD

CHECKED BY
-

DATE
25/04/23

SCALE (@ A1)
1 : 50

PROJECT NUMBER
2301

DRAWING NUMBER
0101

REV
D