



WEST STREET

OXFORD ROAD

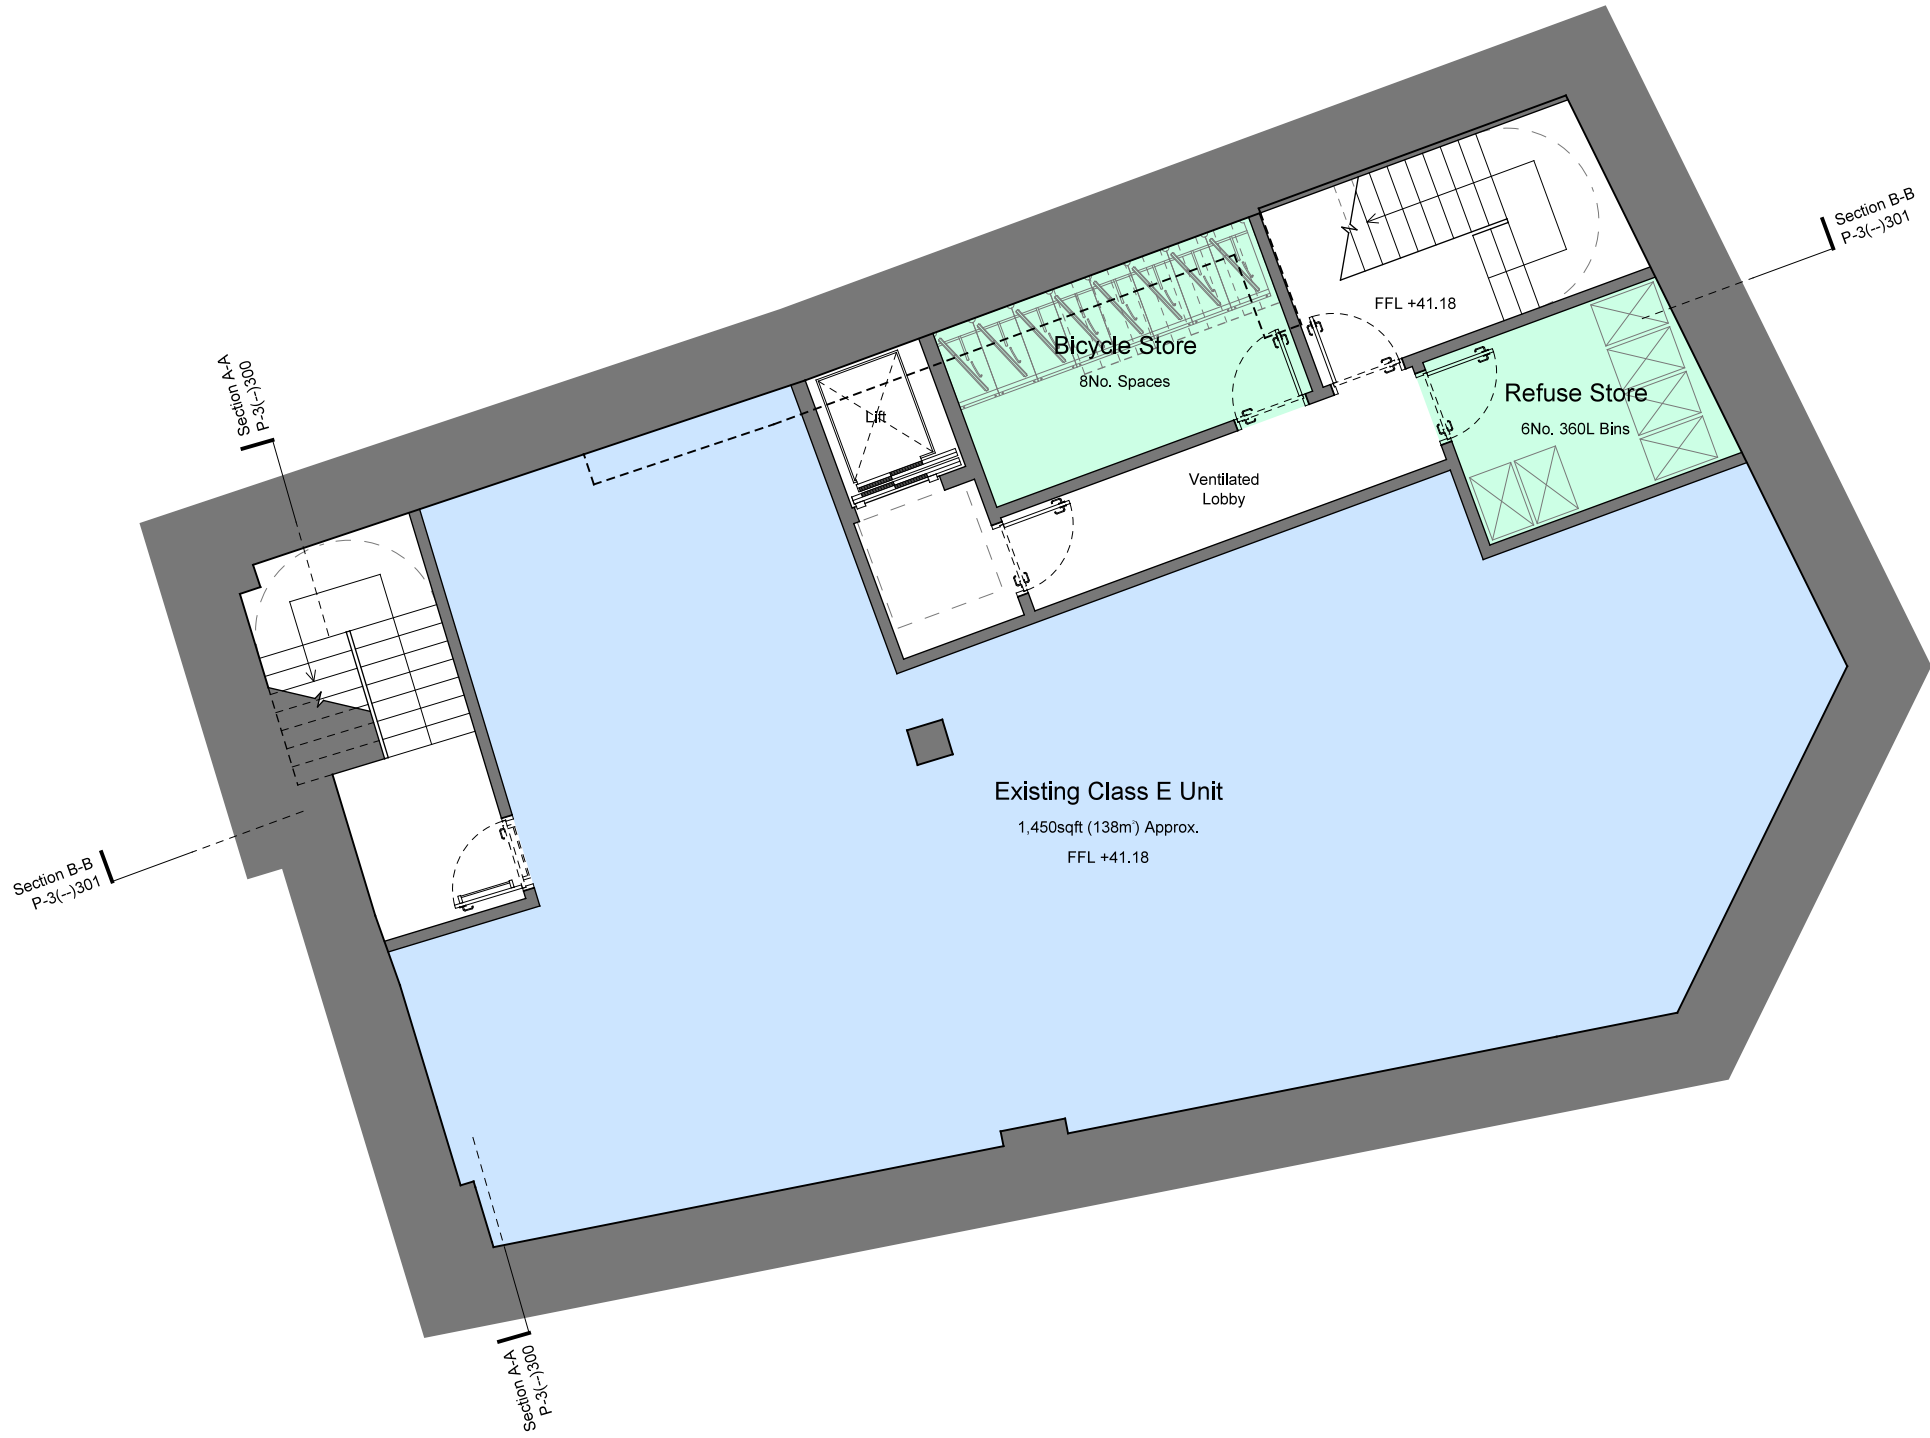

INFORMATION ONLY

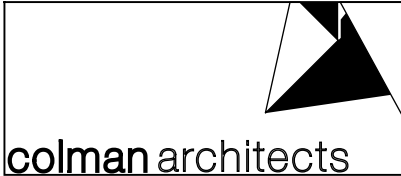

Project

200-202 Broad Street
Reading RG1 7QJ

Title

Proposed Basement Plan

Scale	1:100 @ A3	1:50 @ A1	Date	19/11/2020
Drawn by	DLA		Checked by Proj. Arch.	Checked By Manager
Drawing No.	20033/P-3(--)/109		Revision A	

The Colman Partnership Limited
27 Harcourt Street
London
W1H 4HP

Telephone: 020 7535 2040
Facsimile : 020 7535 2041
email: projects@colmanarchitects.co.uk

www.colmanarchitects.co.uk

CAD Filename: \$FILES
SDATES

Dimensions are not to be scaled from this drawing.
This drawing is based on current available information and should not be
relied on as accurate measurements of usable space.

This drawing is the property of the Colman Partnership Ltd. and Copyright is
reserved by them. The drawing is issued on condition that it is not copied or
disclosed by or to any unauthorised persons without the prior consent in
writing of the Colman Partnership Ltd.

024m

Rev

Notes

By

Date

A


Unit annotation amended

DLA

09/03/23



INFORMATION ONLY

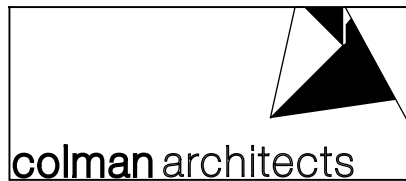

Project
200-202 Broad Street
Reading RG1 7QJ

Title
Proposed Ground Floor Plan

Scale 1:100 @ A3 1:50 @ A1	Date 19/11/2020
Drawn by DLA	Checked By Proj. Arch. Checked By Manager
Drawing No. 20033/P-3(--)/110	Revision A

The Colman Partnership Limited
27 Harcourt Street
London W1H 4HP
Telephone: 020 7535 2040
Facsimile : 020 7535 2041
email: projects@colmanarchitects.co.uk

www.colmanarchitects.co.uk


Dimensions are not to be scaled from this drawing.
This drawing is based on current available information and should not be relied on as accurate measurements of usable space.

This drawing is the property of the Colman Partnership Ltd. and Copyright is reserved by them. The drawing is issued on condition that it is not copied or disclosed by or to any unauthorised persons without the prior consent in writing of the Colman Partnership Ltd.


024m

Rev	Notes	By	Date
A	Unit annotation amended	DLA	09/03/23


Key.
Application Boundary (232m)

 

WEST STREET

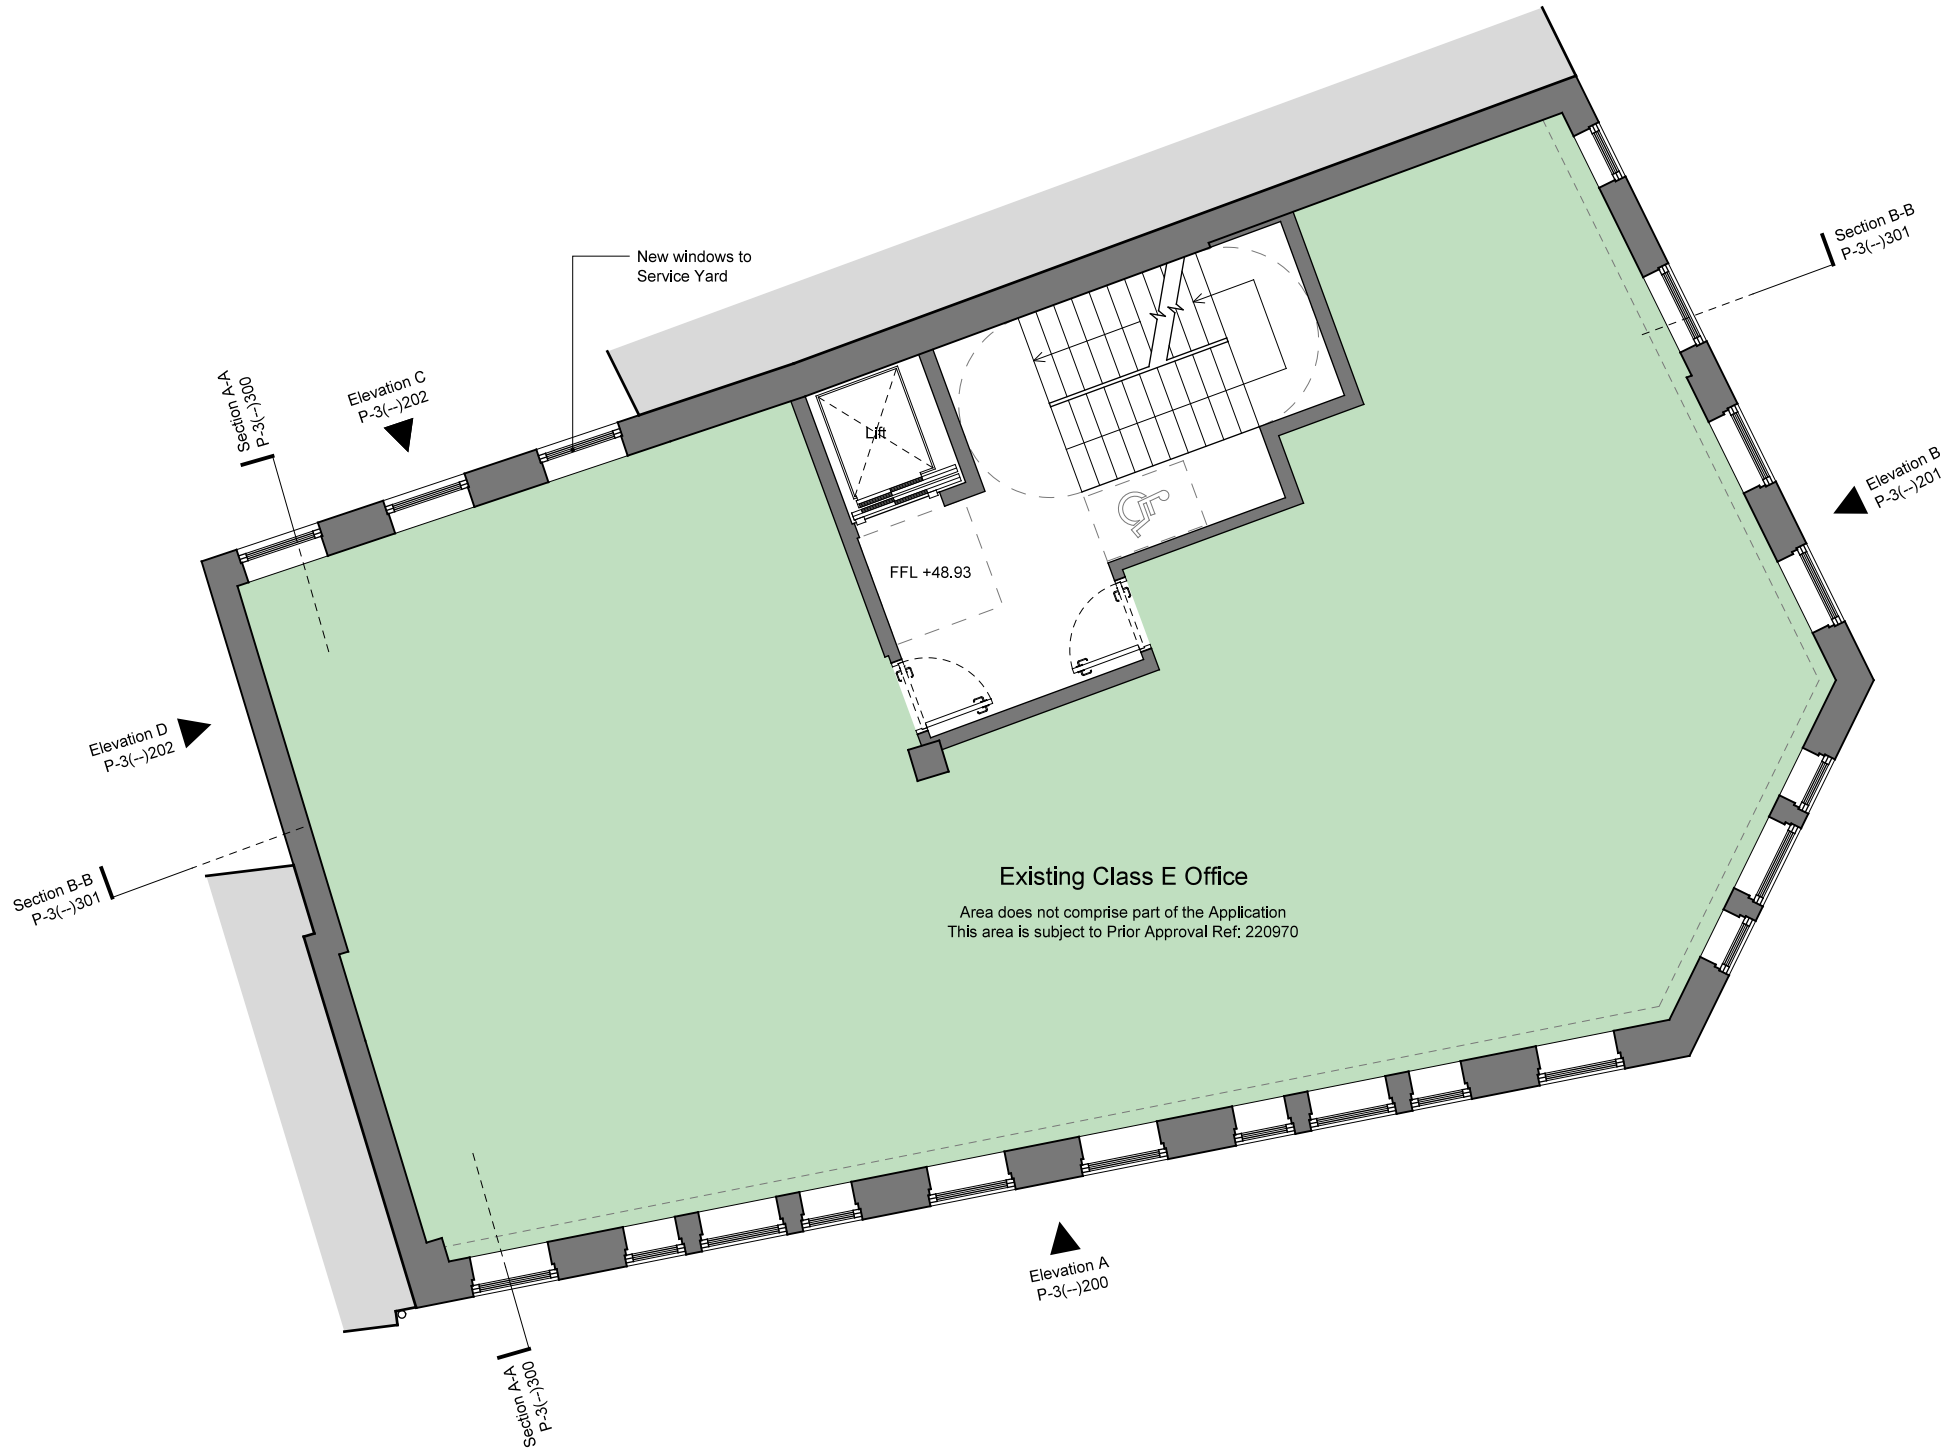

INFORMATION ONLY

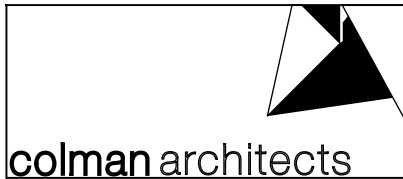

Project	
200-202 Broad Street Reading RG1 7QJ	
Title	
Proposed First Floor Plan	
Scale	Date
1:100 @ A3 1:50 @ A1	19/11/2020
Drawn by DLA	Checked by Proj. Arch. Checked By Manager
Drawing No. 20033/P-3(-)111	Revision B
The Colman Partnership Limited 27 Harcourt Street London W1H 4HP	
Telephone: 020 7535 2040 Facsimile : 020 7535 2041 email: projects@colmanarchitects.co.uk	
www.colmanarchitects.co.uk	


Dimensions are not to be scaled from this drawing.
This drawing is based on current available information and should not be relied on as accurate measurements of usable space.

This drawing is the property of the Colman Partnership Ltd. and Copyright is reserved by them. The drawing is issued on condition that it is not copied or disclosed by or to any unauthorised persons without the prior consent in writing of the Colman Partnership Ltd.

0 2 4m


Rev	Notes	By	Date
A	Service Yard window widened	DLA	19/07/21

Rev	Notes	By	Date
B	Existing Class E added in place of Flat layouts	DLA	09/03/23

 

WEST STREET

OXFORD ROAD

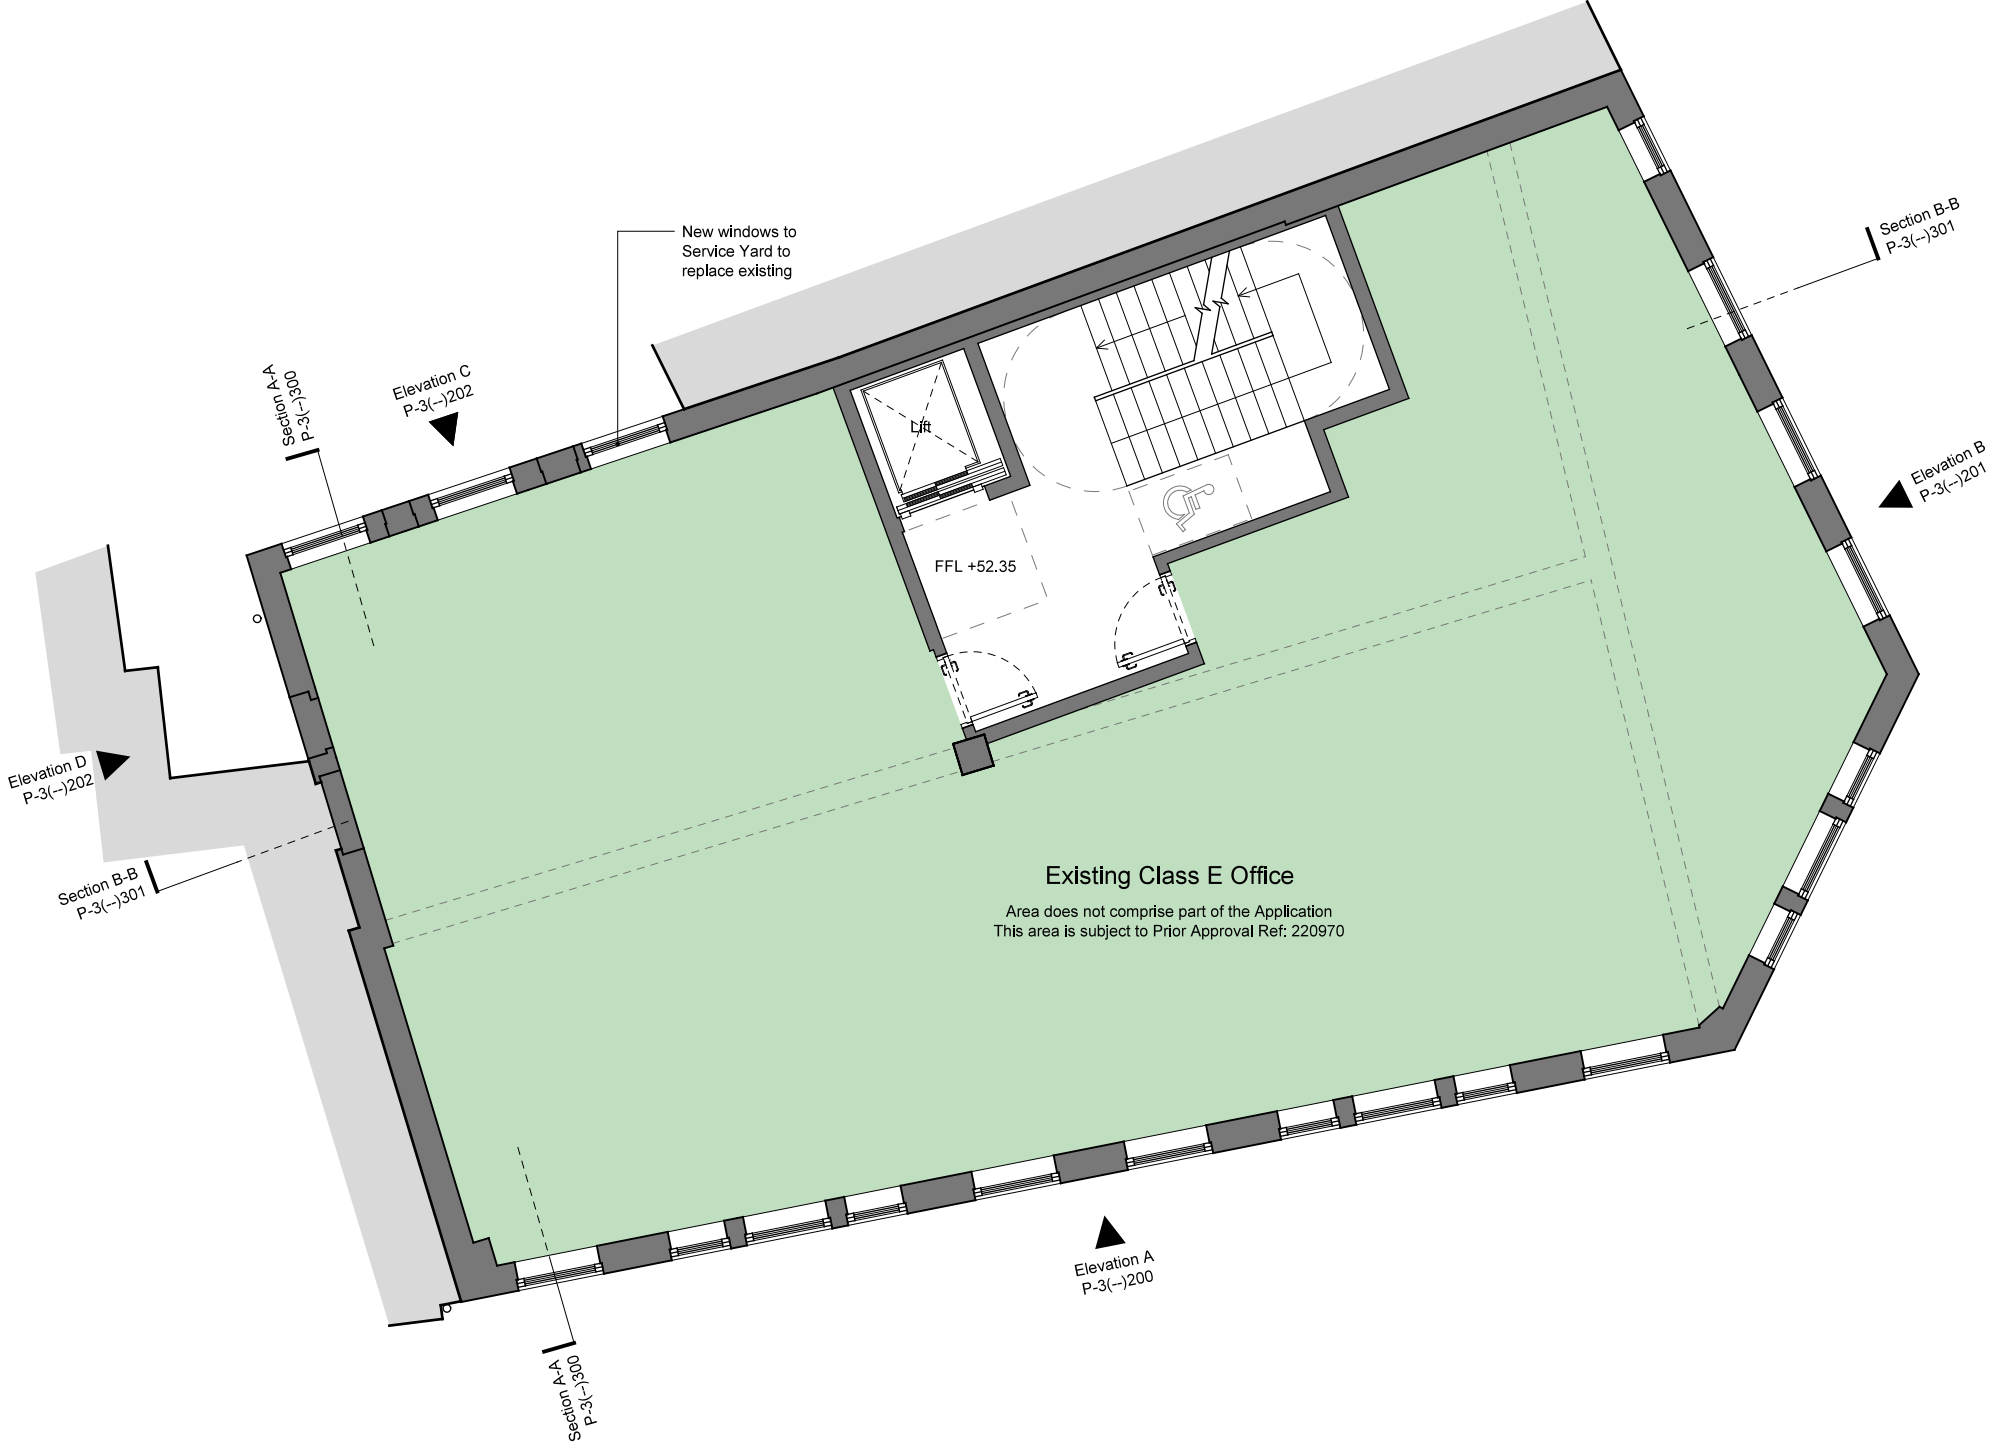

INFORMATION ONLY



Project

200-202 Broad Street
Reading RG1 7QJ

Title

Proposed Second Floor Plan

Scale
1:100 @ A3 1:50 @ A1

Date
19/11/2020

Drawn by
DLA

Checked by Proj. Arch.

Checked By Manager

Drawing No.
20033/P-3(-)112

Revision
B

The Colman Partnership Limited
27 Harcourt Street
London
W1H 4HP

Telephone: 020 7535 2040
Facsimile : 020 7535 2041
email: projects@colmanarchitects.co.uk

www.colmanarchitects.co.uk

Dimensions are not to be scaled from this drawing.
This drawing is based on current available information and should not be
relied on as accurate measurements of usable space.

This drawing is the property of the Colman Partnership Ltd. and Copyright is
reserved by them. The drawing is issued on condition that it is not copied or
disclosed by or to any unauthorised persons without the prior consent in
writing of the Colman Partnership Ltd.


0 2 4m

Rev	Notes	By	Date
A	Service Yard window widened	DLA	19/07/21


Rev	Notes	By	Date
B	Existing Class E added in place of Flat layouts	DLA	09/03/23



WEST STREET

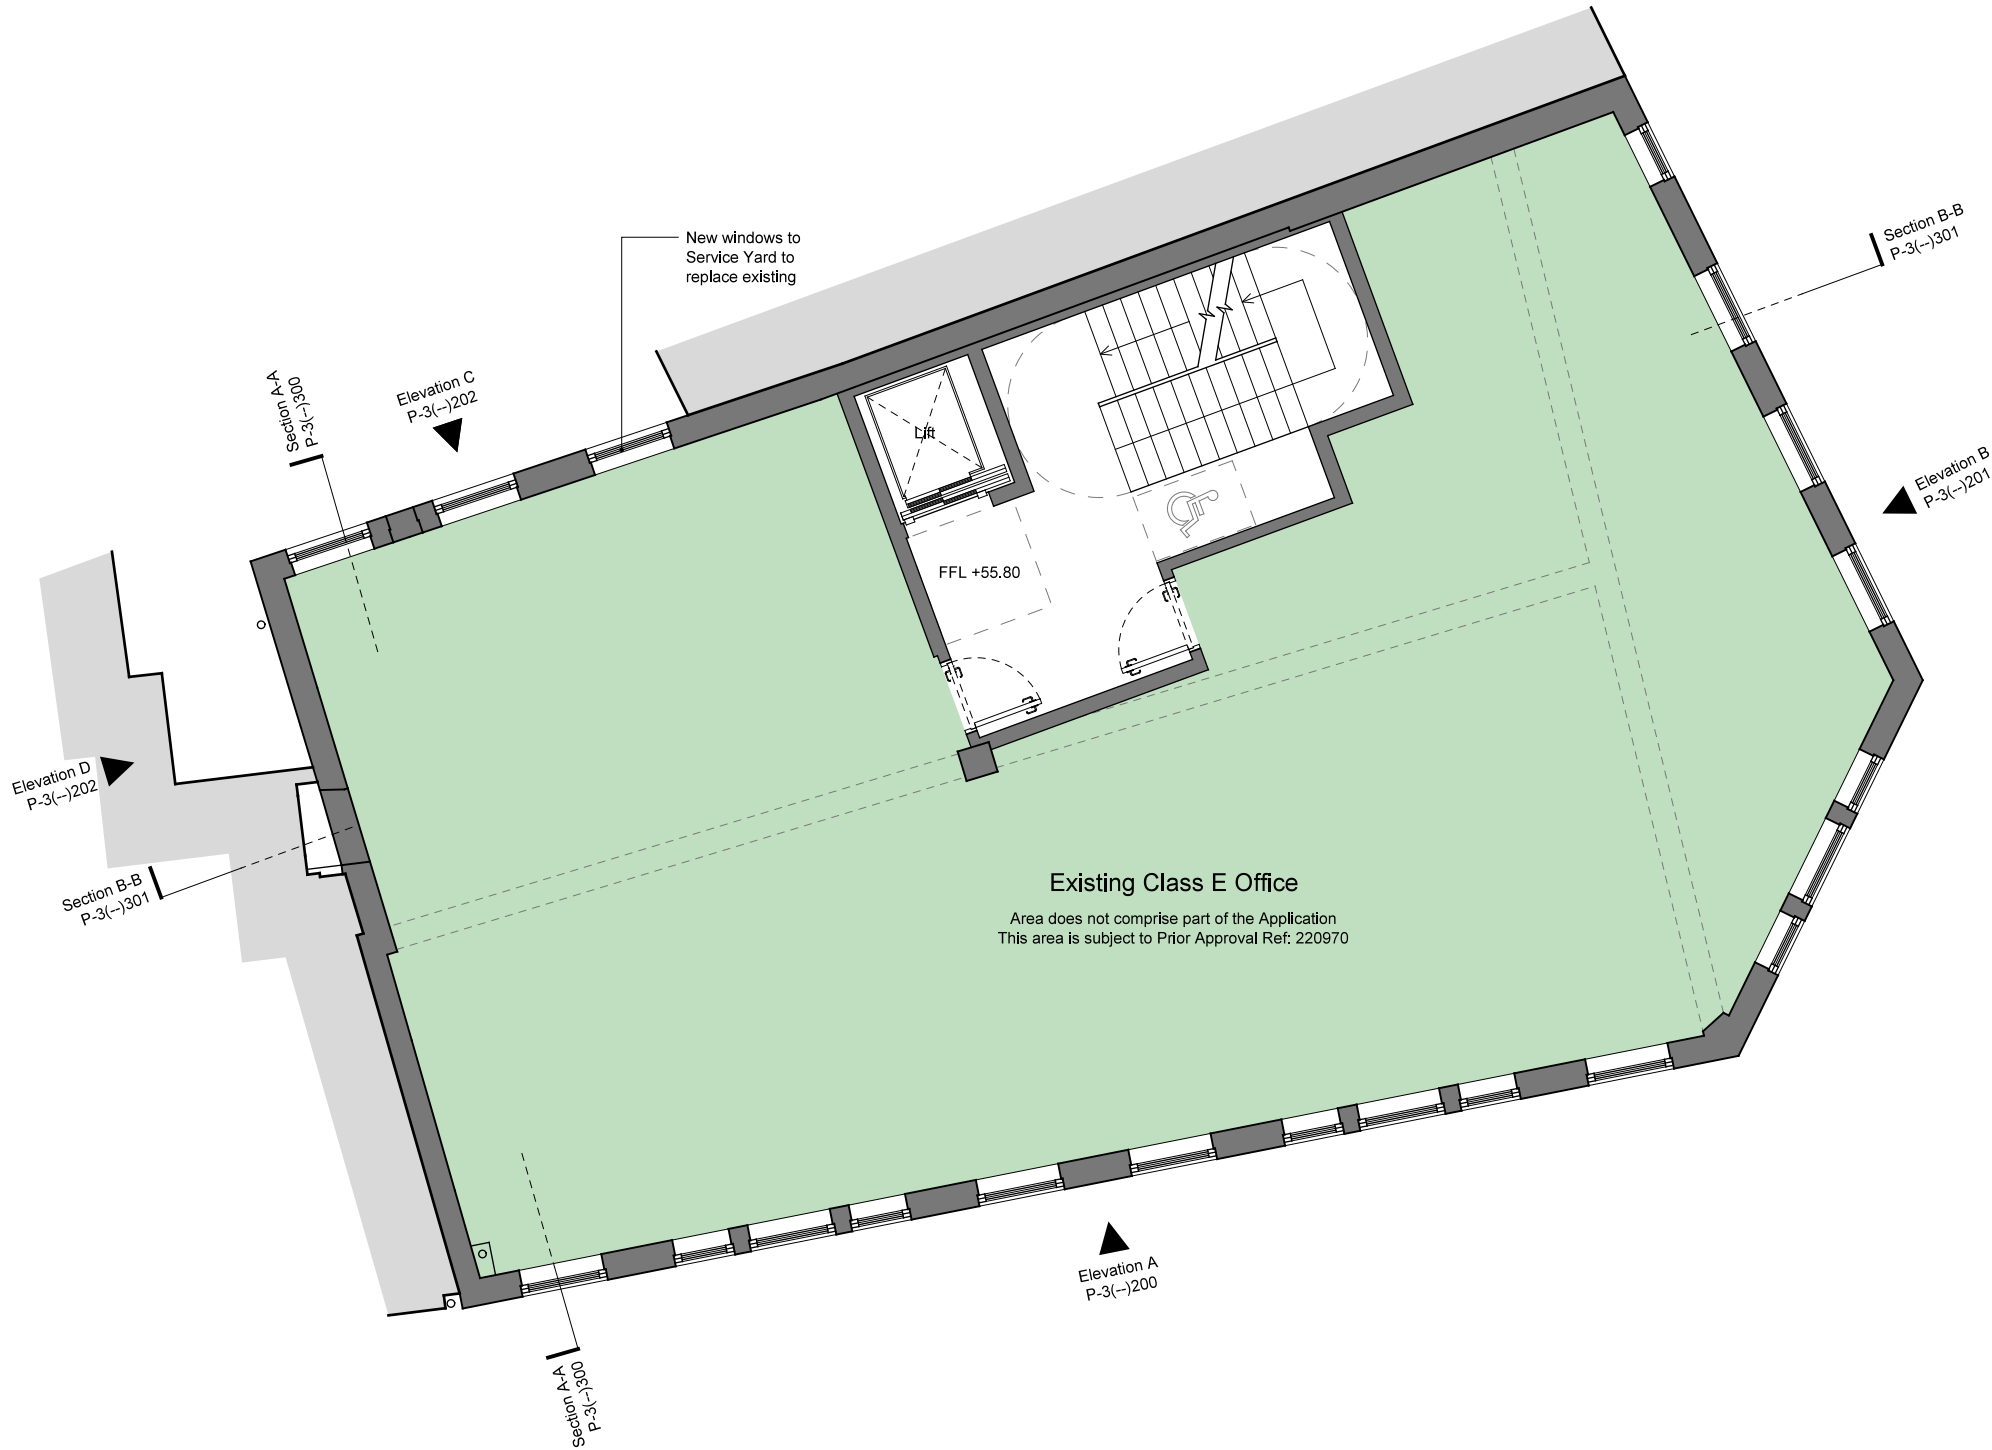

INFORMATION ONLY

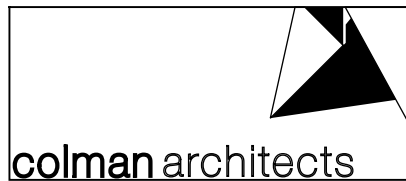

Project
200-202 Broad Street
Reading RG1 7QJ

Title
Proposed Third Floor Plan

Scale 1:100 @ A3 1:50 @ A1	Date 19/11/2020
Drawn by DLA	Checked by Proj. Arch. Checked By Manager
Drawing No. 20033/P-3(-)113	Revision B

The Colman Partnership Limited
27 Harcourt Street
London
W1H 4HP

Telephone: 020 7535 2040
Facsimile : 020 7535 2041
email: projects@colmanarchitects.co.uk

www.colmanarchitects.co.uk

CAD Filename: \$FILES
SDATES

Dimensions are not to be scaled from this drawing.
This drawing is based on current available information and should not be relied on as accurate measurements of usable space.
This drawing is the property of the Colman Partnership Ltd. and Copyright is reserved by them. The drawing is issued on condition that it is not copied or disclosed by or to any unauthorised persons without the prior consent in writing of the Colman Partnership Ltd.

0 2 4m

Rev	Notes	By	Date
A	Service Yard window widened	DLA	19/07/21

Rev	Notes	By	Date
B	Existing Class E added in place of Flat layouts	DLA	09/03/23




WEST STREET



OXFORD ROAD

INFORMATION ONLY

 
colman architects

Project
200-202 Broad Street
Reading RG1 7QJ

Title
Proposed Fourth Floor Plan

Scale 1:100 @ A3 1:50 @ A1	Date 19/11/2020
Drawn by DLA	Checked by Proj. Arch. Checked By Manager
Drawing No. 20033/P-3(-)114	Revision B

The Colman Partnership Limited
27 Harcourt Street
London
W1H 4HP

Telephone: 020 7535 2040
Facsimile : 020 7535 2041
email: projects@colmanarchitects.co.uk

www.colmanarchitects.co.uk

CAD Filename: \$FILES
SDATES

Dimensions are not to be scaled from this drawing.
This drawing is based on current available information and should not be relied on as accurate measurements of usable space.
This drawing is the property of the Colman Partnership Ltd. and Copyright is reserved by them. The drawing is issued on condition that it is not copied or disclosed by or to any unauthorised persons without the prior consent in writing of the Colman Partnership Ltd.

024m

024m

Rev	Notes	By	Date
A	Service Yard window widened	DLA	19/07/21

Rev	Notes	By	Date
B	Flat layout amendments	DLA	09/03/23




WEST STREET

OXFORD ROAD



INFORMATION ONLY

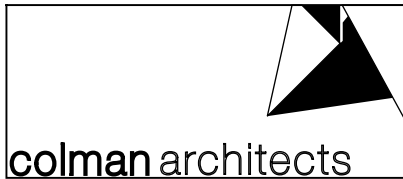


Project 200-202 Broad Street Reading RG1 7QJ	Scale 1:100 @ A3 1:50 @ A1	Date 19/11/2020	
Title Proposed Fifth Floor Plan	Drawn by DLA	Checked by Proj. Arch.	Checked By Manager
	Drawing No. 20033/P-3(--)-115		Revision B
The Colman Partnership Limited 27 Harcourt Street London W1H 4HP		Telephone : 020 7535 2040 Facsimile : 020 7535 2041 email: projects@colmanarchitects.co.uk	
www.colmanarchitects.co.uk			

Dimensions are not to be scaled from this drawing.
This drawing is based on current available information and should not be relied on as accurate measurements of usable space.
This drawing is the property of the Colman Partnership Ltd. and Copyright is reserved by them. The drawing is issued on condition that it is not copied or disclosed by or to any unauthorised persons without the prior consent in writing of the Colman Partnership Ltd.


Rev	Notes	By	Date
A	Blind windows added & Service Yard window widened	DLA	19/07/21

Rev	Notes	By	Date
B	Flat layouts amended	DLA	09/03/23

 

WEST STREET

OXFORD ROAD

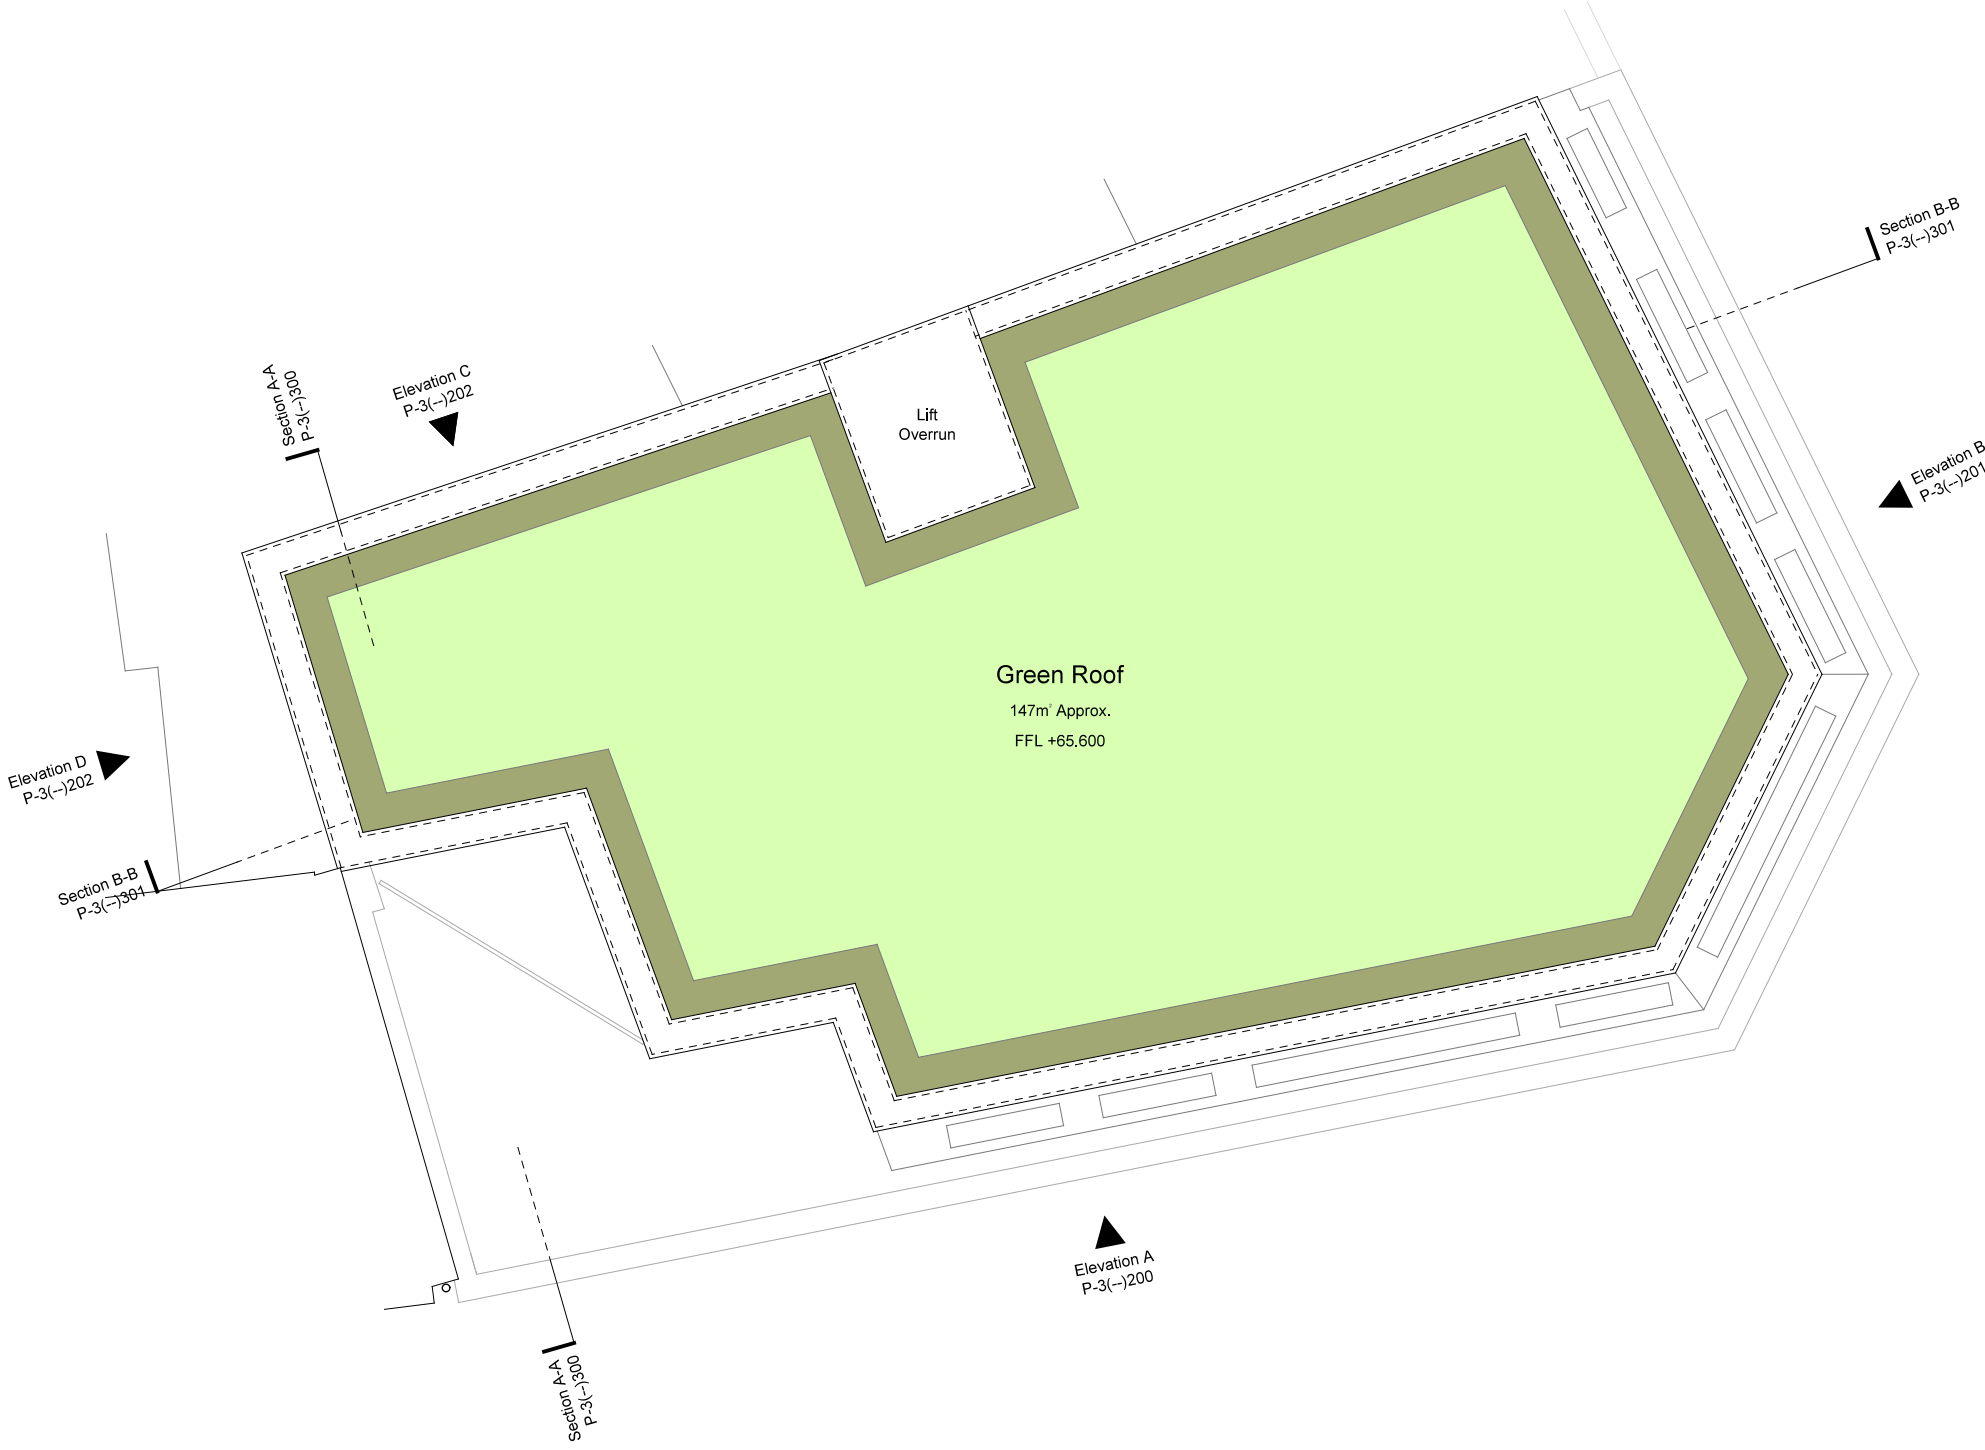

INFORMATION ONLY



Project
200-202 Broad Street
Reading RG1 7QJ

Title
Proposed Roof Plan

Scale 1:100 @ A3		1:50 @ A1	Date 19/11/2020
Drawn by DLA	Checked by Proj. Arch.		Checked By Manager
Drawing No. 20033/P-3(--)/116			Revision -
The Colman Partnership Limited 27 Harcourt Street London W1H 4HP Telephone: 020 7535 2040 Facsimile : 020 7535 2041 email: projects@colmanarchitects.co.uk www.colmanarchitects.co.uk			

Dimensions are not to be scaled from this drawing.
This drawing is based on current available information and should not be relied on as accurate measurements of usable space.

This drawing is the property of the Colman Partnership Ltd. and Copyright is reserved by them. The drawing is issued on condition that it is not copied or disclosed by or to any unauthorised persons without the prior consent in writing of the Colman Partnership Ltd.

0 2 4m