



Plate 101 – Interior view of small utility within the garage addition



Plate 102 – View east through later additions to the north




Plate 103 – View east through the ground floor of the kitchen

DRAWINGS

DO NOT SCALE FROM THIS DRAWING

KEY

1 → Plate location and direction (Appendix 3)

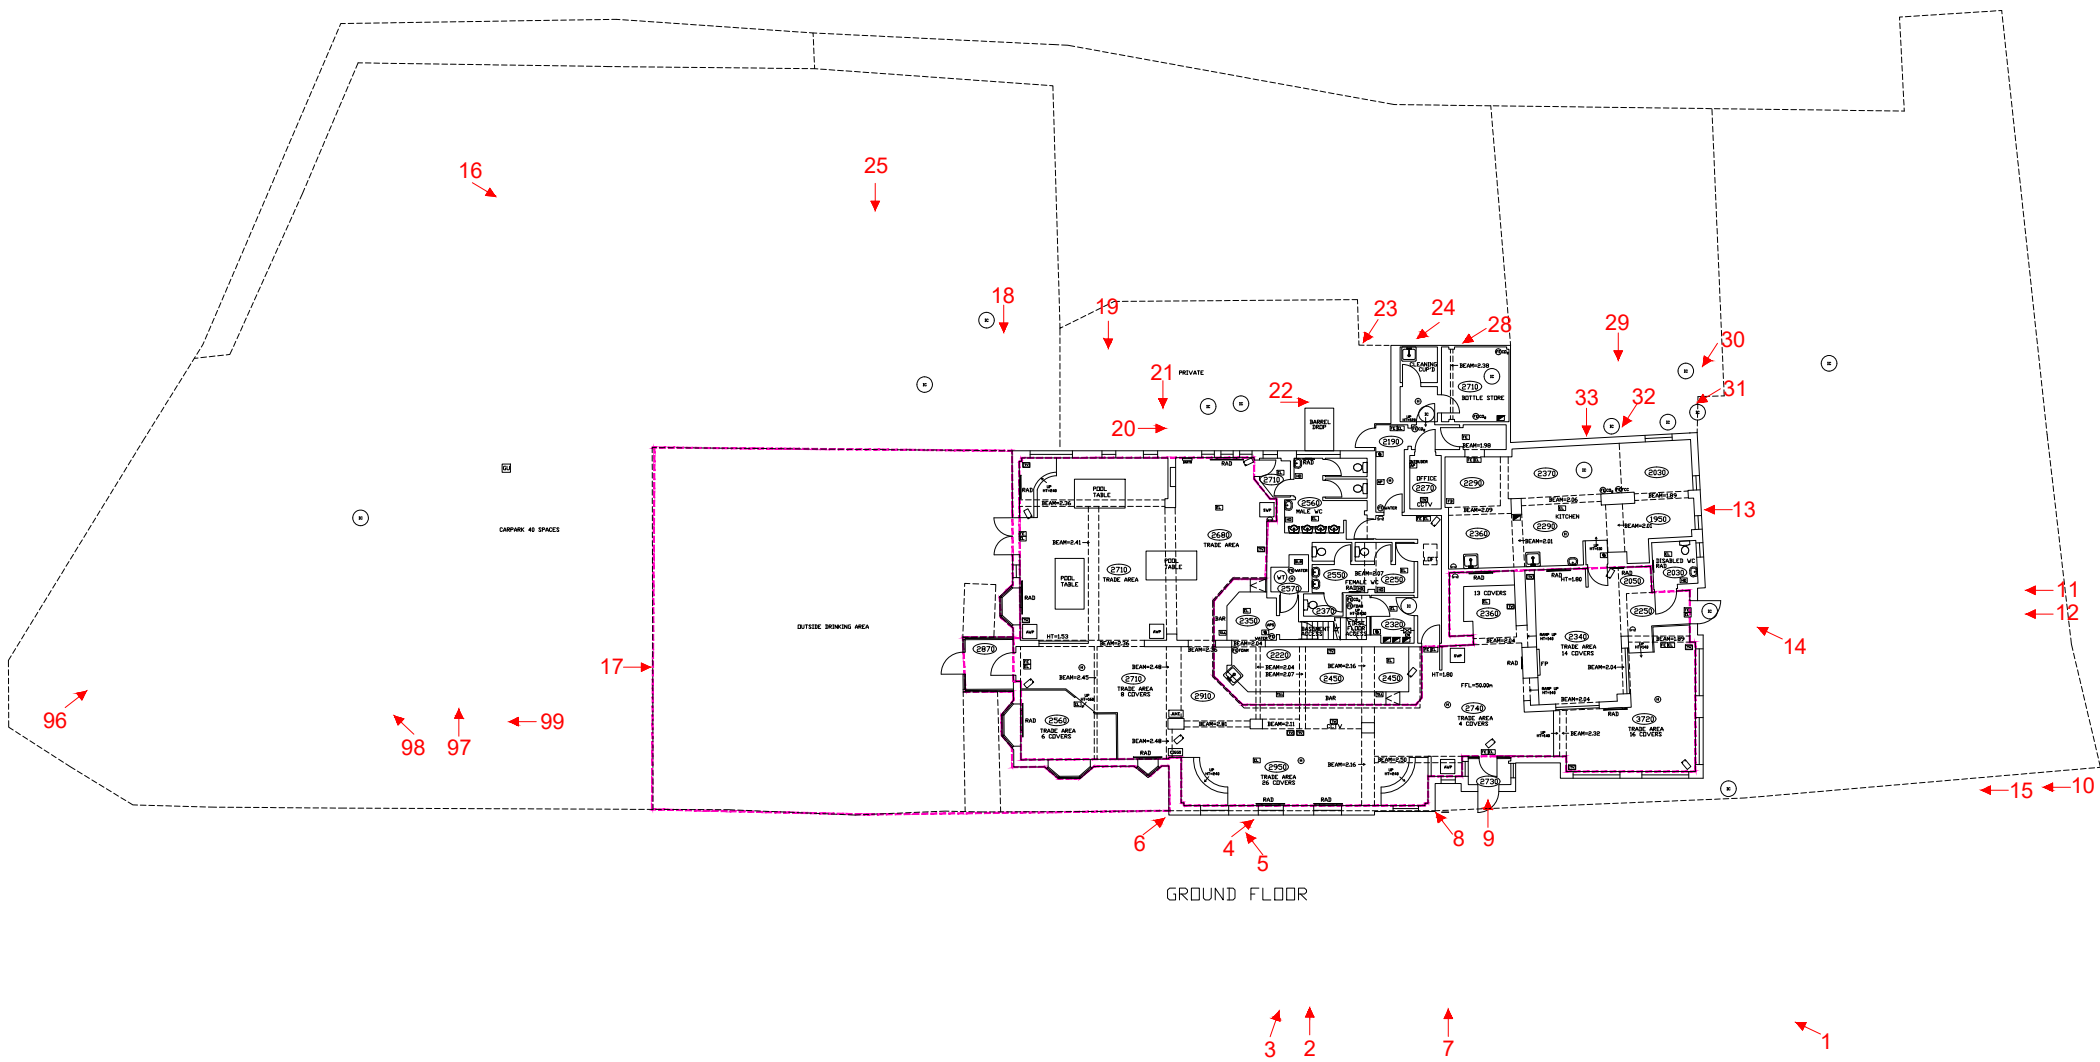

REVISION	DETAILS	DATE	DRN	CHK'D	APP'D
----------	---------	------	-----	-------	-------


CLIENT
**GREENE KING BREWING
AND RETAIL LTD**

PROJECT
**GEORGE AND DRAGON
162 BATH ROAD, READING**

DRAWING TITLE
SITE LAYOUT PLAN

DRG No.	ST19858-001	REV	-	SUIT. CODE	-
DRG SIZE	A3	SCALE	DO NOT SCALE	DATE	14-11-2022
DRAWN BY	LK	CHECKED BY	LG	APPROVED BY	CB



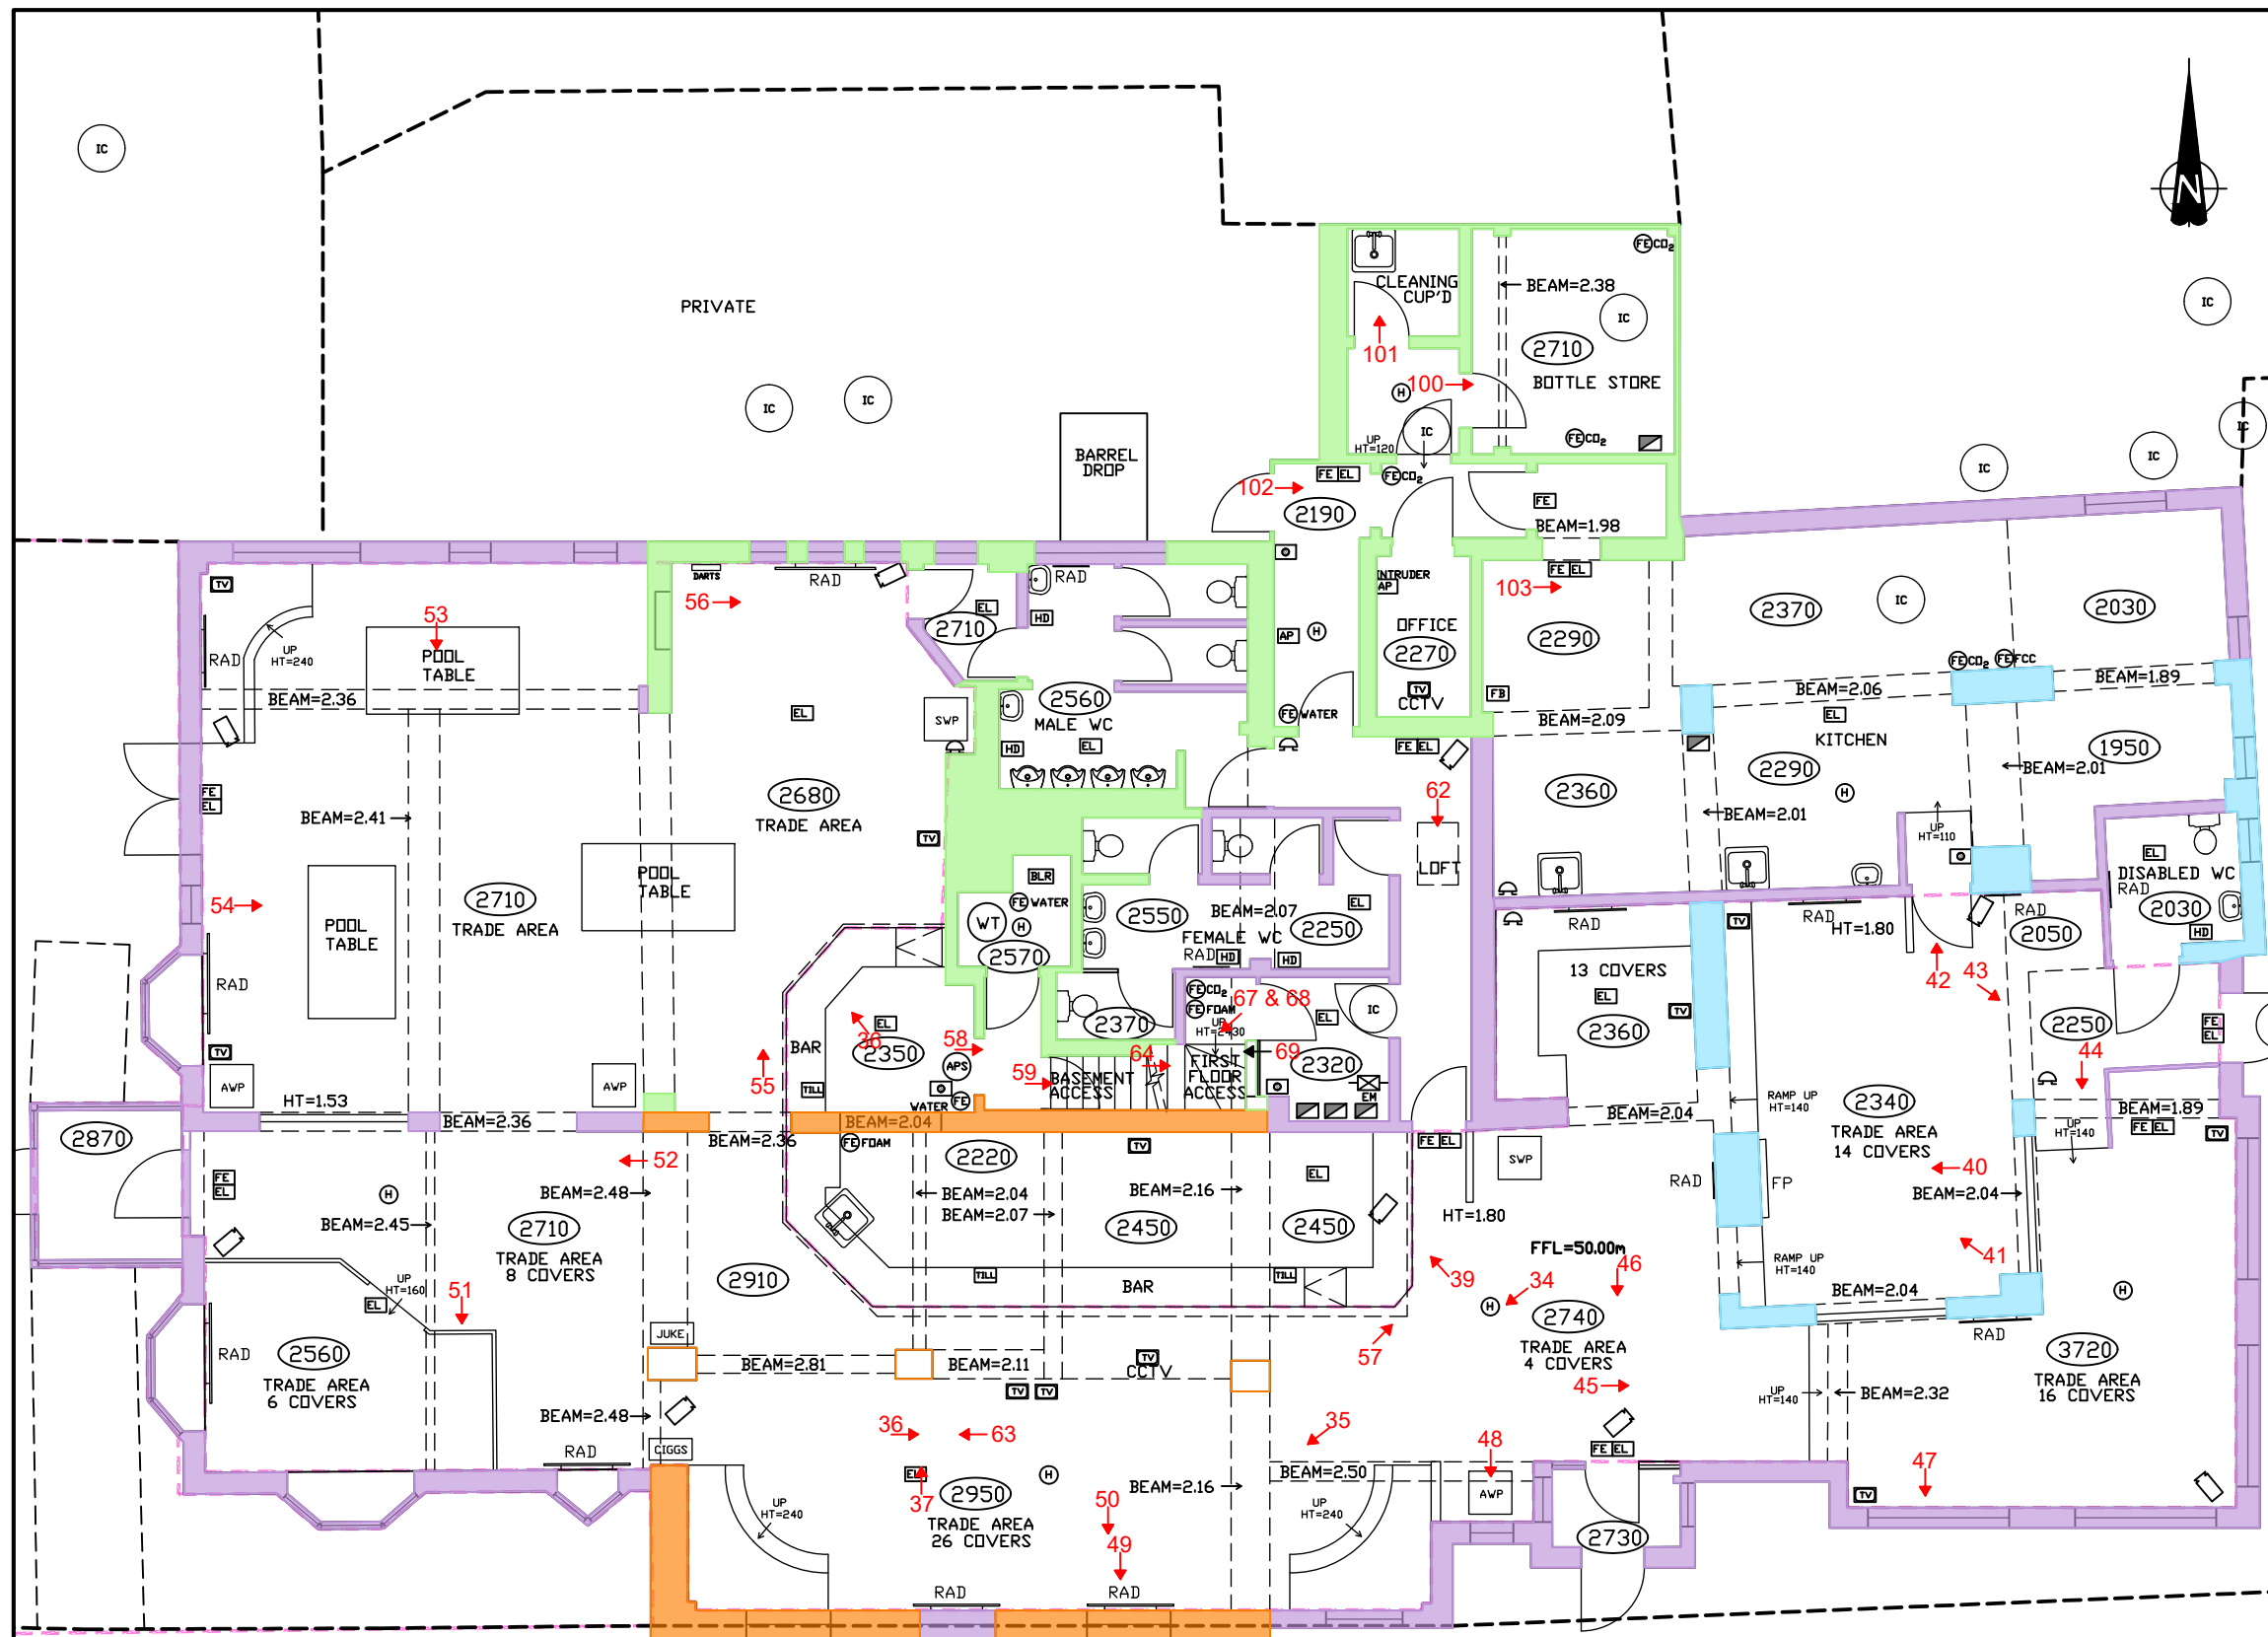

GROUND FLOOR

DO NOT SCALE FROM THIS DRAWING

KEY

- MAIN BUILDING: PRESENT BY 1878
- L SHAPE BUILDING: PRESENT BY 1899
- MID-20th CENTURY
- LATE-20th CENTURY
- 1 → PLATE LOCATION AND DIRECTION (APPENDIX 3)

REVISION	DETAILS	DATE	DRN	CHK'D	APP'D

CLIENT
**GREENE KING BREWING
AND RETAIL LTD**

PROJECT
**GEORGE AND DRAGON
162 BATH ROAD, READING**

DRAWING TITLE
**EXISTING GROUND FLOOR PLAN
& HISTORIC PHASING**


DRG No.	ST19858-002	REV	-	SUIT. CODE	-
DRG SIZE	A3	SCALE	DO NOT SCALE	DATE	15-11-2022
DRAWN BY	LK	CHECKED BY	LG	APPROVED BY	CB



DO NOT SCALE FROM THIS DRAWING


KEY

- MAIN BUILDING: PRESENT BY 1878
 - L SHAPE BUILDING: PRESENT BY 1899
 - MID-20th CENTURY
 - LATE-20th CENTURY
- FP - FIRE PLACE
BW - BLOCKED
1 → PLATE LOCATION AND DIRECTION (APPENDIX 3)

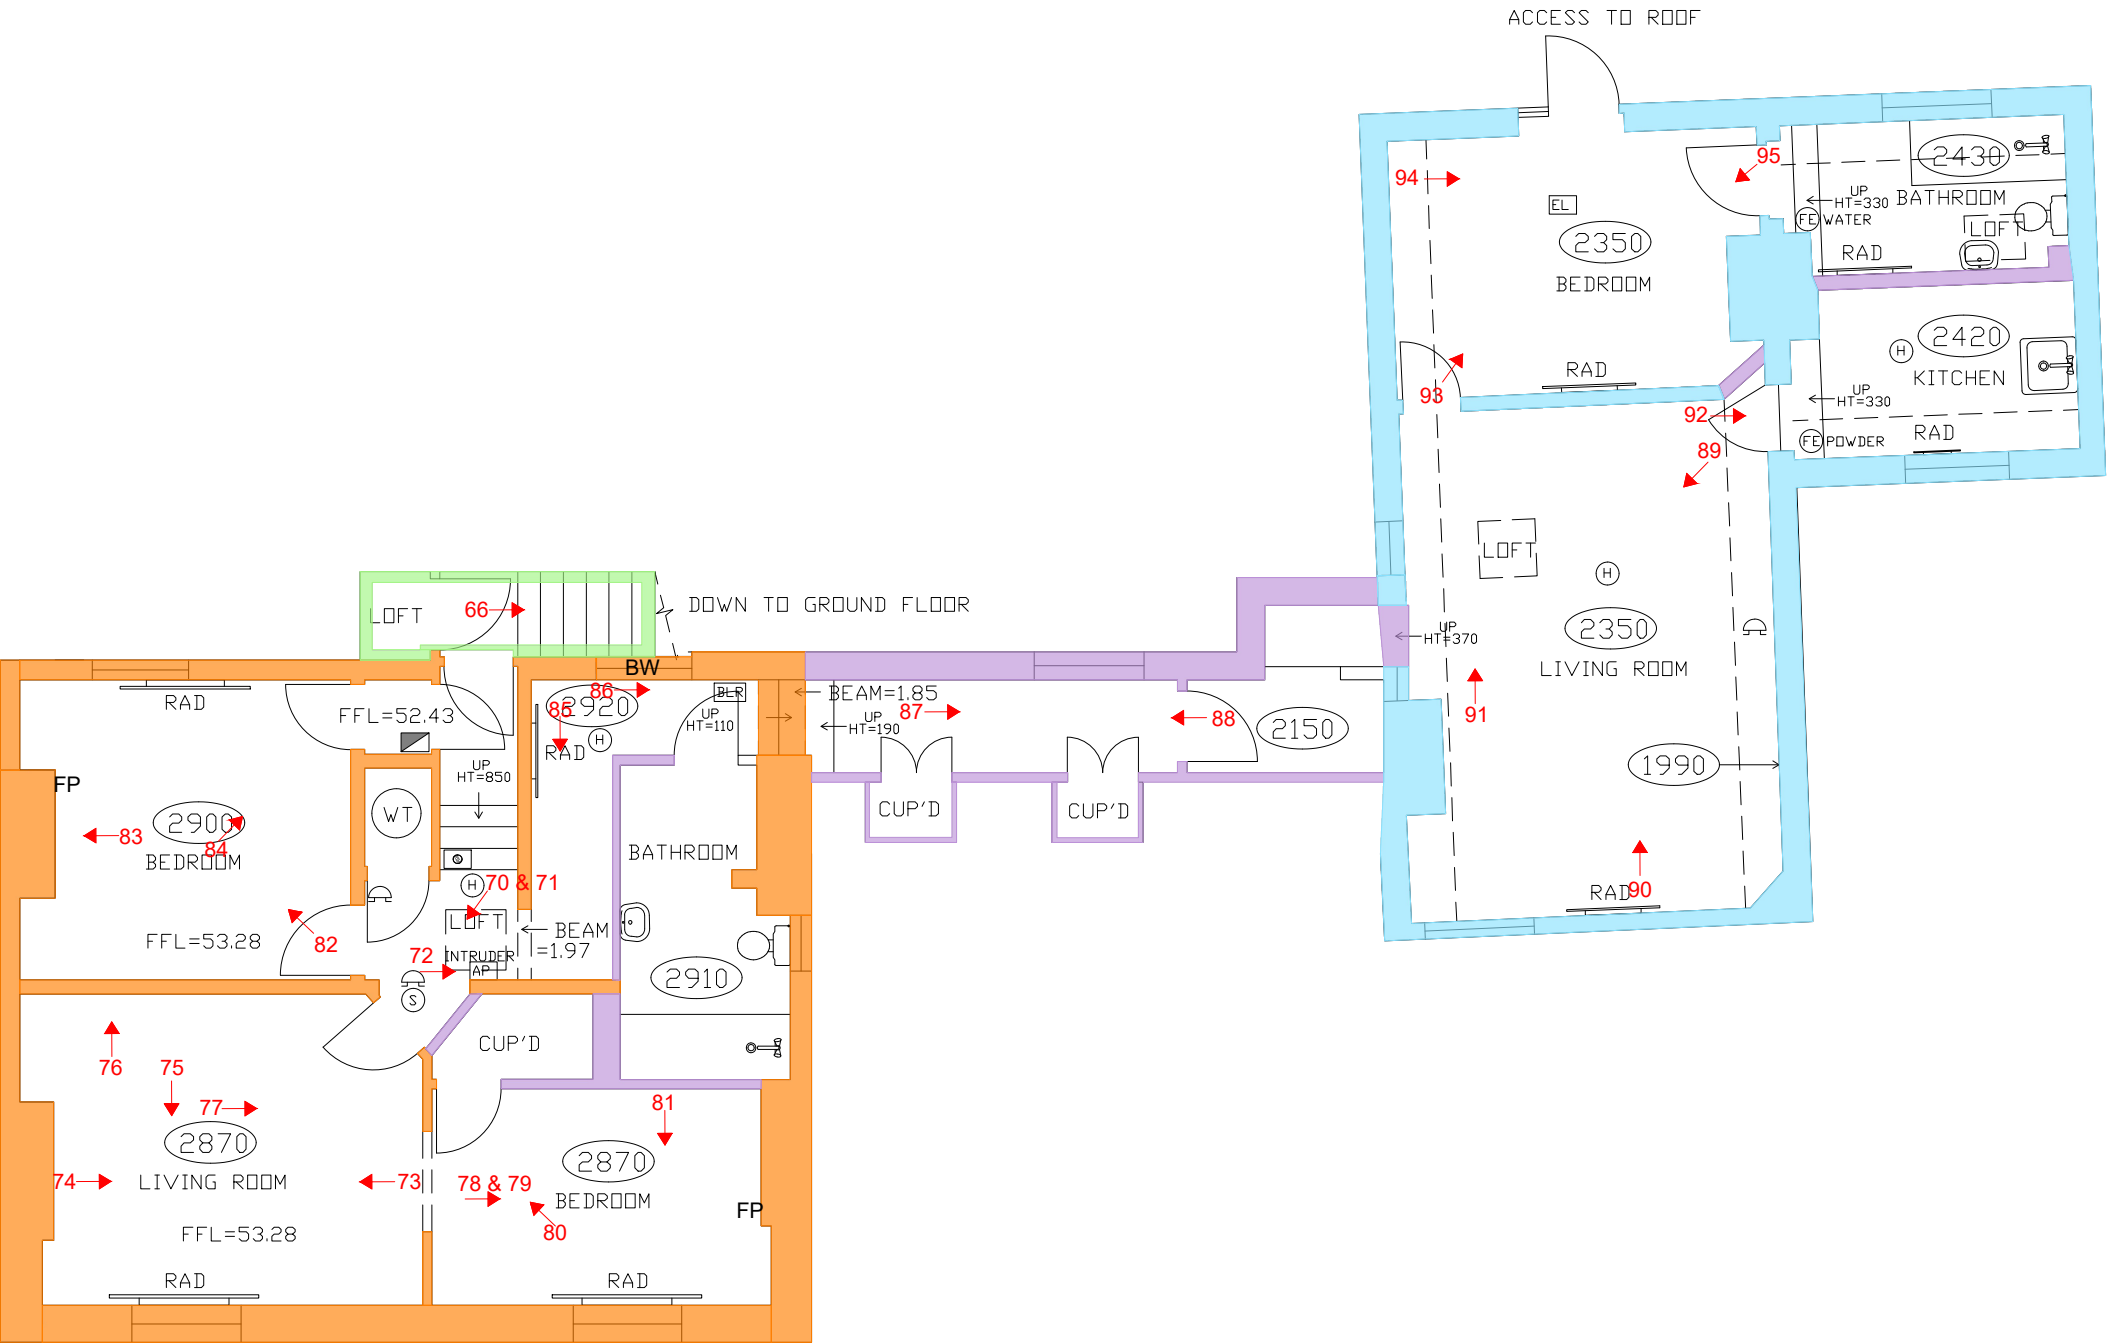

FIRST FLOOR



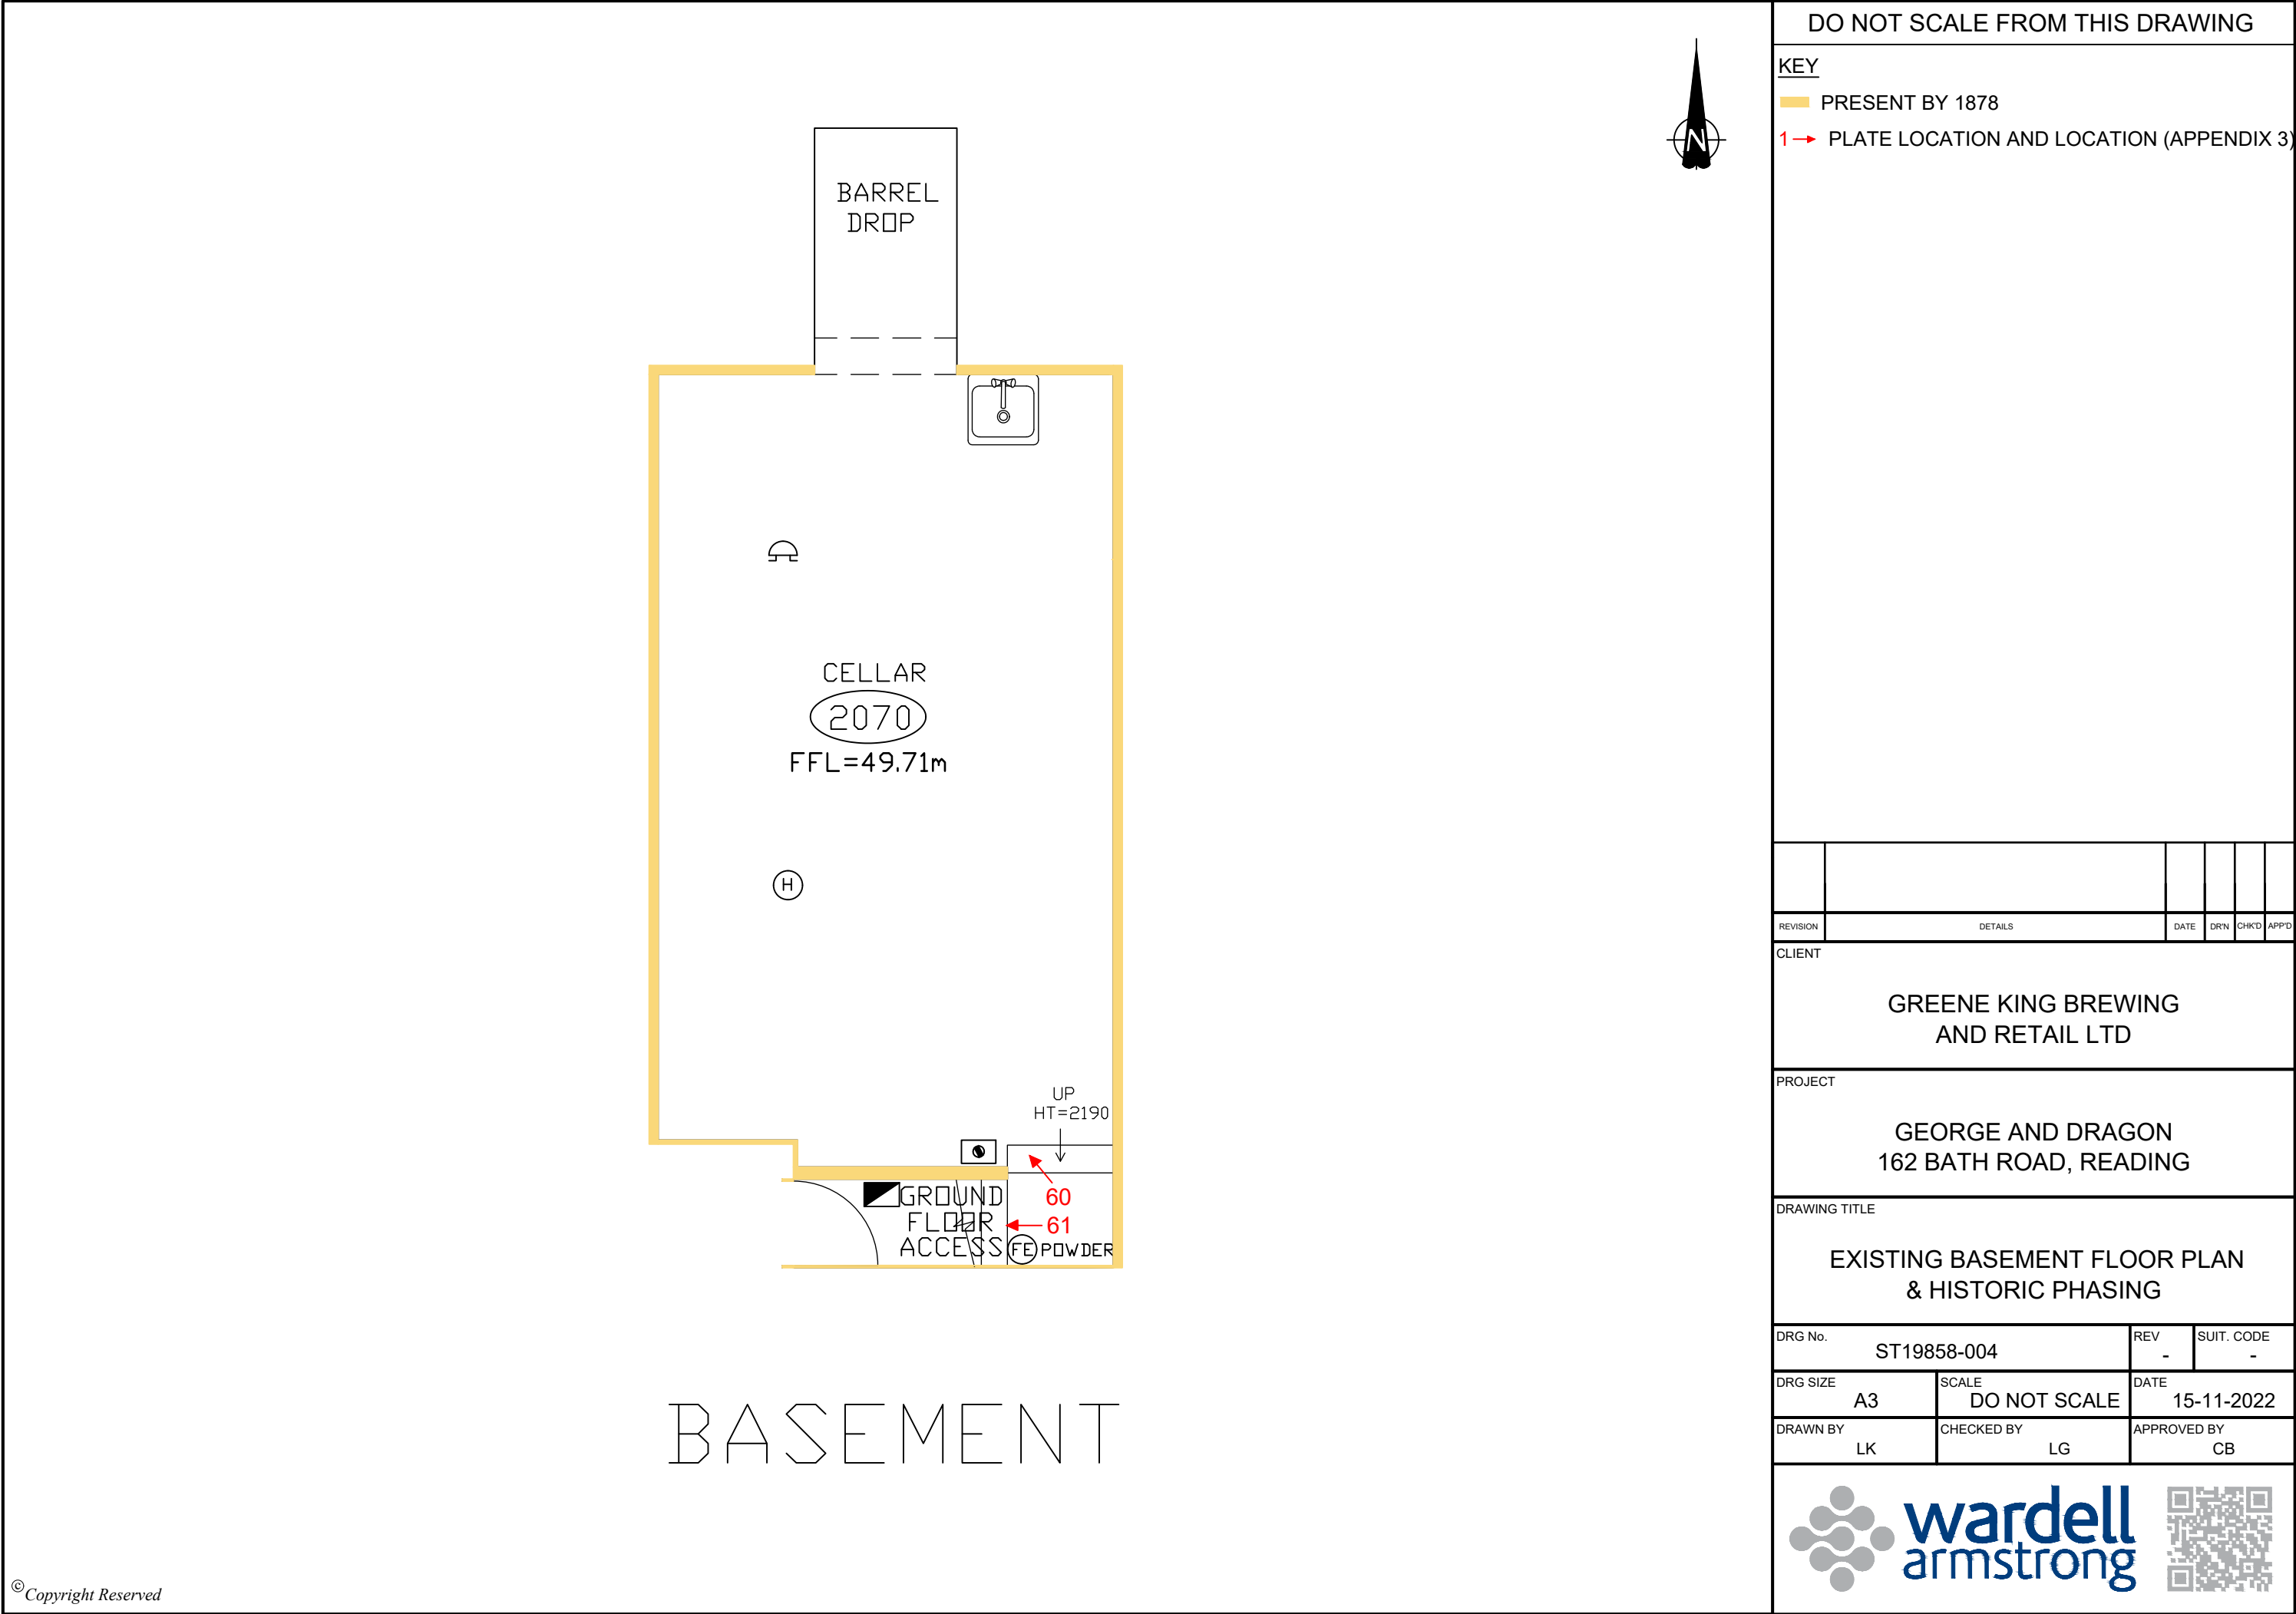

STOKE-ON-TRENT

Sir Henry Doulton House
Forge Lane
Etruria
Stoke-on-Trent
ST1 5BD
Tel: +44 (0)1782 276 700

BIRMINGHAM

Two Devon Way
Longbridge Technology Park
Longbridge
Birmingham
B31 2TS
Tel: +44 (0)121 580 0909

BOLTON

41-50 Futura Park
Aspinall Way
Middlebrook
Bolton
BL6 6SU
Tel: +44 (0)1204 227 227

BRISTOL

Temple Studios
Temple Gate
Redcliffe
Bristol
BS1 6QA
Tel: +44 (0)117 203 4477

BURY ST EDMUNDS

Armstrong House
Lamdin Road
Bury St Edmunds
Suffolk
IP32 6NU
Tel: +44 (0)1284 765 210

CARDIFF

Tudor House
16 Cathedral Road
Cardiff
CF11 9LJ
Tel: +44 (0)292 072 9191

CARLISLE

Marconi Road
Burgh Road Industrial Estate
Carlisle
Cumbria
CA2 7NA
Tel: +44 (0)1228 550 575

EDINBURGH

Great Michael House
14 Links Place
Edinburgh
EH6 7EZ
Tel: +44 (0)131 555 3311

GLASGOW

24 St Vincent Place
Glasgow
G1 2EU
Tel: +44 (0)141 428 4499

LEEDS

36 Park Row
Leeds
LS1 5JL
Tel: +44 (0)113 831 5533

LONDON

Third Floor
46 Chancery Lane
London
WC2A 1JE
Tel: +44 (0)207 242 3243

NEWCASTLE UPON TYNE

City Quadrant
11 Waterloo Square
Newcastle upon Tyne
NE1 4DP
Tel: +44 (0)191 232 0943

TRURO

Baldhu House
Wheal Jane Earth Science Park
Baldhu
Truro
TR3 6EH
Tel: +44 (0)187 256 0738

International office:

ALMATY

29/6 Satpaev Avenue
Hyatt Regency Hotel
Office Tower
Almaty
Kazakhstan
050040
Tel: +7(727) 334 1310