




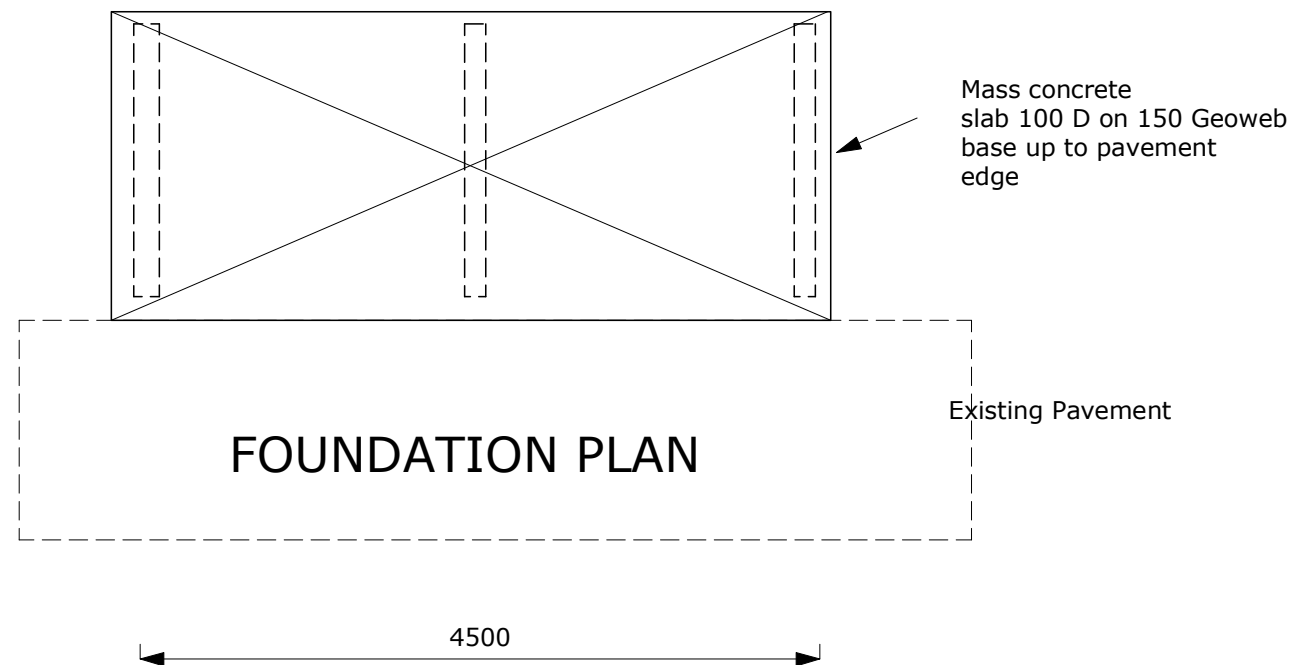



FOUNDATION PLAN

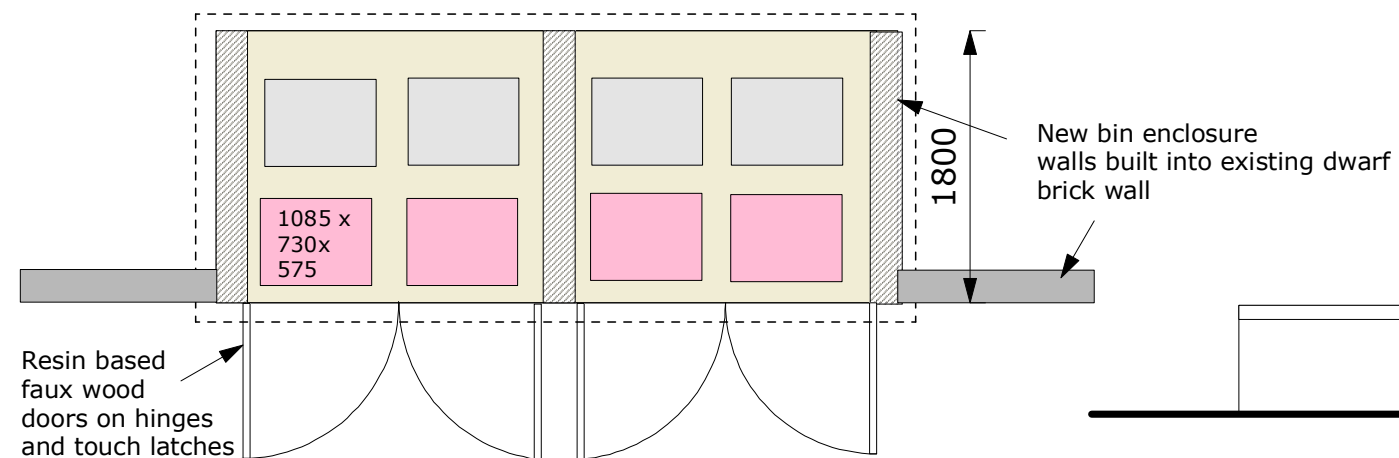


MASONRY PLAN

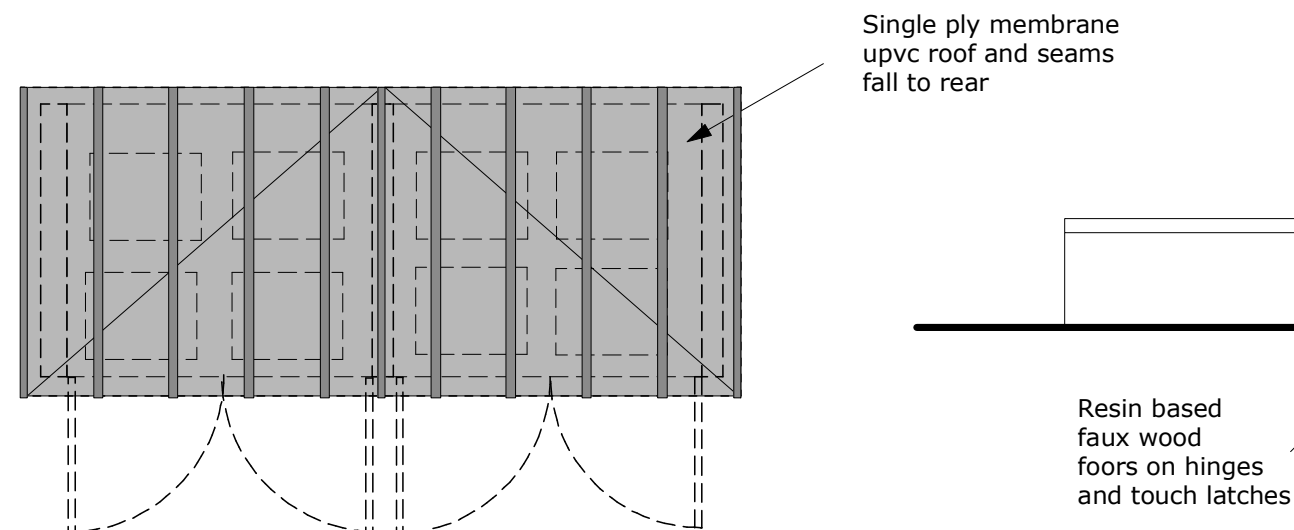


ROOF PLAN

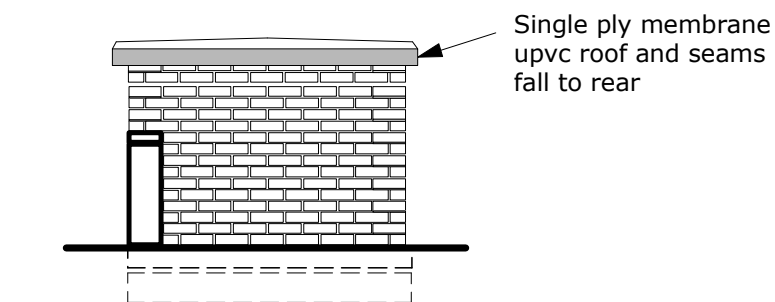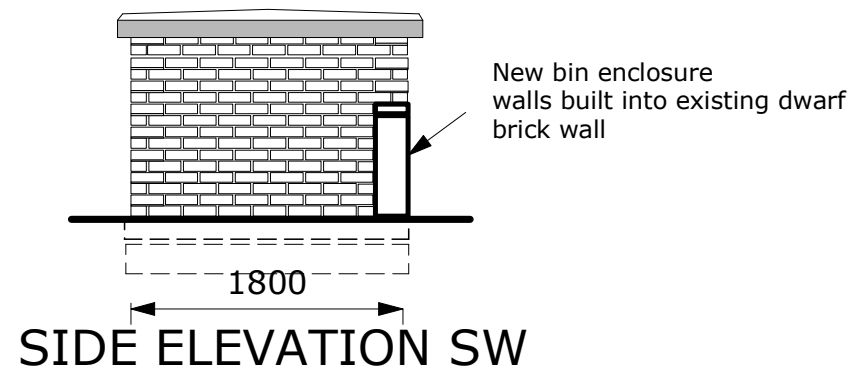

SIDE ELEVATION NE

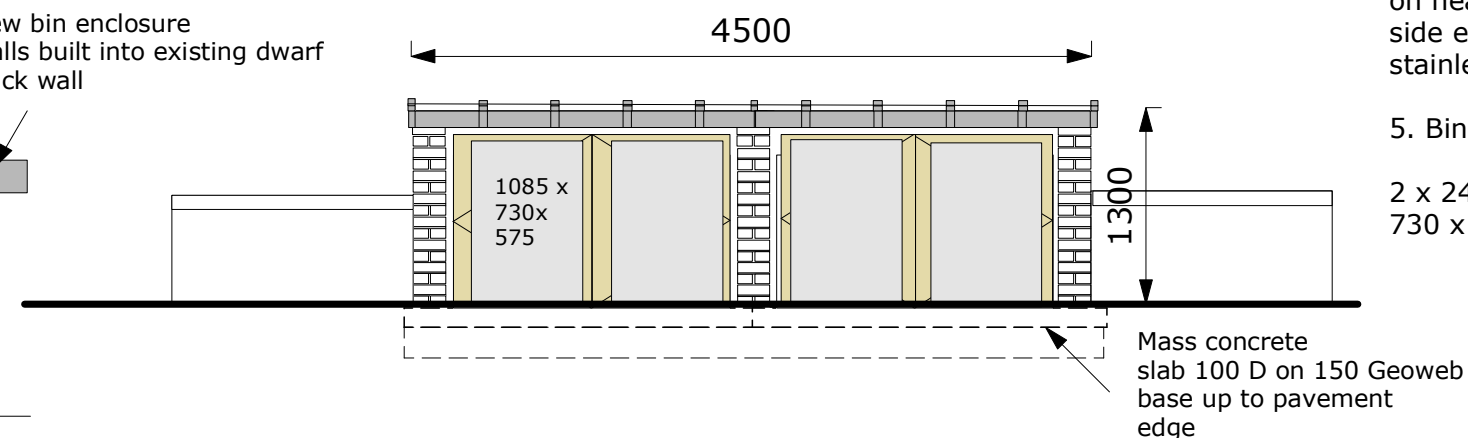

INTERNAL DRIVE ELEVATION

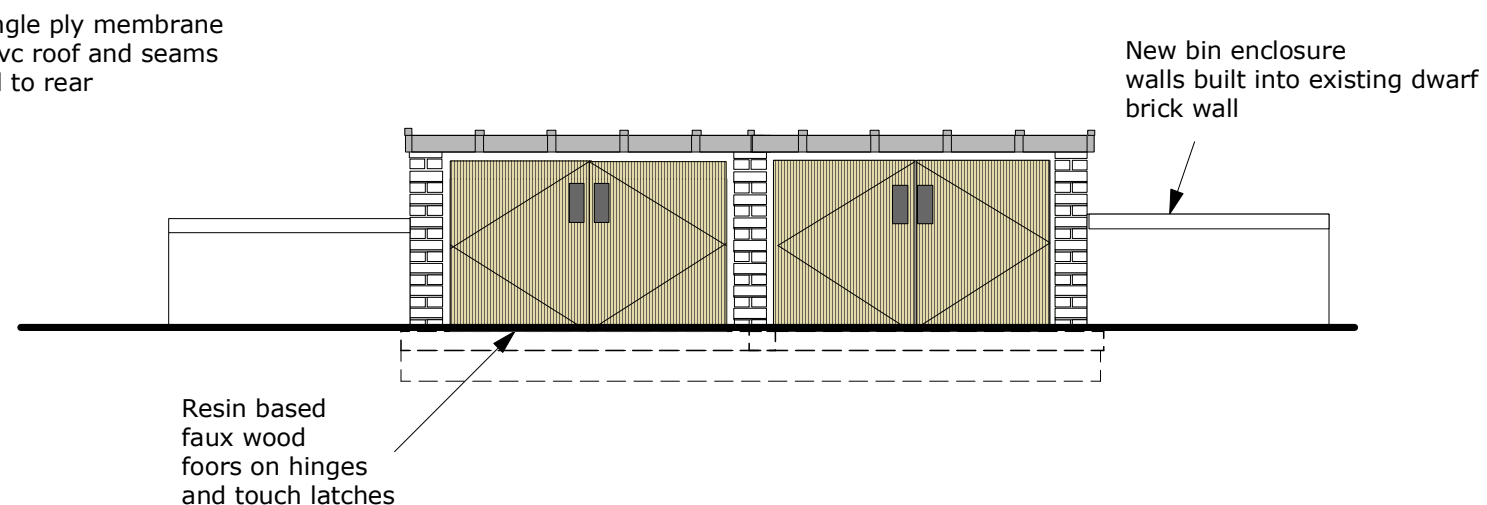

WATER ROAD ELEVATION

General specification notes

1. Foundations

100 mm thick mass concrete rc slab on

150 mm Geoweb GW 20 V4.Filled with OCR

2. Enclosure

Single brick flank walls on slab built into repaired front brick low wall in matching masonry.

3. Roof

Kebony sw framed ply roof covered in single ply membrane to fall to rear with upvc seam detail vonded to top surface and trimmed all round

4. Doors

Resin wood effect doors hinged outward on heavy duty touch latches toroad side elevation in hw sub frames and stainless hinges.

5. Bins provided

2 x 240 liter red and grey per dwelling 730 x 575 x 1085 mm

RESERVE MATTERS SUB

REVISIONS



2,4,6 WATER ROAD,158
DEE ROAD READING
REDEVELOPMENT

This drawing is copyright and must not be reproduced in whole or part without written consent. Do not scale from this drawing. Written dims. to be checked on site.

BIN STORE PROPOSALS
TYPICAL
PLANS AND ELEVATIONS

SCALE 1:50 DATE FEB 23 DRAWN

Project No 1035 Dwg. No. 50.BSD.2 Rev.

