


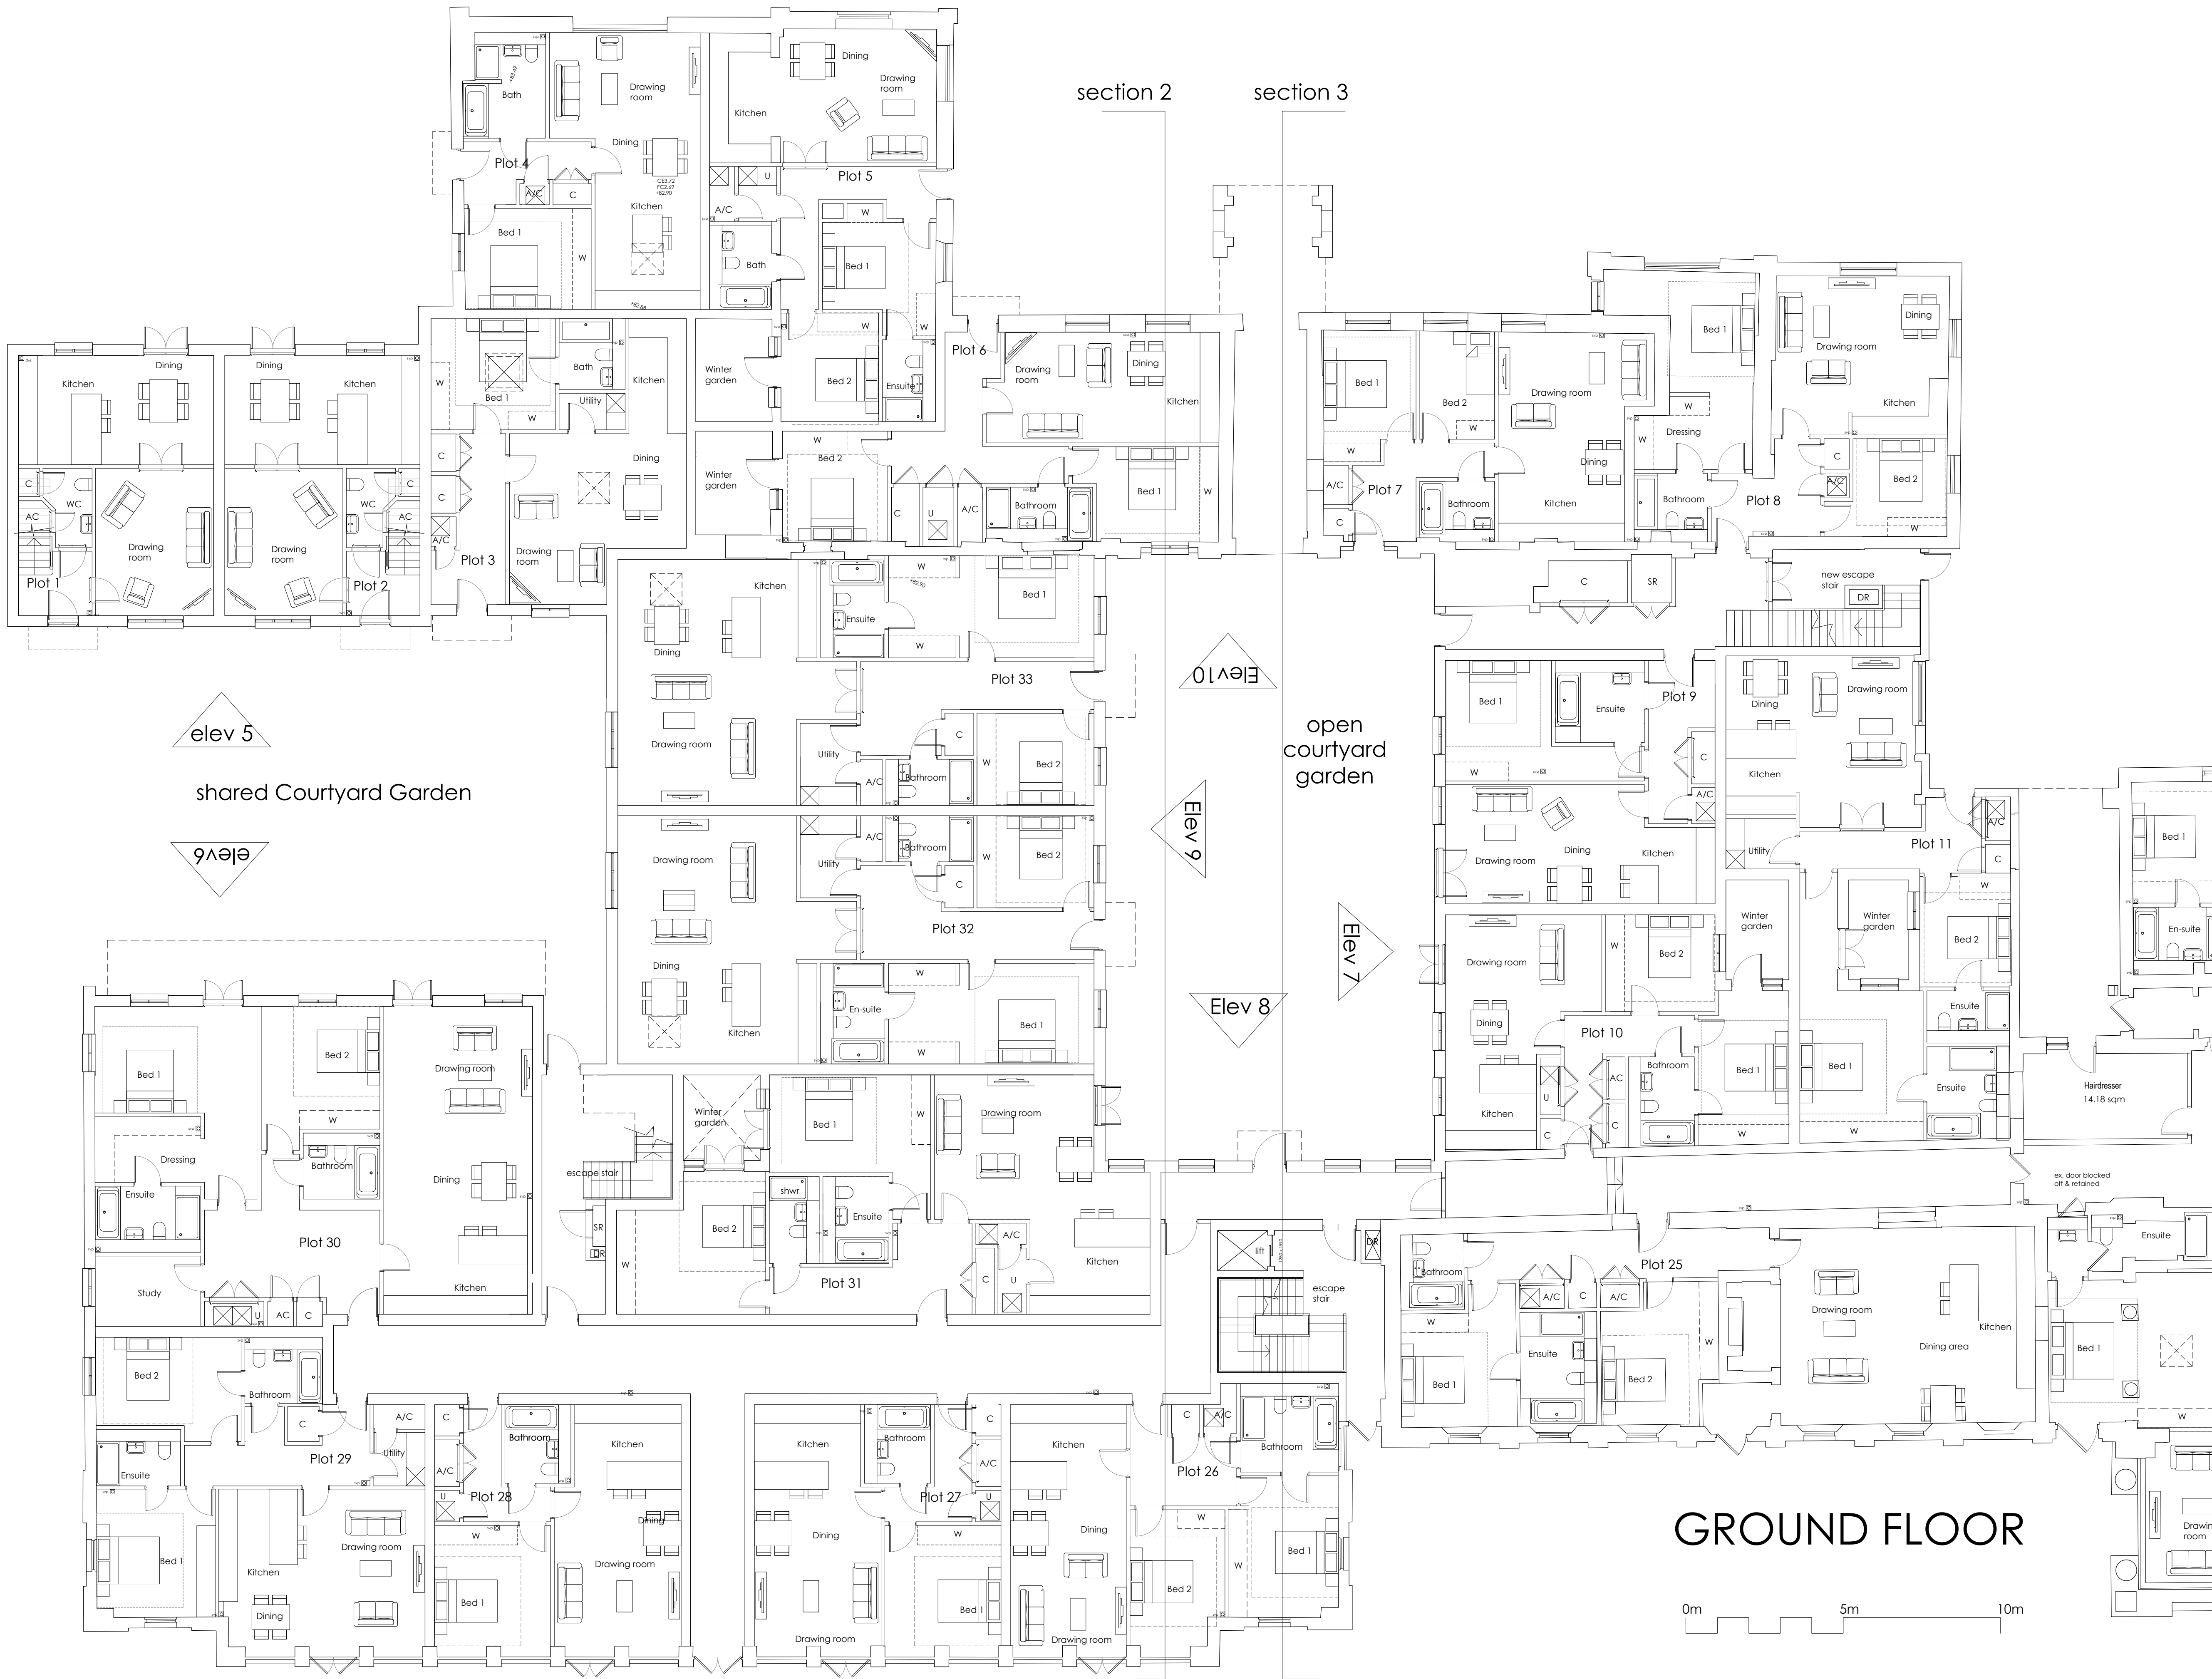

NOTES:
DIMENSIONS ARE NOT TO BE SCALED FROM THIS DRAWING
ALL DIMENSIONS ARE TO BE CHECKED AGAINST ACTUAL SITE
DIMENSIONS BEFORE ANY WORK IS FABRICATED

COPYRIGHT RESERVED
THIS DRAWING IS THE PROPERTY OF BHP HARWOOD
ARCHITECTS AND MAY NOT BE COPIED, REPRODUCED, LENT OR
DISCLOSED WITHOUT THEIR EXPRESS PERMISSION IN WRITING.

REVISIONS		
Rev.	Date	Description
B	03.03.22	plot 30 rev
C	11.11.22	Door to plot 25 rev
D	16.12.22	Updated
E	11.05.23	Fire Strat Amends
F	31.05.23	Updated
G	09.06.23	Updated
H	15.06.23	Updated
J	22.06.23	Updated
K	07.09.23	Updated

Client :
**Beechcroft
Developments Ltd**

Job :
**Caversham Park
Reading**

Drawing Title:
**Conversion
Main House
Ground Floor Plan
Sheet 1 of 3**

Scale:
1:100 @ A1

Date:
June 23

Drawn By
MM

Checked

Drawing No:
3251.175

Revision:
K

PLANNING

The White Barn, Manor Farm, Manor Road
Wantage, Oxfordshire, OX12 8NE
T: 01235 765322 F: 01235 765373

The Mansion House, Hartham Park, Corsham,
Wiltshire, SN13 0RP
T: 01249 700489 F: 01249 470077

info@bhp-harwood.co.uk - www.bhp-harwood.co.uk