




Site/Block Plan

(scale 1:500)

 


Location Plan

(scale 1:1250)




© Crown Copyright 2023. All rights reserved. Licence Number 100042565

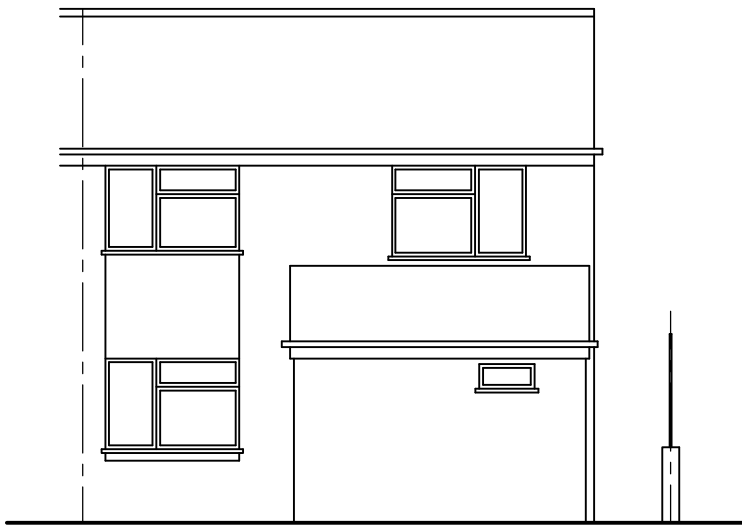


Front Elevation

(scale 1:100)

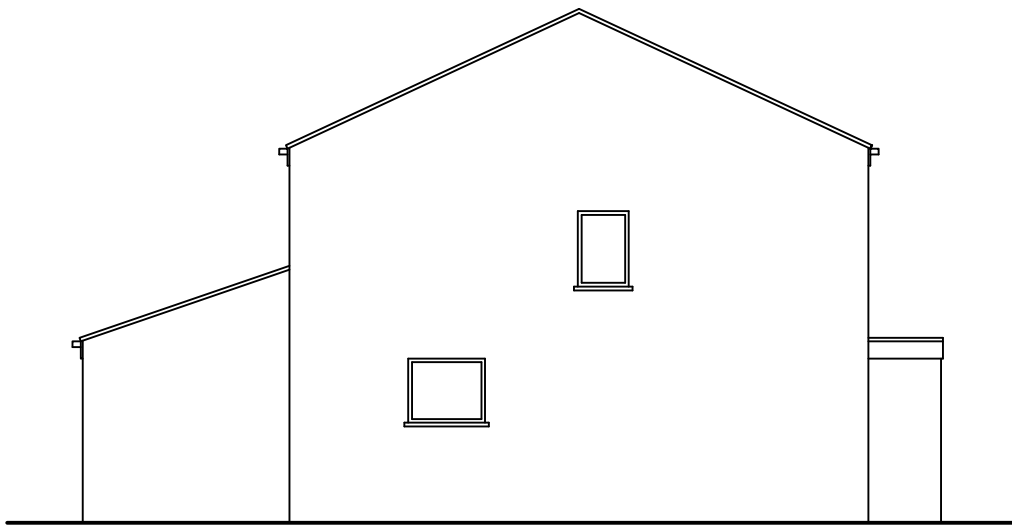


Side Elevation

(scale 1:100)

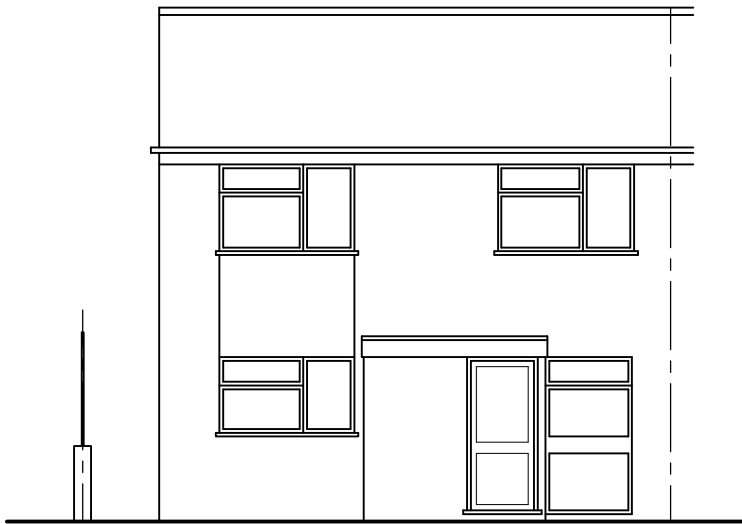

Rear Elevation


(scale 1:100)

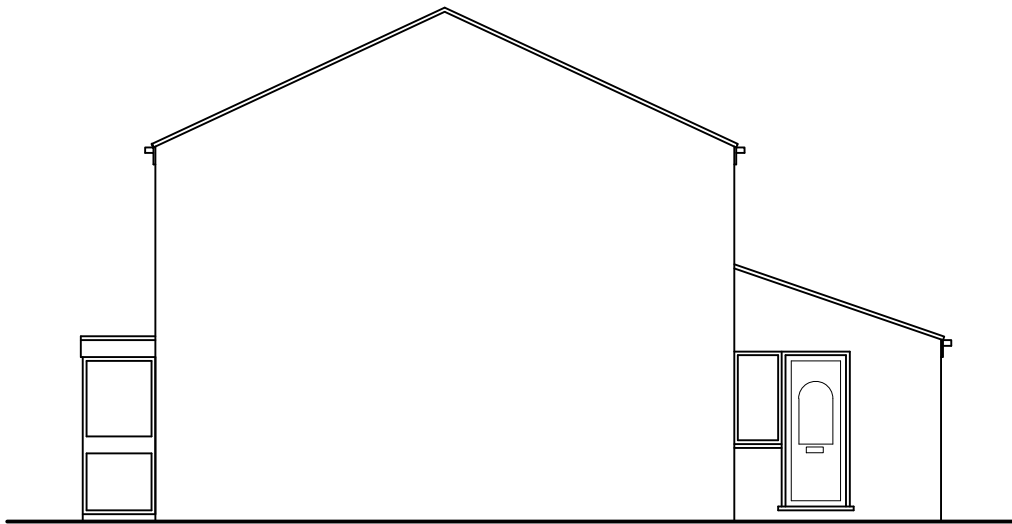

Side Elevation


(scale 1:100)

EXISTING DETAILS:

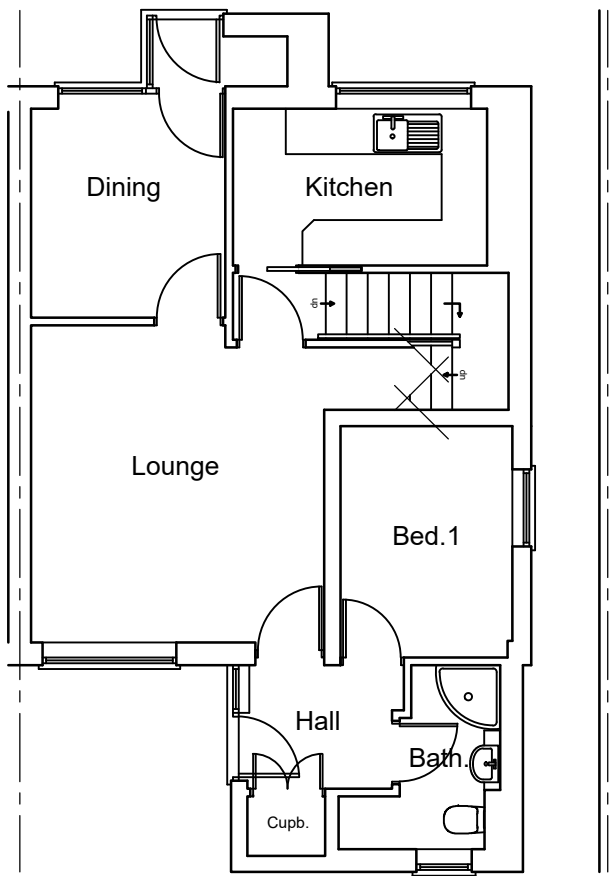

Ground Floor Plan

(scale 1:100)

 

NOTES

1. All dimensions stated are in millimetres.

2. This drawing is the copyright of Oakleaf Building Surveyors & must not be reproduced without their written authority.

3. Any errors or omissions are to be reported to the project surveyor.

4. Do not rely on scaled dimensions for construction purposes. If in doubt seek clarification from the surveyor.

Rev	Description	Date
AMENDMENT RECORD		
Site/Project : SINGLE-STOREY EXTENSION AT 2 LOMOND AVENUE, READING, RG4 6PL		
Drawing Title : EXISTING FLOOR PLAN & ELEVATIONS		
		
John Adams House 29 Castle Street Reading BERKSHIRE RG1 7SB		Telephone : 01189 560 525 07824 428 455 www.oakleafbs.co.uk
Scales : 1:1250, 1:500 & 1:100 @ A2 size		
Drawn : MB Date : Oct 2022		
Issue : PLANNING		
Project ID : A22/71		
Drawing No : AD/01		Revision :

sheet size - A2 (594 x 420mm)