

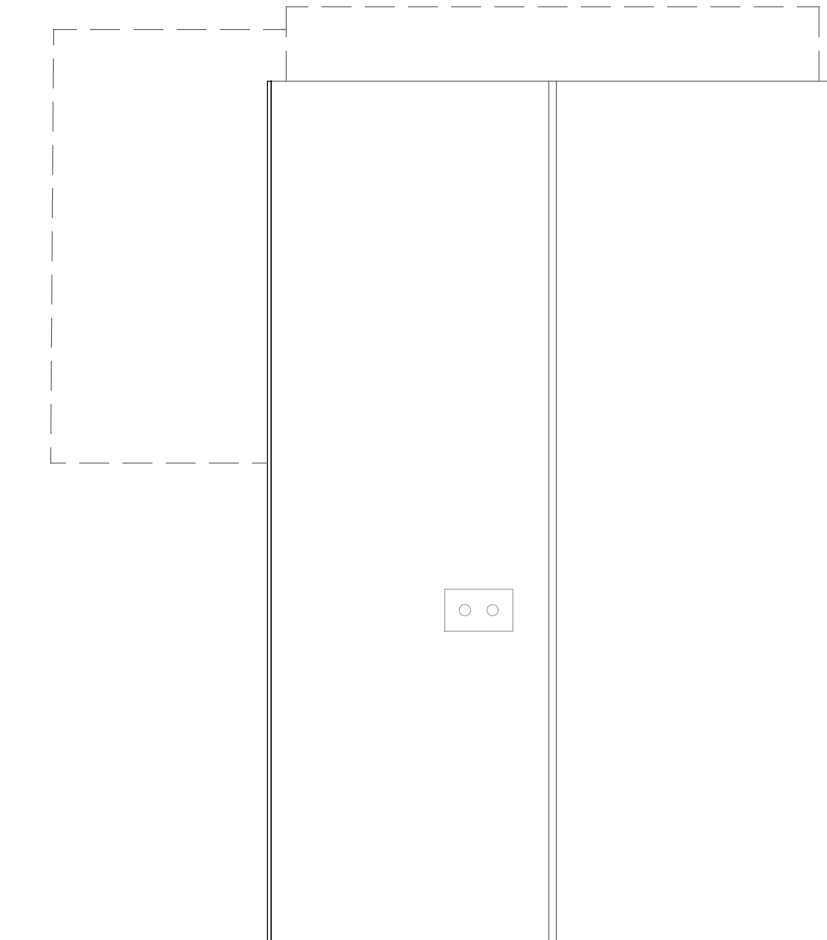


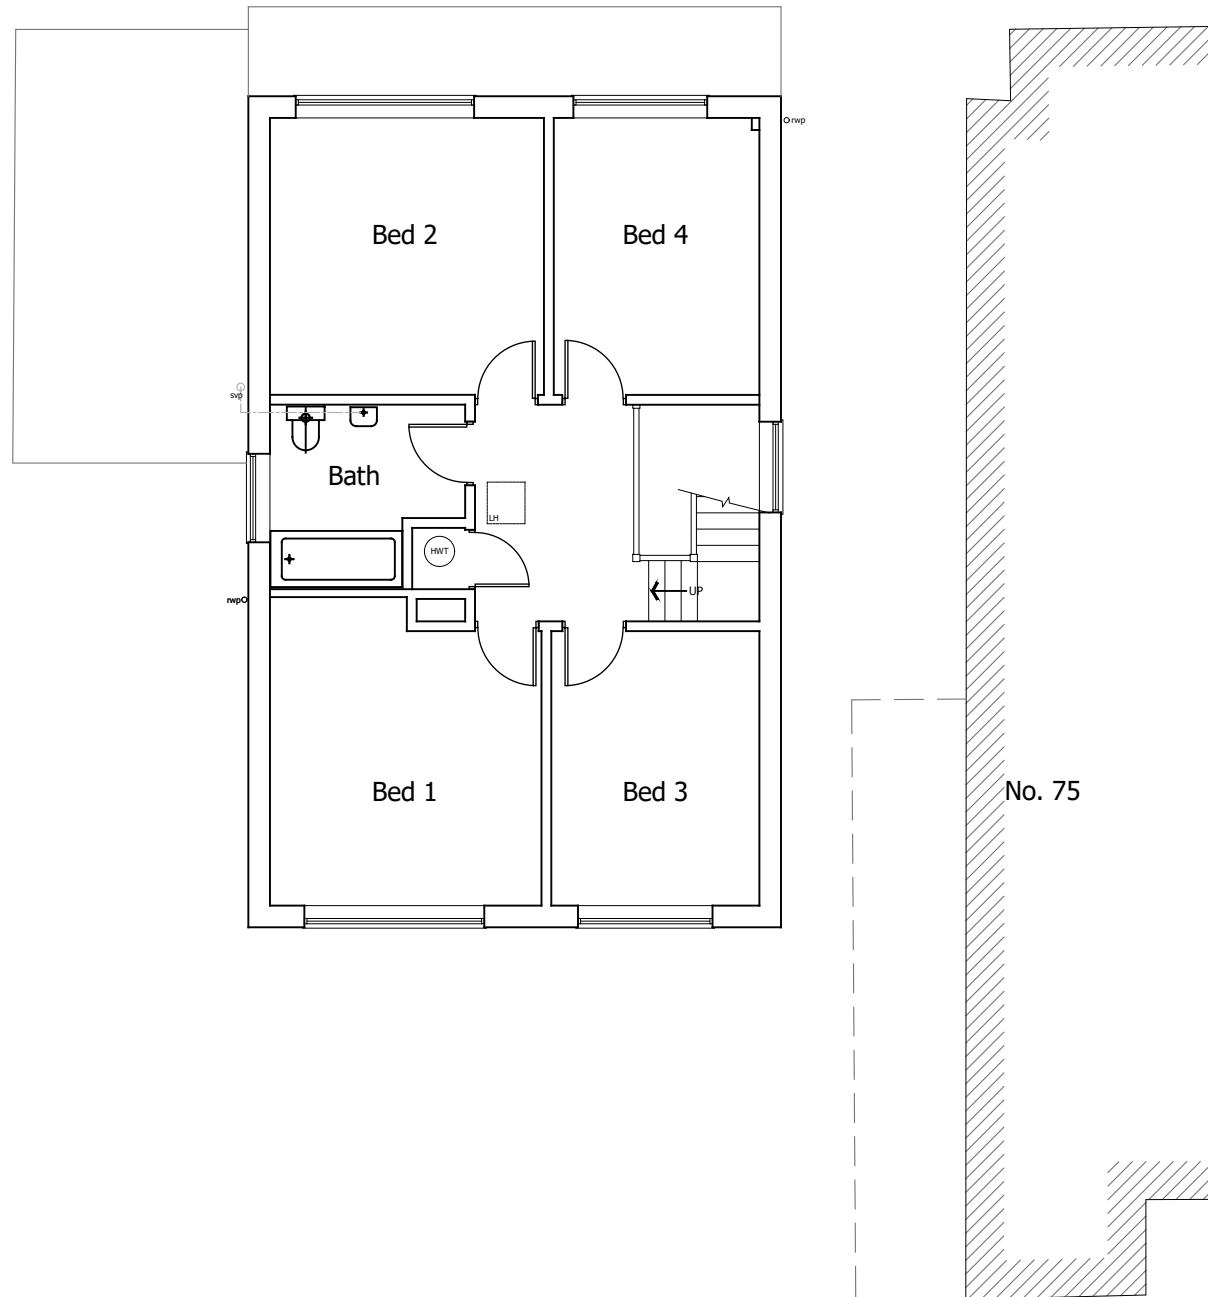

This drawing has been prepared without the benefit of a measured building survey.

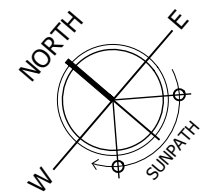

PLANNING

Project
77 Albert Road, Caversham,
Reading RG4 7PE
Drawing Title
Existing F.F. & Roof Plan
Date
06.12.2022
Scale
As noted @A3
Drawn by
SJ
Project No
161
Drawing No
003
Revision
-

1 First Floor
Existing
SCALE 1:100

2 Roof Plan
Existing
SCALE 1:100