




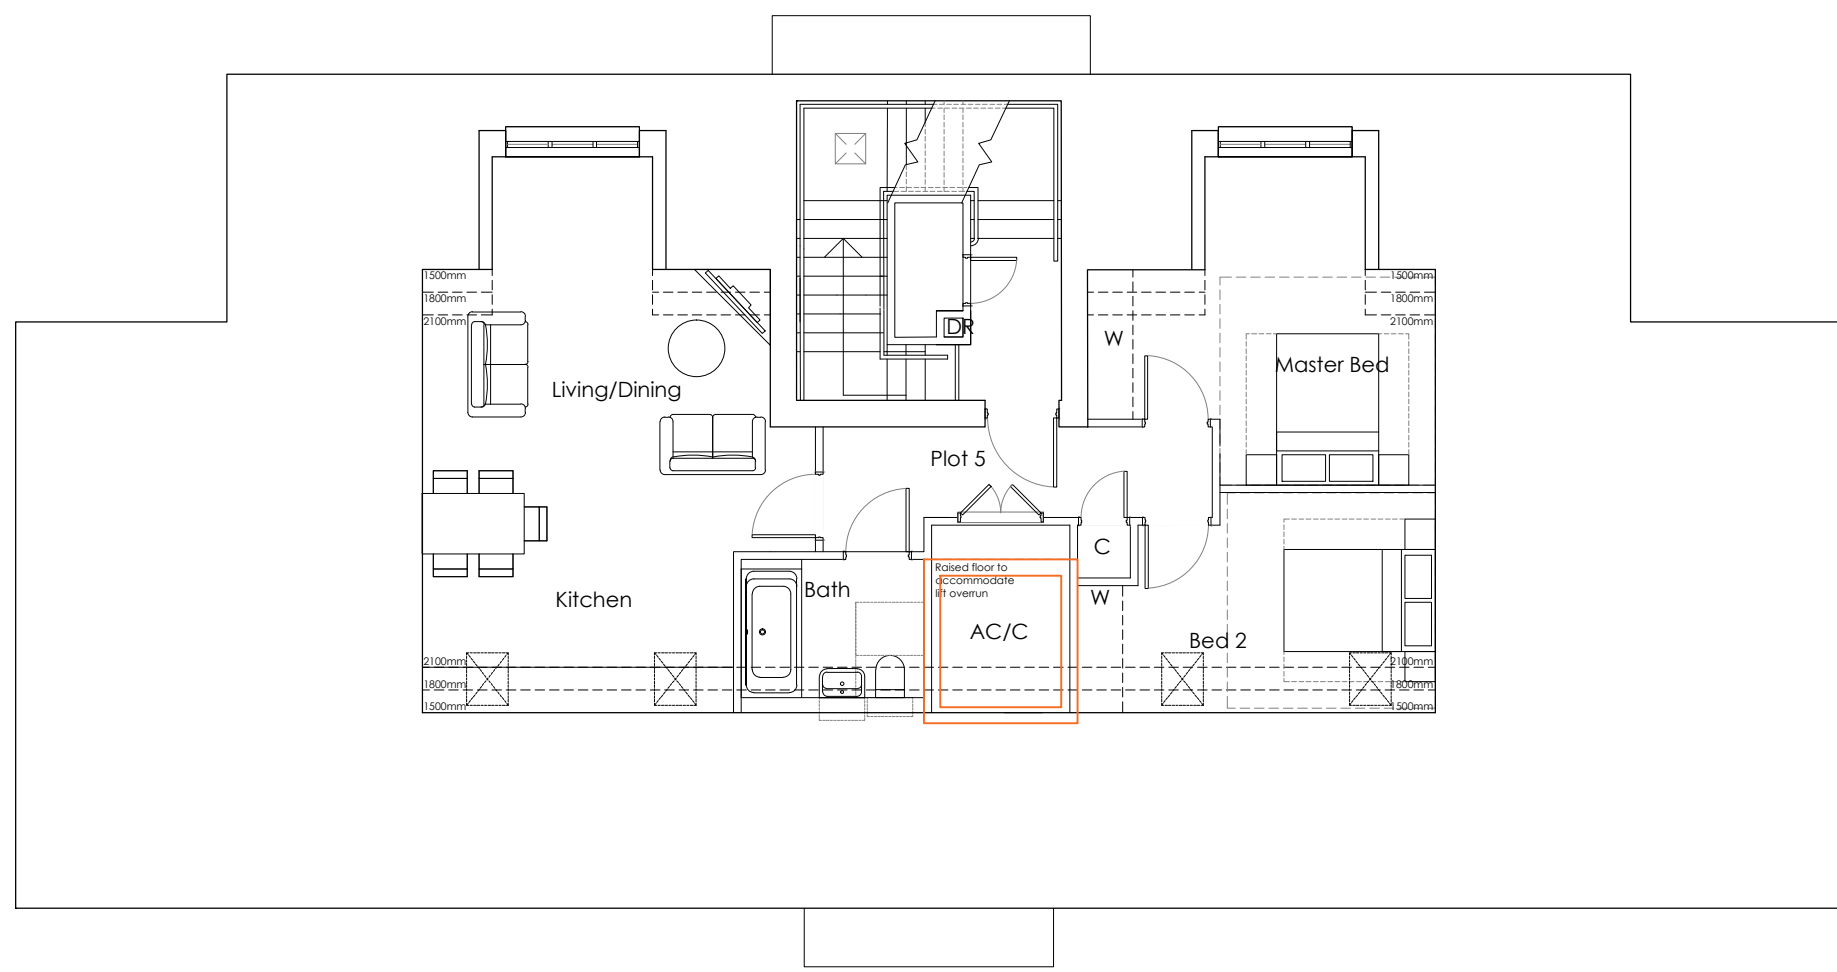


Second Floor Plan

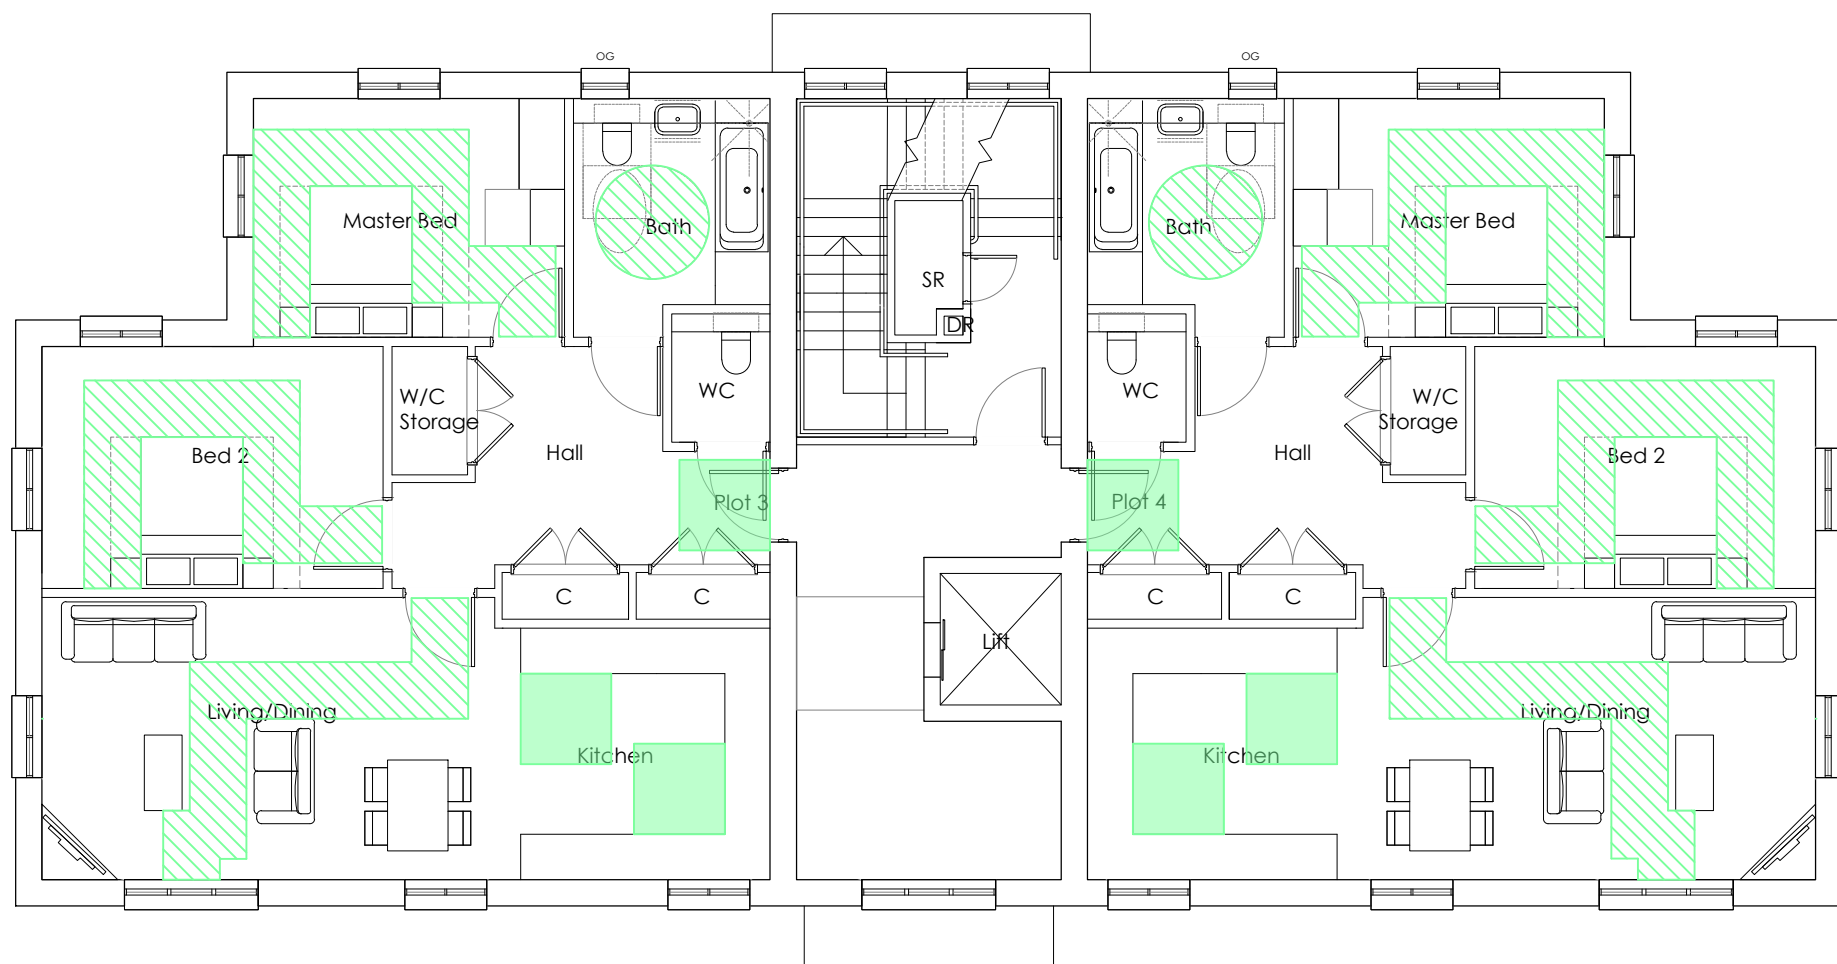


First Floor Plan

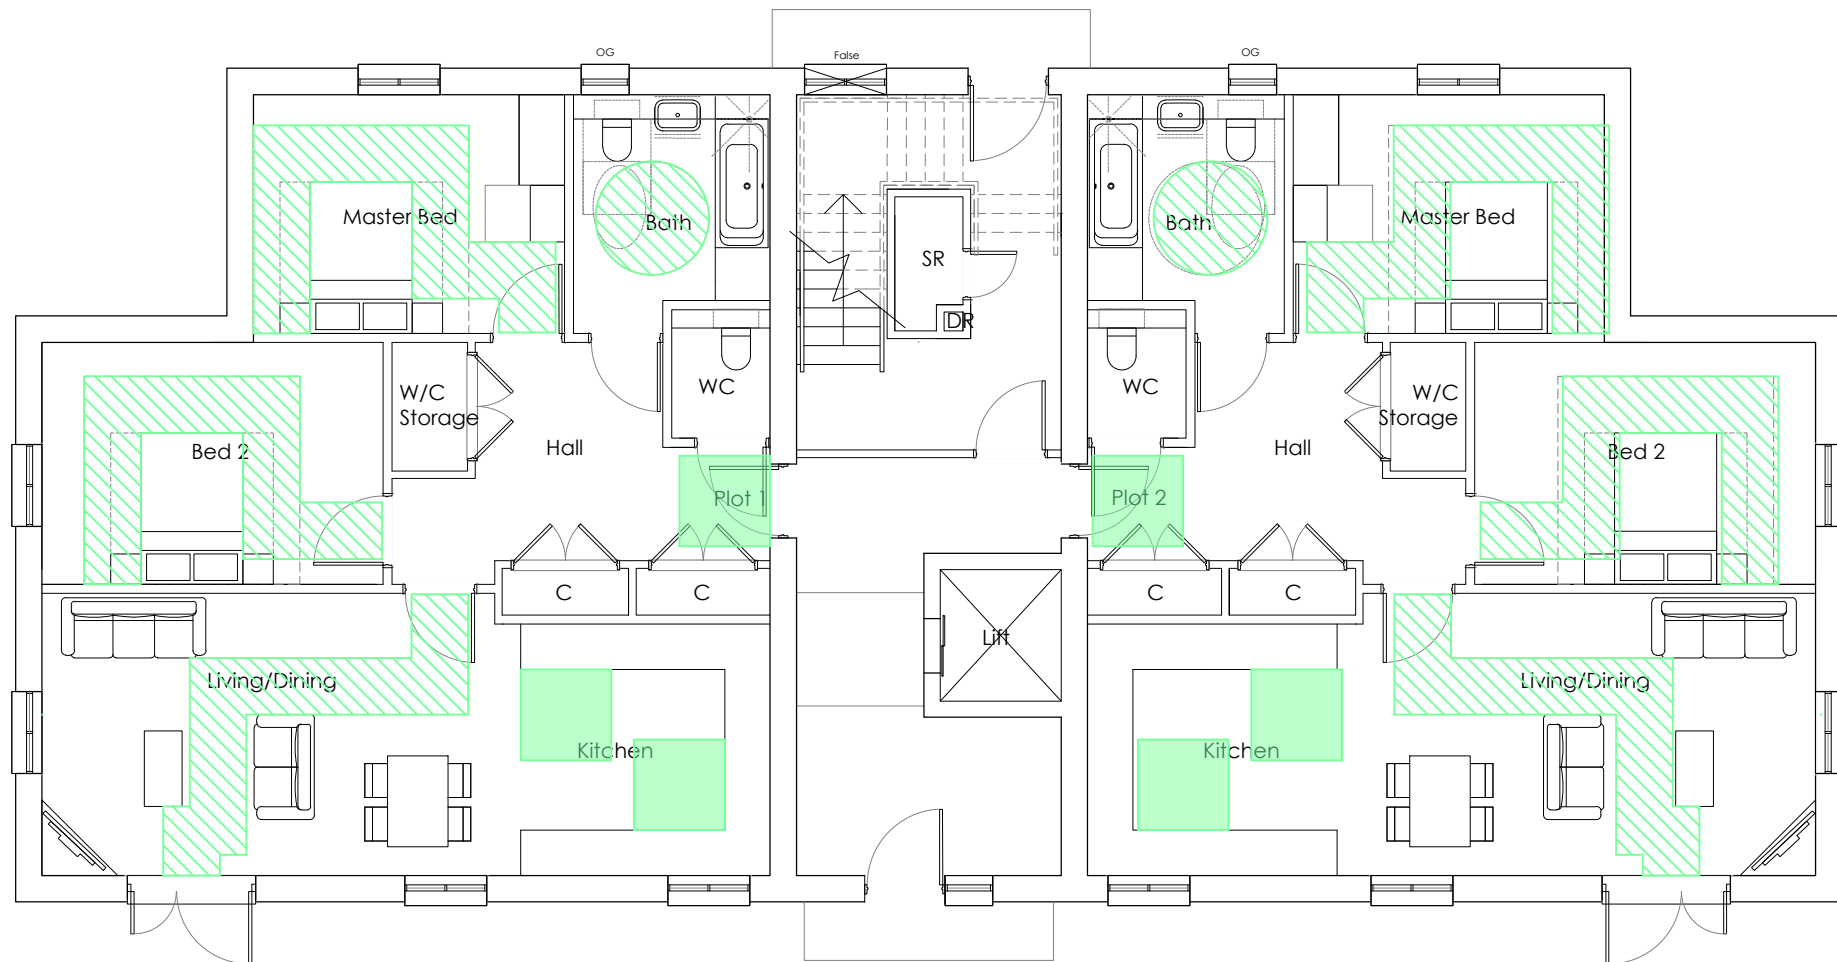


Ground Floor Plan

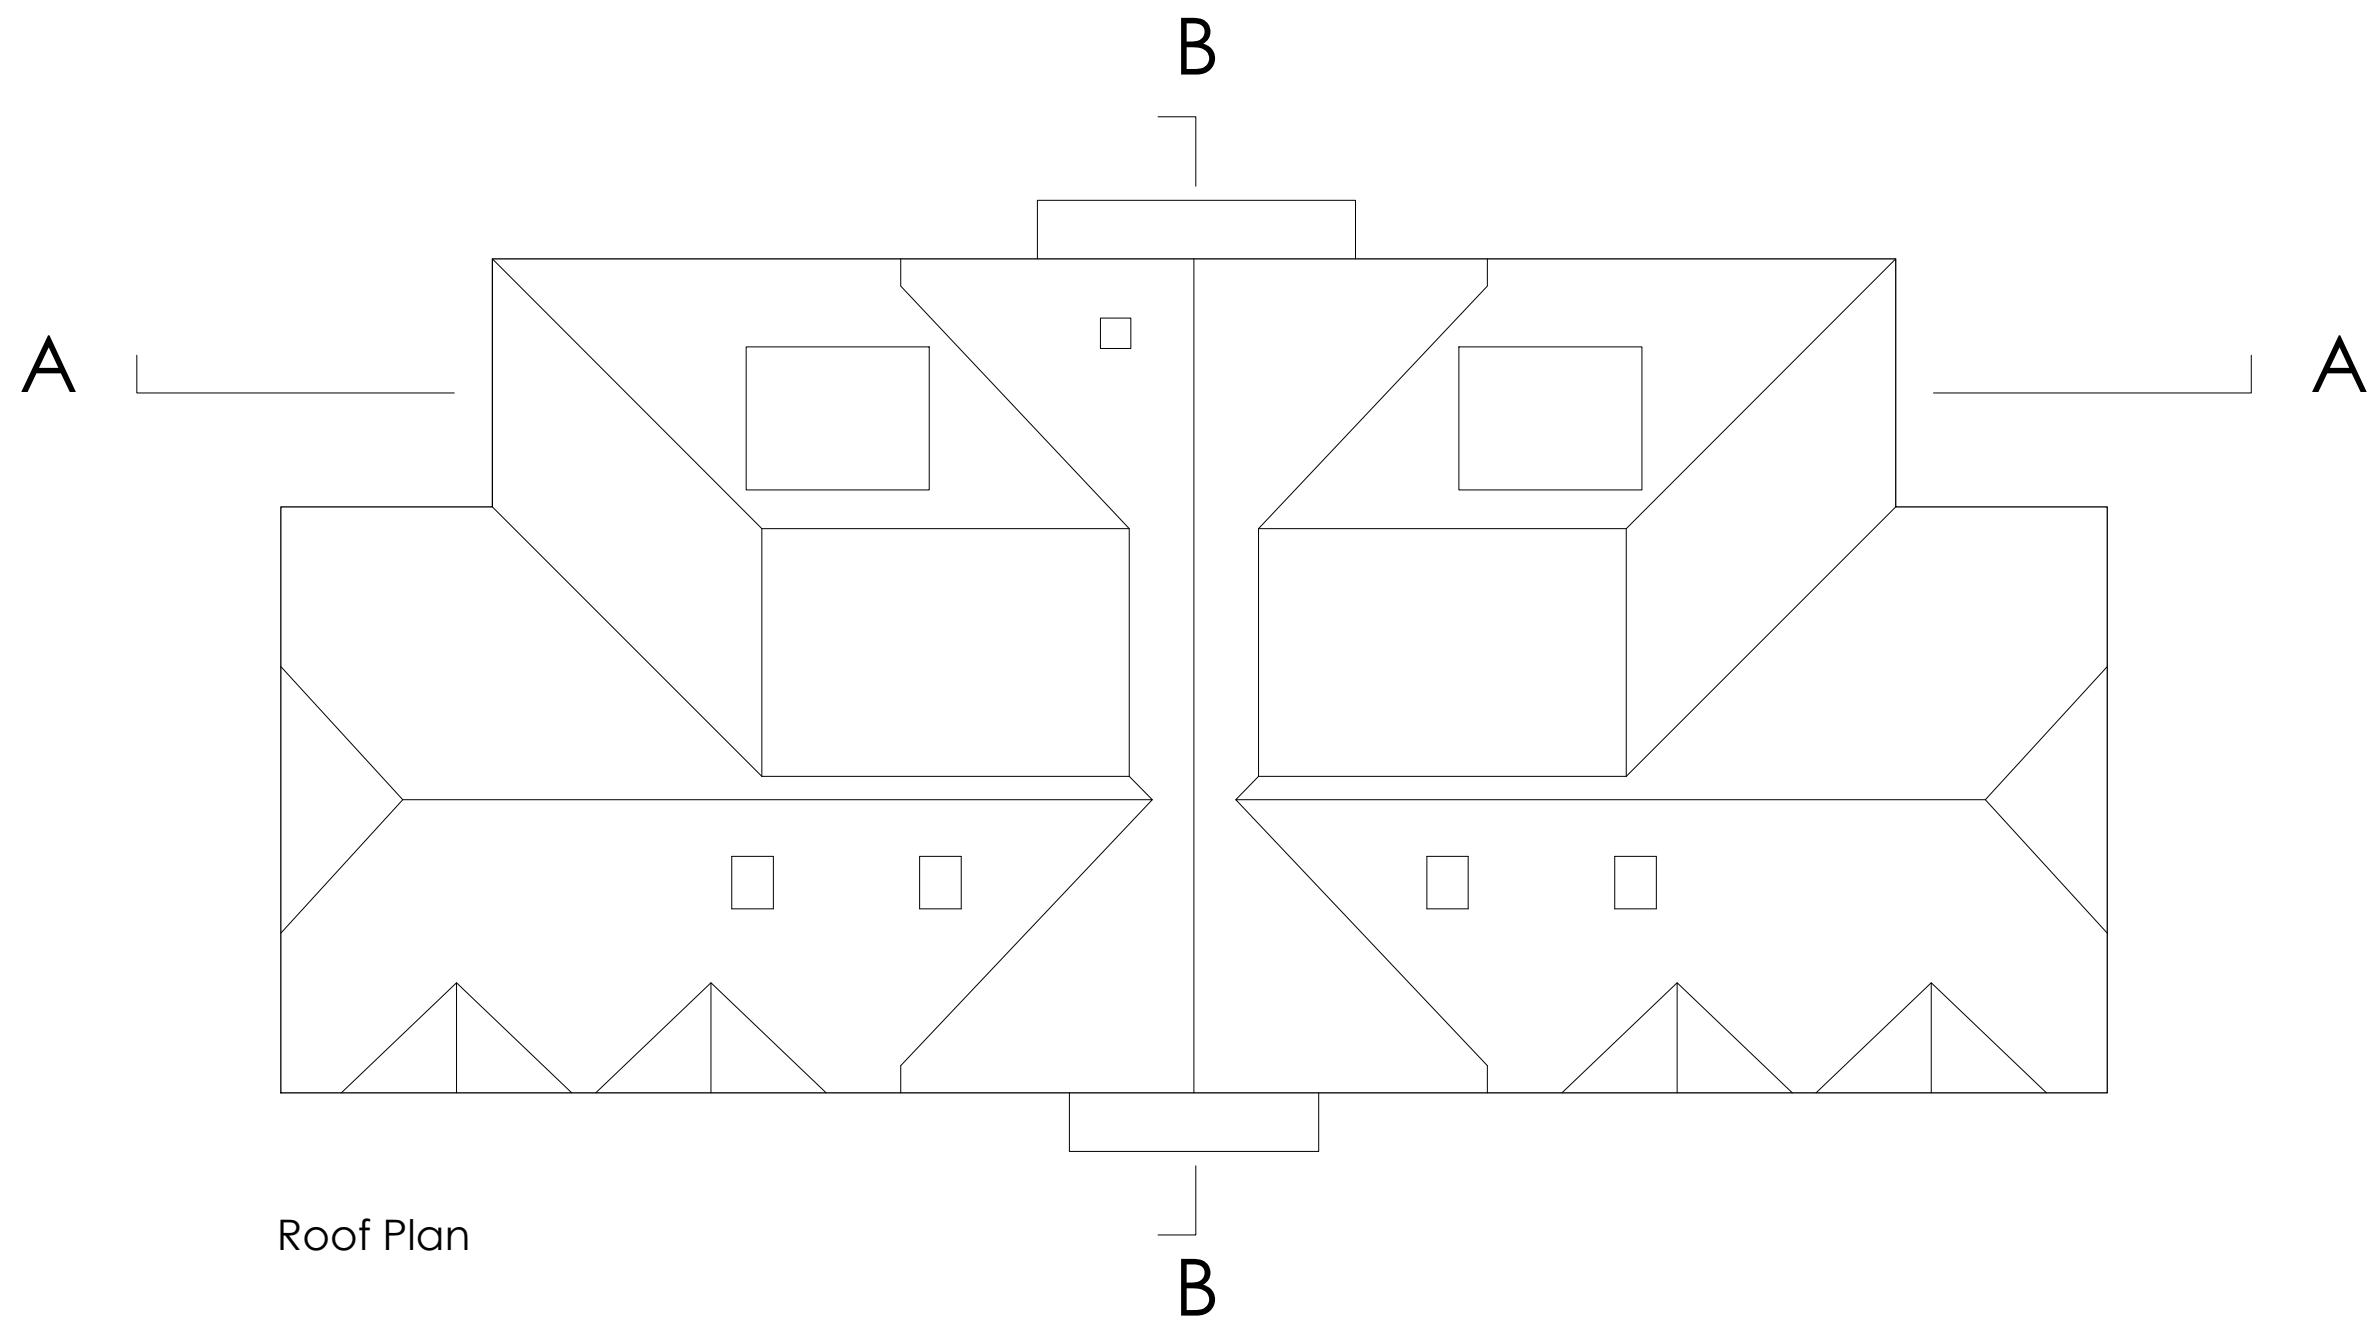

Roof Plan

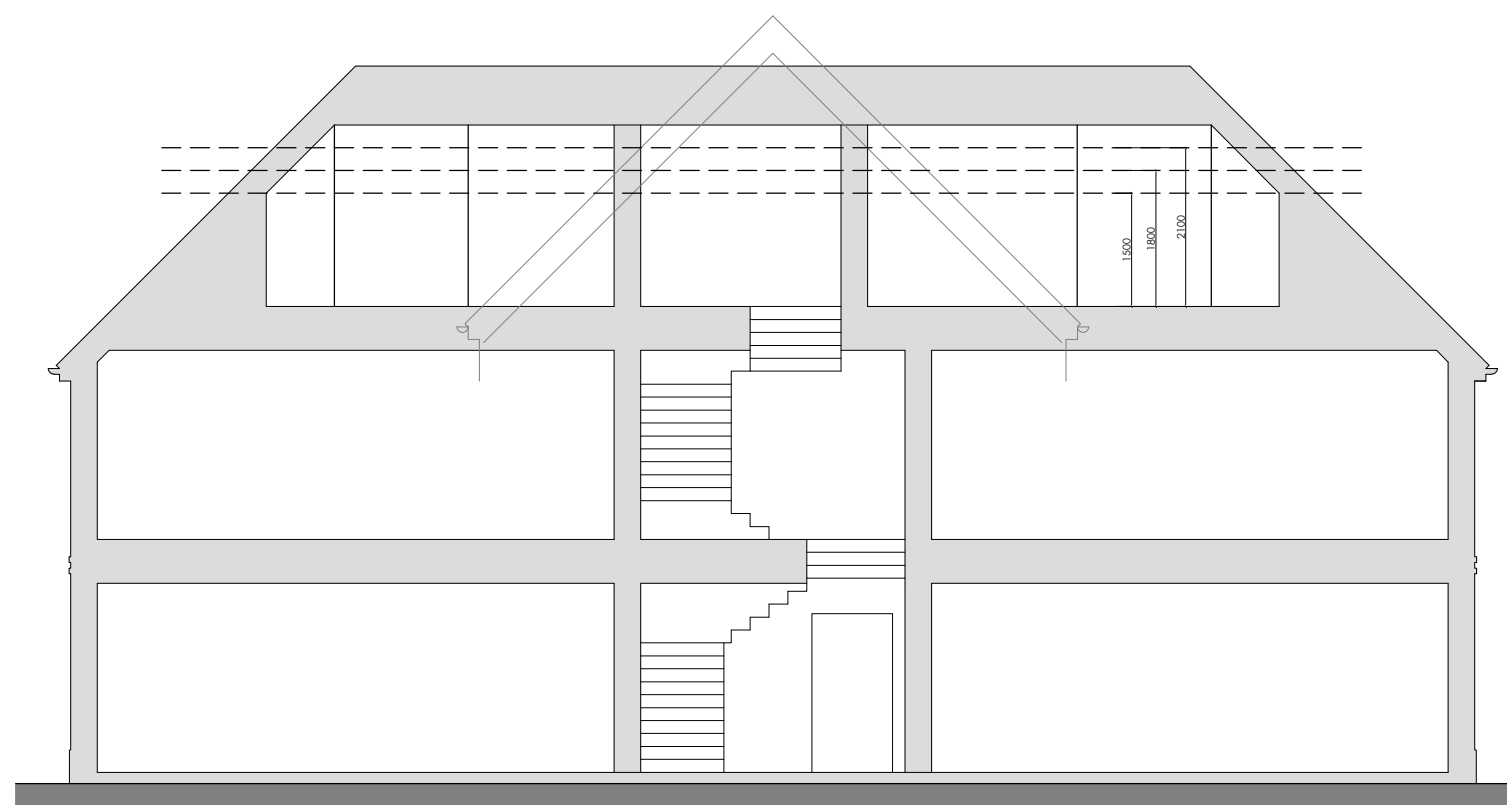

Section A_A

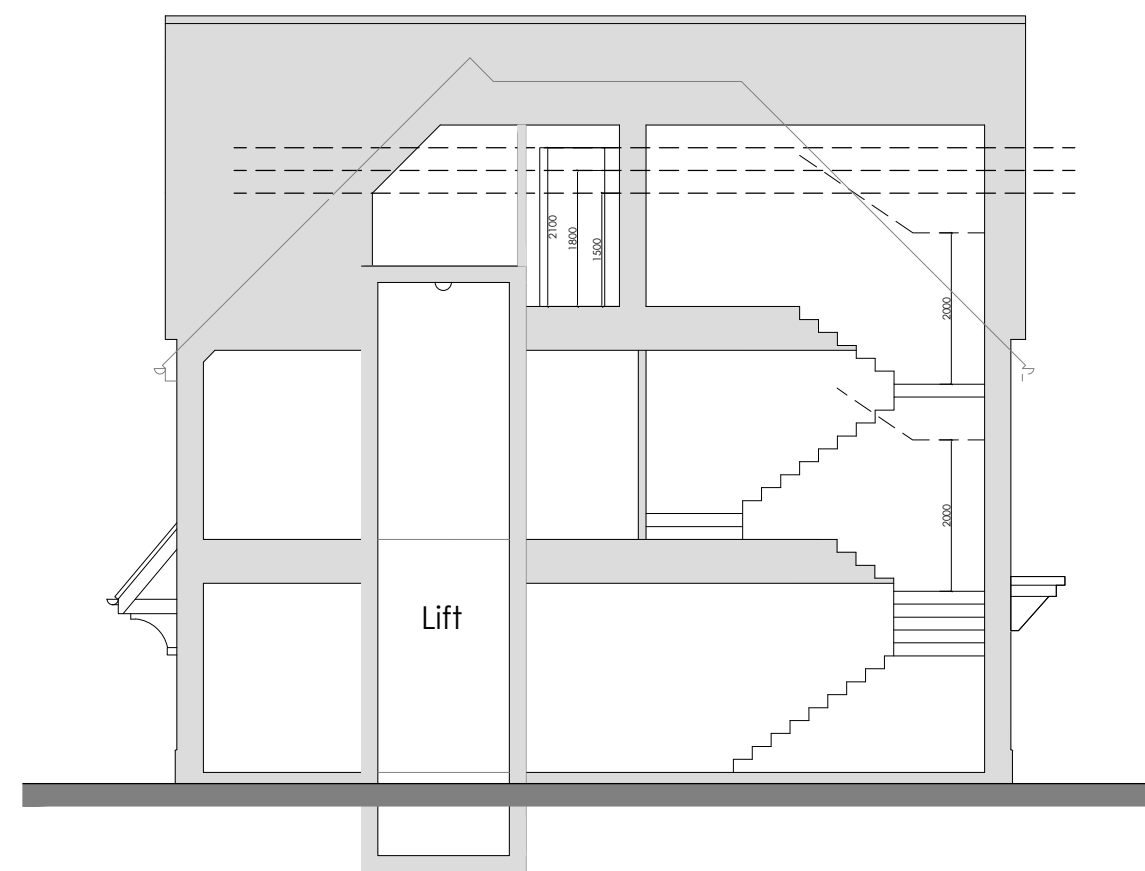

Front Elevation



Side Elevation



Rear Elevation



Side Elevation

NOTES:
DIMENSIONS ARE NOT TO BE SCALED FROM THIS DRAWING
ALL DIMENSIONS ARE TO BE CHECKED AGAINST ACTUAL SITE DIMENSIONS BEFORE ANY WORK IS FABRICATED
COPYRIGHT RESERVED
THIS DRAWING IS THE PROPERTY OF BHP HARWOOD ARCHITECTS AND MAY NOT BE COPIED, REPRODUCED, LENT OR DISCLOSED WITHOUT THEIR EXPRESS PERMISSION IN WRITING.

REVISIONS		
Rev.	Date	Description
A	02.06.23	Updated

Client :
Beechcroft
Developments Ltd

Job :
Caversham Park
Reading

Drawing Title:
Land to the West
Plots 1-5
Plans and Elevations

Scale:
1:100 @ A1
Date: May 23 Drawn By: AK Checked: RN

Drawing No: 3251.P.300 Revision: A

PLANNING

The White Barn, Manor Farm, Manor Road
Wantage, Oxfordshire, OX12 8NE
T: 01235 765322 F: 01235 765373
The Mansion House, Hartham Park, Corsham,
Wiltshire, SN13 0RP
T: 01249 700489 F: 01249 470077
info@bpharwood.co.uk - www.bpharwood.co.uk

