


GENERAL NOTES

- Remove and dispose of the following:
- All floor finishes, including entrance mats, shown to be replaced on floor finishes plans, including existing coved vinyl skirtings
 - All artwork (Bupa to confirm prior to disposing of)
 - All equipment to be handed back to Bupa
 - All notices to be removed, kept safe and re-instated following decoration confirm with Lustedgreen if to be mounted into new frames supplied by others)
 - All curtains and associated curtain rails, rods and hold backs and blinds
 - All sanitaryware in locations shown in red, together with associated boxing around pipework. Strip back pipework back to isolation valves/ spigots or as stated in MEP consultant's documentation
 - To all ensuite remove wall tiling, grab rails, shelves, mirror, paper towel and soap dispensers, towel rail and over mirror light fittings
 - All ceiling tiles shown in red - tiles that are in good condition in the reception to be used to replace all damaged or water marked tiles in corridor G4. Tiles that are in good condition in corridor G7 to be used to replace all damaged or water marked tiles in all other corridors. (Corridor G7 to have new tiles). Ceiling grid to be cleaned in all areas.

KEY

- Areas out of scope
- Fixed items to be demolished / stripped out
- Fixed items to be demolished / stripped out
- Wall lights to be removed

FIRST FLOOR DEMOLITION PLAN

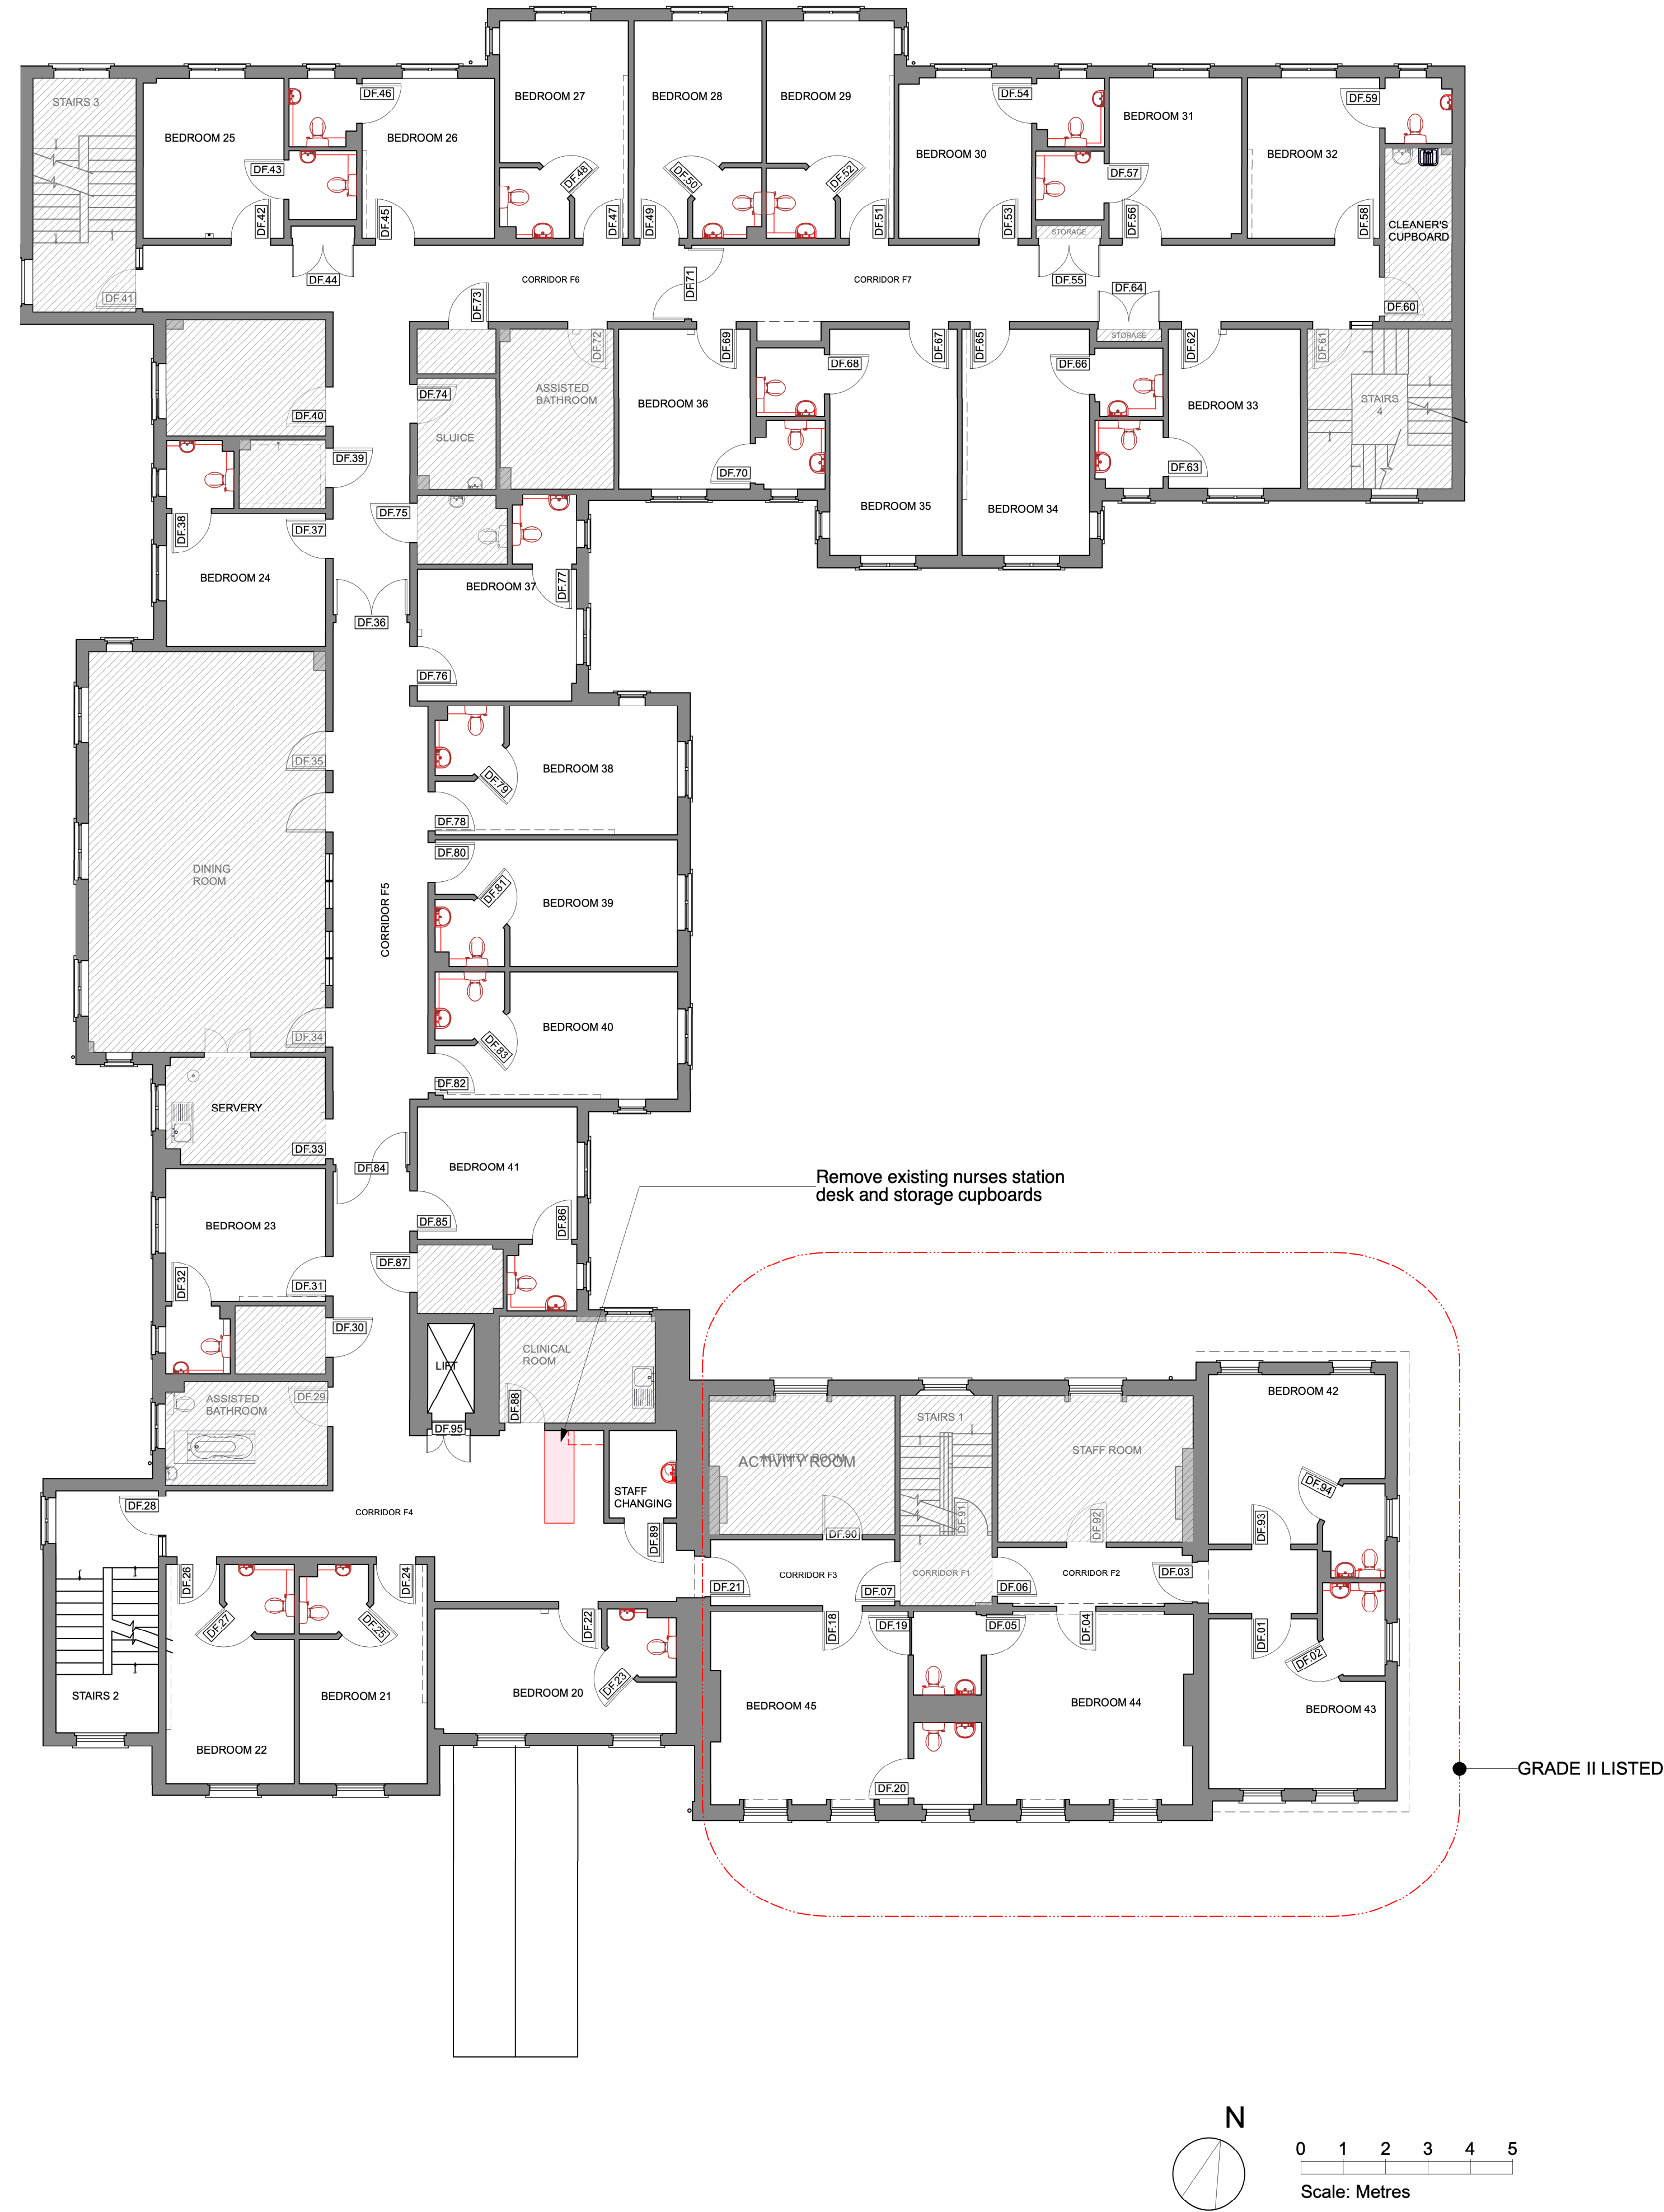

GENERAL NOTES

Contractor to check all dimensions on site that relate to these drawings and to report any discrepancies to Designer prior to construction. All services to conform to Local Authorities, BCO and Environmental Health requirements. All structure to Structural Engineer's details, Local Authority and BCO requirements. All construction and materials to comply with current Building and Fire Regulations.

Contractor shall comply with: The CDM 2015 Regulations, Fire Precautions, Code of Practice for the Prevention of Fires on Construction sites and Buildings undergoing Refurbishment, Code of Welfare conditions as outlined in the National Working Rule Agreement for the Building Industry and any Statutory Rules and Orders relating to the provision and maintenance of welfare and safety measures and amenities for all work people employed on site.

All works, products, materials and installations to comply with manufacturer's printed recommendations and instructions and to the relevant British Standards. This drawing is to be read in conjunction with the Schedule of Works and Specification.

Do not scale this drawing, all dimensions to be verified on site, copyright of this drawing remains with lustedgreen LLP.

GENERAL WORKMANSHIP NOTES:
Works to be carried out in accordance with requirements within the Project Particulars, specification and schedules to include the following:

WORKMANSHIP SKILLS -
Operatives should be appropriately skilled and experienced for the type and quality of work, with Construction Skills Certification Scheme.

QUALITY OF PRODUCTS -
Supply of each product should be from the same source or manufacturer. Whole quantity of each product required to complete the Works should be consistent in kind, size, quality and overall appearance. Tolerances, where critical, measure a sufficient quantity to determine compliance.

QUALITY OF EXECUTION -
Generally, fix, apply, install or lay products securely, accurately, plumb, neatly and in alignment. Do not use different colour batches where they can be seen together. Check on-site dimensions.†Finished work must not be defective, e.g. not damaged, disfigured, dirty, faulty, or out of tolerance. Adjust joints open to view so they are even and regular.

RELATED WORK -
Provide all trades with necessary details of related types of work. Before starting each new type or section of work ensure previous related work is, appropriately complete, in accordance with the project document, to a suitable standard, in a suitable condition to receive the new work and ensure all necessary preparatory work has been carried out.

MANUFACTURER'S RECOMMENDATIONS/ INSTRUCTIONS -
Comply with manufacturer's printed recommendations and instructions current on the date of the Invitation to tender.

BRITISH STANDARDS -
Comply with all relevant British Standards and other standards relative to the trade and or product.

SAMPLES -
To be submitted for all materials and finishes and proposed ironmongery types for approval prior to ordering. Undertake or arrange to suit the Works programme.

SETTING OUT -
General tolerances (maximum): To BS 5606, tables 1 and 2. The Contractor is to be responsible for the execution of all setting out drawing to co-ordinate and execute the whole of the works.

THIS DRAWING SHOWS THE DESIGN INTENT. THE CONTRACTOR SHALL BE RESPONSIBLE FOR THE DETAILED CONSTRUCTION DESIGN AND DETAIL, SUITABILITY OF MATERIALS AND STRUCTURAL STABILITY OF ALL ITEMS SHOWN ON THIS DRAWING. CONSTRUCTION/ FABRICATION DRAWINGS TO BE SUBMITTED TO DESIGNER FOR REVIEW PRIOR TO MANUFACTURE.

D 04/11/22 Planning application
C 05/03/20 Tender
B 02/03/20 Tender
A 10/01/20 FEASIBILITY
REV DATE COMMENTS

BUPA
CLIENT

Beacher Hall LG39/56
PROJECT NAME PROJECT NUMBER

Existing/Demolition First Floor Plan
DRAWING TITLE

1:100 1:200
SCALE @ A1 SCALE @ A3

102 D
DRAWING NUMBER REV

lustedgreen

020 3176 2770
www.lustedgreen.com
studio@lustedgreen.com
Cargo Works | 1-2 Hatfield | London | SE1 9PG