


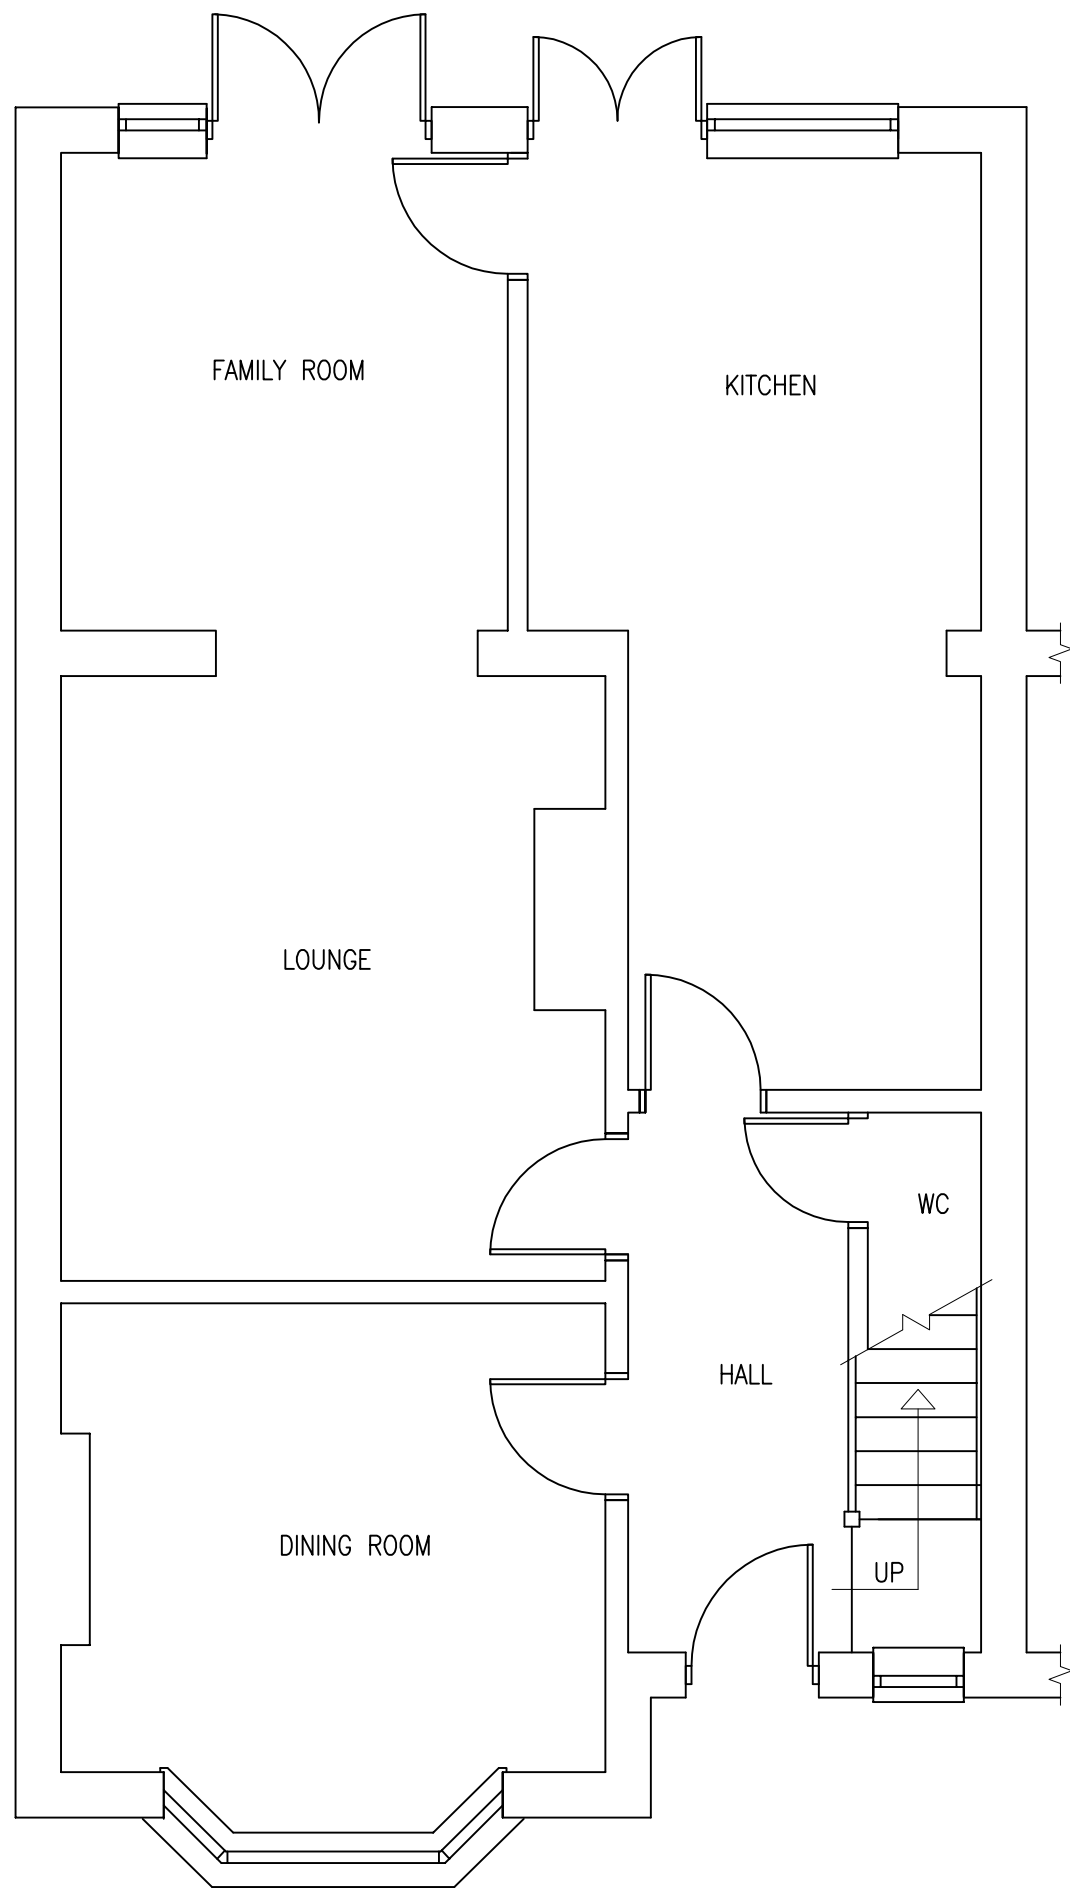


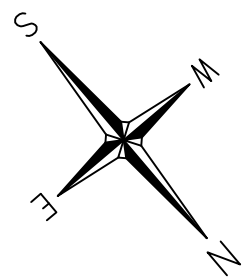


EXISTING GROUND FLOOR PLAN.
(SCALE 1:50)

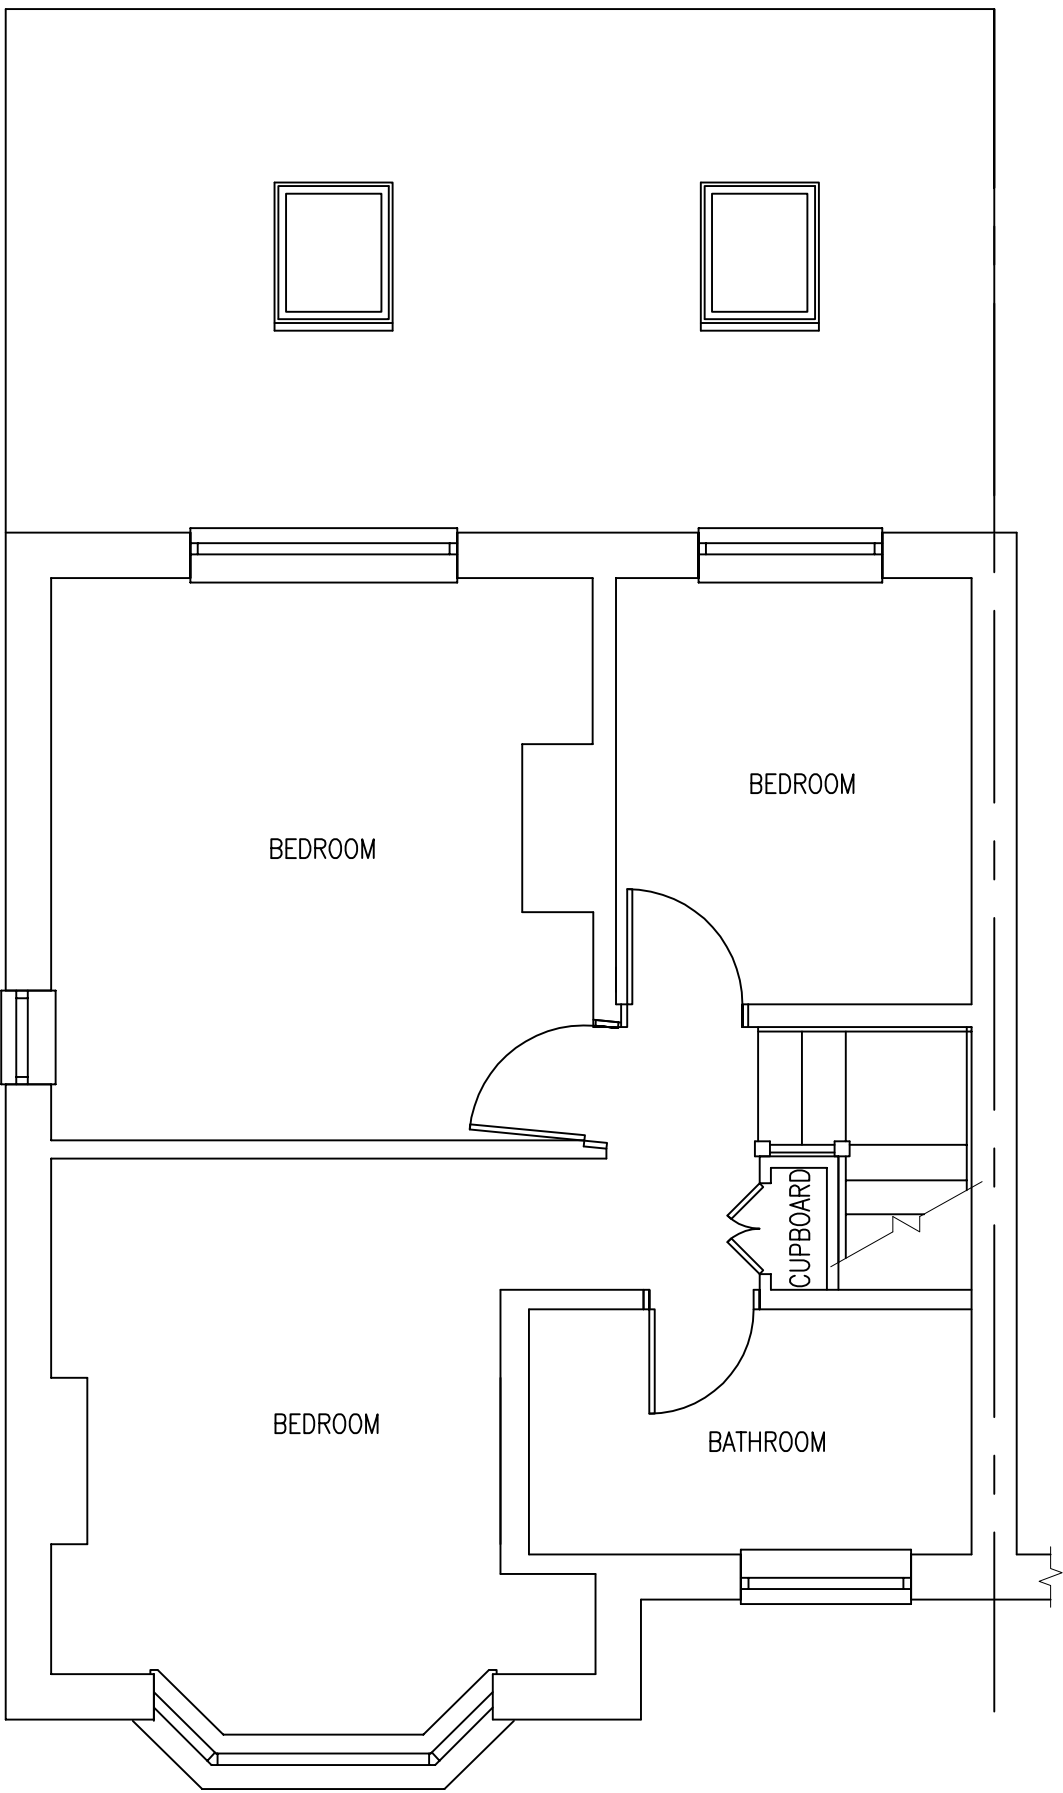


EXISTING FIRST FLOOR PLAN.
(SCALE 1:50)

 

EXISTING ROOF PLAN.
(SCALE 1:50)

 

EXISTING FRONT ELEVATION.
(SCALE 1:100)

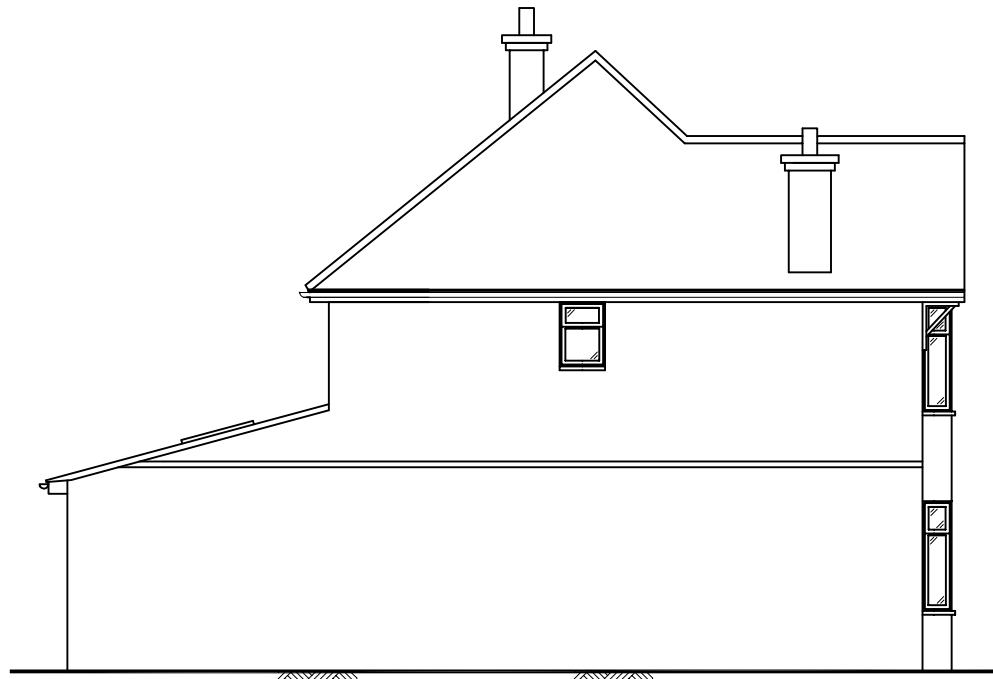

EXISTING SIDE ELEVATION.
(SCALE 1:100)



EXISTING REAR ELEVATION.
(SCALE 1:100)

A	PLANNING ISSUE.	16/12/14
REV	DESCRIPTION	DATE
P.S. DRAWING SERVICES		
CLIENT: MR & MRS REED 124 ST. MICHAELS ROAD TILEHURST, READING BERKS. RG30 4SE	PROJECT: ALTERATIONS & LOFT CONVERSION	
	DATE: DECEMBER 2014	
	TITLE: EXISTING PLANS & ELEVATIONS	SCALE: AS SHOWN @ A1
DRAWING NO.		03 REV: A