



NOTES

The designers and details on this drawing are copyright and must not be reproduced without the written permission of the designer.

Contractors are to check all sizes and dimensions before setting out any site or shopwork. Any errors or discrepancies to be reported to the designer.

Do not scale off this drawing.

REVISIONS	DATE
Rev A - Adjacent building levels added	01.03.23
Rev B - Trees updated as Arboricultural Assessment. Existing parking updated	24.03.23

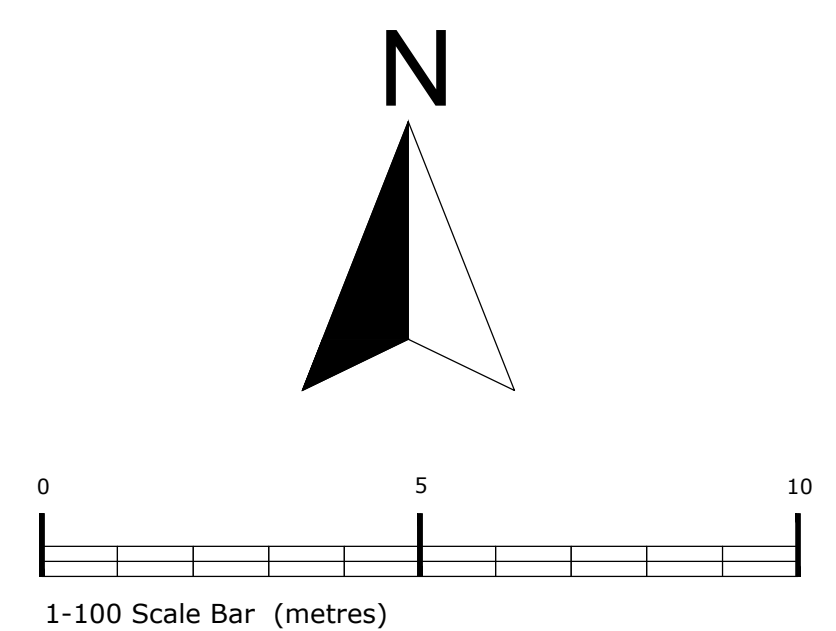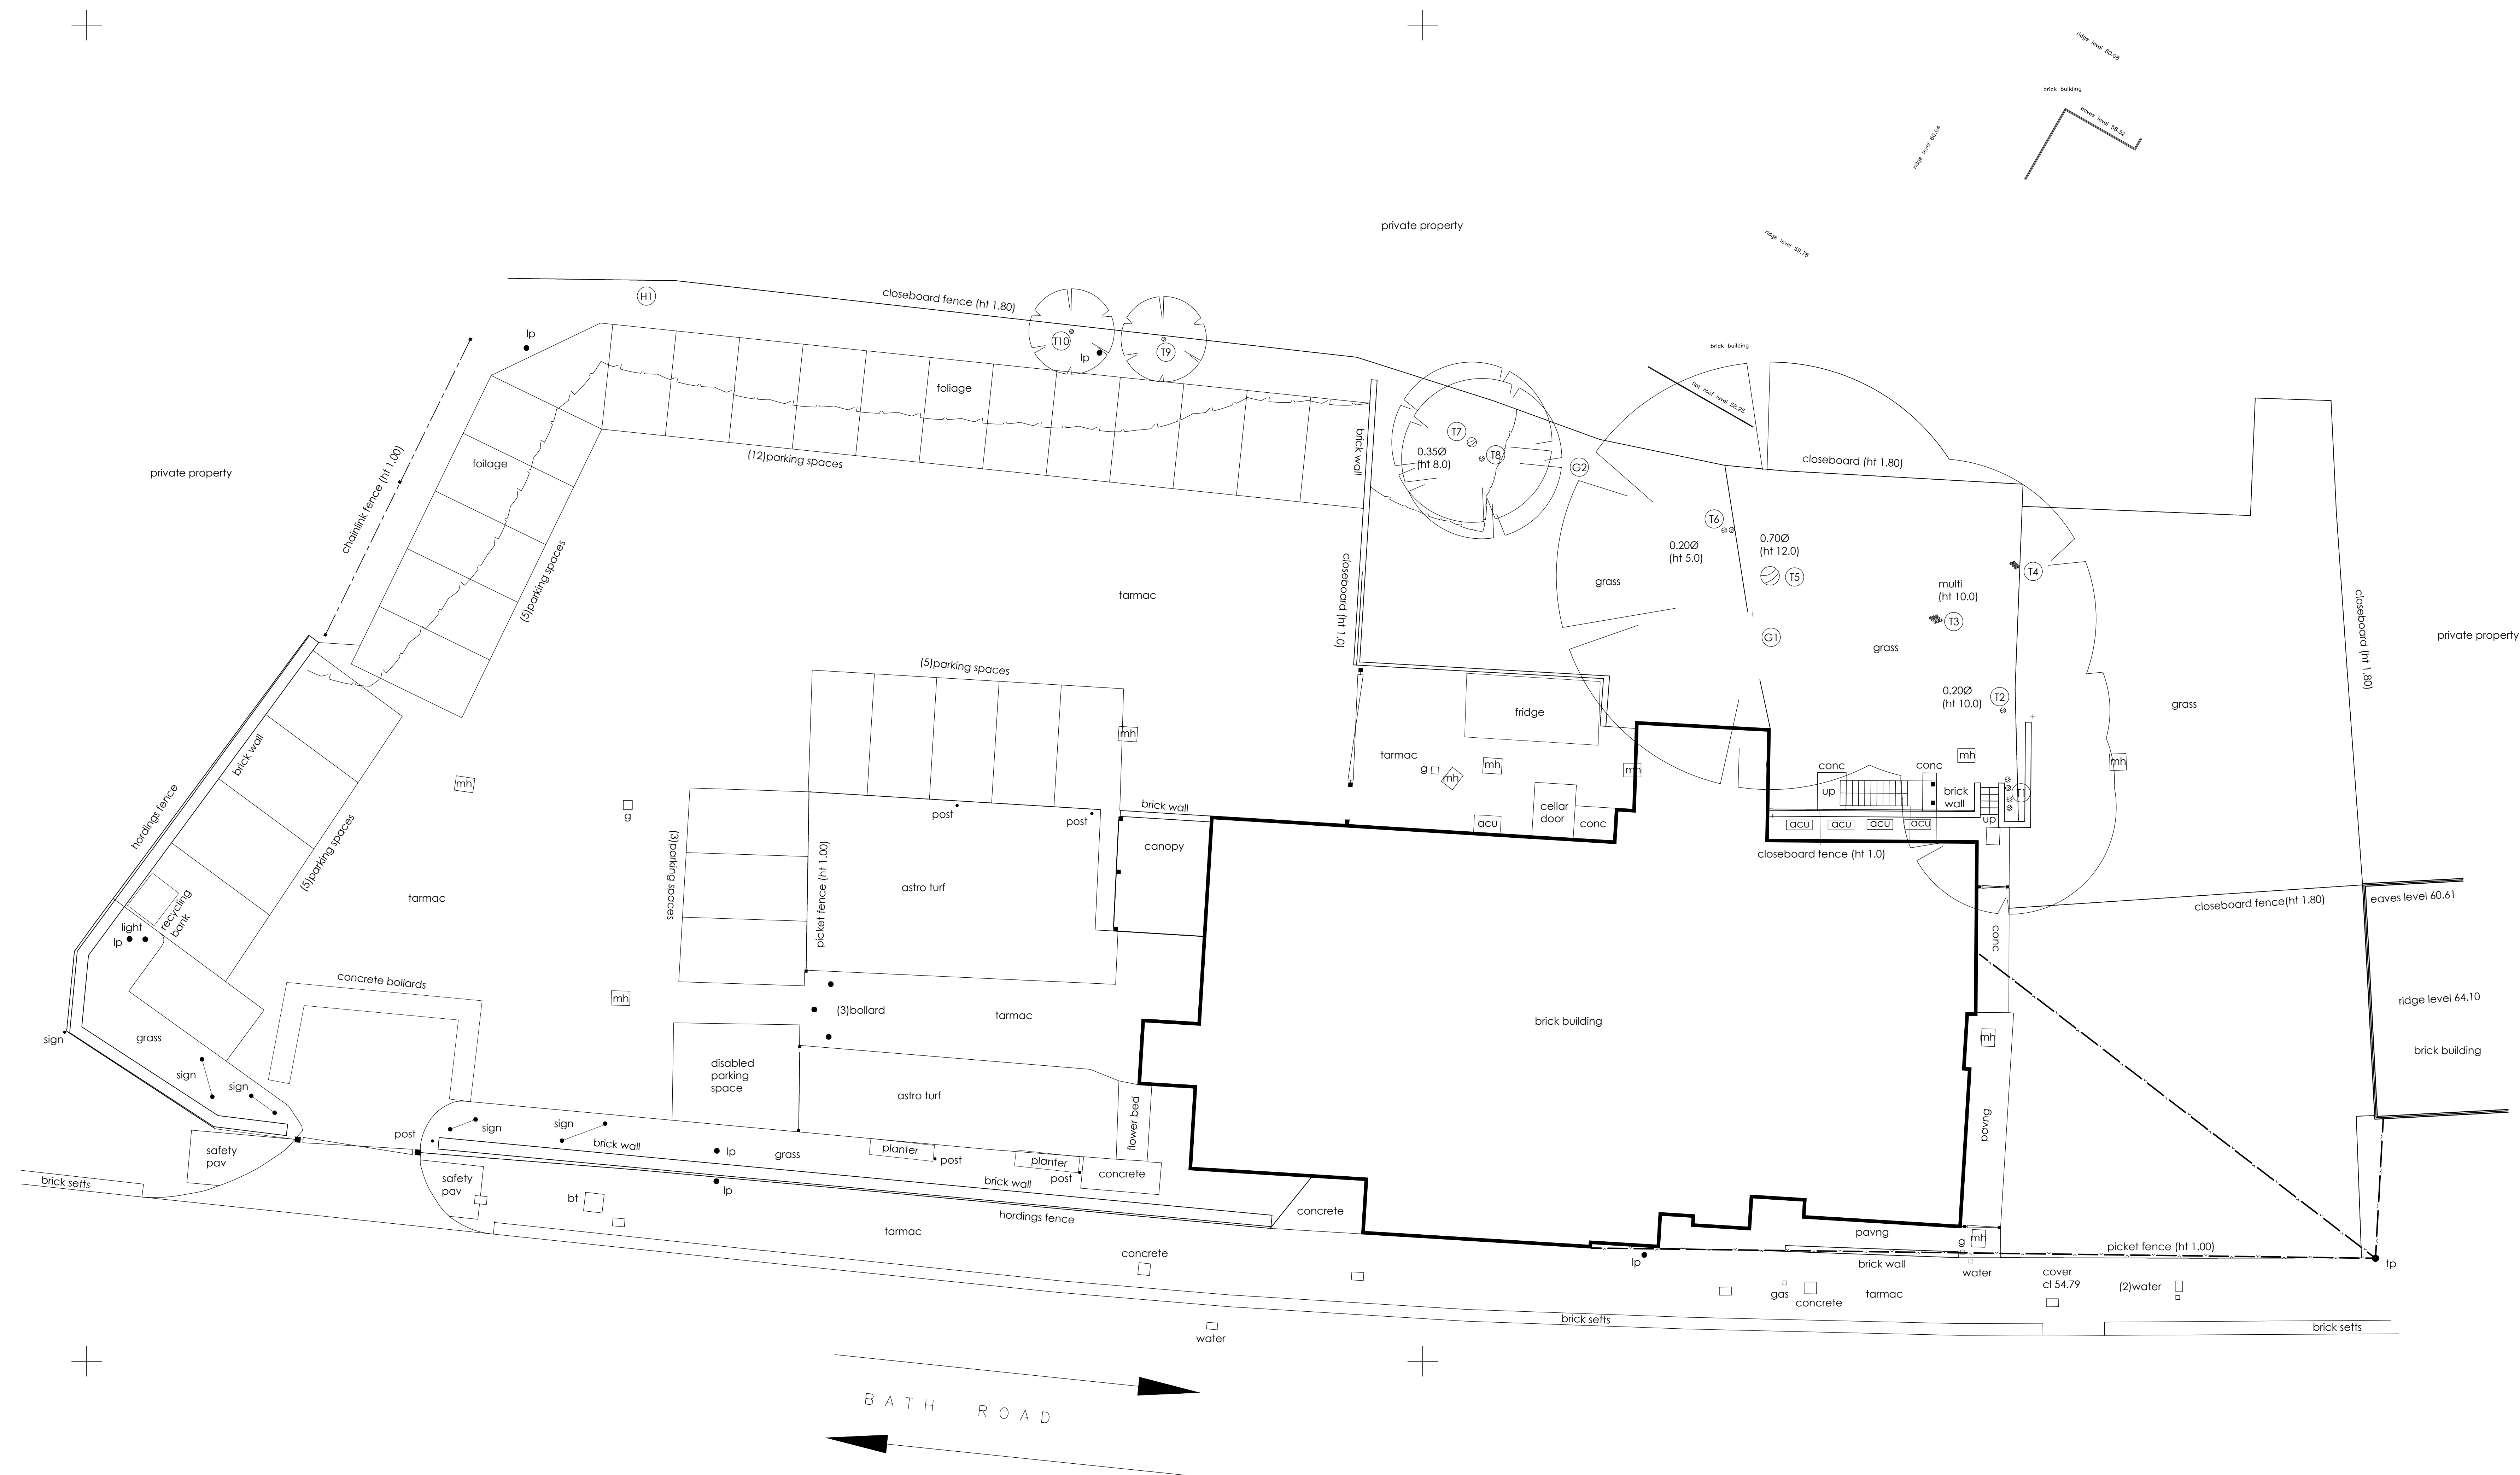

PLANNING

DRAWING DESCRIPTION

EXISTING SITE PLAN

JOB TITLE
GEORGE & DRAGON
162 BATH ROAD
READING RG30 2HA

CIENT
GREENE KING

DRAWN BY M. Taylor		SCALE 1:100@A0	
DATE FEB 2023	DRAWING NO. 2136 - 20		REVISION B
CHECKED			

John Dixon & Associates Ltd,
Unit 211
Chambers Business Centre,
Chapel Road,
Oldham
OL8 4QQ
TEL : 0161 682 0964
FAX : 0161 683 4106
E-MAIL : info@johndixon.co.uk
WEB : www.ida-design.com

