

Building to be demolished

Proposed Structure

Plot indicator


-FC (False Ceiling)

-CE (Ceiling)

-ACE (Arched Ceiling)

NOTES:
DIMENSIONS ARE NOT TO BE SCALED FROM THIS DRAWING
ALL DIMENSIONS ARE TO BE CHECKED AGAINST ACTUAL SITE DIMENSIONS BEFORE ANY WORK IS FABRICATED
COPYRIGHT RESERVED
THIS DRAWING IS THE PROPERTY OF BHP HARWOOD ARCHITECTS AND MAY NOT BE COPIED, REPRODUCED, LENT OR DISCLOSED WITHOUT THEIR EXPRESS PERMISSION IN WRITING.

REVISIONS		
Rev.	Date	Description

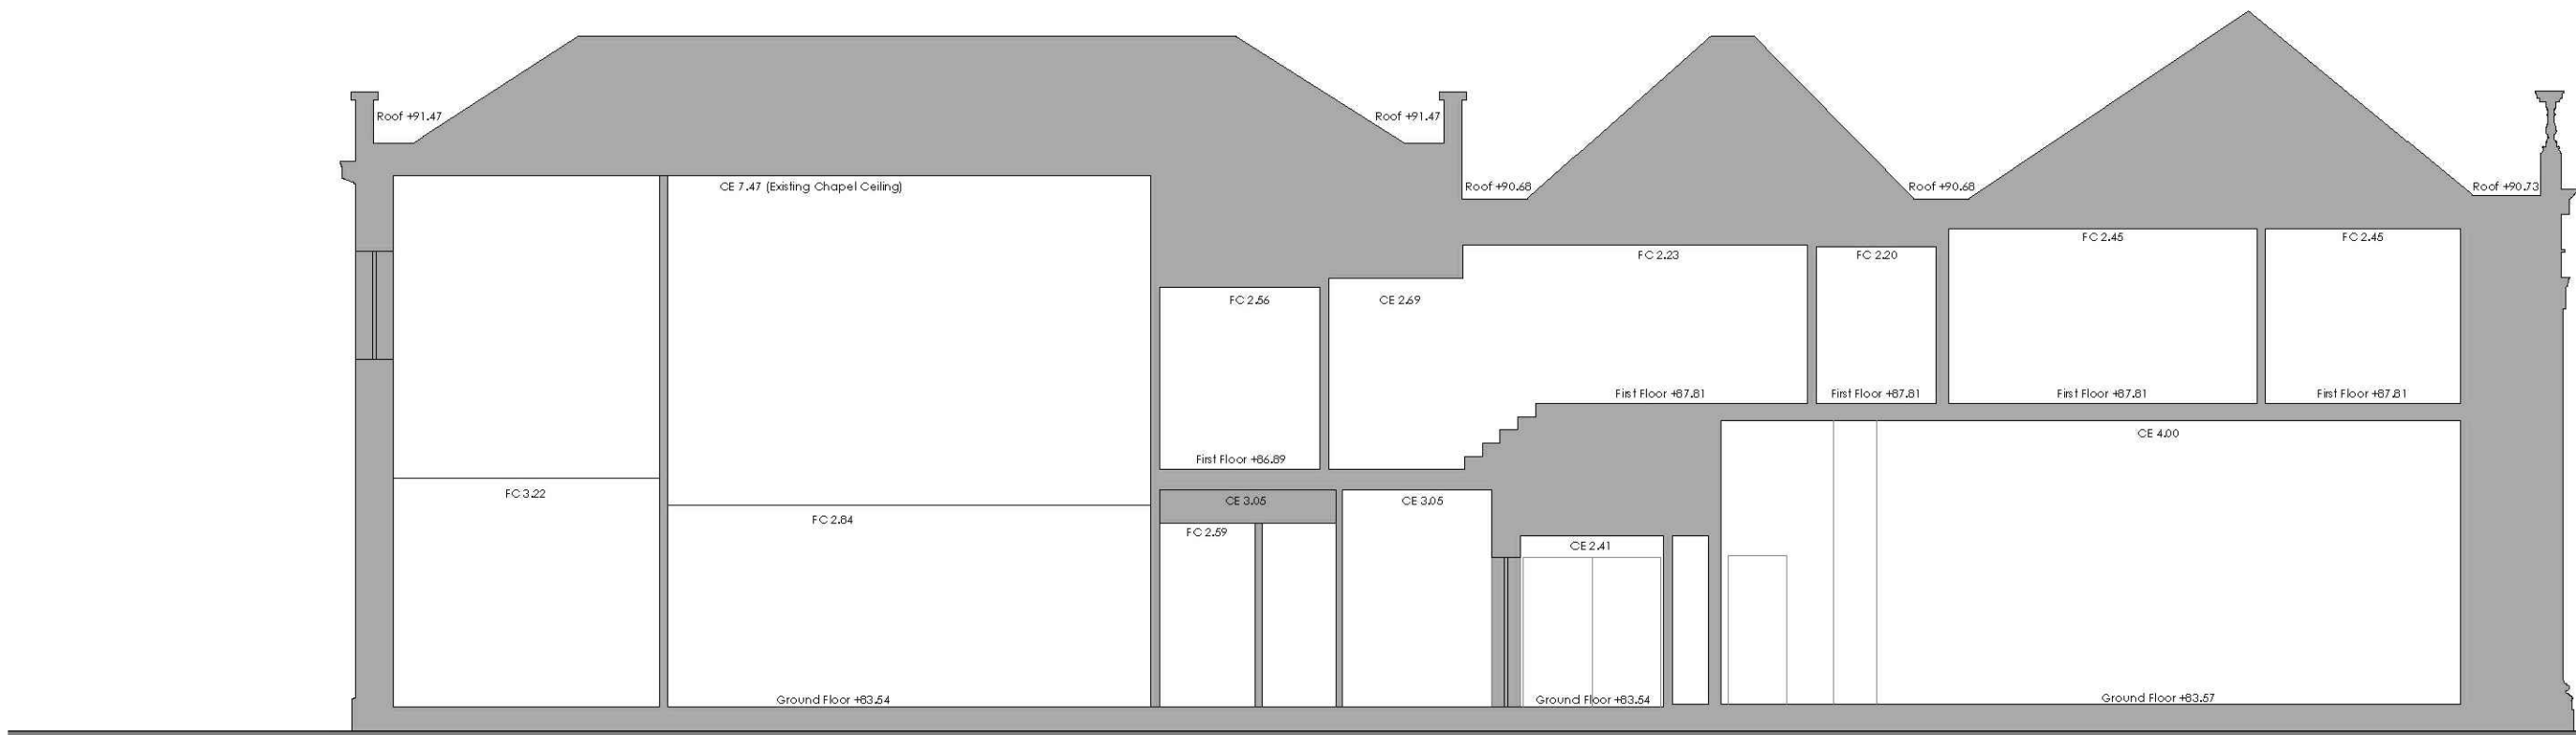


Existing Section A_A

0m 5m 10m



Proposed Section A_A


0m 5m 10m

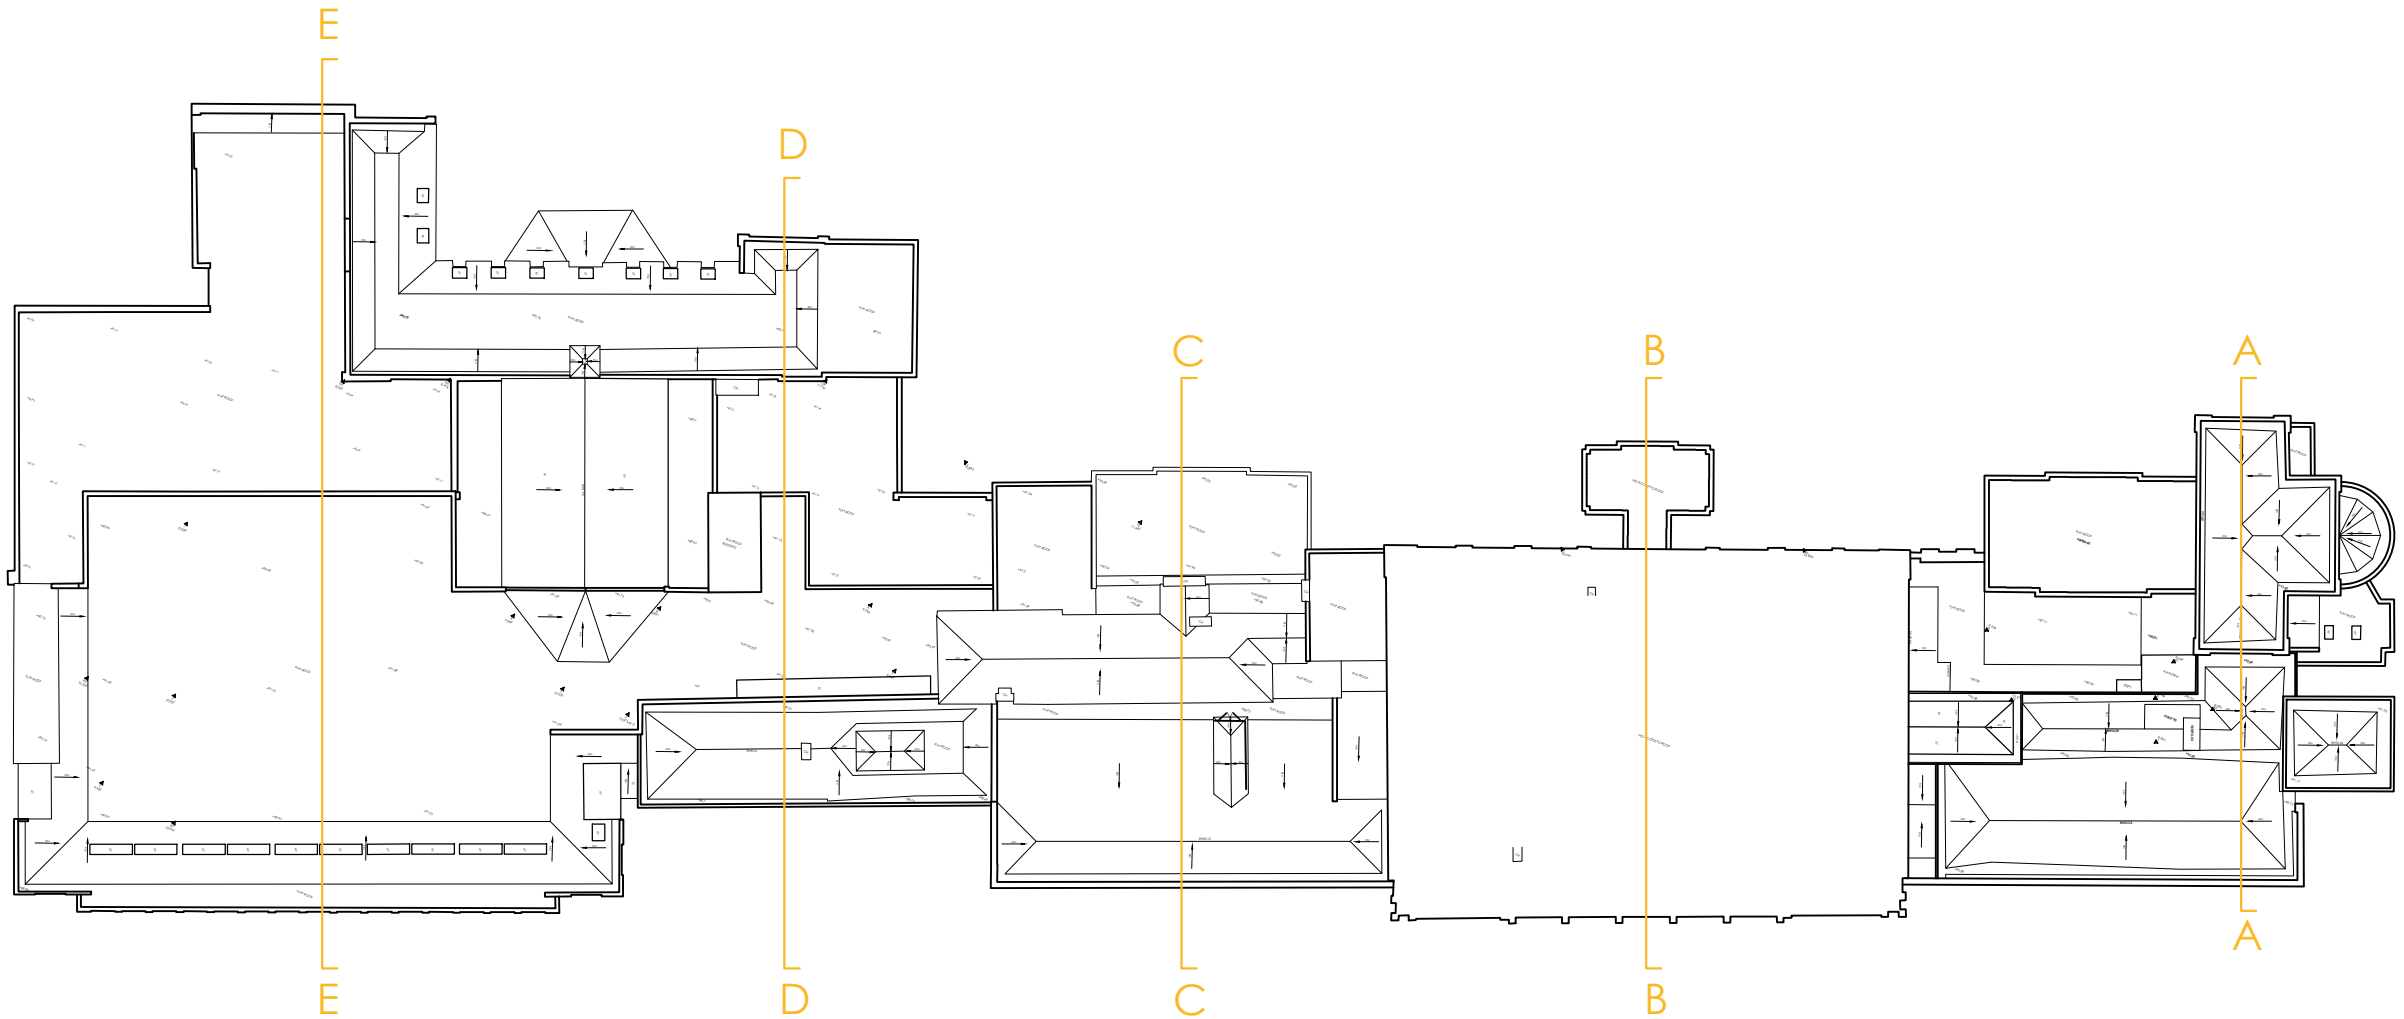

ROOF PLAN

0m 10 20 30 40 50m

Existing Nav Plan

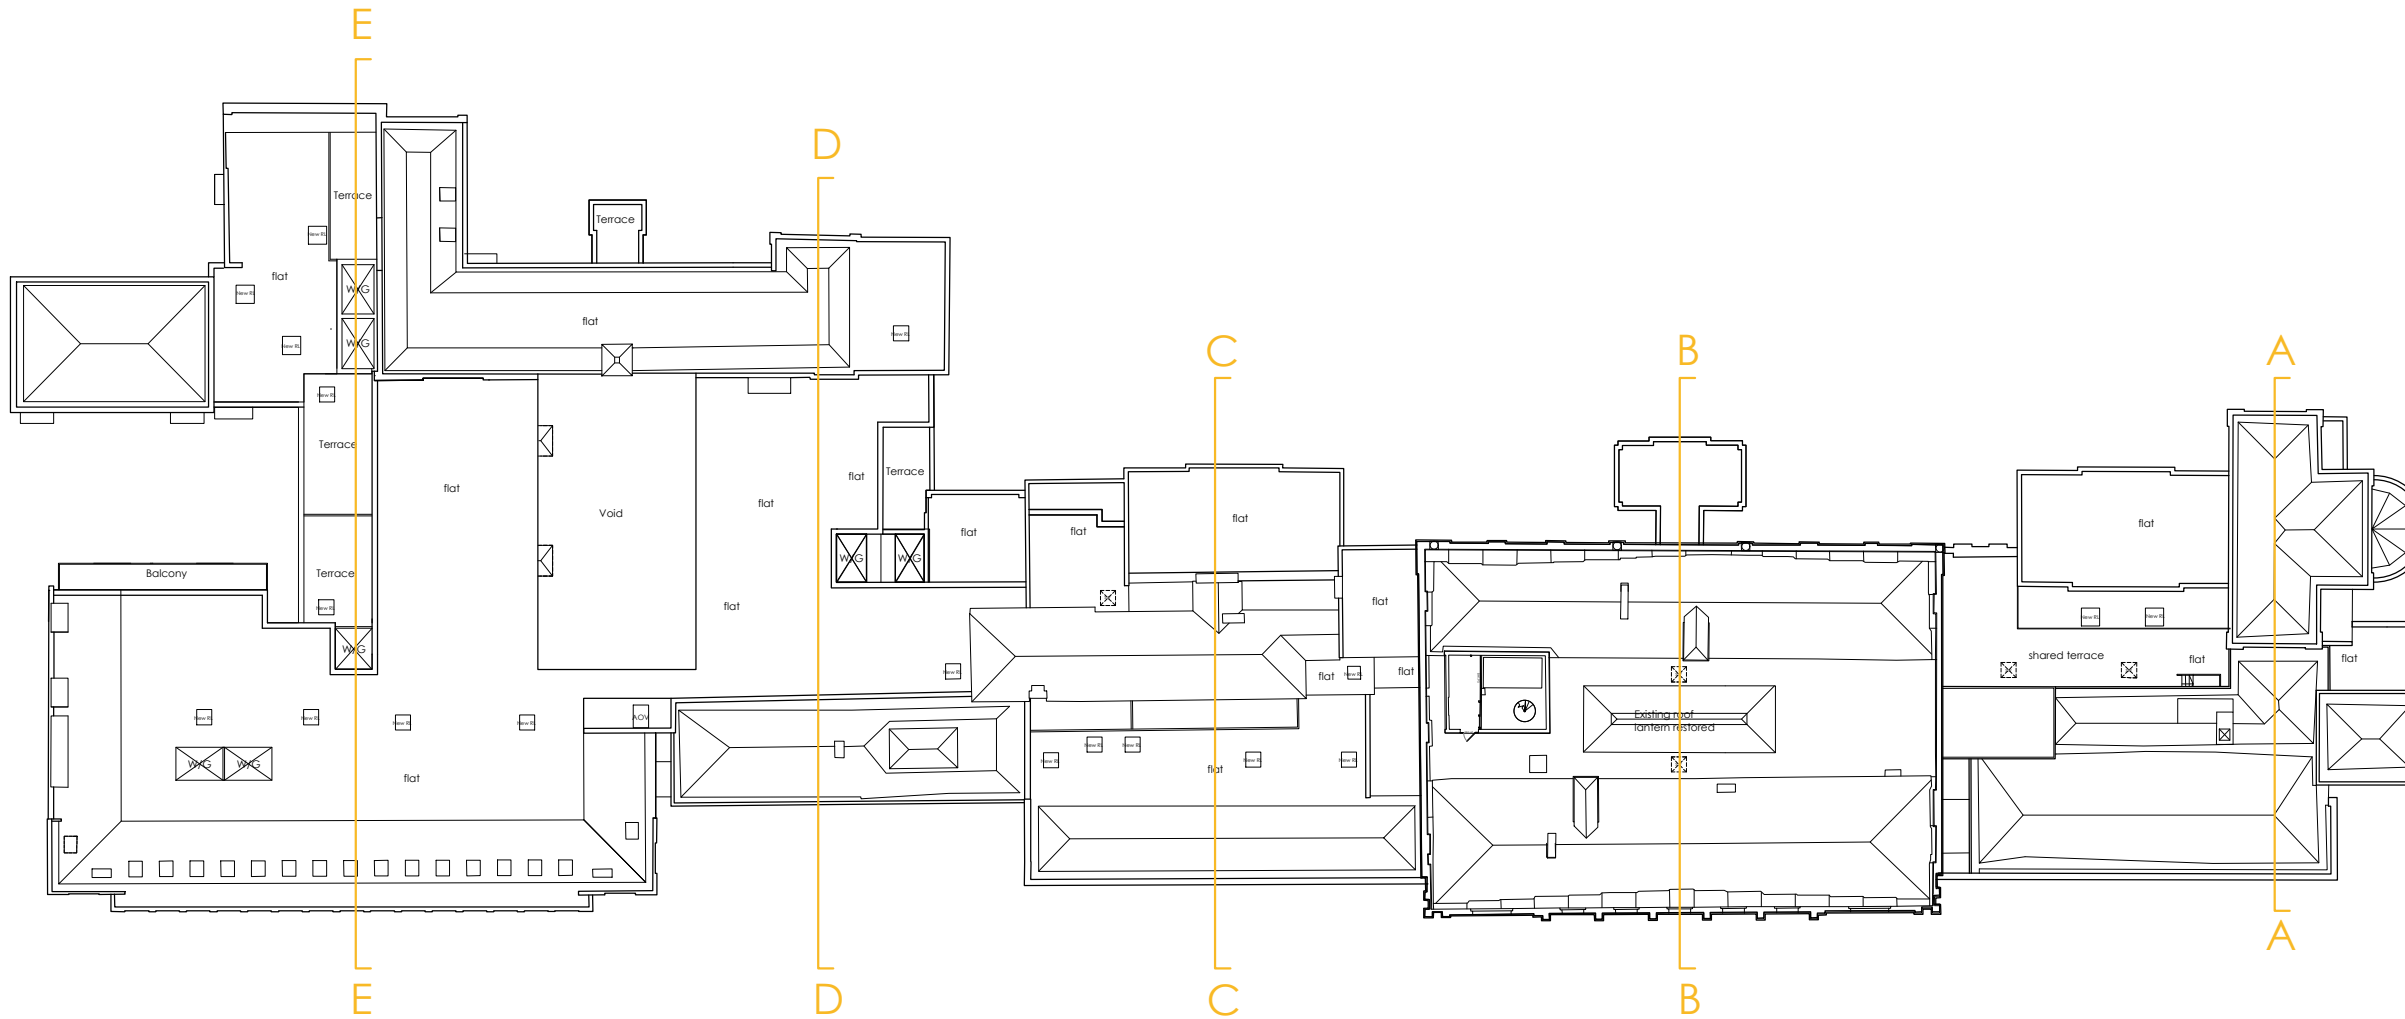

ROOF PLAN

0m 10 20 30 40 50m

Proposed Nav Plan

Client :
Beechcroft
Developments Ltd

Job :
Caversham Park
Reading

Drawing Title:
Main House
Sections A_A

Scale:
1:100 @ A1
Date:
Nov 23

Drawn By
AK

Checked
AK

Drawing No:
3251.404

Revision:
-