
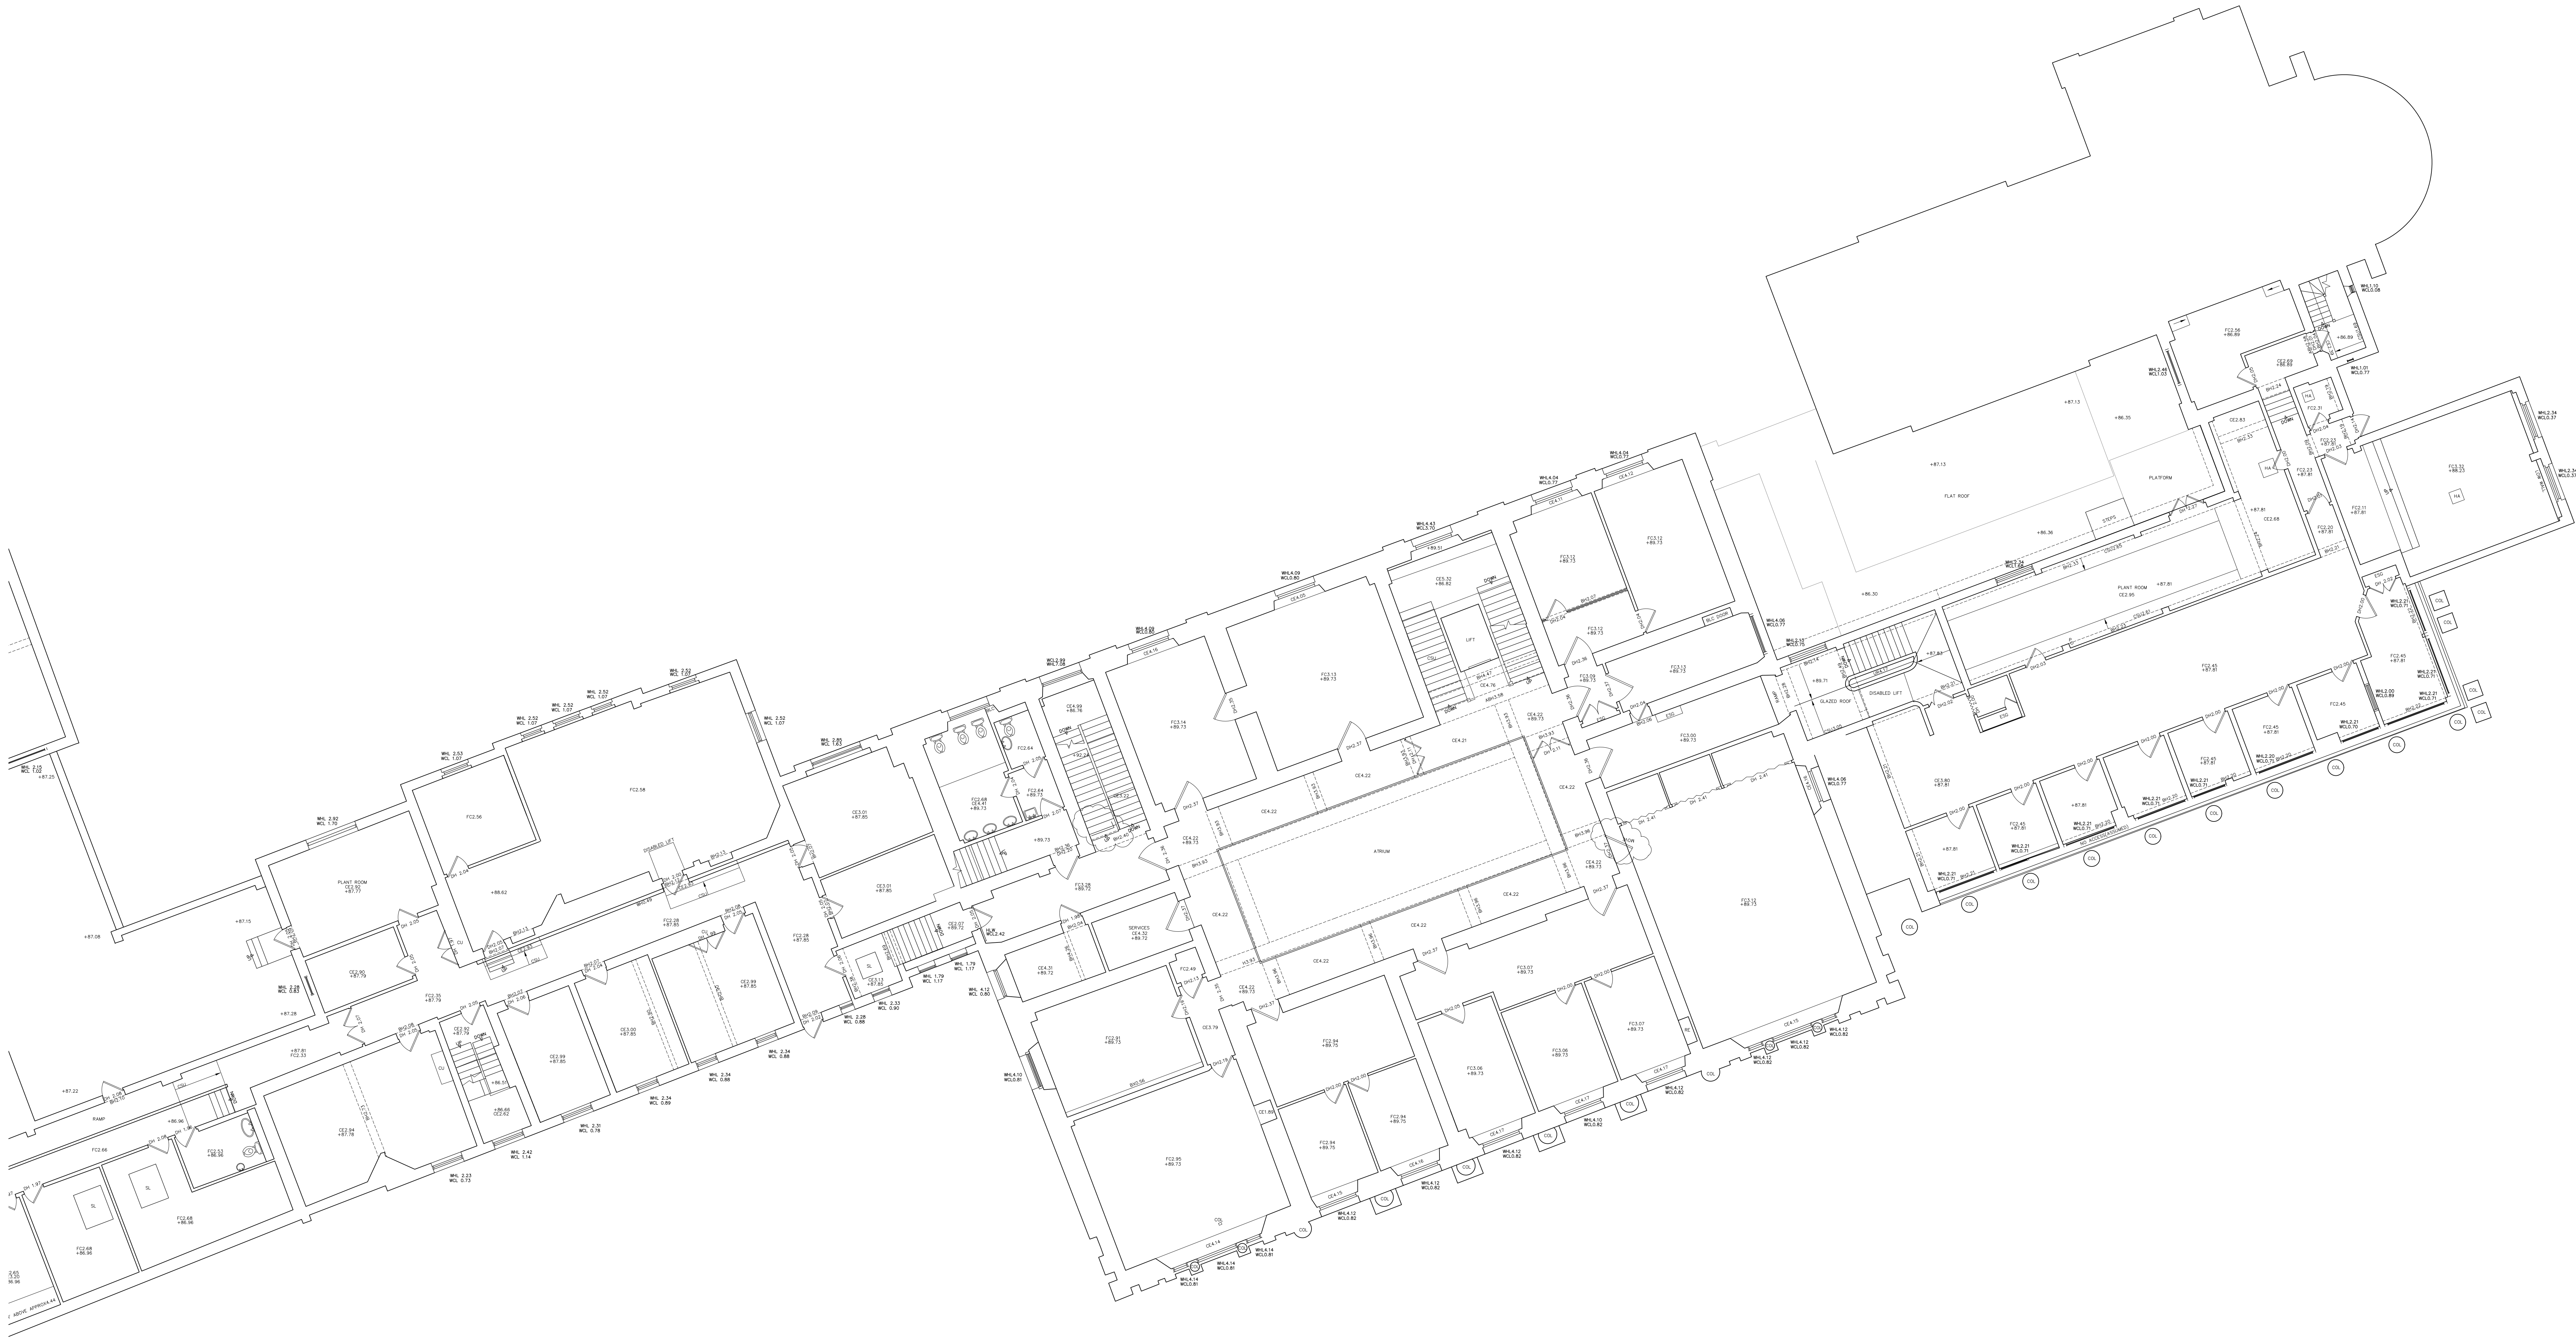


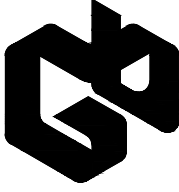

NOTES:
DIMENSIONS ARE NOT TO BE SCALED FROM THIS DRAWING
ALL DIMENSIONS ARE TO BE CHECKED AGAINST ACTUAL SITE
DIMENSIONS BEFORE ANY WORK IS FABRICATED

COPYRIGHT RESERVED
THIS DRAWING IS THE PROPERTY OF BHP HARWOOD
ARCHITECTS AND MAY NOT BE COPIED, REPRODUCED, LENT OR
DISCLOSED WITHOUT THEIR EXPRESS PERMISSION IN WRITING.

REVISIONS		
Rev.	Date	Description

REVISIONS		DATE
SCALE: 1:100@A0		
DATE: SEPTEMBER 2021		
DRAWN: GR		
TITLE: FIRST FLOOR PLAN (SHEET 2 OF 2)		
JOB: CAVERSHAM PARK		
CLIENT: BEECHCROFT DEVELOPMENTS LTD.		
DWG. No: LUG / 10.2		
 LAND UTILITY GROUP LTD. MIDLANDS OFFICE UNIT 10 STRENSHAM BUSINESS PARK TWINNING ROAD WORCESTER WR8 9JZ T: 0845 502 3966 M: 07975 367282  MEMBER OF SMA'S www.smasltd.com		

Client :
Beechcroft
Developments Ltd

Job :
Caversham Park
Reading

Drawing Title:
Existing First Floor
Plan
(Sheet 2 of 2)

Scale:
1:100 @ A0
Date: Dec 21 Drawn By Checked
cm

Drawing No: 3251.P.114 Revision:

PLANNING

The White Barn, Manor Farm, Manor Road
Wantage, Oxfordshire, OX12 8NE
T: 01235 765322 F: 01235 765373
The Mansion House, Hartham Park, Corsham,
Wiltshire, SN13 0RP
T: 01249 700489 F: 01249 470077
info@bpharwood.co.uk - www.bpharwood.co.uk

