


This drawing may be scaled with reference to the scale bar for planning application purposes only. Do not scale for any other purpose, use only annotated dimensions. All dimensions are to be checked by parties using the drawing, and any errors or omissions are to be reported to Weston & Co Architects Ltd.

Rev.	Date	Note	Author	Checked
A	06/06/22	Revised following RBC's comments	IG	CTW
B	12/10/22	Revised to address RBC's comments	IG	CTW
C	12/12/22	Heating & hot water supply revised	IG	CTW
D	17/04/23	Revised following RBC's comments	IG	CTW
E	26/04/23	Revised following RBC's comments	IG	CTW

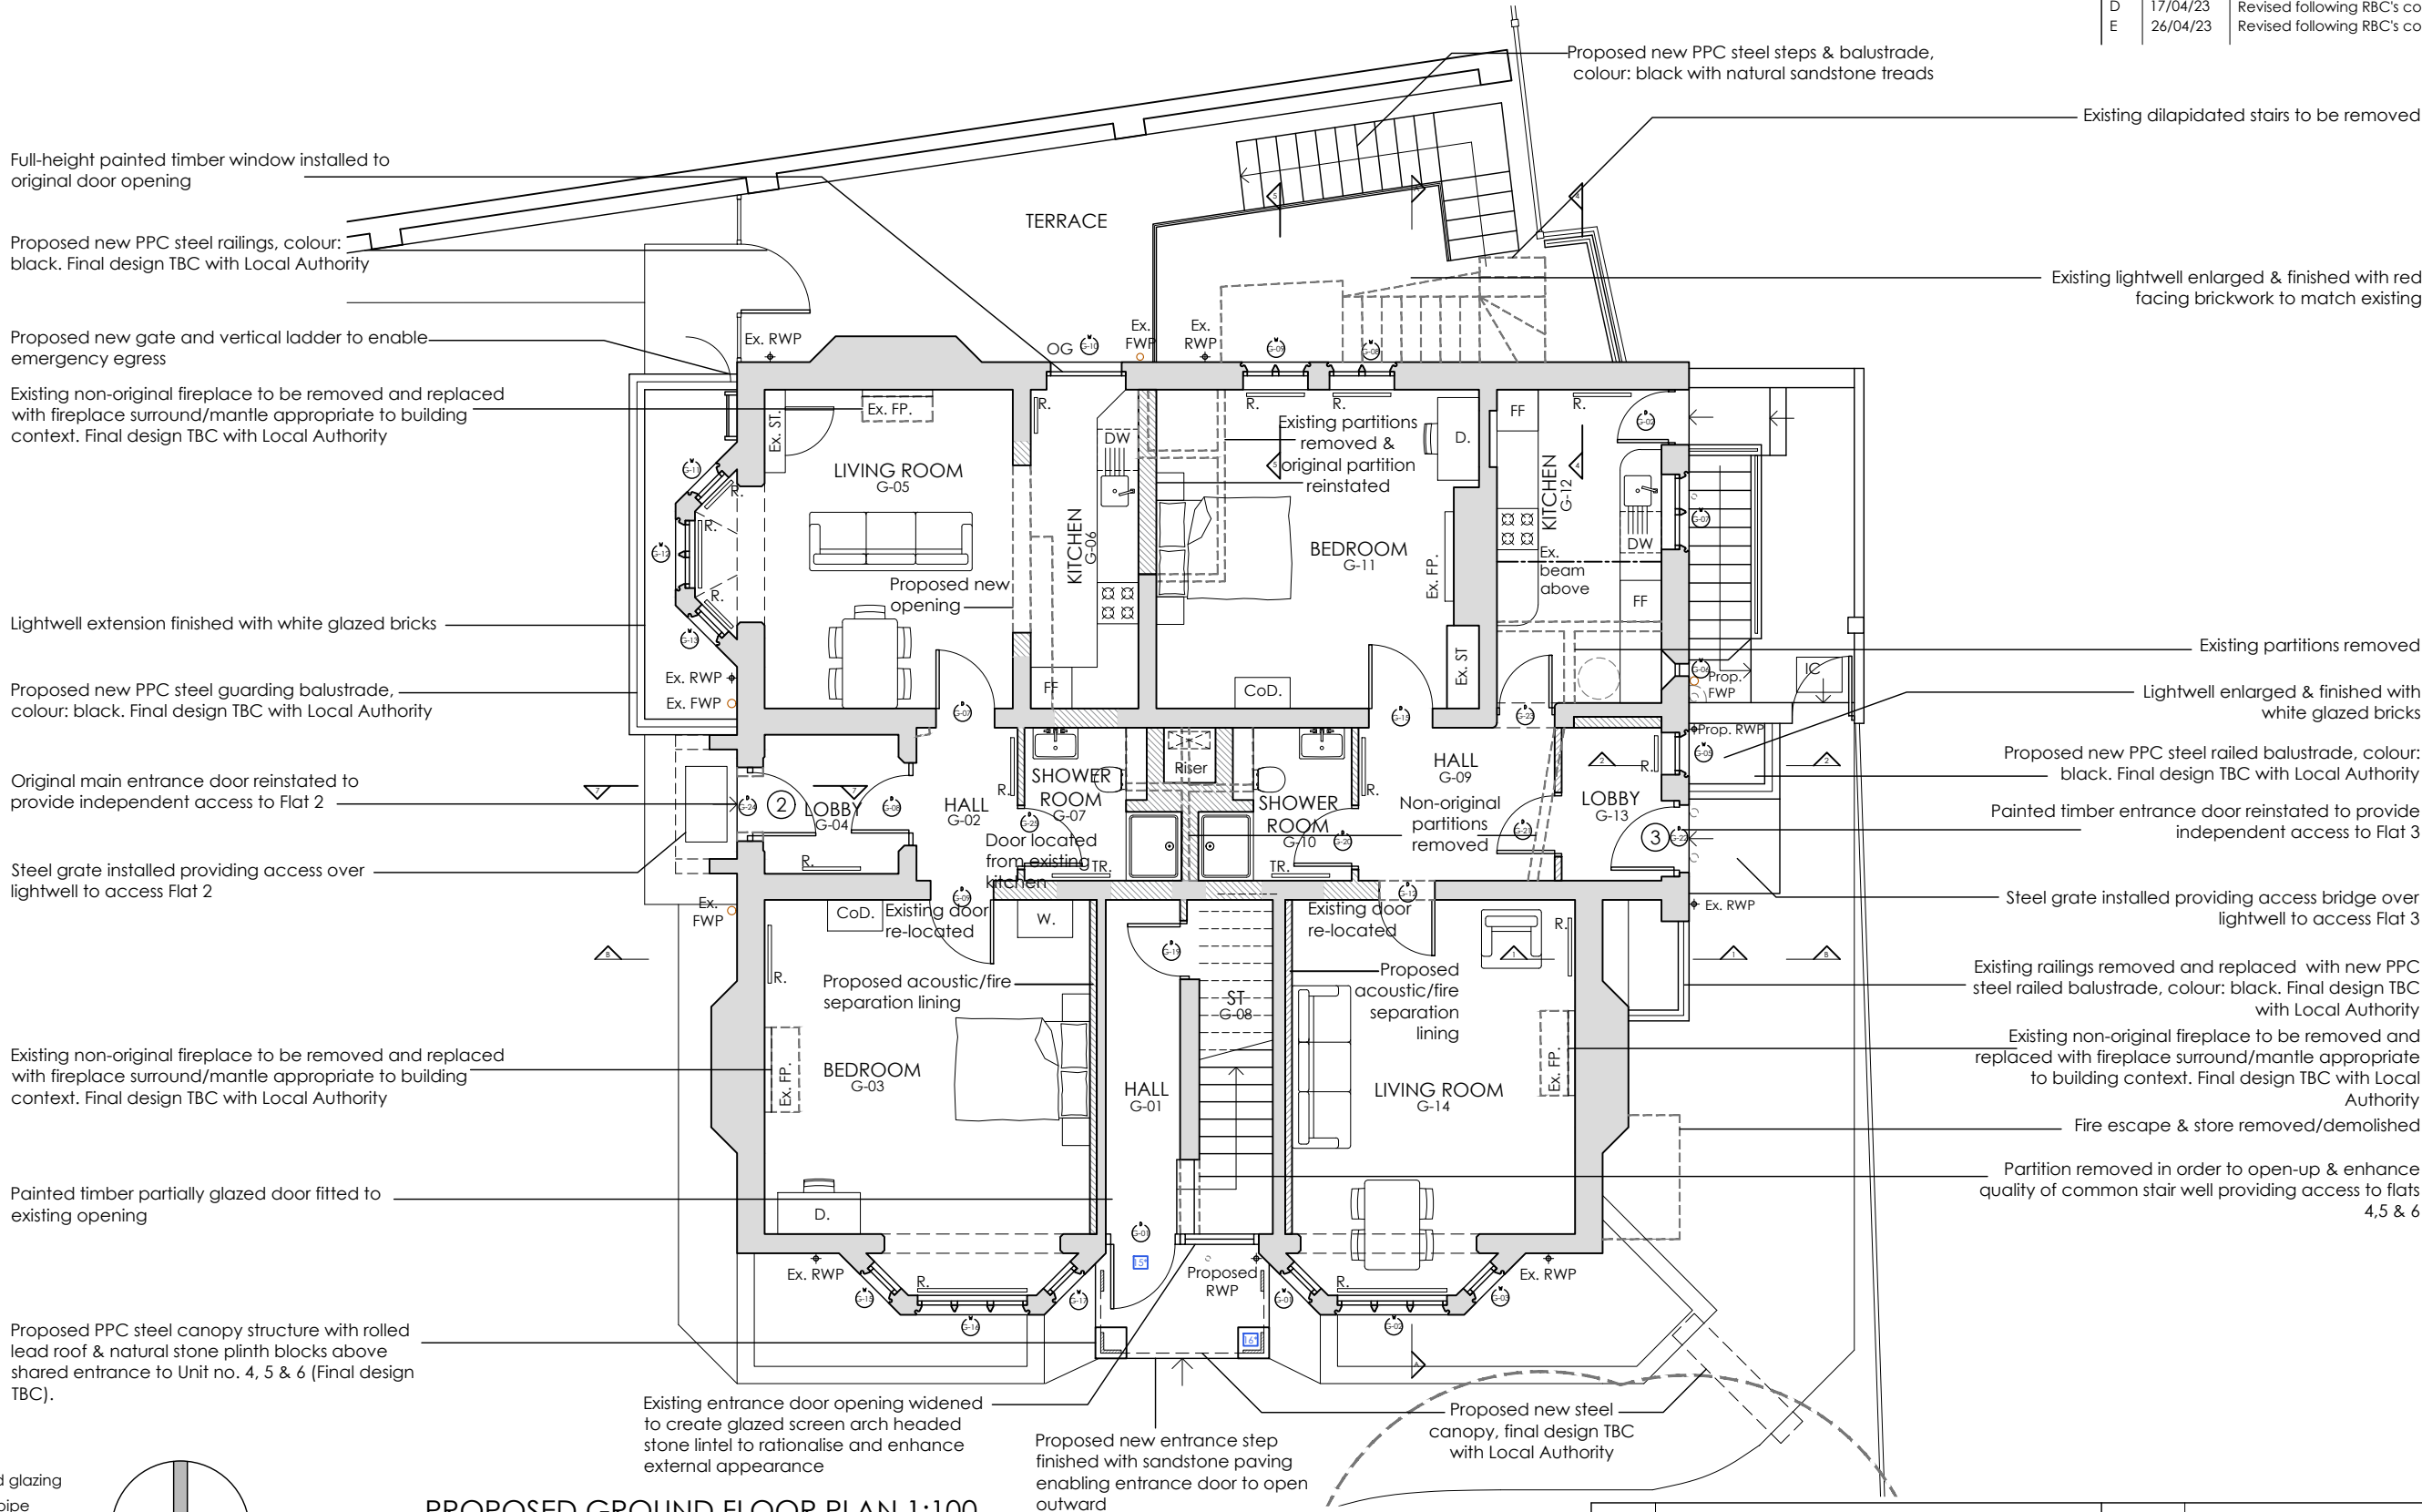

PROPOSED GROUND FLOOR PLAN 1:100

Detail drawing key:

- 10 Refer to drawing 18009-PL-32 for further details

20 Refer to drawing 18009-PL-33 for further details

30 Refer to drawing 18009-PL-33 for further details

40 Refer to drawing 18009-PL-34 for further details

50 Refer to drawing 18009-PL-35 for further details

60 Refer to drawing 18009-PL-36 for further details

70 Refer to drawing 18009-PL-37 for further details

80 Refer to drawing 18009-PL-38 for further details

90 Refer to drawing 18009-PL-39 for further details
- 10 Refer to drawing 18009-PL-40 for further details

11 Refer to drawing 18009-PL-41 for further details

20 Refer to drawing 18009-PL-42 for further details

30 Refer to drawing 18009-PL-43 for further details

40 Refer to drawing 18009-PL-44 for further details

50 Refer to drawing 18009-PL-45 for further details

60 Refer to drawing 18009-PL-46 for further details

70 Refer to drawing 18009-PL-47 for further details

80 Refer to drawing 18009-PL-48 for further details

Project	Refurbishment & Alterations Carlisle House, 118 Oxford Road Reading RG1 7NG					Drawing	Proposed Ground Floor Plan			
						Job-Dwg Number	18009-PL-09		Rev.	E
Client	Turner Property Ltd					WESTON + CO ARCHITECTS Watlington House 44 Watlington Street Reading, RG1 4RJ T. 0118 375 0252 www.weston-co.com				
Status	Planning									
Scale	1/100		Sheet Size A3							
Author	IG	Checked	CTW	Date	04/02/22					