




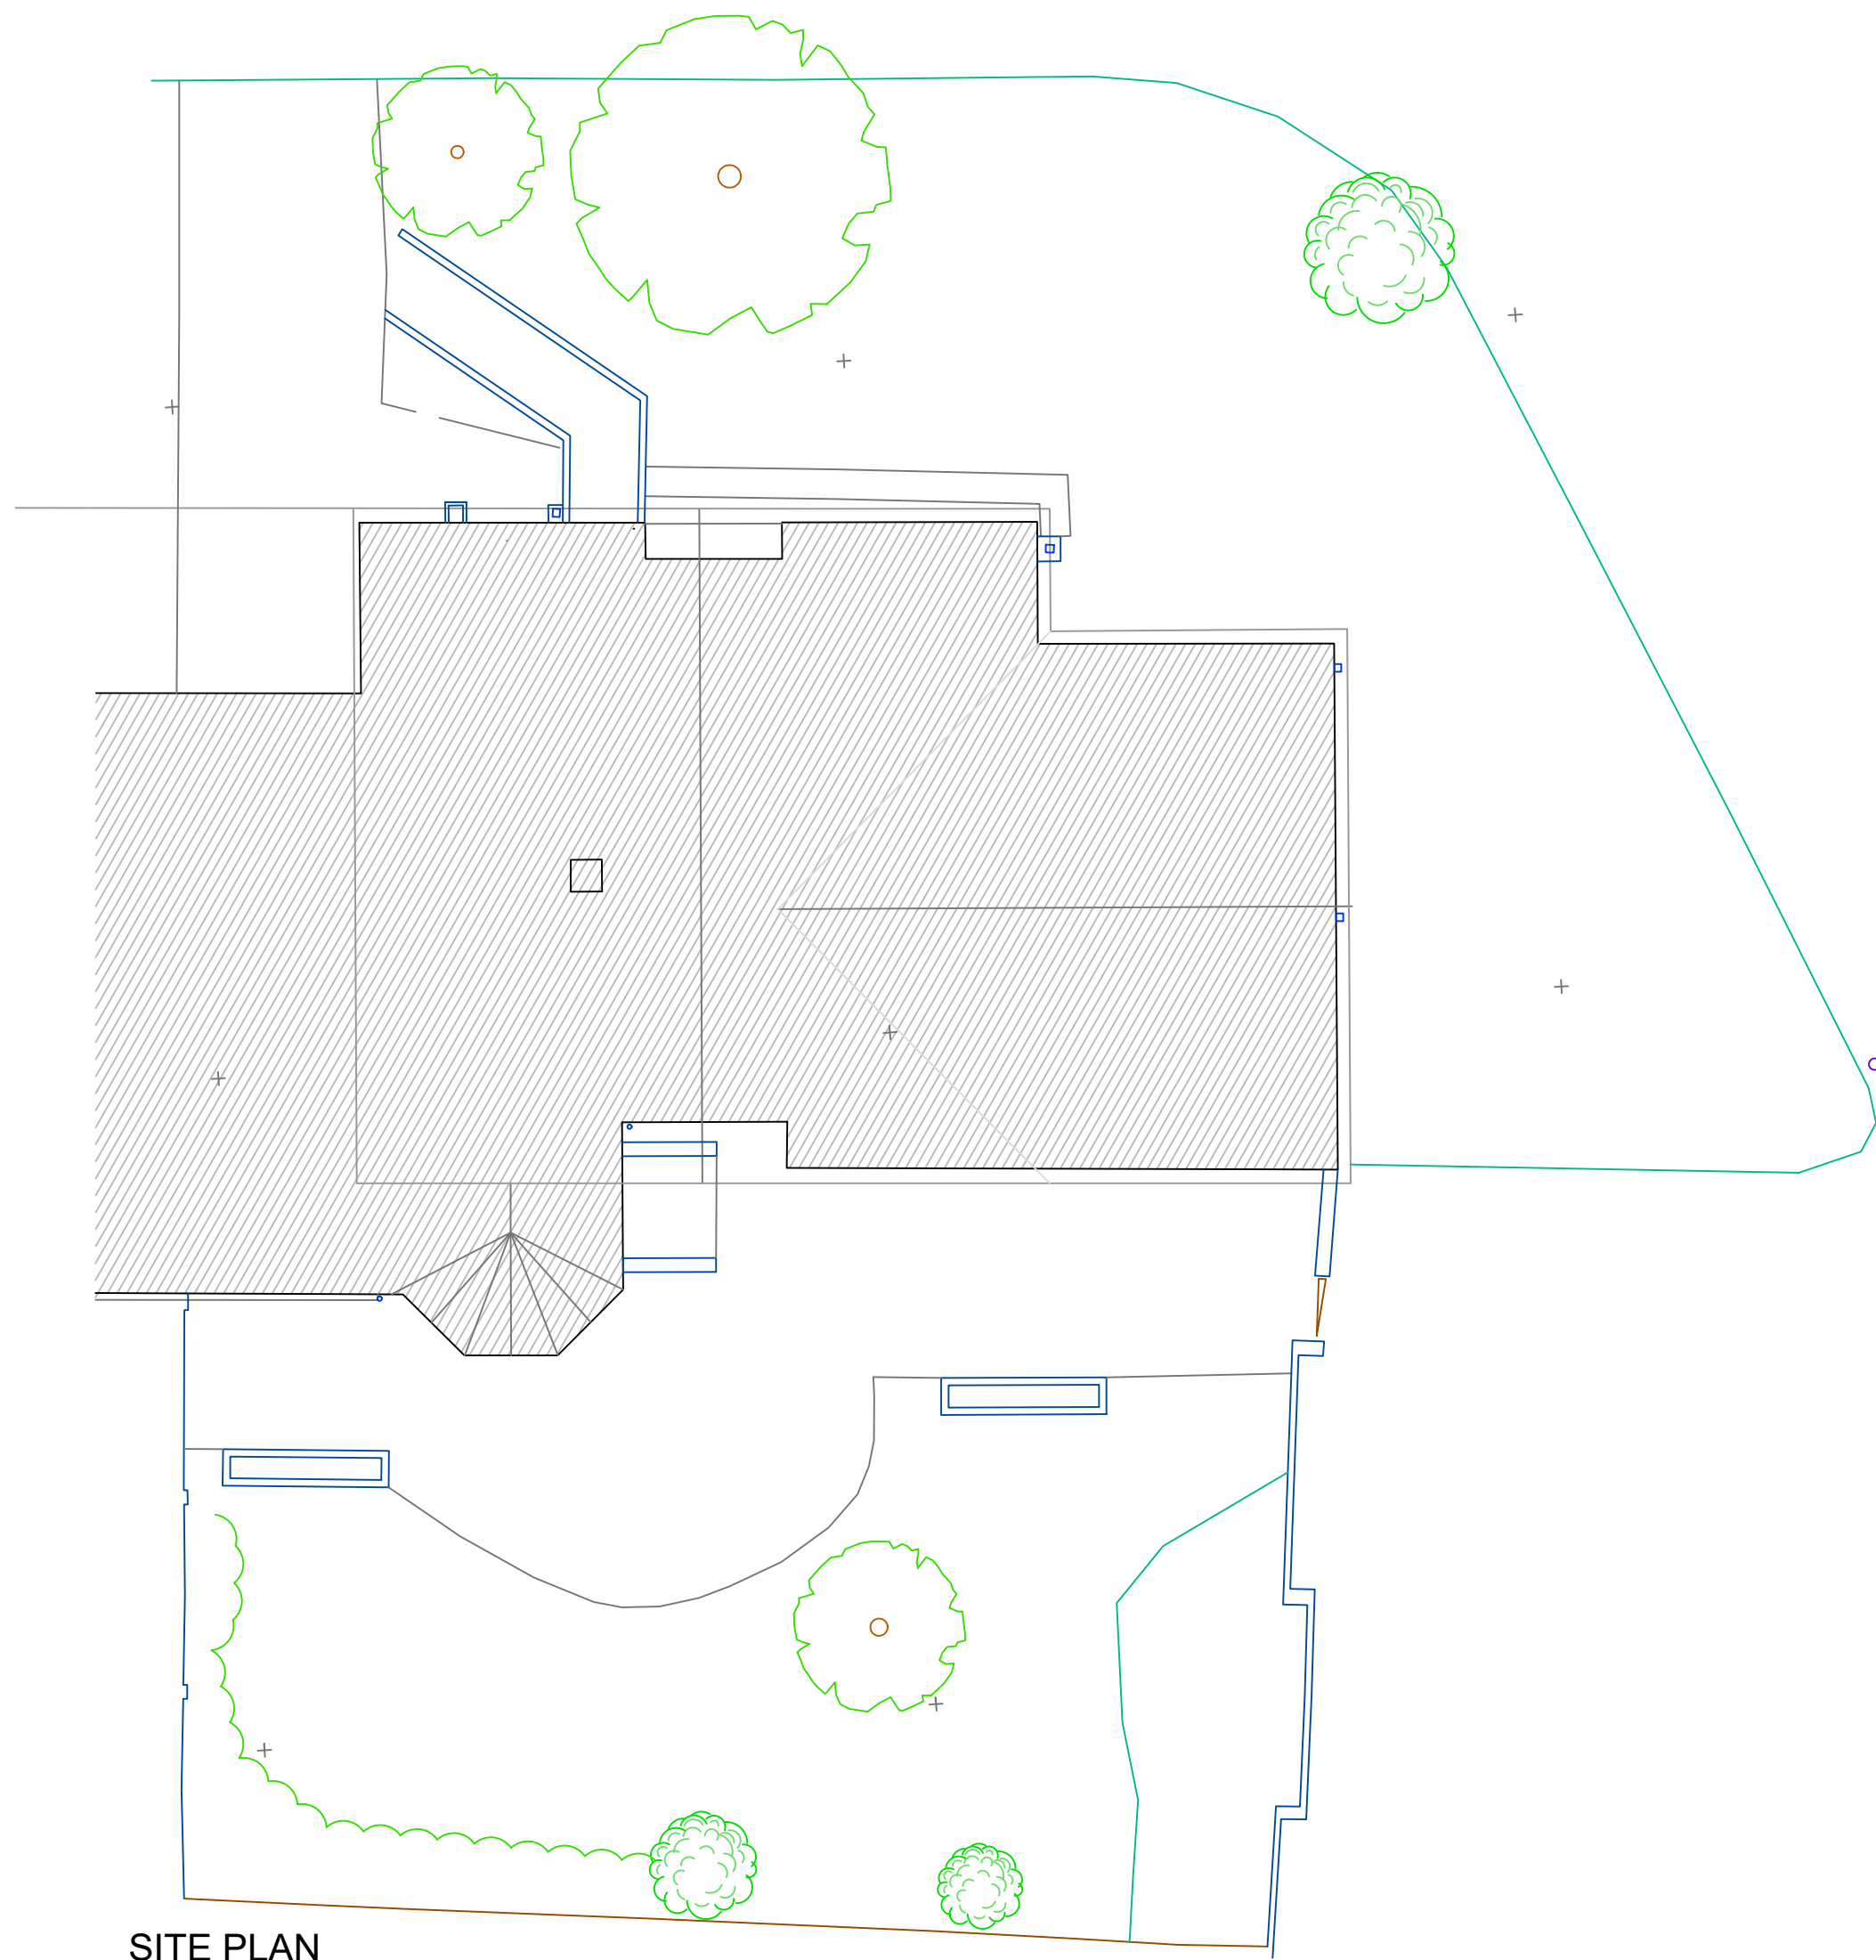

SITE PLAN

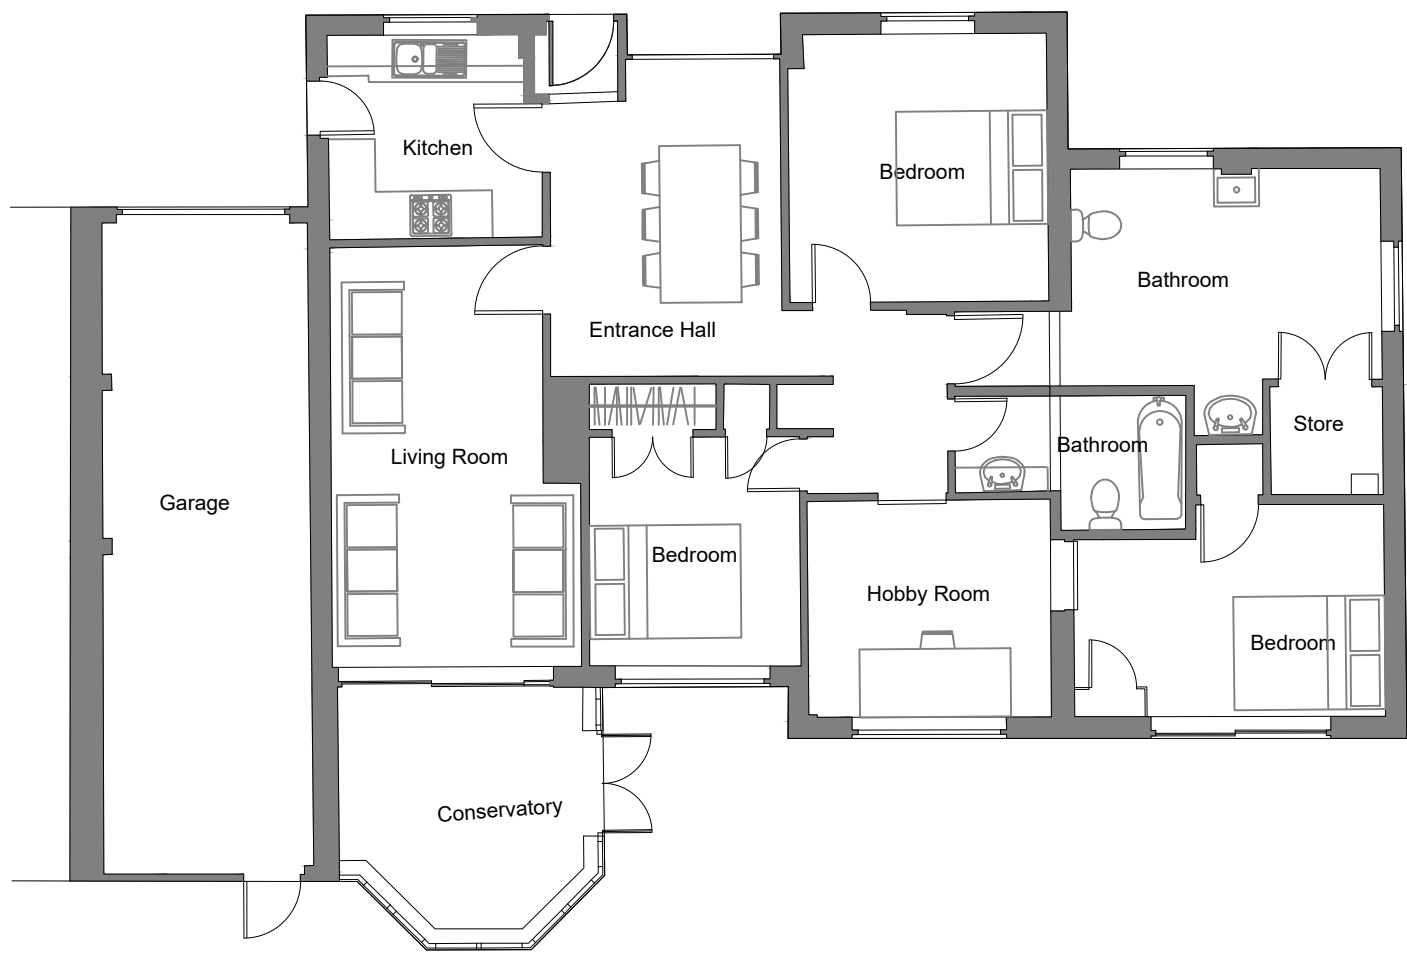


GROUND FLOOR PLAN

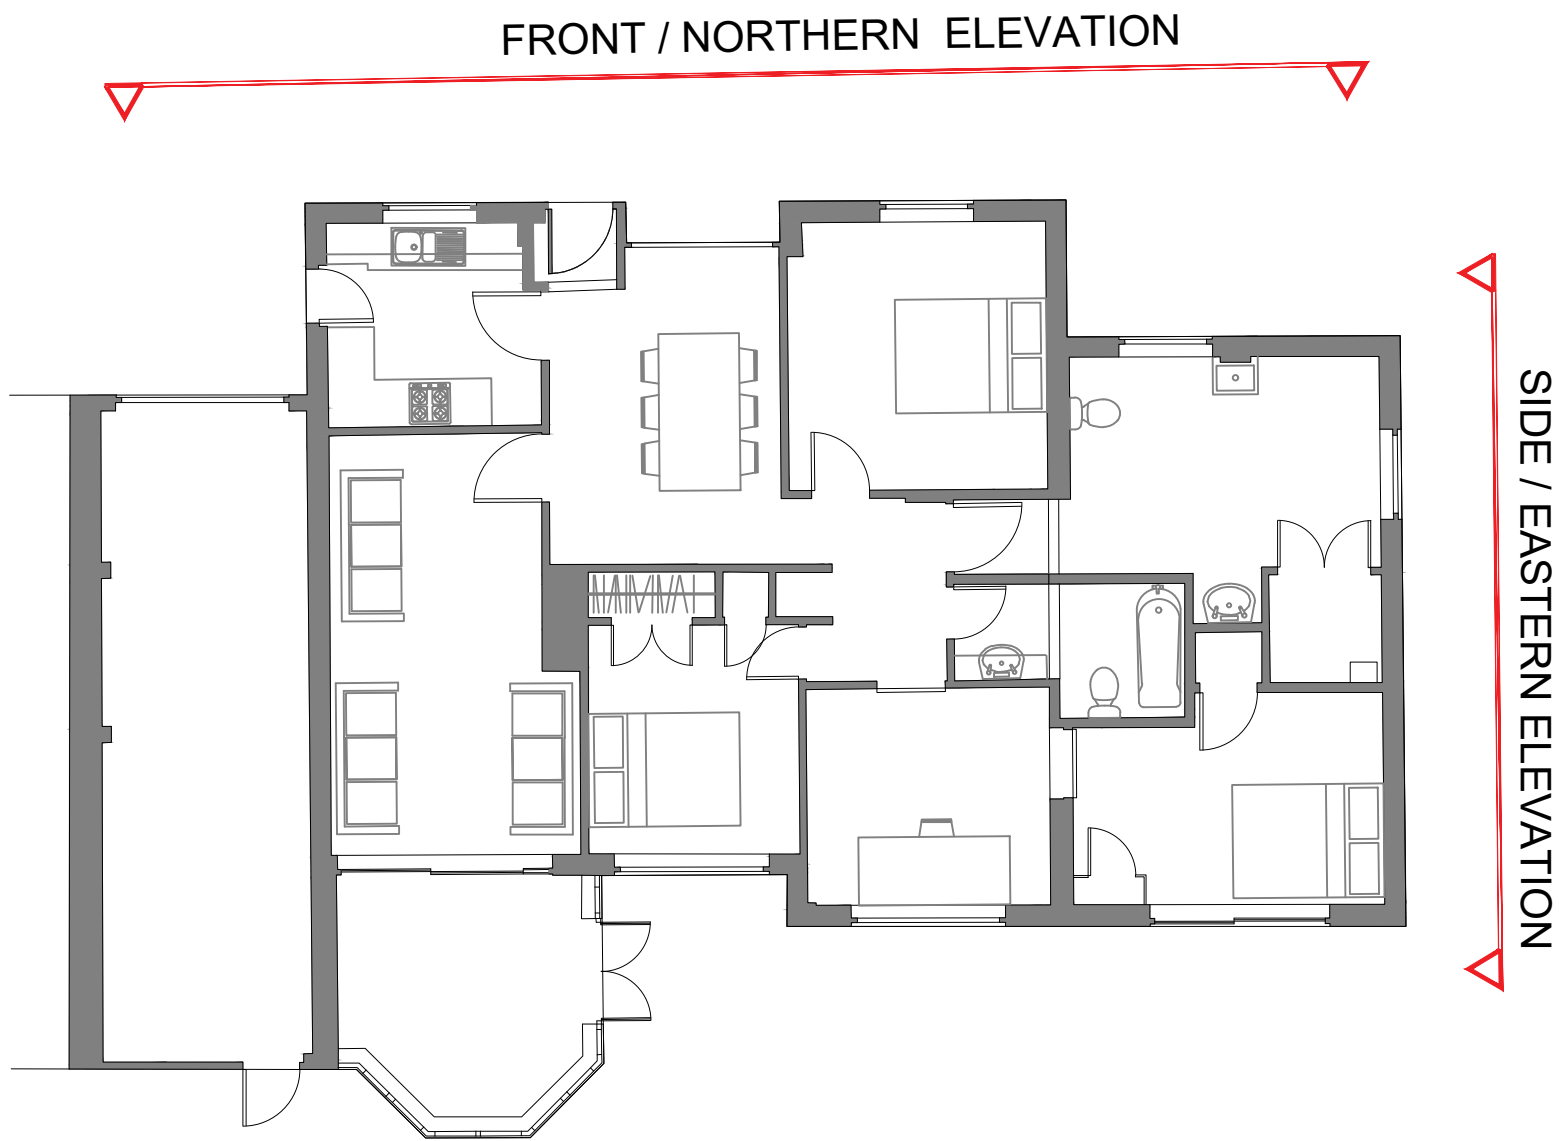

KEY PLAN




Front / Northern Elevation

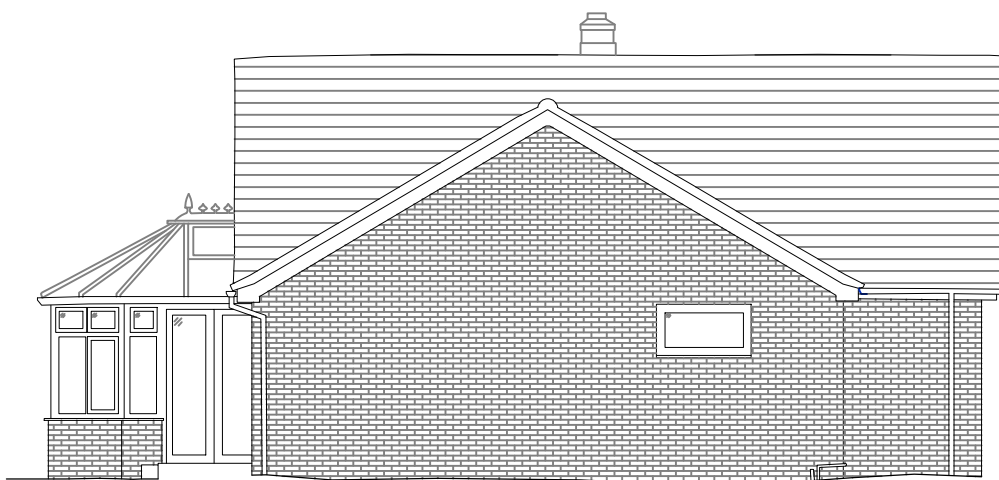


Rear / Southern Elevation



Side / Eastern Elevation

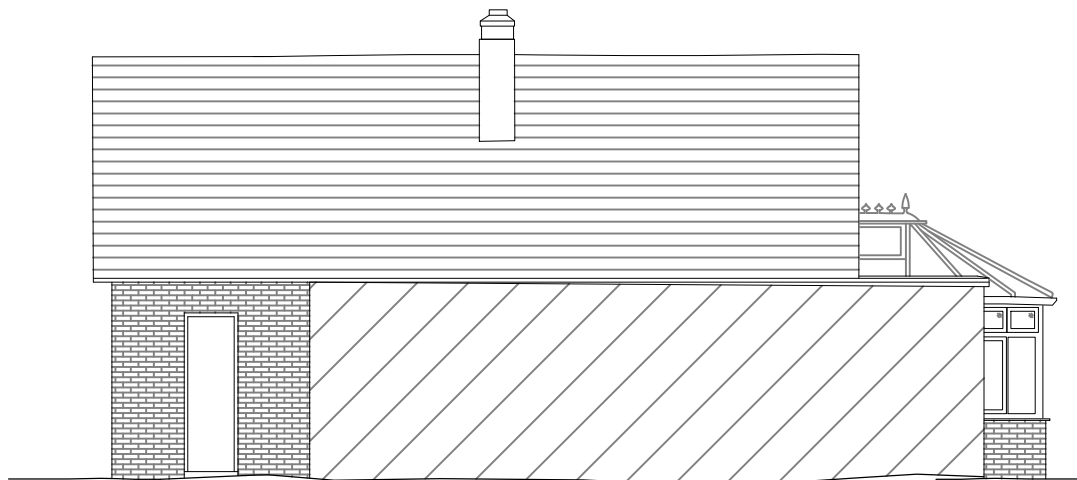

Side / Western Elevation

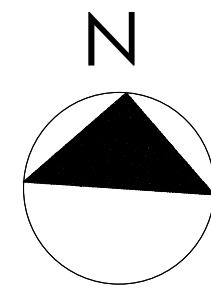

NOTES
Do not scale drawings dimensions govern. All dimensions to be checked on site. Drawing to be read in conjunction with all consultants information. Any discrepancies to be reported to Architect. LUPA does not take responsibility for legal boundary lines and advises a specialist should produce a separate drawing. DWG files are issued for information only use PDF for records
Copyright of this drawing is held by LUPArchitecture Ltd. Not to be used for any purpose without consent
LUPARCHITECTURE Ltd. ©Copyright

Rev	Description	Dr	Ch	Date
02	Planning Issue	lup	lup	04.07.23
02	Planning Draft	lup	lup	20.06.23
01	Planning Draft	lup	lup	10.06.23
00	Feasibility Issue	lup	lup	XX.12.22

Rev	Description	Dr	Ch	Date

Client
MRS SYKES

Project
12 CHERRY CLOSE RG4 8UP
GROUND FLOOR REMODEL

Title
EXISTING
PLANS & ELEVATIONS

LUPARCHITECTURE Ltd.
103 Mayfield Drive, Caversham, RG4 5JR
+44 (0) 7771470630
lyou@LUPArchitecture.com

Note
Survey not undertaken by LUPA.
Drawing based on information from others. Dimensions to be checked prior to works starting. Any discrepancies to be reported to the Architect. Drawing for Feasibility issue only
Drawing shows Design Intent - Not for construction

Scale bar

Date	Drawn	Checked	Scale
NOV 2022	LUP	LUP	1:100@A1
Job No.	Drawing No.	Revision	
2251	005	02	