


NOTES:
DIMENSIONS ARE NOT TO BE SCALED FROM THIS DRAWING
ALL DIMENSIONS ARE TO BE CHECKED AGAINST ACTUAL SITE
DIMENSIONS WHERE ANY VARIANCE IS INDICATED


COPYRIGHT RESERVED
THIS DRAWING IS THE PROPERTY OF BHP HARWOOD
ARCHITECTS AND MAY NOT BE COPIED, REPRODUCED, LENT OR
DISCLOSED WITHOUT THEIR EXPRESS PERMISSION IN
WRITING

REVISIONS

Rev.	Date	Description


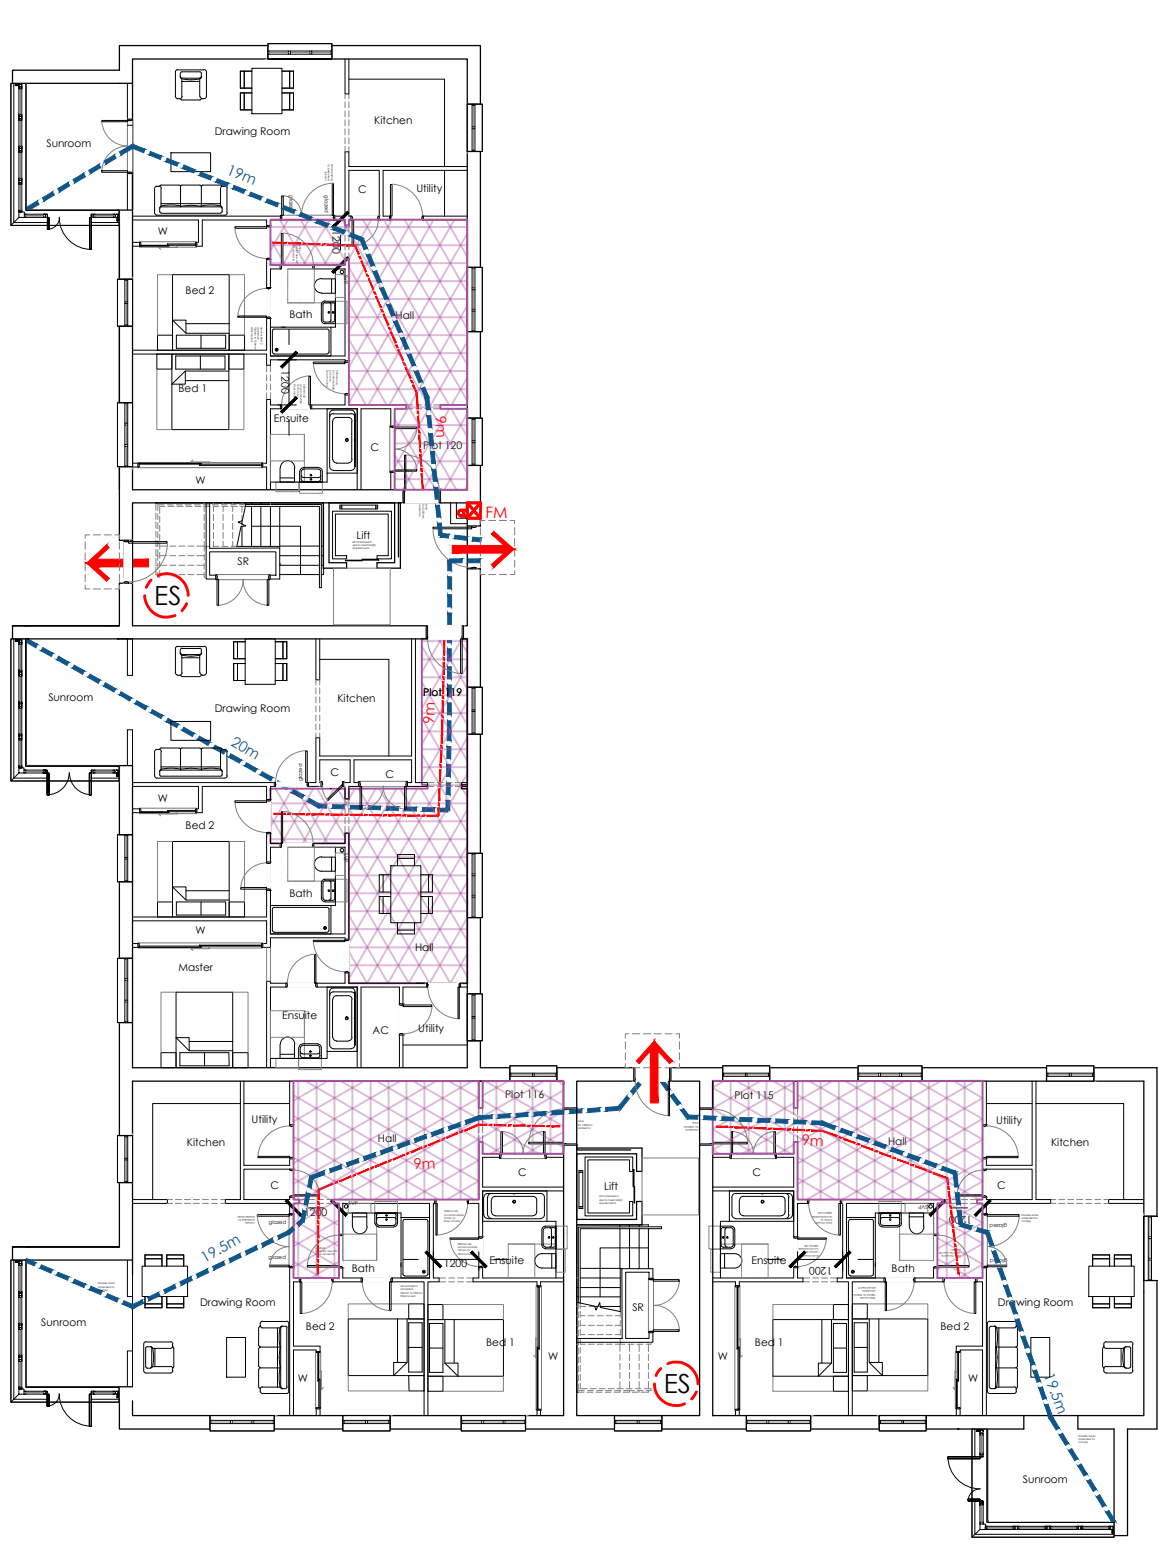


Ground Floor Plan

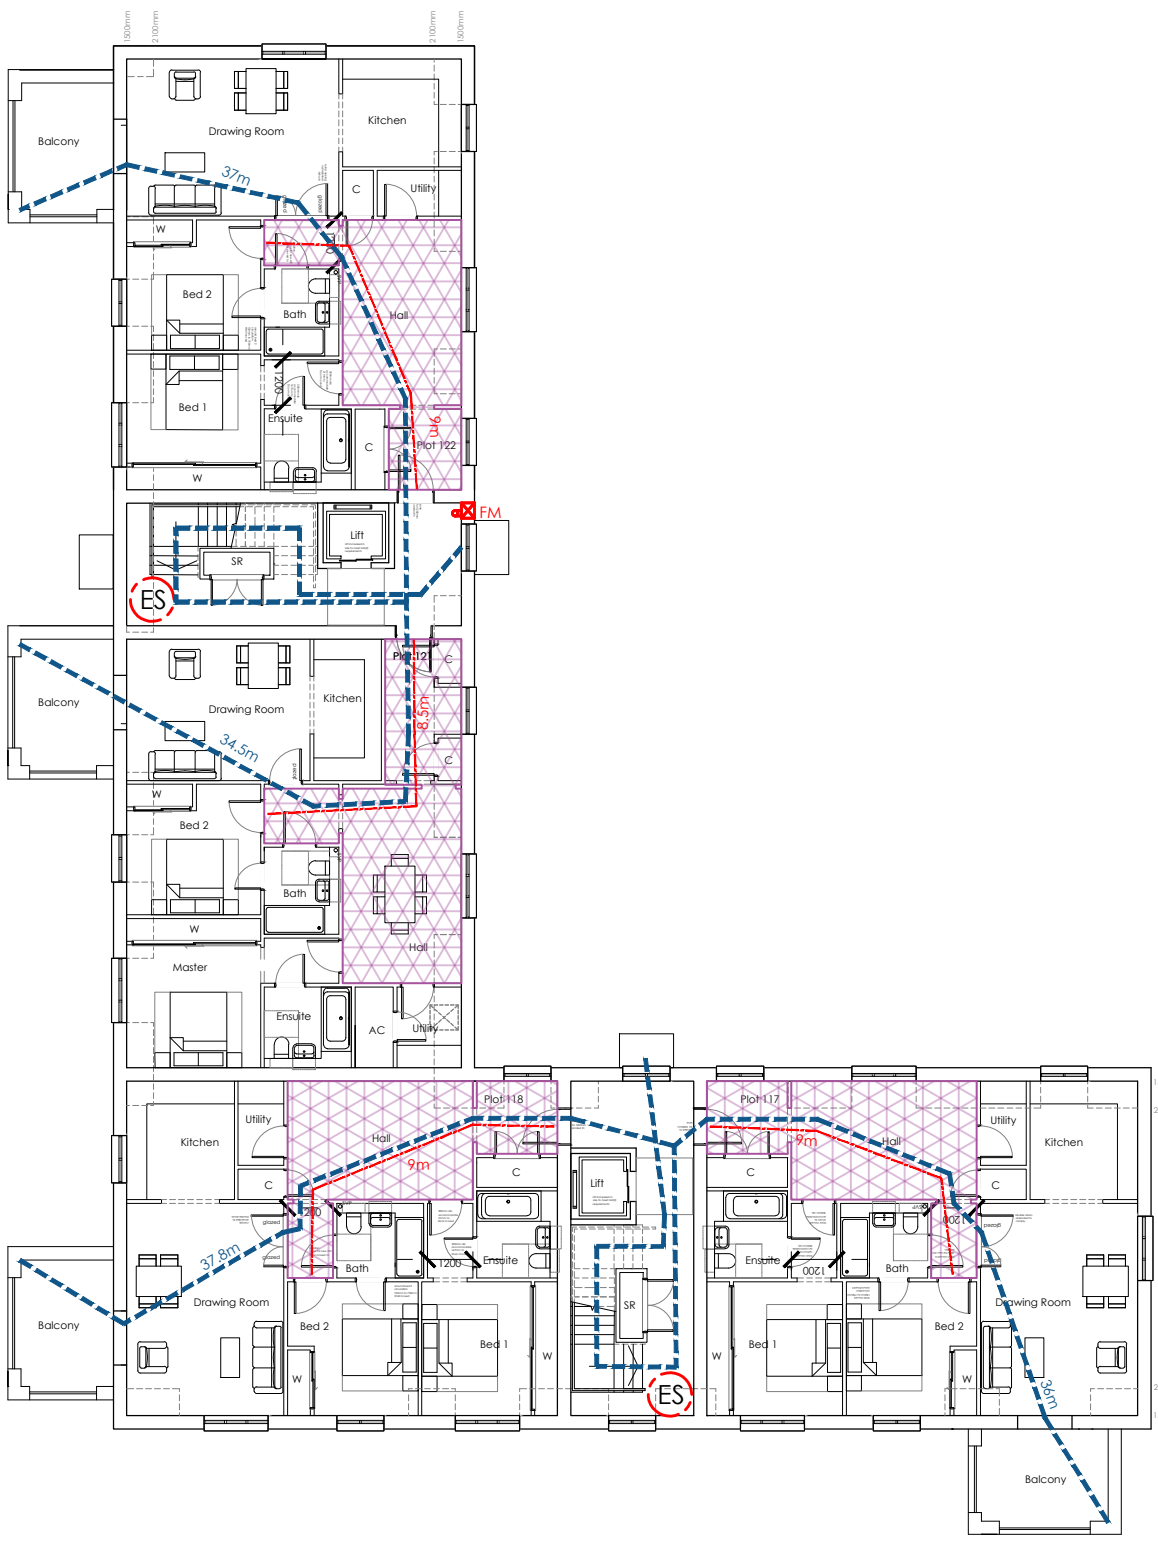

First Floor Plan

FIRE STRATEGY KEY:

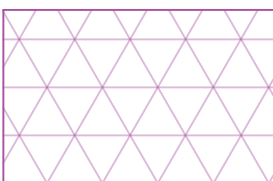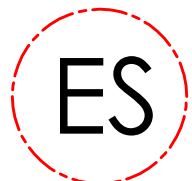-  PROTECTED ENTRANCE HALL
-  DISTANCE WITHIN 'PROTECTED ENTRANCE HALL'
-  ESCAPE STAIR
-  'HOSE DISTANCE' TO FRONT OF BUILDING
-  FIRE MAIN
-  FINAL EXIT
-  AUTOMATIC OPENING VENT
(MIN 1 SQM free area MIN HT. 2.1M FROM FFL)

Client:
Beechcroft Developments Ltd

Project Name:
Caversham Park

Drawing Title:
LTE - Plots 115-122
Apartment
Fire Plans

Drawing No: 3251.P.246
Revision: -

Scale:
1:200 @ A1

Date:
June 23

Drawn By: MM
Checked:

Status:

PLANNING

BHPH
architects

Box House Estate
Bath Road, Bath,
SN2 8AA
T: 01225 959880
Boston House Business Centre
Grove Business Park,
Dorchester Road, Dorset, DT9 9FF
T: 01225 765222

E: info@bhparchitects.com W: www.bhparchitects.com