



FRONT ELEVATION

SIDE ELEVATION

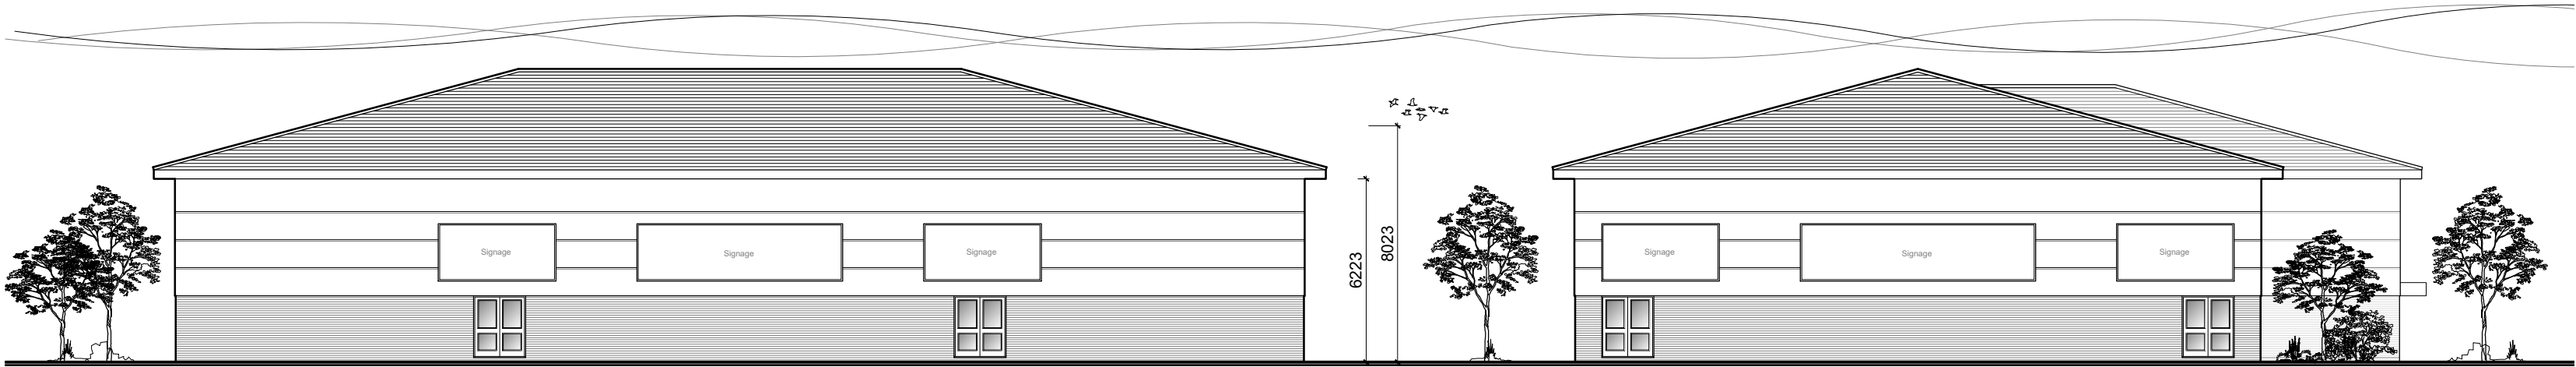


REAR ELEVATION

SIDE ELEVATION

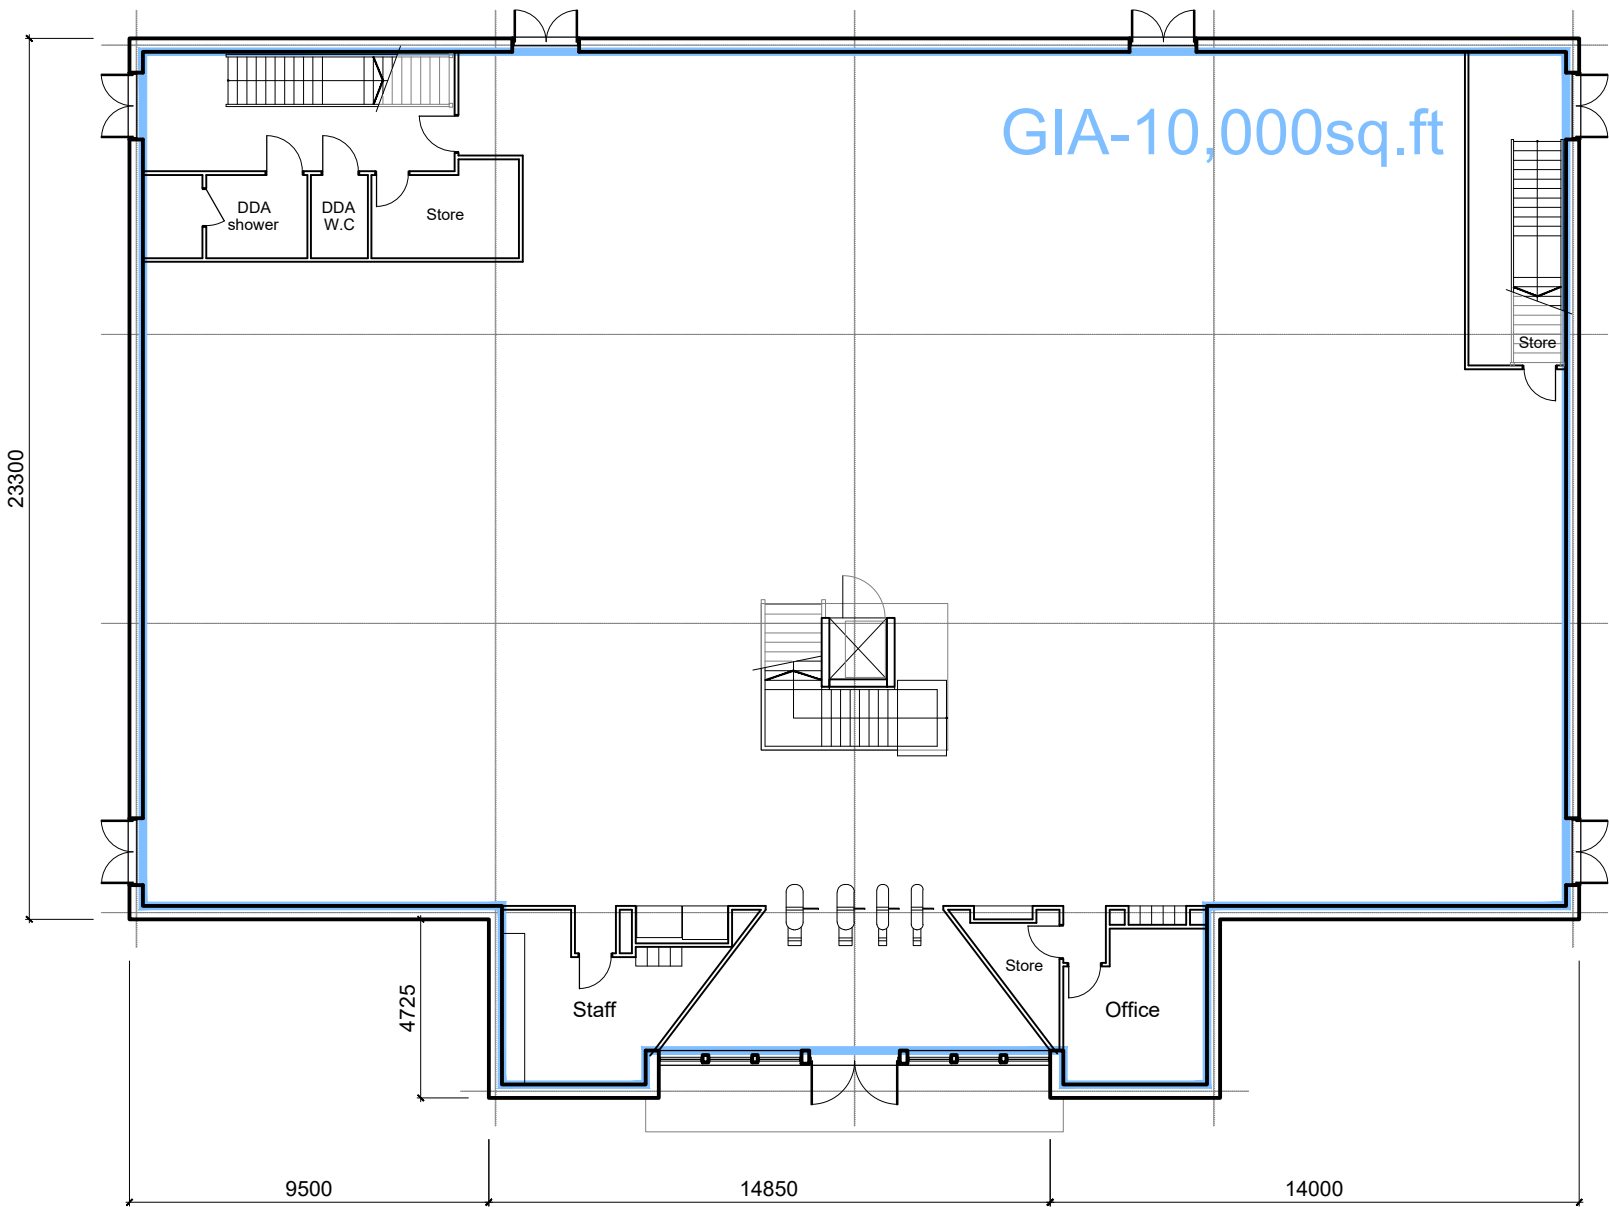

GROUND FLOOR PLAN

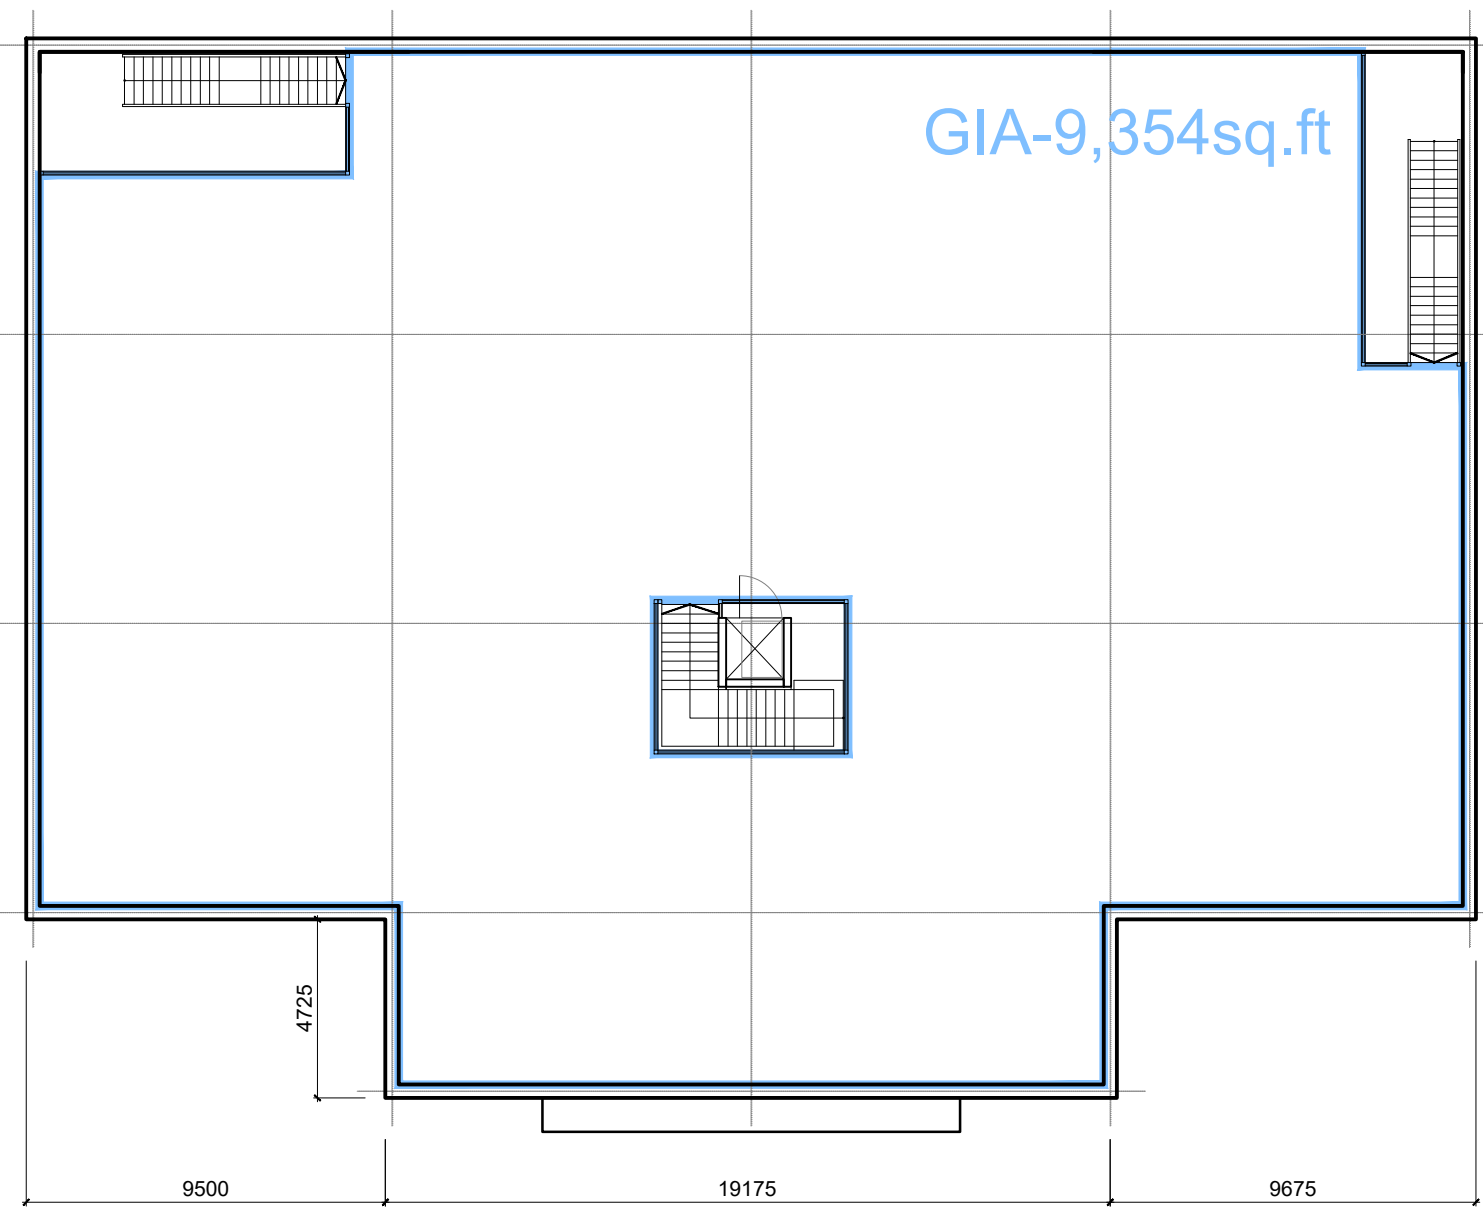

MEZZANINE FLOOR PLAN

D	30.11.23	Heights increased to JD Sports requirements.
C	16.11.23	Roof pitch increased to 15 degrees.
B	23.08.23	Internal stair changes.

Rev	Date	Description
-----	------	-------------

SORBON
ESTATES

Proposed Development at
Reading Link Retail Park, Rose Kiln Lane,
Reading.

Planning

Drawing

Proposed Floor Plans
and Elevations

Date	Scale @ A2	Drawn
02.02.2023	1:200	jd

Drawing number	Revision
----------------	----------

RLRPKL_PLN-GM_003 D