



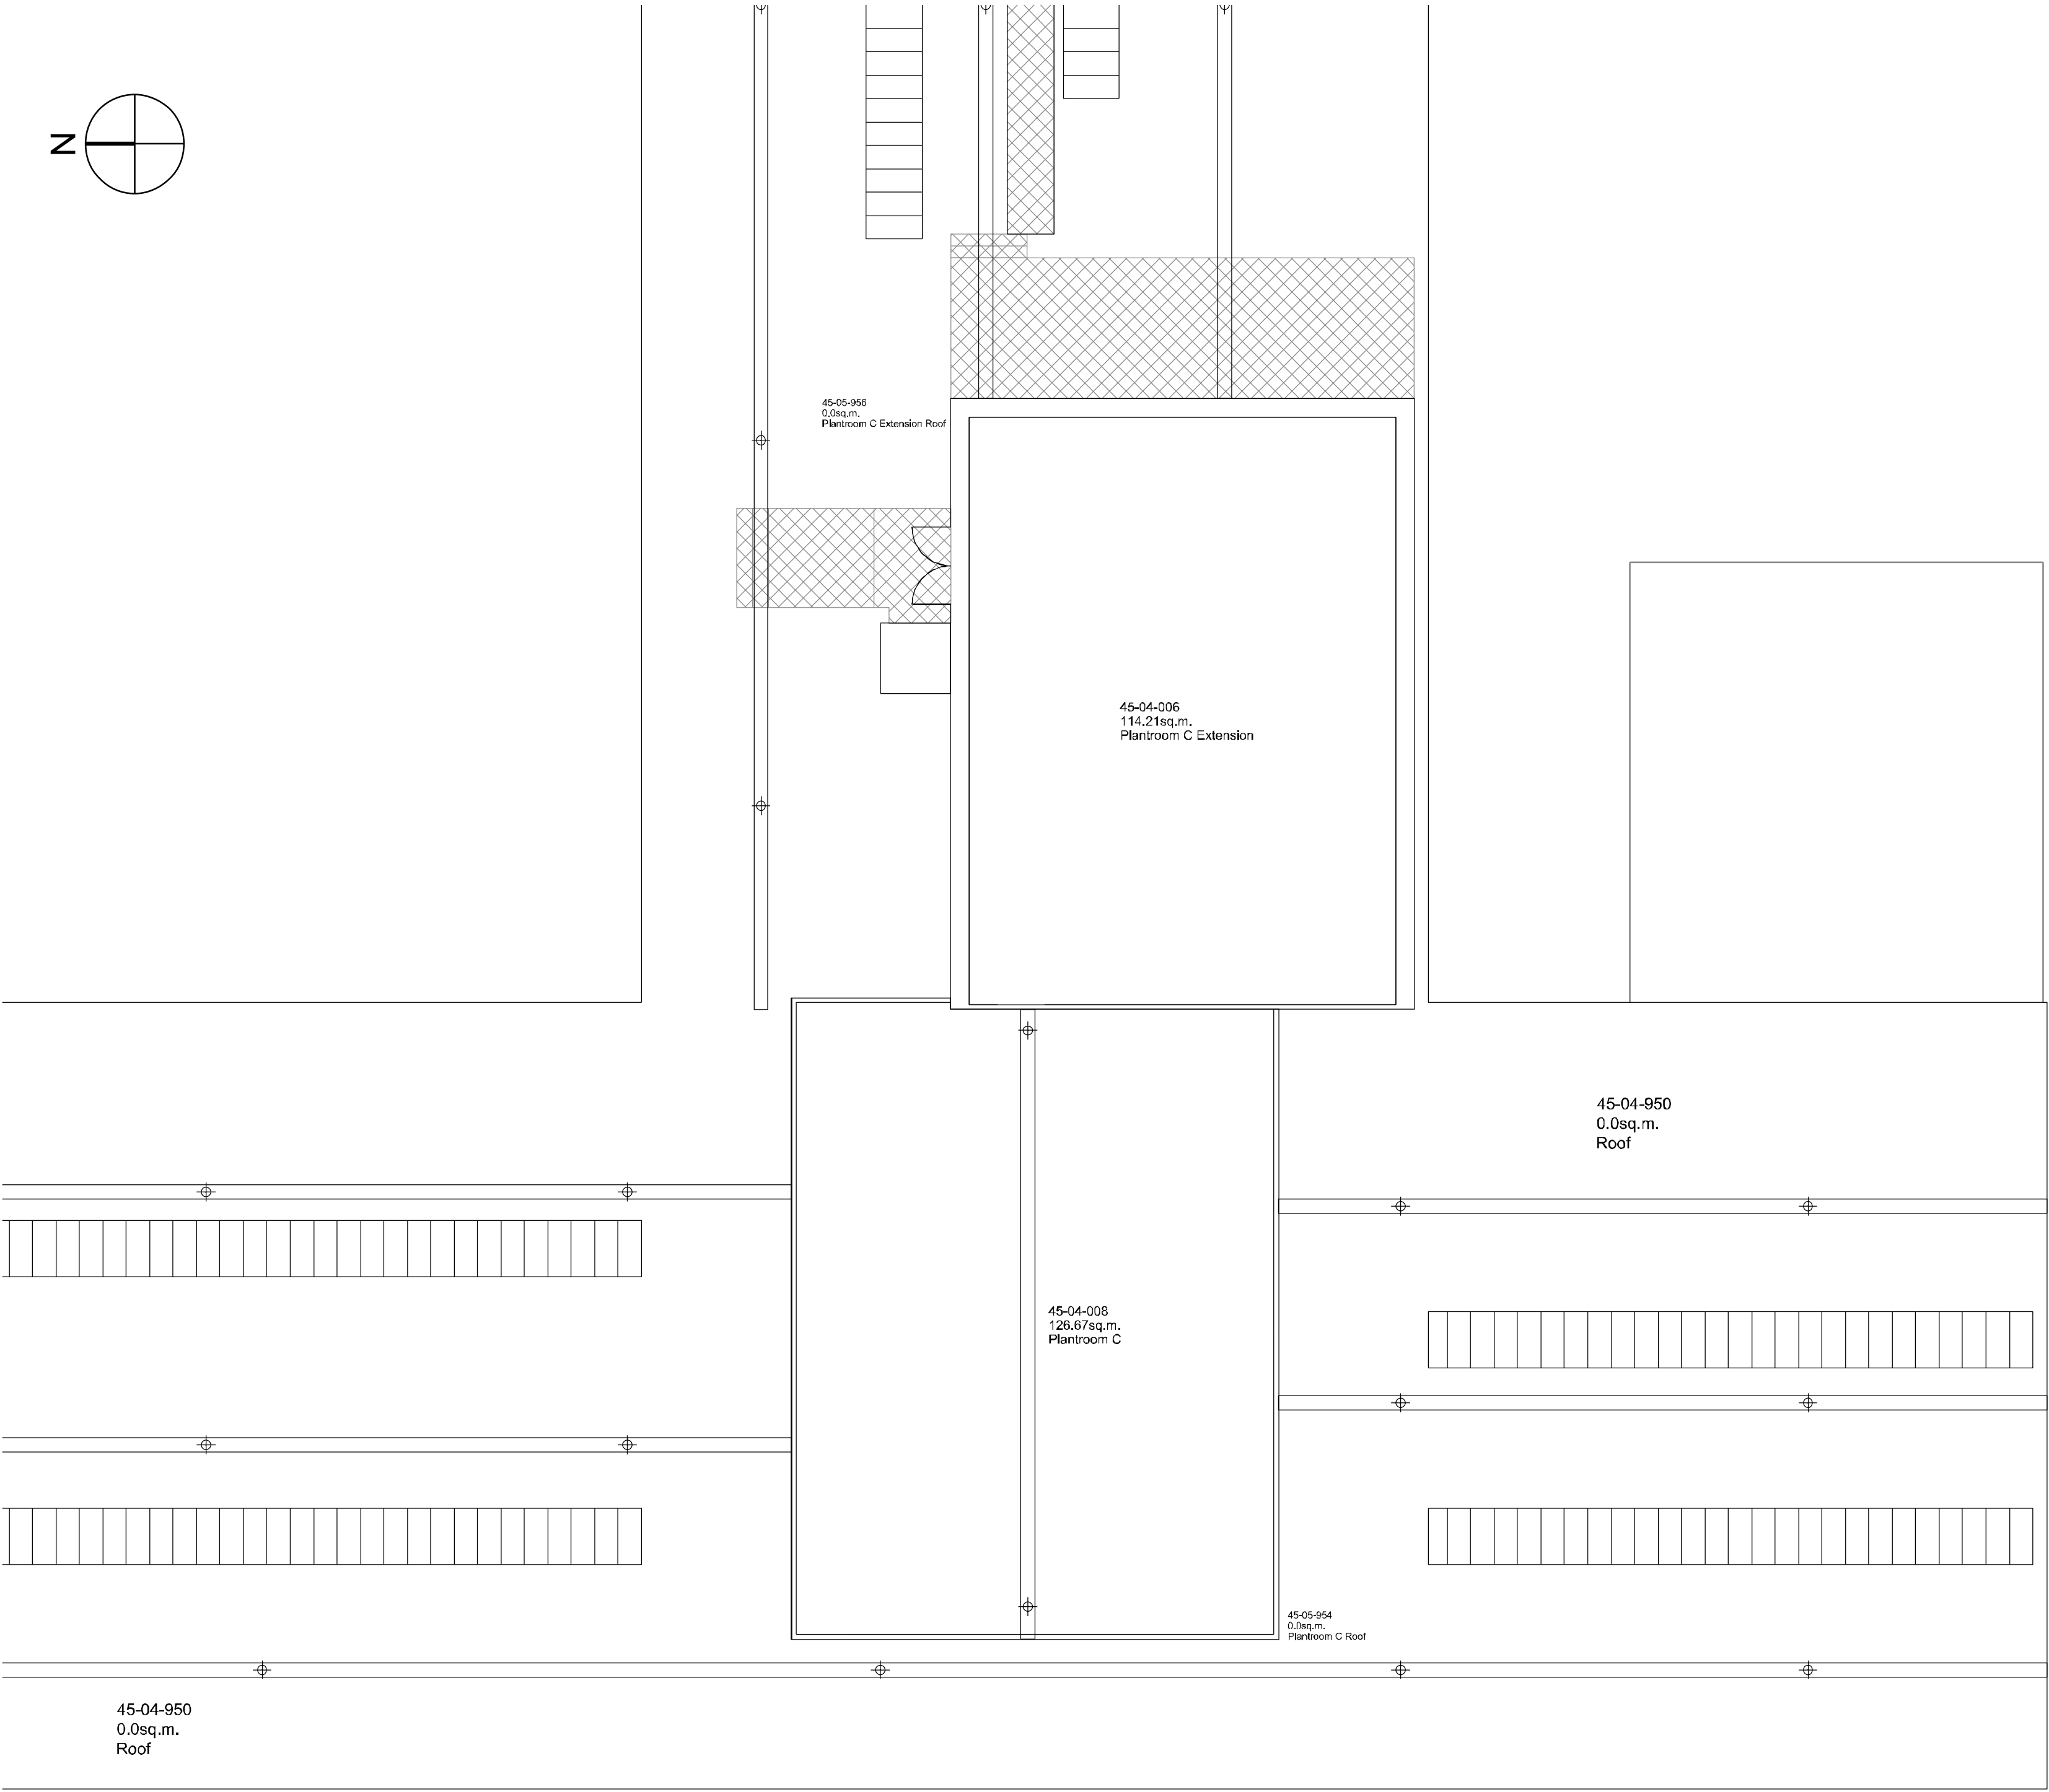

Existing Roof Plan - 1:100

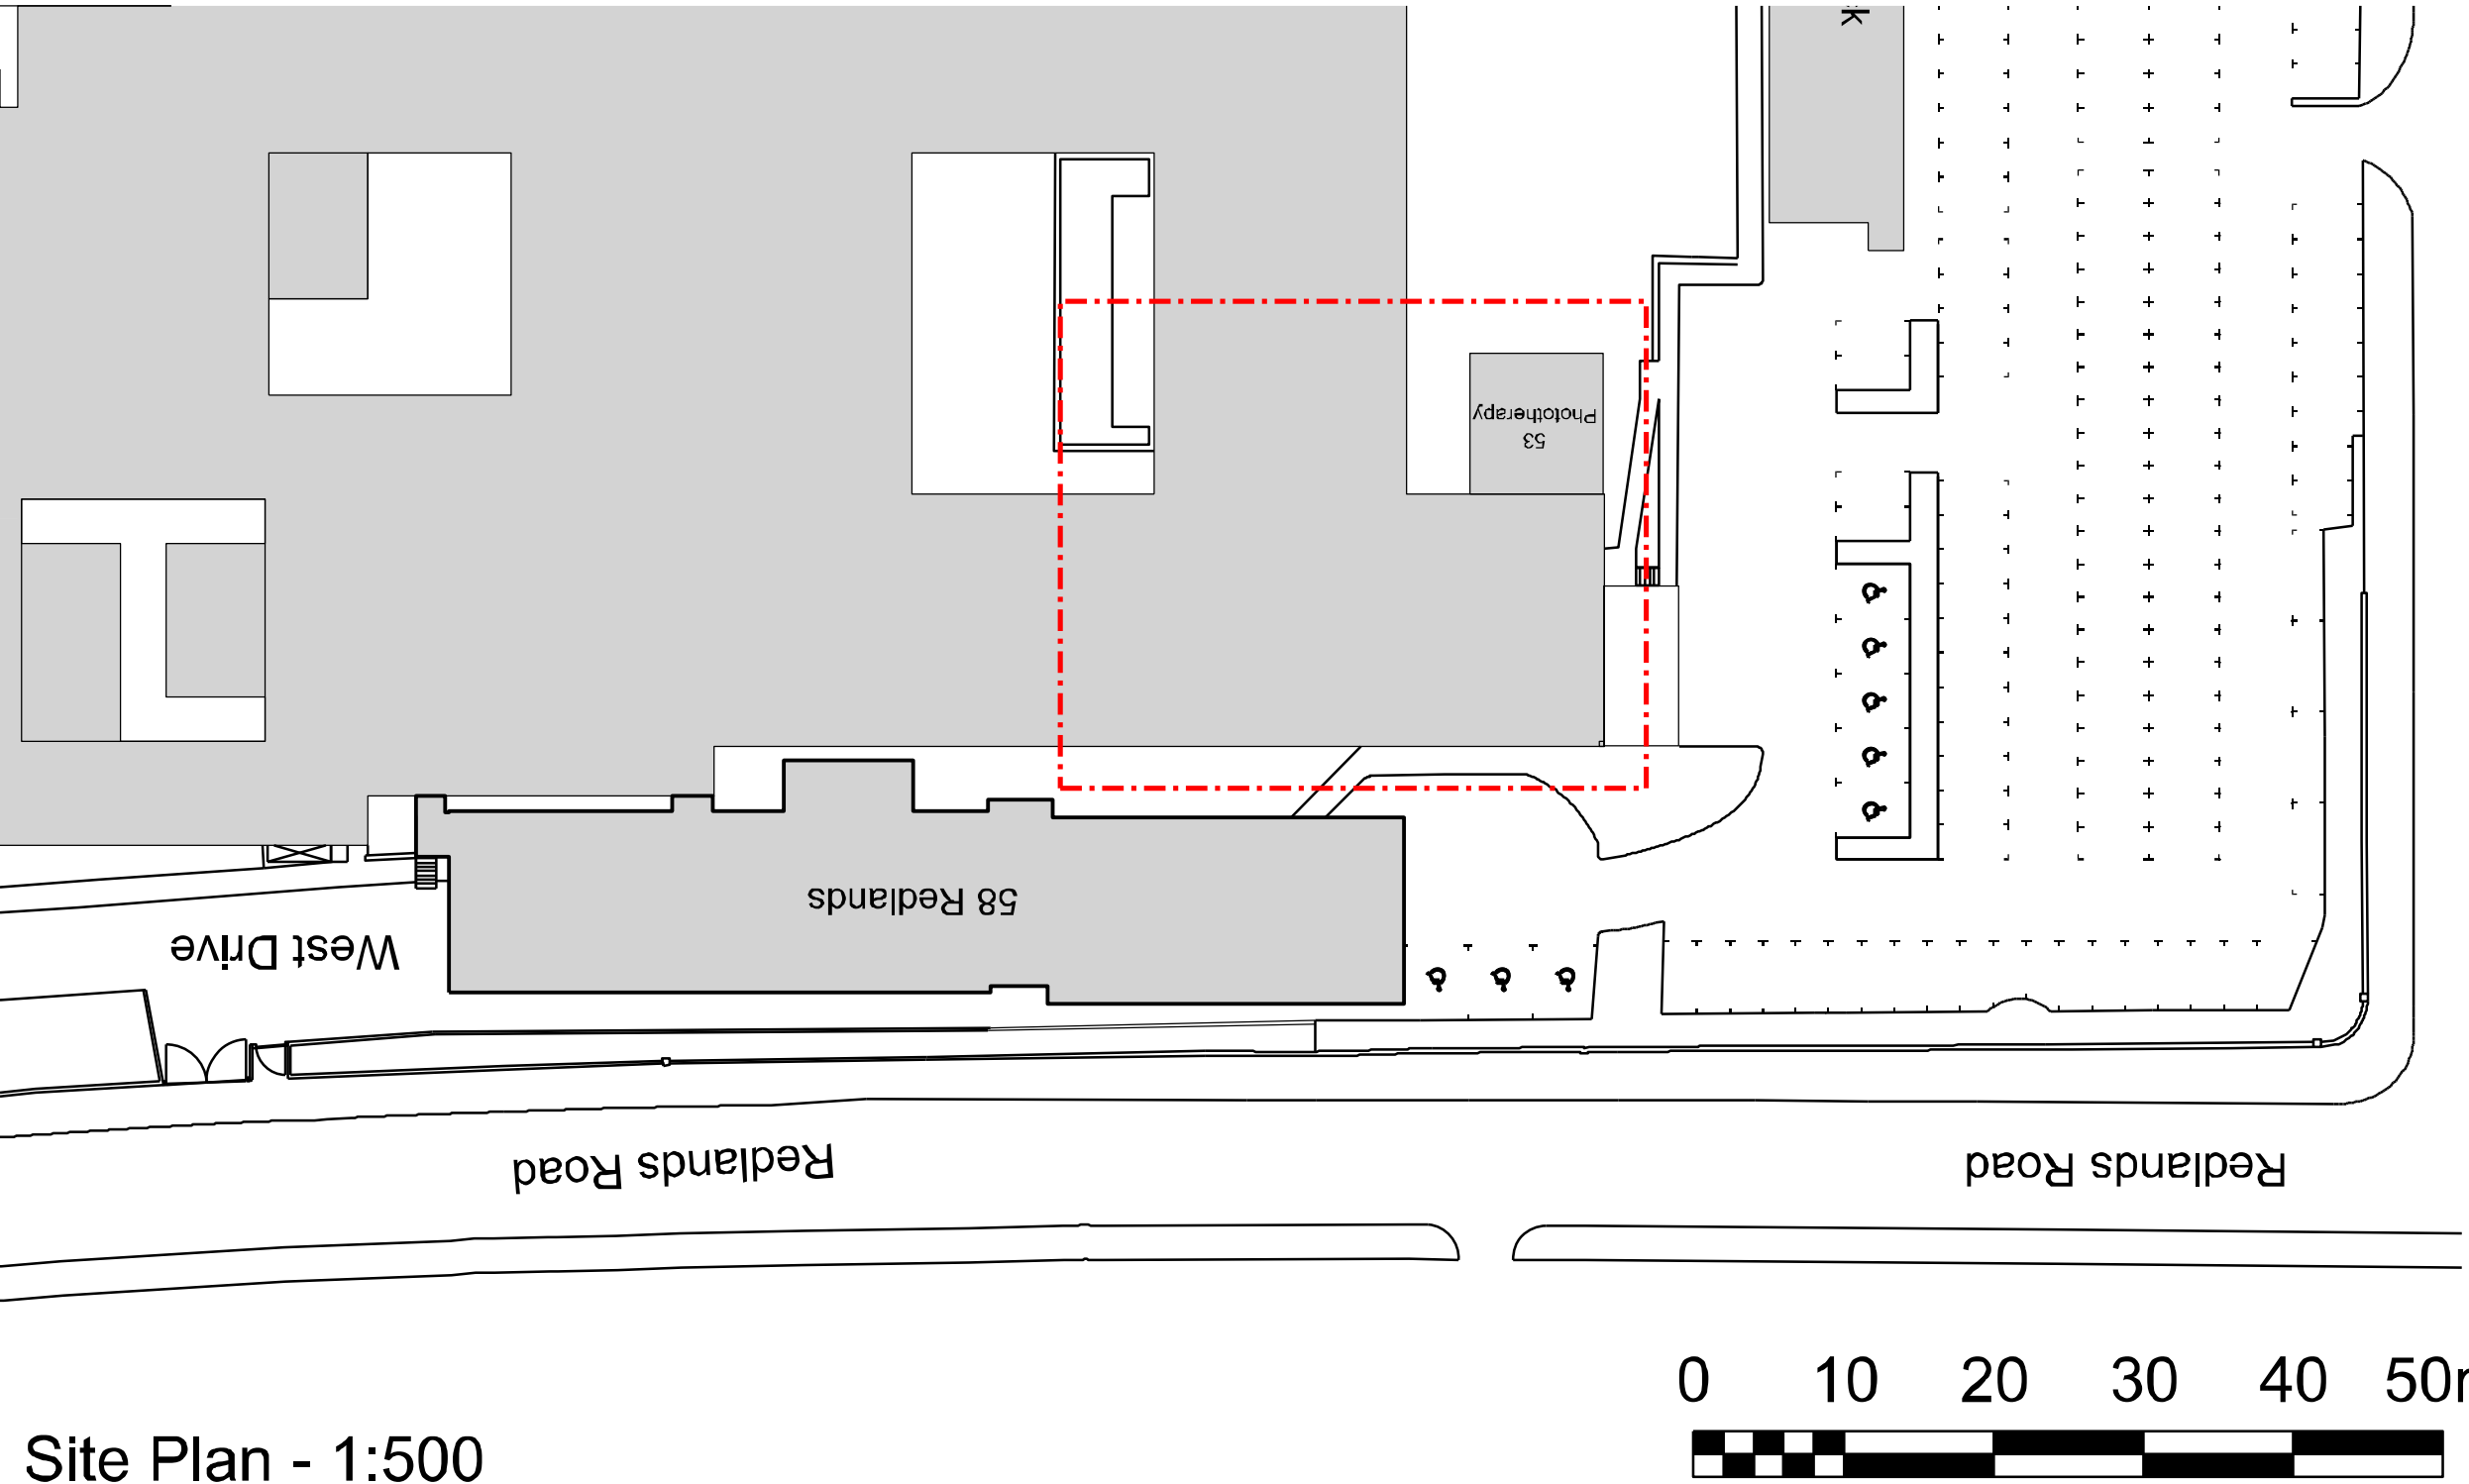

Site Plan - 1:500

REV	DATE	BY	DESCRIPTION	CHK	APP
DRAWING STATUS: Planning					
GBS health Oxford office: St Thomas House, 6 Becket Street, Oxford, OX1 1PP T: 01865 306130 F: 01865 296124 W: www.gbshealth.co.uk wsp 2 London Square, Guildford, Surrey, UK, GU1 1UN T: +44 (0)1483 528000 http://www.wsp.com					
CLIENT: ROYAL BERKSHIRE HOSPITAL NHS FOUNDATION TRUST					
PROJECT: RBH ICU					
TITLE: Phase 2 Existing Roof Plan					
SCALE @ A1: 1:100		CHECKED:		APPROVED:	
PROJECT NUMBER:		DESIGNED:	DRAWN:	DATE:	
			TS	04/09/23	
DRAWING NO: 7069.144					REV: -
DO NOT SCALE					